

ARKANSAS DEPARTMENT OF TRANSPORTATION
CONSTRUCTION PLANS FOR PROPOSED CITY STREET



JOB C32005


BATESVILLE MYERS ST. WIDENING (S)

Myers Street

INDEPENDENCE COUNTY


NOT TO SCALE

DATE REVISED	DATE FILMED	DATE REVISED	DATE FILMED	FED. RD. DIST. NO.	STATE	FED. AID PROJ. NO.	SHEET NO.	TOTAL SHEETS
				6	ARK.			
				JOB NO.		C32005	1	104
				(4) BATESVILLE MYERS ST. WIDENING (S)				

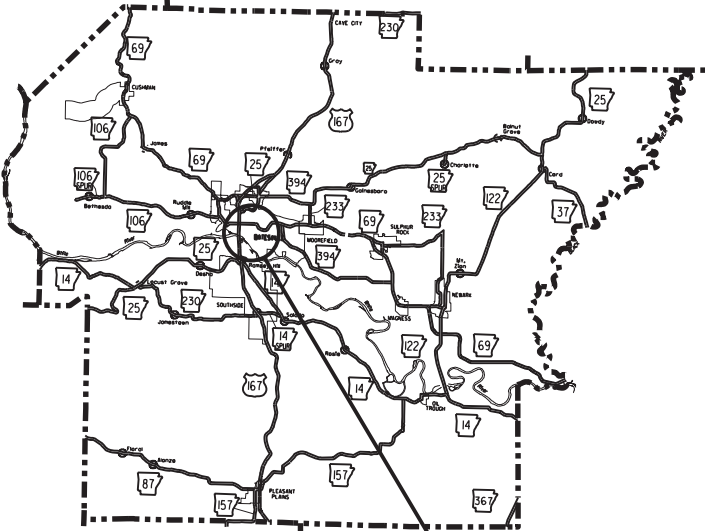

VICINITY MAP


PROJECT
LOCATION

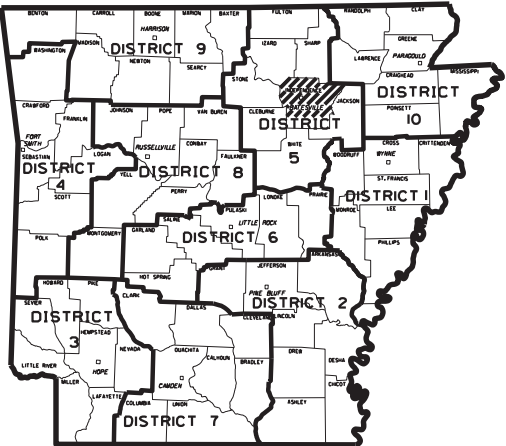

ARKANSAS HIGHWAY DISTRICT 5

DESIGN TRAFFIC DATA

DESIGN YEAR	2045
2025 ADT	2400
2045 ADT	2600
2045 DHV	390
DIRECTIONAL DISTRIBUTION	0.60
TRUCKS	20%
DESIGN SPEED	30 MPH

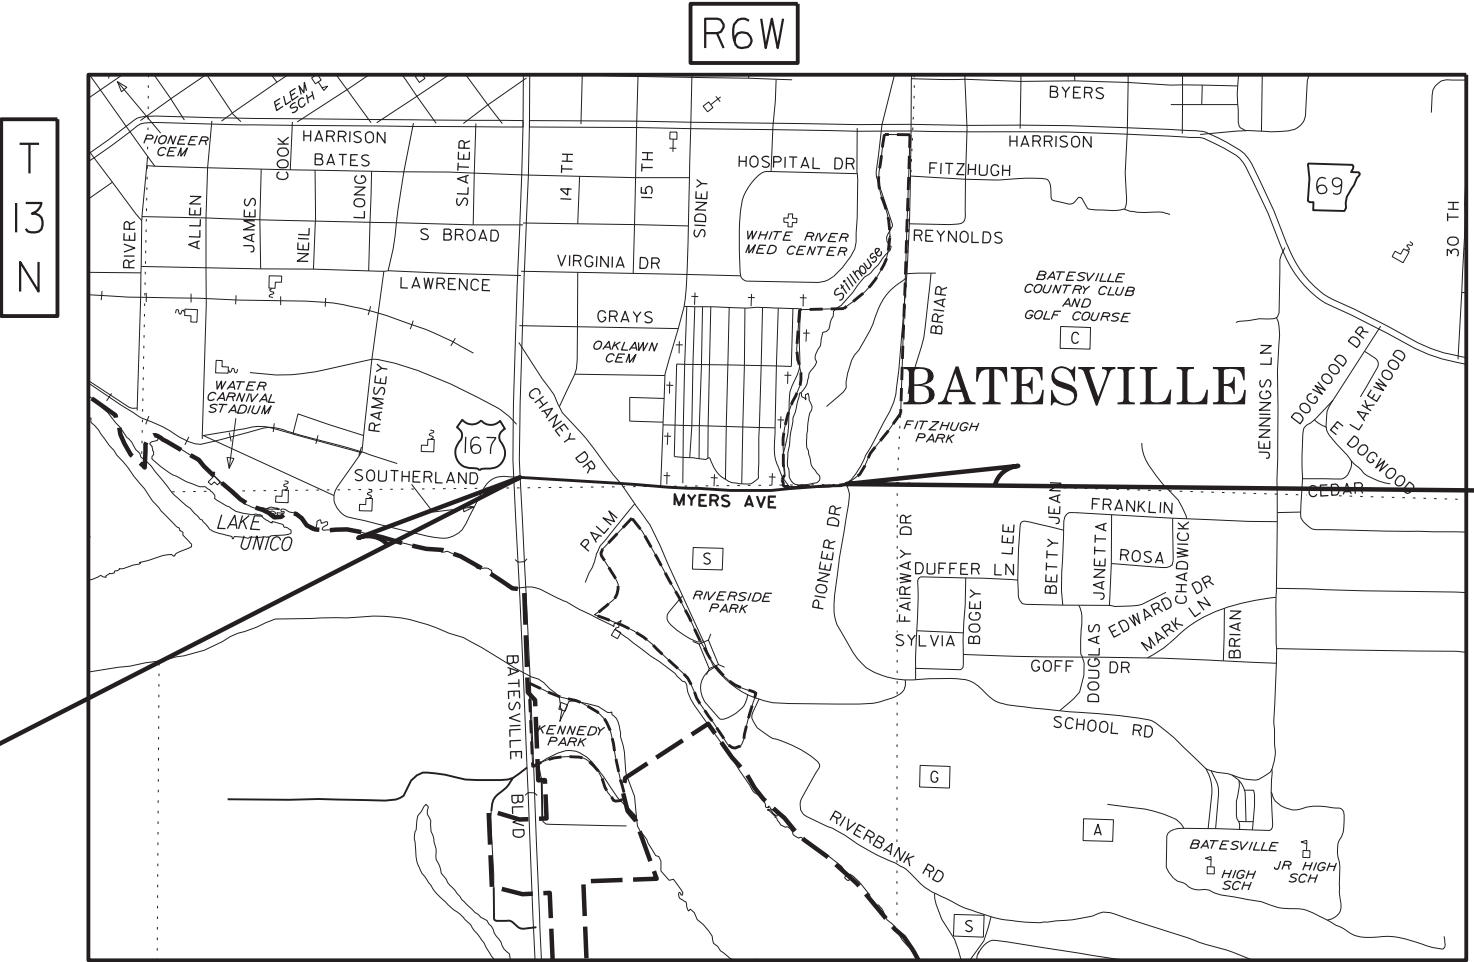

DATE REVISED	DATE FILMED	DATE REVISED	DATE FILMED	FED. RD. DIST. NO.	STATE	FED. AID PROJ. NO.	SHEET NO.	TOTAL SHEETS
				6	ARK.			
				JOB NO.		C32005	2	104

④ INDEX OF SHEETS AND STANDARD DRAWINGS

INDEX OF SHEETS

SHEET NO.	TITLE
1 _____	TITLE SHEET
2 _____	INDEX OF SHEETS AND STANDARD DRAWINGS
3 _____	GOVERNING SPECIFICATIONS AND GENERAL NOTES
4 - 19 _____	TYPICAL SECTIONS OF IMPROVEMENT
20 - 31 _____	SPECIAL DETAILS
32 - 36 _____	TEMPORARY EROSION CONTROL DETAILS
37 - 42 _____	PERMANENT PAVEMENT MARKING DETAILS
43 - 46 _____	QUANTITIES
47 _____	SUMMARY OF QUANTITIES AND REVISIONS
48 - 53 _____	SURVEY CONTROL DETAILS
54 - 71 _____	PLAN AND PROFILE SHEETS
72 - 104 _____	CROSS SECTIONS

NOTE: CROSS SECTIONS NOT INCLUDED IN PROSPECTIVE BIDDERS' PLANS MAY BE OBTAINED UPON REQUEST.

ROADWAY STANDARD DRAWINGS

DRWG. NO.	TITLE	DATE
CG-1 _____	CURBING DETAILS	11-29-07
CPTJ-6A _____	TRANSVERSE & LONGITUDINAL JOINTS FOR CONCRETE PAVEMENT (NOT-REINFORCED)	11-07-19
DR-1 _____	DETAILS OF DRIVEWAYS & ISLAND	05-19-22
FES-1 _____	FLARED END SECTION	10-18-96
FES-2 _____	FLARED END SECTION	10-18-96
FPC-9M _____	DETAILS OF DROP INLET (TYPE MO)	08-22-02
FPC-9N _____	DETAILS OF DROP INLETS AND SPILLWAY OUTLET	07-02-98
FPC-9S _____	DETAILS OF DROP INLET & JUNCTION BOX (TYPE ST)	07-26-12
PCC-1 _____	CONCRETE PIPE CULVERT FILL HEIGHTS & BEDDING	02-27-14
PM-1 _____	PAVEMENT MARKING DETAILS	02-27-20
SHS-1 _____	STANDARD HIGHWAY SIGNS AND SUPPORT ASSEMBLIES	09-12-13
SHS-2 _____	U-CHANNEL POST ASSEMBLIES	07-25-19
SI-1 _____	DETAILS OF SPECIAL ITEMS	10-25-18
SI-2 _____	REINFORCED CONCRETE RETAINING WALL (WITHOUT LIVE LOAD SURCHARGE)	05-14-20
TC-1 _____	STANDARD TRAFFIC CONTROLS FOR HIGHWAY CONSTRUCTION	11-07-19
TC-2 _____	STANDARD TRAFFIC CONTROLS FOR HIGHWAY CONSTRUCTION	05-20-21
TC-3 _____	STANDARD TRAFFIC CONTROLS FOR HIGHWAY CONSTRUCTION	08-12-21
TEC-1 _____	TEMPORARY EROSION CONTROL DEVICES	11-16-17
TEC-2 _____	TEMPORARY EROSION CONTROL DEVICES	06-02-94
TEC-3 _____	TEMPORARY EROSION CONTROL DEVICES	11-03-94
WR-1 _____	WHEELCHAIR RAMPS NEW CONSTRUCTION AND ALTERATIONS	11-10-05



Digitally signed by
Freeling, Bryan E.
Date: 2025.04.17
11:22:28-05'00'

GOVERNING SPECIFICATIONS

ARKANSAS STATE HIGHWAY COMMISSION STANDARD SPECIFICATIONS FOR HIGHWAY CONSTRUCTION, EDITION OF 2014, AND THE FOLLOWING SPECIAL PROVISIONS AND SUPPLEMENTAL SPECIFICATIONS:

NUMBER	TITLE
ERRATA_____	ERRATA FOR THE BOOK OF STANDARD SPECIFICATIONS
100-3_____	CONTRACTOR'S LICENSE
100-4_____	DEPARTMENT NAME CHANGE
102-2_____	ISSUANCE OF PROPOSALS
102-3_____	PREQUALIFICATION OF BIDDERS
103-2_____	CONTACT INFORMATION FOR MOTORIST DAMAGE CLAIMS
105-4_____	MAINTENANCE DURING CONSTRUCTION
107-2_____	RESTRAINING CONDITIONS
108-1_____	LIQUIDATED DAMAGES
108-2_____	WORK ALLOWED PRIOR TO ISSUANCE OF WORK ORDER
110-1_____	PROTECTION OF WATER QUALITY AND WETLANDS
210-1_____	UNCLASSIFIED EXCAVATION
303-1_____	AGGREGATE BASE COURSE
306-1_____	QUALITY CONTROL AND ACCEPTANCE
400-1_____	TACK COATS
400-4_____	DESIGN AND QUALITY CONTROL OF ASPHALT MIXTURES
400-5_____	PERCENT AIR VOIDS FOR ACHM MIX DESIGNS
400-6_____	LIQUID ANTI-STRIP ADDITIVE
400-7_____	TRACKLESS TACK
404-3_____	DESIGN OF ASPHALT MIXTURES
409-2_____	ASPHALT LABORATORY FACILITY
410-1_____	CONSTRUCTION REQUIREMENTS AND ACCEPTANCE OF ASPHALT CONCRETE PLANT MIX COURSES
410-2_____	DEVICES FOR MEASURING DENSITY FOR ROLLING PATTERNS
410-4_____	EVALUATION OF ACHM SUBLOT REPLACEMENT MATERIAL
416-1_____	RECYCLED ASPHALT PAVEMENT
501-3_____	PORTLAND CEMENT CONCRETE PAVEMENT
505-1_____	PORTLAND CEMENT CONCRETE DRIVEWAY
600-2_____	INCIDENTAL CONSTRUCTION
604-1_____	RETROREFLECTIVE SHEETING FOR TRAFFIC CONTROL DEVICES IN CONSTRUCTION ZONES
604-3_____	TRAFFIC CONTROL DEVICES IN CONSTRUCTION ZONES (MASH)
606-1_____	PIPE CULVERTS FOR SIDE DRAINS
621-1_____	FILTER SOCKS
632-1_____	CONCRETE ISLAND
633-1_____	CONCRETE WALKS, CONCRETE STEPS, AND HAND RAILING
634-1_____	CURBING
723-1_____	GENERAL REQUIREMENTS FOR SIGNS
729-1_____	CHANNEL POST SIGN SUPPORT
800-1_____	STRUCTURES
802-5_____	CONCRETE FOR STRUCTURES
804-2_____	REINFORCING STEEL FOR STRUCTURES
JOB C32005_____	ASPHALT MIXTURES WITH PG 76-22 BINDER
JOB C32005_____	BIDDING REQUIREMENTS AND CONDITIONS
JOB C32005_____	BROADBAND INTERNET SERVICE FOR FIELD OFFICE
JOB C32005_____	DENSITIES FOR ACHM SURFACE COURSE
JOB C32005_____	DESIGN AND QUALITY CONTROL OF ASPHALT MIXTURES
JOB C32005_____	DRINKING WATER PROTECTION
JOB C32005_____	LIQUIDATED DAMAGES PROCEDURE FOR BID LETTINGS
JOB C32005_____	MAINTENANCE OF TRAFFIC
JOB C32005_____	MANDATORY ELECTRONIC CONTRACT
JOB C32005_____	MANDATORY ELECTRONIC DOCUMENT SUBMITTAL
JOB C32005_____	PCC PAVEMENT SURFACE SMOOTHNESS (IRI)
JOB C32005_____	PLASTIC PIPE
JOB C32005_____	SHORING FOR CULVERTS
JOB C32005_____	STORM WATER POLLUTION PREVENTION PLAN
JOB C32005_____	UTILITY ADJUSTMENTS
JOB C32005_____	VALUE ENGINEERING
JOB C32005_____	WARM MIX ASPHALT


GENERAL NOTES

1. GRADE LINE DENOTES FINISHED GRADE WHERE SHOWN IN PLANS
2. UTILITIES INTERFERING WITH CONSTRUCTION SHALL BE MOVED BY THE OWNERS.
3. THE CONTRACTOR SHALL MAINTAIN MAILBOXES WITHIN THE PROJECT LIMITS SUCH THAT THE PUBLIC MAY RECEIVE CONTINUED MAIL SERVICE. THE CONTRACTOR SHALL REMOVE AND RESTORE TO THE PROPER HEIGHT THE EXISTING MAILBOX POSTS AND MAILBOXES AS DIRECTED BY THE ENGINEER. ITEMS DAMAGED BY THE CONTRACTOR SHALL BE REPLACED AT NO COST TO THE DEPARTMENT. THIS WORK WILL NOT BE PAID FOR SEPARATELY, BUT WILL BE CONSIDERED INCLUDED IN THE CONTRACT PRICES BID FOR OTHER ITEMS OF THE CONTRACT.
4. ALL LAND MONUMENTS LOCATED WITHIN THE CONSTRUCTION AREA SHALL BE PROTECTED IN ACCORDANCE WITH SECTION 107.12 OF THE STANDARD SPECIFICATIONS.
5. ALL TREES THAT DO NOT DIRECTLY INTERFERE WITH THE PROPOSED CONSTRUCTION SHALL BE SPARED AS DIRECTED BY THE ENGINEER. CARE AND DISCRETION SHALL BE USED TO INSURE THAT ALL TREES NOT TO BE REMOVED SHALL BE HARMED AS LITTLE AS POSSIBLE DURING THE CONSTRUCTION OPERATIONS.
6. PAVEMENT TO BE REMOVED SHALL BE SEPARATED BY SAWING ALONG A NEAT LINE. PAVEMENT SHALL BE REMOVED IN A MANNER THAT WILL NOT DAMAGE THE PAVEMENT RETAINED. ANY DAMAGE TO RETAINED PAVEMENT SHALL BE REPAIRED AT THE CONTRACTOR'S EXPENSE.
7. TEMPORARY EASEMENTS ARE PROVIDED FOR CONTRACTOR ACCESS. AREAS OUTSIDE THE CONSTRUCTION LIMITS SHALL NOT BE CLEARED OR GRUBBED UNLESS DIRECTED BY THE ENGINEER.
8. AREAS WITHIN CONSTRUCTION LIMITS NOT CLASSIFIED AS CLEARING AND GRUBBING SHALL BE SCALPED AS DIRECTED BY THE ENGINEER. SCALPING WILL NOT BE PAID FOR SEPARATELY, BUT WILL BE CONSIDERED INCLUDED IN THE CONTRACT PRICES BID FOR OTHER ITEMS OF THE CONTRACT.
9. AGGREGATE BASE TO BE PLACED AND SPREAD TO CONFORM TO TYPICAL SECTION. THE MATERIAL IN THE BASE COURSE SHALL BE UNIFORMLY COMPACTED, STABLE, AND FREE OF SEGREGATED AREAS. DENSITY REQUIREMENTS ARE NOT A PART OF THIS CONTRACT.
10. THE ROAD SHALL BE MAINTAINED AND REMAIN OPEN TO TRAFFIC THROUGHOUT THE PROJECT.
11. THE CONTRACTOR WILL BE REQUIRED TO PROTECT SIDEWALKS DURING PAVING OPERATIONS.
12. THE SEQUENCE AS SHOWN ON THE MAINTENANCE OF TRAFFIC PLANS IS A GENERAL OUTLINE FOR THE CONSTRUCTION OF THIS PROJECT, AND IN NO WAY IS IT INTENDED TO COVER EVERY ITEM IN THE PROJECT. ITEMS NOT CRITICAL TO THE CONSTRUCTION SEQUENCE MAY BE CONSTRUCTED IN ANY STAGE AS APPROVED BY THE RESIDENT ENGINEER.
13. SUPPLYING UTILITY RISERS AND INSTALLATION OF PERMANENT TRAFFIC SAFETY SIGNS NOT SHOWN IN THE PLANS IS THE RESPONSIBILITY OF THE CITY OF BATESVILLE
14. CONTRACTOR TO COORDINATE WITH THE CITY OF BATESVILLE FOR THE ADJUSTMENT OF MANHOLES AND WATER VALVE COVERS.
15. THE CONTRACTOR SHALL CLIP GRASS AND DEBRIS FROM THE EDGE OF THE EXISTING ROADWAY. THESE "CLIPPINGS" SHALL BE PULLED UP TO THE EDGE OF THE NEW PAVEMENT IN SECTIONS WHERE THE SHOULDERS ARE NOT BEING REBUILT WITH AGGREGATE OR BORROW. NO DIRECT PAYMENT WILL BE MADE FOR THIS WORK.
16. DRIVEWAY EXCAVATION AND DISPOSAL OF MATERIAL PRODUCED FROM DRIVEWAY EXCAVATION SHALL BE AS DIRECTED BY THE ENGINEER. THIS WORK WILL NOT BE PAID FOR SEPARATELY, BUT WILL BE CONSIDERED INCLUDED IN THE CONTRACT PRICES BID FOR OTHER ITEMS OF THE CONTRACT.
17. RELOCATION OF USPS COLLECTION BOXES THROUGHOUT THE PROJECT IS THE RESPONSIBILITY OF BASTEVILLE.
18. THE CONTRACTOR IS RESPONSIBLE FOR MAINTAINING A METHOD OF ACCESS AND EGRESS TO EVERY ENTITY THROUGHOUT THE PROJECT.
19. THE CONTRACTOR SHALL TAKE EVERY PRECAUTION NECESSARY TO MAKE SURE NO DAMAGE IS DONE TO TOMBSTONES.



NOTE: DETAILS MAY BE MODIFIED TO MEET LOCAL
CONDITIONS AS DIRECTED BY THE ENGINEER.


MYERS STREET

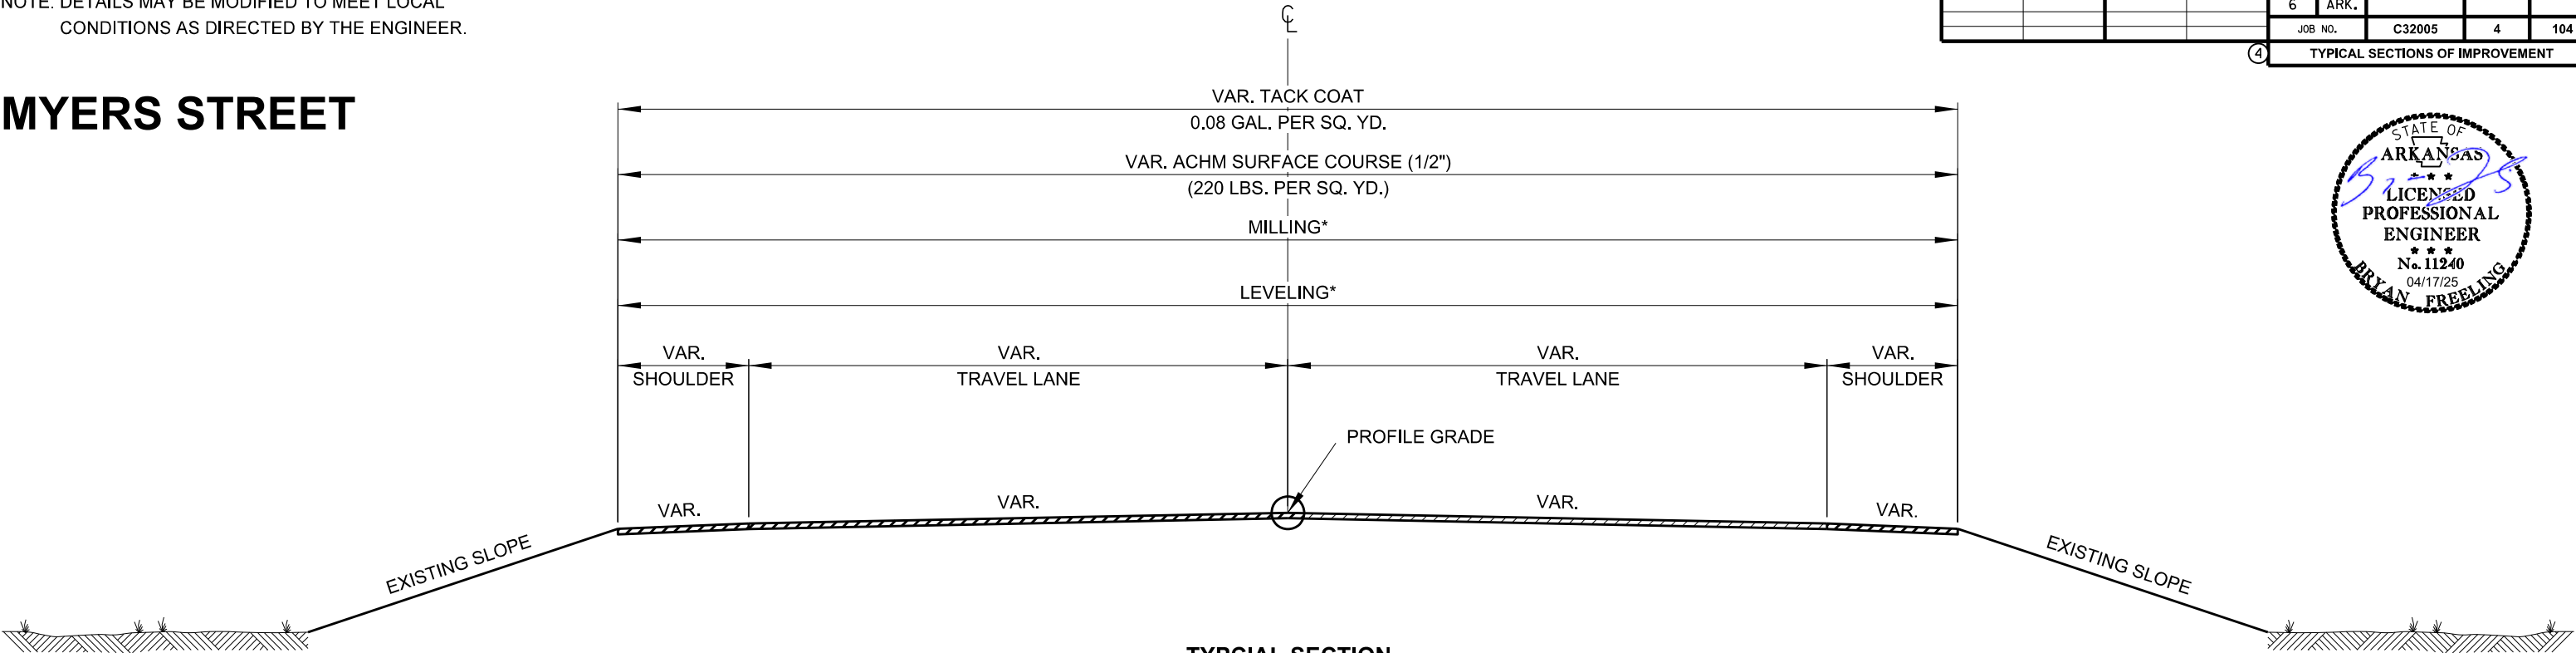

TYPICAL SECTION
STA. 91+36.90 - STA. 92+17.78

NOTE: REFER TO CROSS SECTIONS FOR DEVIATION FROM THE NORMAL SLOPES.
NO CHANGE SHALL BE MADE FROM THE PLANNED SLOPES WITHOUT THE
APPROVAL OF THE ENGINEER.

*NOTE: LOCATION AND APPLICATION RATES ARE AT THE DIRECTION
OF THE ENGINEER. SEE QUANTITY SHEET FOR ESTIMATED AMOUNTS.

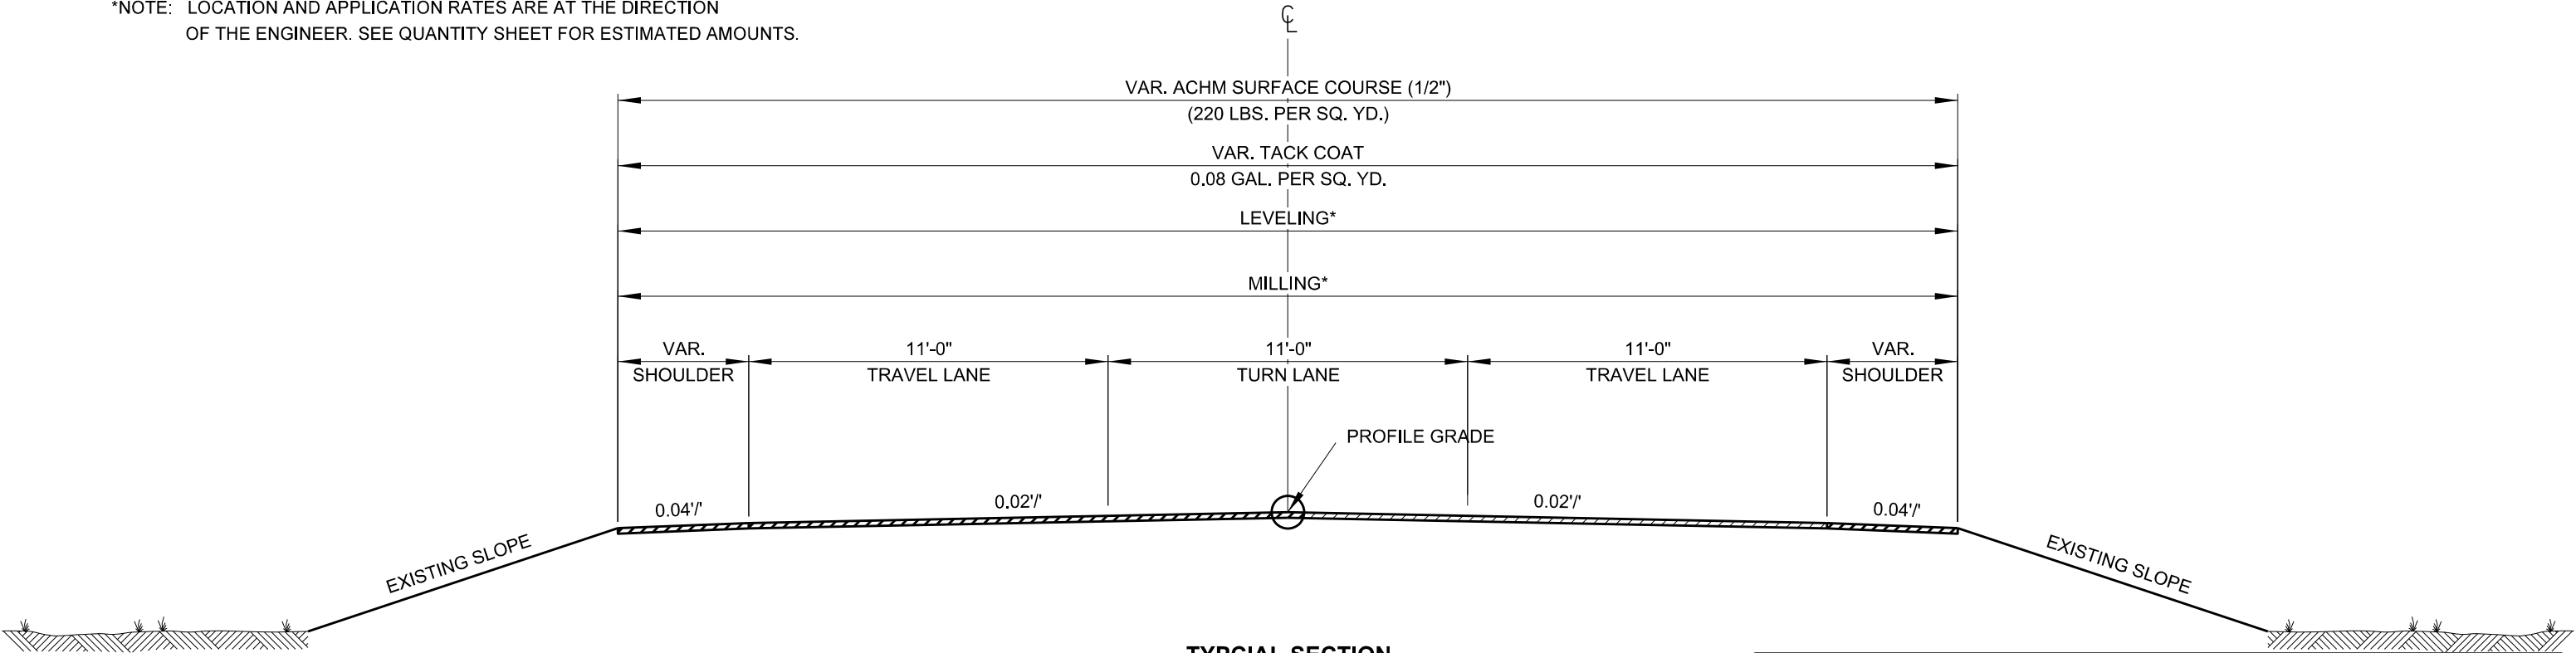

TYPICAL SECTION
STA. 92+17.78 - STA. 100+00.00

TYPICAL SECTIONS OF IMPROVEMENT


DATE REVISED	DATE FILMED	DATE REVISED	DATE FILMED	FED. RD. DIST. NO.	STATE	FED. AID PROJ. NO.	SHEET NO.	TOTAL SHEETS
				6	ARK.			
				JOB NO.		C32005	4	104
				④ TYPICAL SECTIONS OF IMPROVEMENT				



NOTE: DETAILS MAY BE MODIFIED TO MEET LOCAL
CONDITIONS AS DIRECTED BY THE ENGINEER.

MYERS STREET


DATE REVISED	DATE FILMED	DATE REVISED	DATE FILMED	FED. RD. DIST. NO.	STATE	FED. AID PROJ. NO.	SHEET NO.	TOTAL SHEETS
				6	ARK.			
				JOB NO.		C32005	5	104
				④	TYPICAL SECTIONS OF IMPROVEMENT			

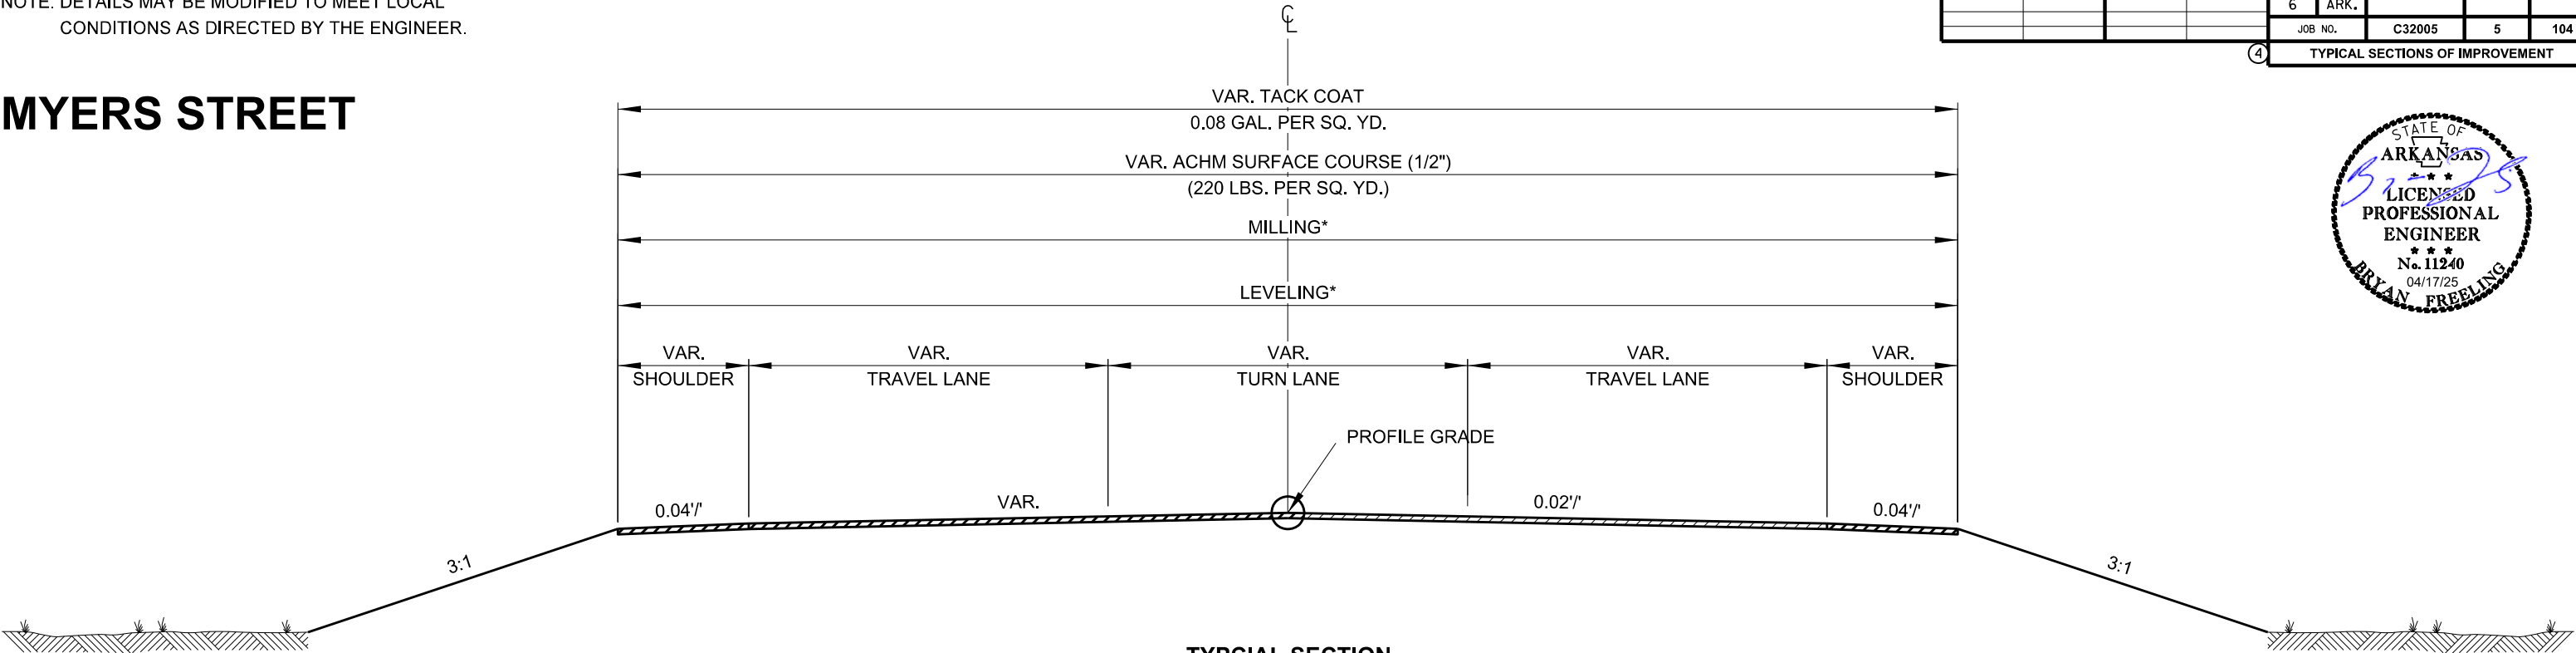

TYPICAL SECTION
STA. 100+00.00 - STA. 100+50.00

NOTE: REFER TO CROSS SECTIONS FOR DEVIATION FROM THE NORMAL SLOPES.
NO CHANGE SHALL BE MADE FROM THE PLANNED SLOPES WITHOUT THE
APPROVAL OF THE ENGINEER.

*NOTE: LOCATION AND APPLICATION RATES ARE AT THE DIRECTION
OF THE ENGINEER. SEE QUANTITY SHEET FOR ESTIMATED AMOUNTS.

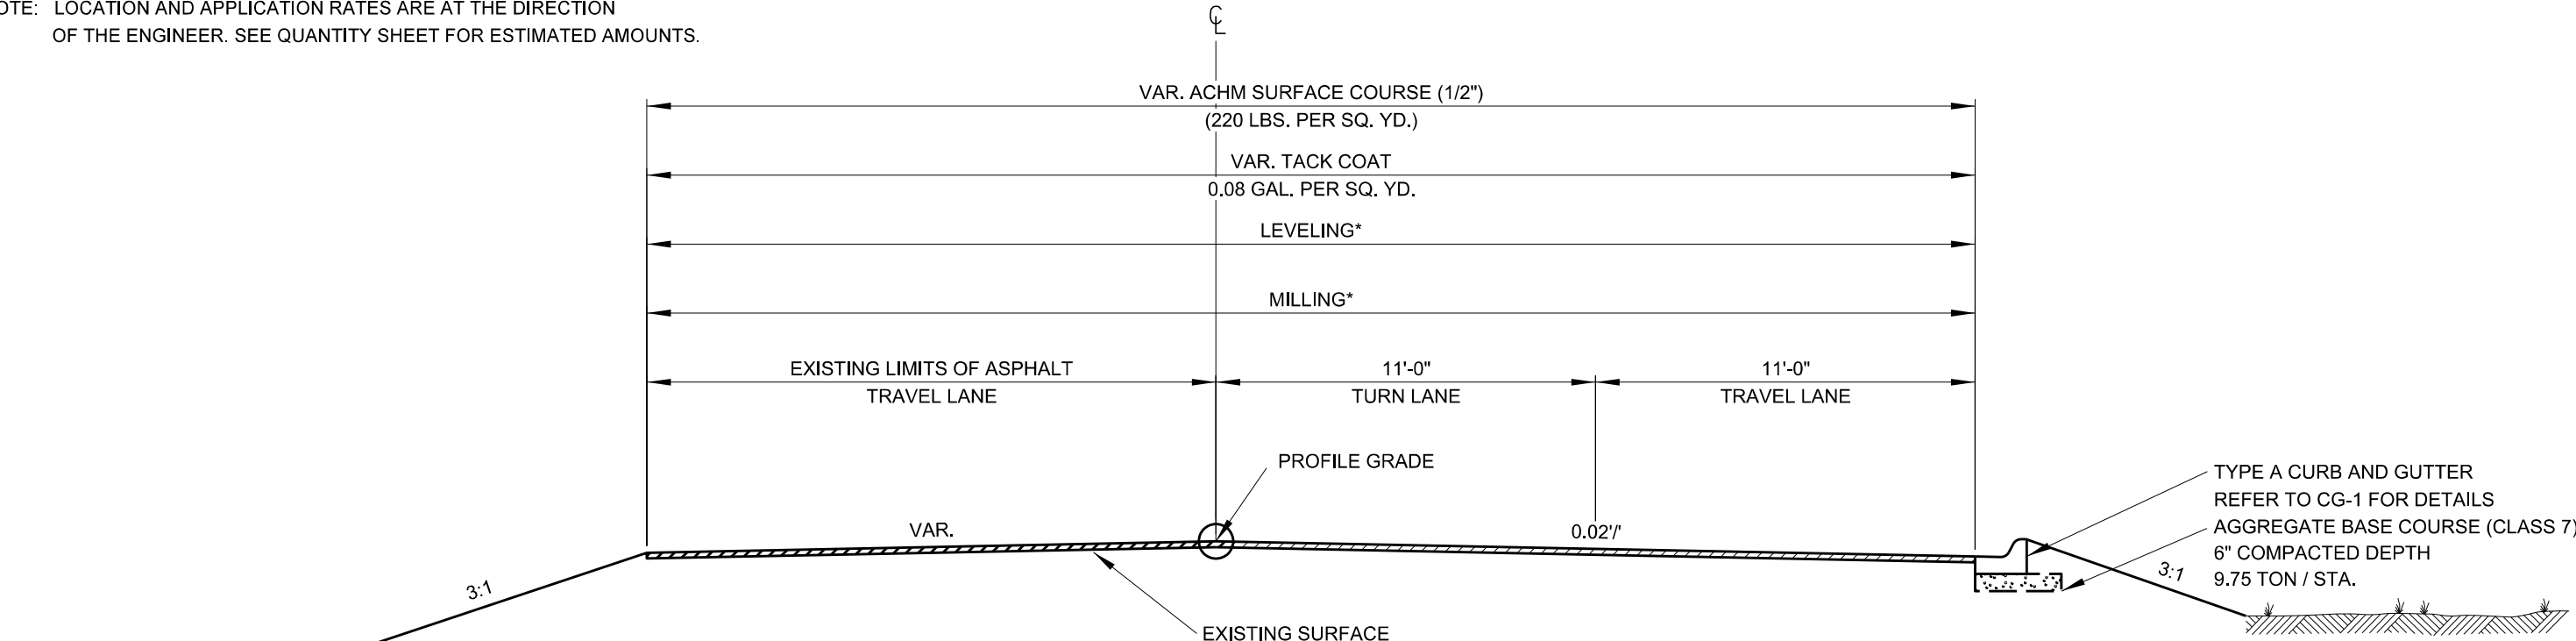

TYPICAL SECTION
STA. 100+50.00 - STA. 101+00.00


TYPICAL SECTIONS OF IMPROVEMENT



NOTE: DETAILS MAY BE MODIFIED TO MEET LOCAL
CONDITIONS AS DIRECTED BY THE ENGINEER.

DATE REVISED	DATE FILMED	DATE REVISED	DATE FILMED	FED. RD. DIST. NO.	STATE	FED. AID PROJ. NO.	SHEET NO.	TOTAL SHEETS
				6	ARK.			
				JOB NO.		C32005	6	104
				④ TYPICAL SECTIONS OF IMPROVEMENT				

MYERS STREET

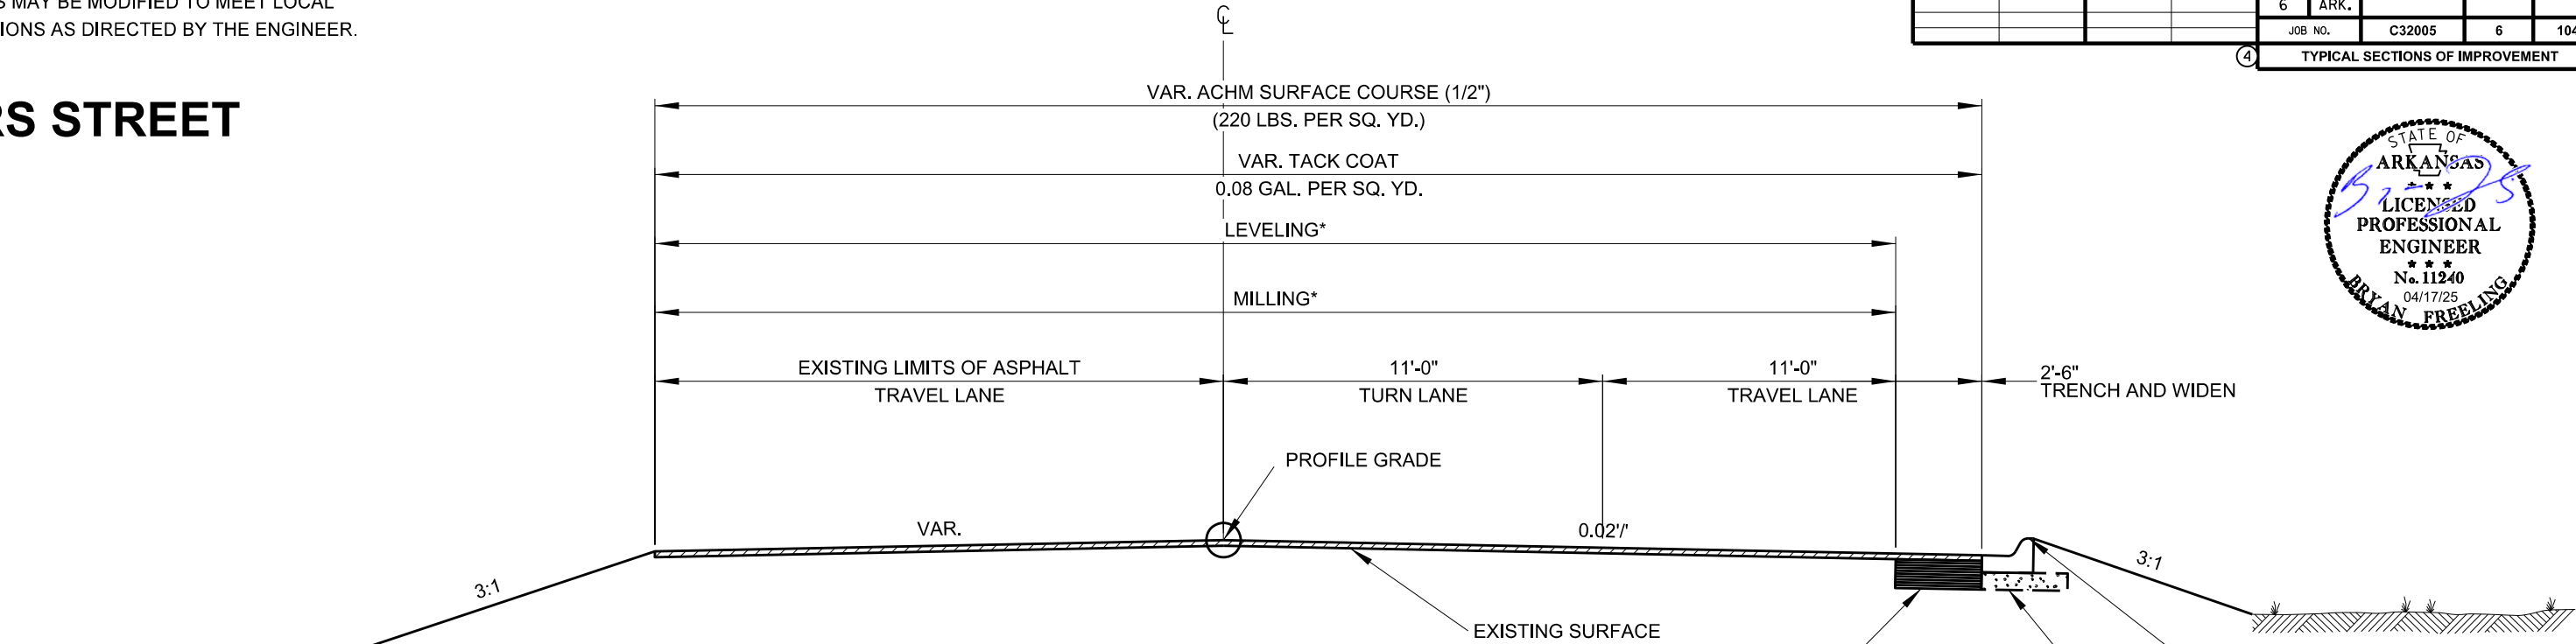

TYPICAL SECTION
STA. 101+00.00 - STA. 101+20.00

TRENCH AND WIDEN
330 LBS. PER SQ. YD.
ACHM BINDER COURSE (1")
770 LBS. PER SQ. YD.
ACHM BASE COURSE (1 1/2")


TYPE A CURB & GUTTER
REFER TO CG-1 FOR DETAILS

AGGREGATE BASE COURSE (CLASS 7)
6" COMPACTED DEPTH
9.75 TON / STA.

NOTE: THE THICKNESS OF BASE COURSE SHALL BE WITHIN
PLUS OR MINUS ONE INCH OF PLAN THICKNESS SHOWN.
THE CONTRACTOR WILL CORRECT ANY DEFICIENT
THICKNESS THAT DOES NOT MEET THE TOLERANCE
INDICATED. PAYMENT WILL NOT BE MADE FOR MATERIAL
PLACED IN EXCESS OF THE TOLERANCE INDICATED.

NOTE: REFER TO CROSS SECTIONS FOR DEVIATION FROM THE NORMAL SLOPES.
NO CHANGE SHALL BE MADE FROM THE PLANNED SLOPES WITHOUT THE
APPROVAL OF THE ENGINEER.

*NOTE: LOCATION AND APPLICATION RATES ARE AT THE DIRECTION
OF THE ENGINEER. SEE QUANTITY SHEET FOR ESTIMATED AMOUNTS.

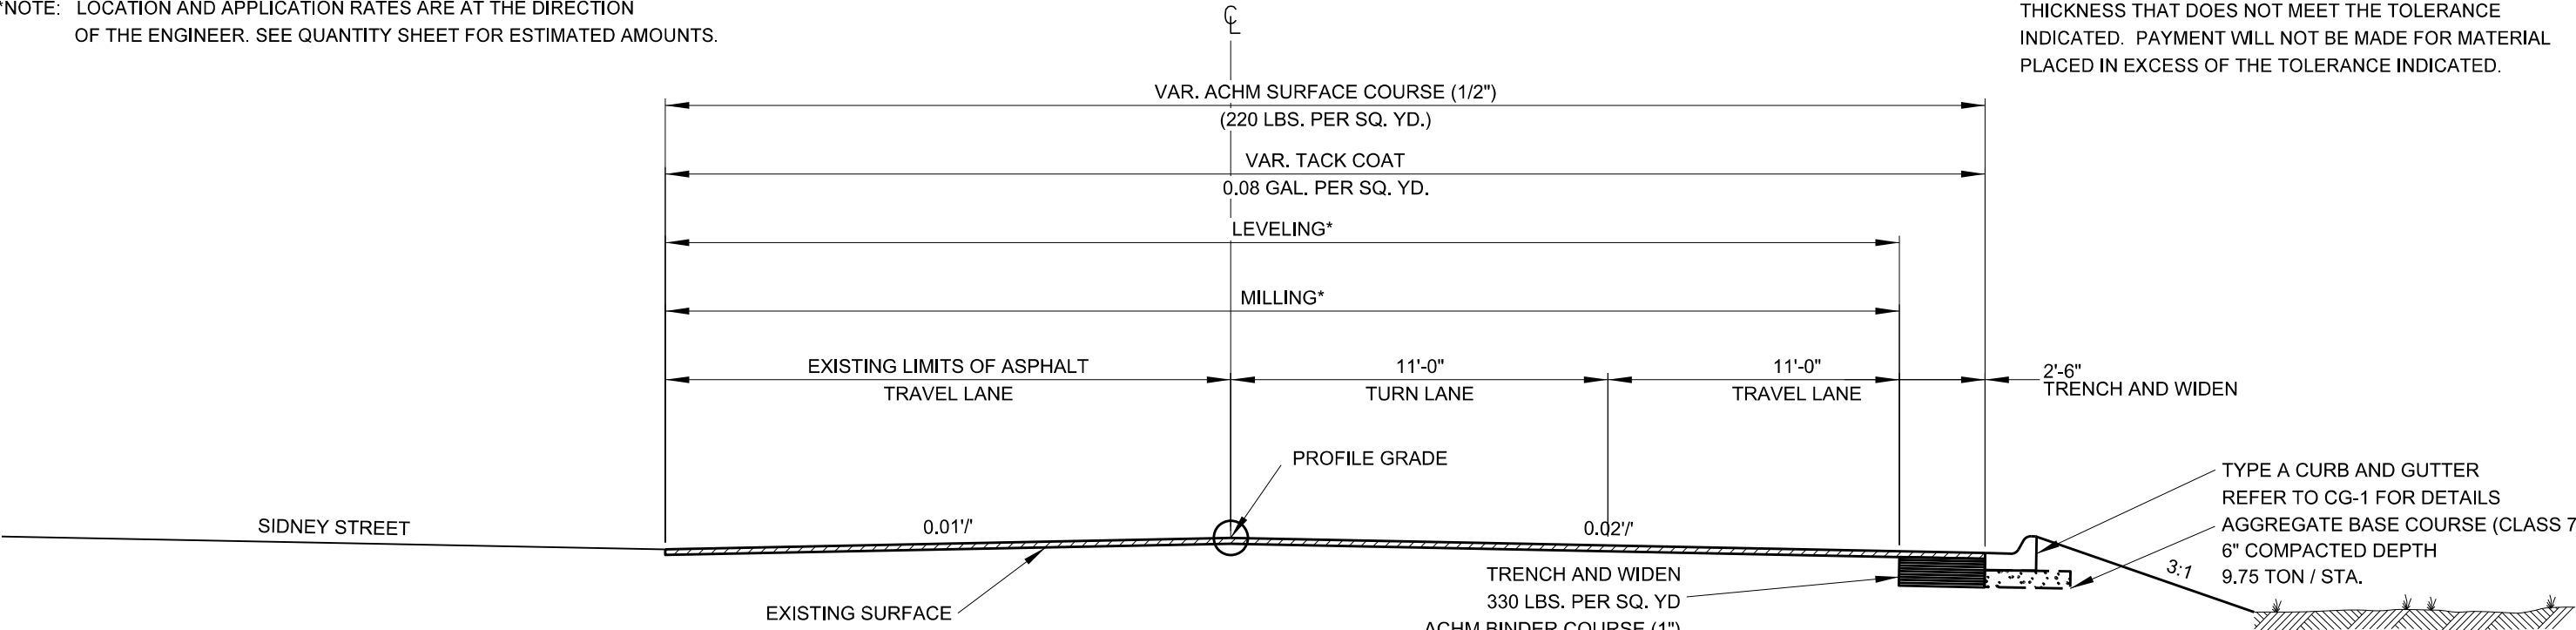

TYPICAL SECTION
STA. 101+20.00 - STA. 101+50.00

TRENCH AND WIDEN
330 LBS. PER SQ. YD.
ACHM BINDER COURSE (1")
770 LBS. PER SQ. YD.
ACHM BASE COURSE (1 1/2")

TYPE A CURB AND GUTTER
REFER TO CG-1 FOR DETAILS


AGGREGATE BASE COURSE (CLASS 7)
6" COMPACTED DEPTH
9.75 TON / STA.

TYPICAL SECTIONS OF IMPROVEMENT

NOTE: DETAILS MAY BE MODIFIED TO MEET LOCAL
CONDITIONS AS DIRECTED BY THE ENGINEER.

MYERS STREET


DATE REVISED	DATE FILMED	DATE REVISED	DATE FILMED	FED. RD. DIST. NO.	STATE	FED. AID PROJ. NO.	SHEET NO.	TOTAL SHEETS
				6	ARK.			
				JOB NO.		C32005	7	104
				④ TYPICAL SECTIONS OF IMPROVEMENT				

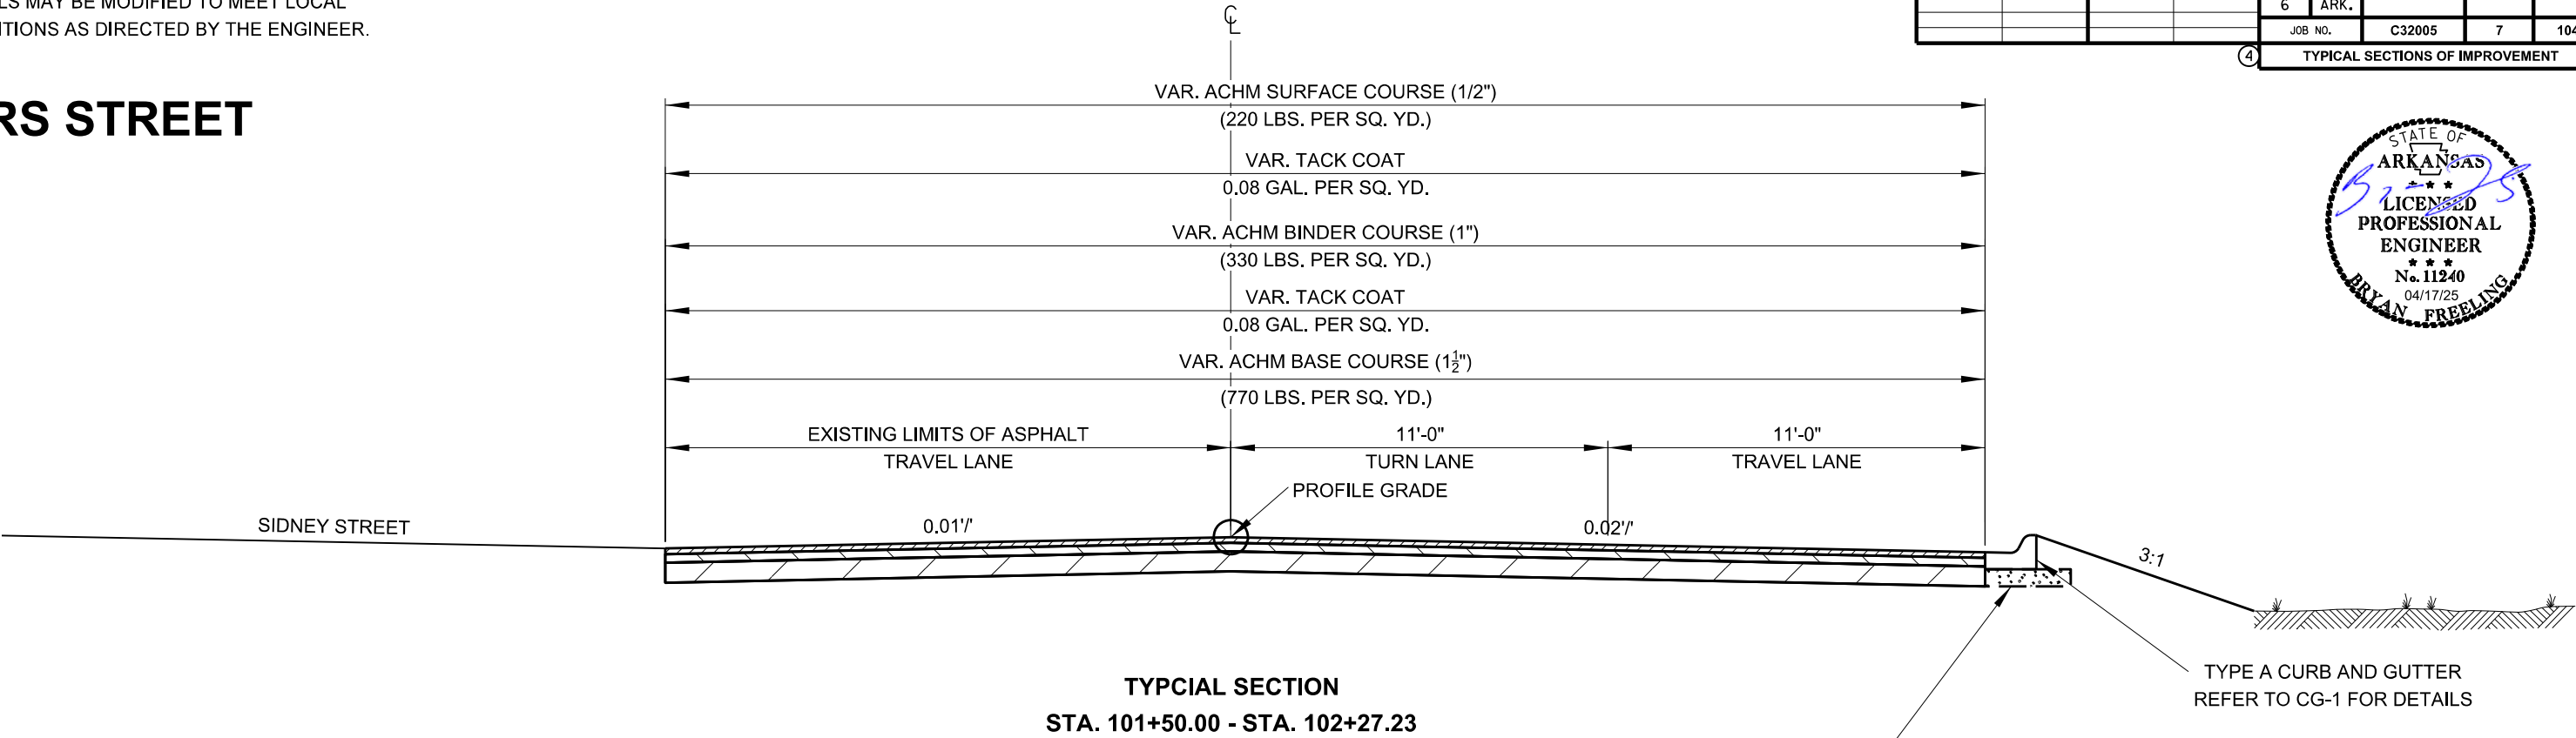

NOTE: REFER TO CROSS SECTIONS FOR DEVIATION FROM THE NORMAL SLOPES.
NO CHANGE SHALL BE MADE FROM THE PLANNED SLOPES WITHOUT THE
APPROVAL OF THE ENGINEER.

AGGREGATE BASE COURSE (CLASS 7)
6" COMPACTED DEPTH
9.75 TON / STA.



NOTE: THE THICKNESS OF BASE COURSE SHALL BE WITHIN
PLUS OR MINUS ONE INCH OF PLAN THICKNESS SHOWN.
THE CONTRACTOR WILL CORRECT ANY DEFICIENT
THICKNESS THAT DOES NOT MEET THE TOLERANCE
INDICATED. PAYMENT WILL NOT BE MADE FOR MATERIAL
PLACED IN EXCESS OF THE TOLERANCE INDICATED.

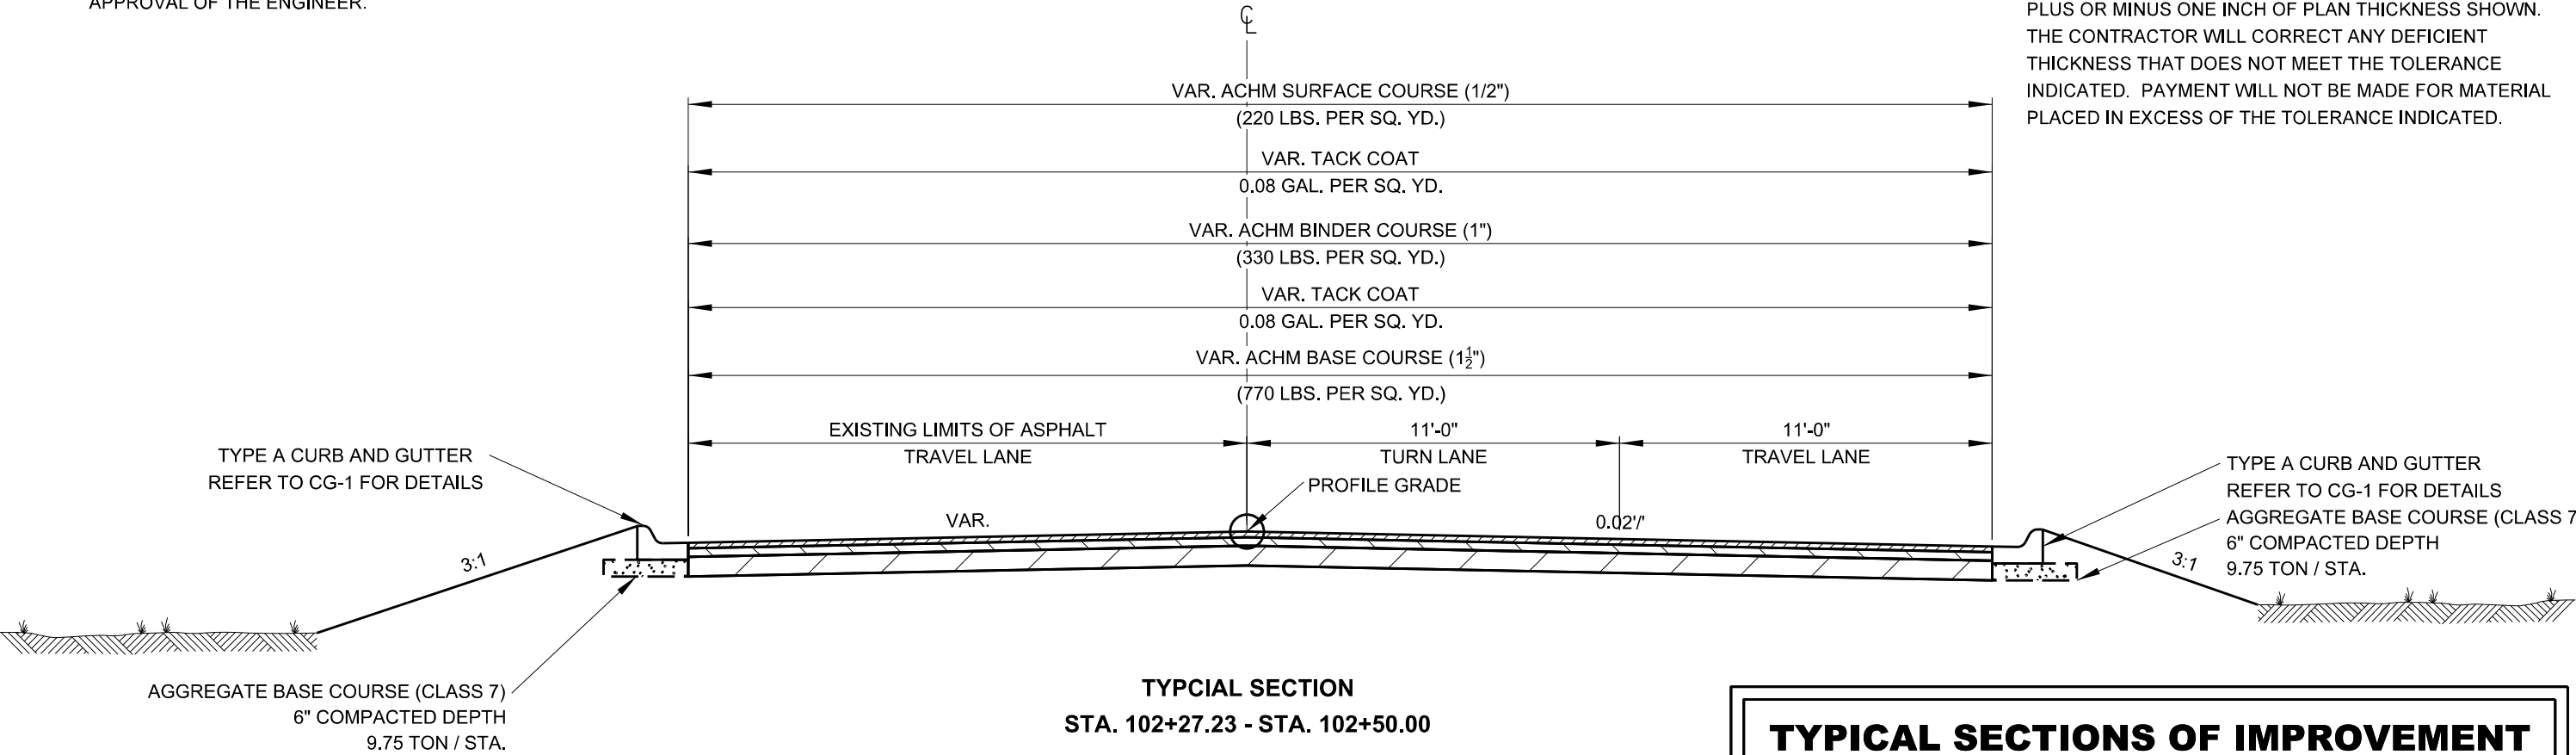

TYPICAL SECTIONS OF IMPROVEMENT

MYERS STREET

4 TYPICAL SECTIONS OF IMPROVEMENT

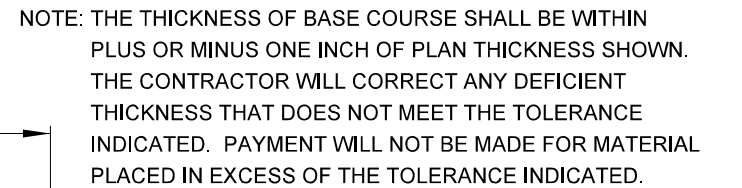 


TYPICAL SECTIONS OF IMPROVEMENT

NOTE: DETAILS MAY BE MODIFIED TO MEET LOCAL
CONDITIONS AS DIRECTED BY THE ENGINEER.


MYERS STREET

DATE REVISED	DATE FILMED	DATE REVISED	DATE FILMED	FED. RD. DIST. NO.	STATE	FED. AID PROJ. NO.	SHEET NO.	TOTAL SHEETS
				6	ARK.			
				JOB NO.		C32005	9	104
				④ TYPICAL SECTIONS OF IMPROVEMENT				

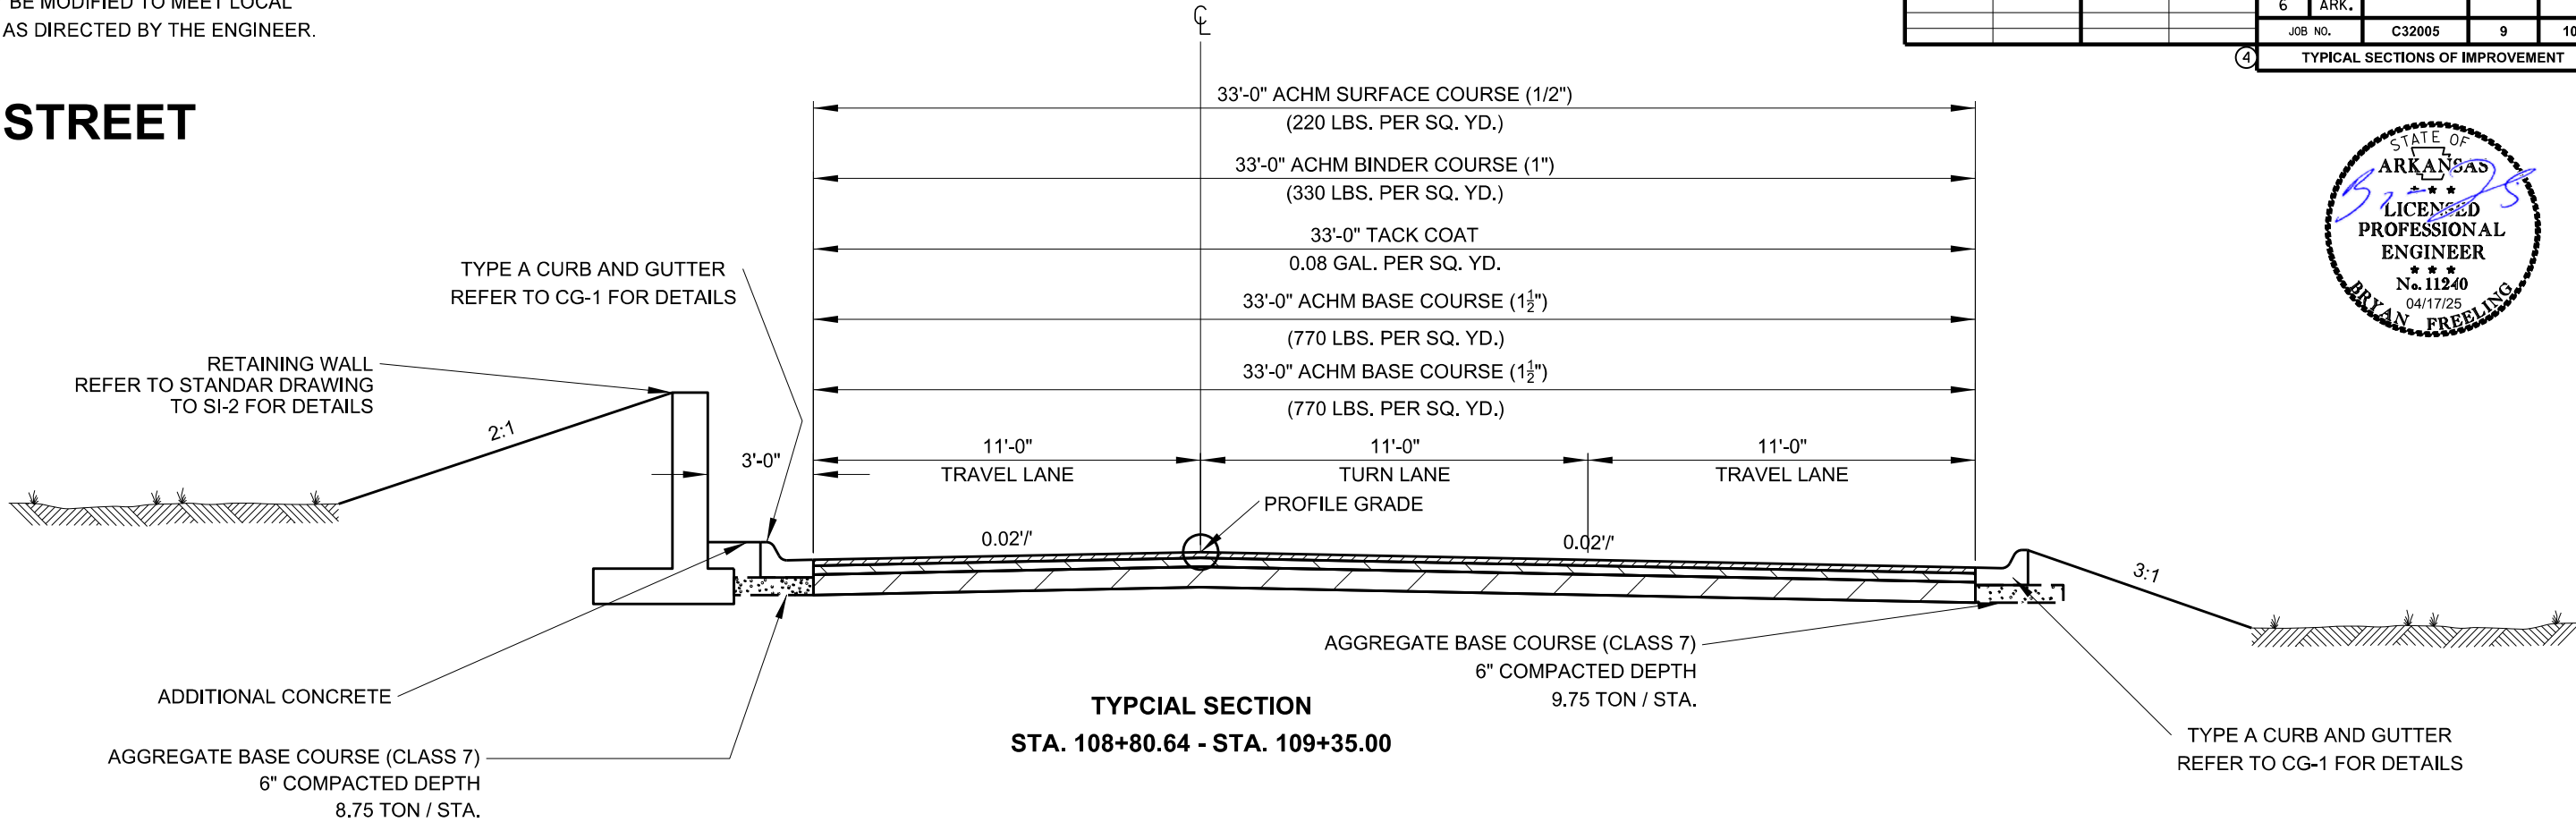

NOTE: REFER TO CROSS SECTIONS FOR DEVIATION FROM THE NORMAL SLOPES.
NO CHANGE SHALL BE MADE FROM THE PLANNED SLOPES WITHOUT THE
APPROVAL OF THE ENGINEER.

NOTE: THE THICKNESS OF BASE COURSE SHALL BE WITHIN
PLUS OR MINUS ONE INCH OF PLAN THICKNESS SHOWN.
THE CONTRACTOR WILL CORRECT ANY DEFICIENT
THICKNESS THAT DOES NOT MEET THE TOLERANCE
INDICATED. PAYMENT WILL NOT BE MADE FOR MATERIAL
PLACED IN EXCESS OF THE TOLERANCE INDICATED.

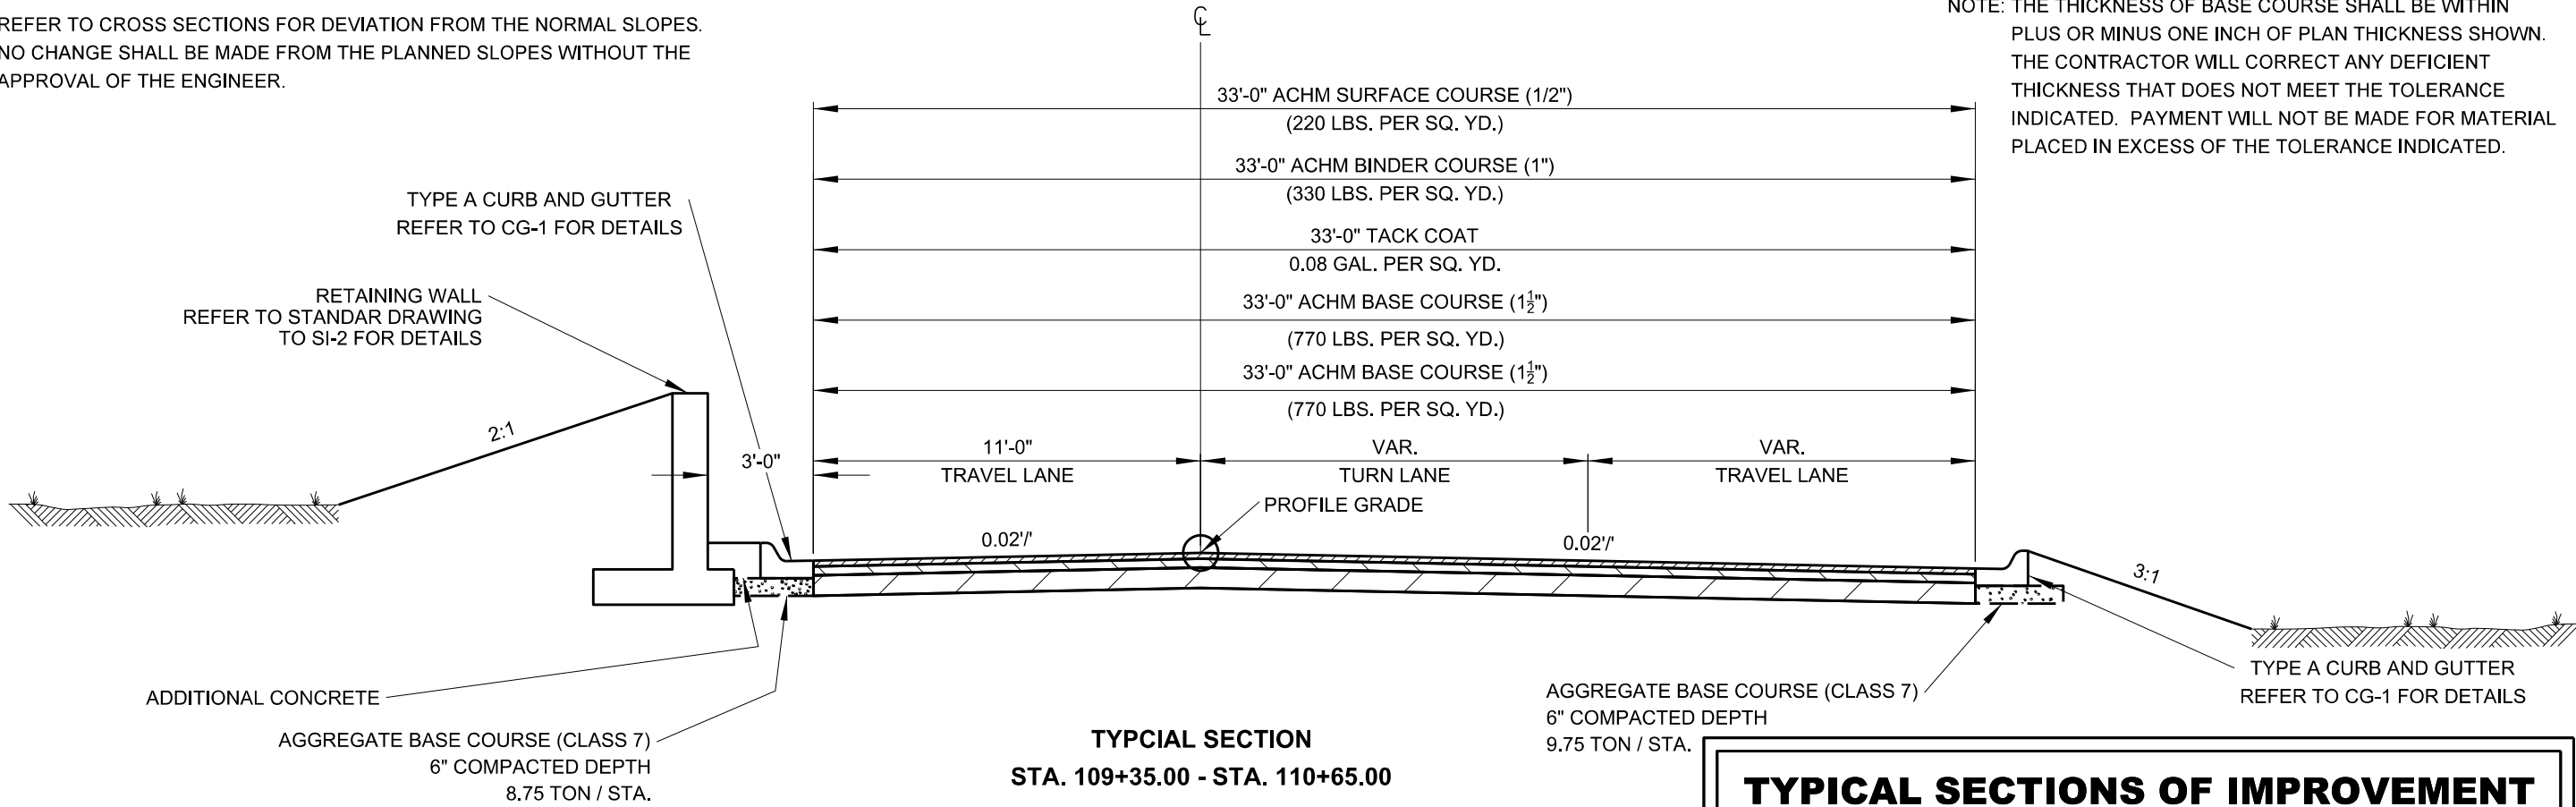


TYPICAL SECTIONS OF IMPROVEMENT

NOTE: DETAILS MAY BE MODIFIED TO MEET LOCAL
CONDITIONS AS DIRECTED BY THE ENGINEER.


MYERS STREET

DATE REVISED	DATE FILMED	DATE REVISED	DATE FILMED	FED. RD. DIST. NO.	STATE	FED. AID PROJ. NO.	SHEET NO.	TOTAL SHEETS
				6	ARK.			
				JOB NO.		C32005	10	104
				④ TYPICAL SECTIONS OF IMPROVEMENT				

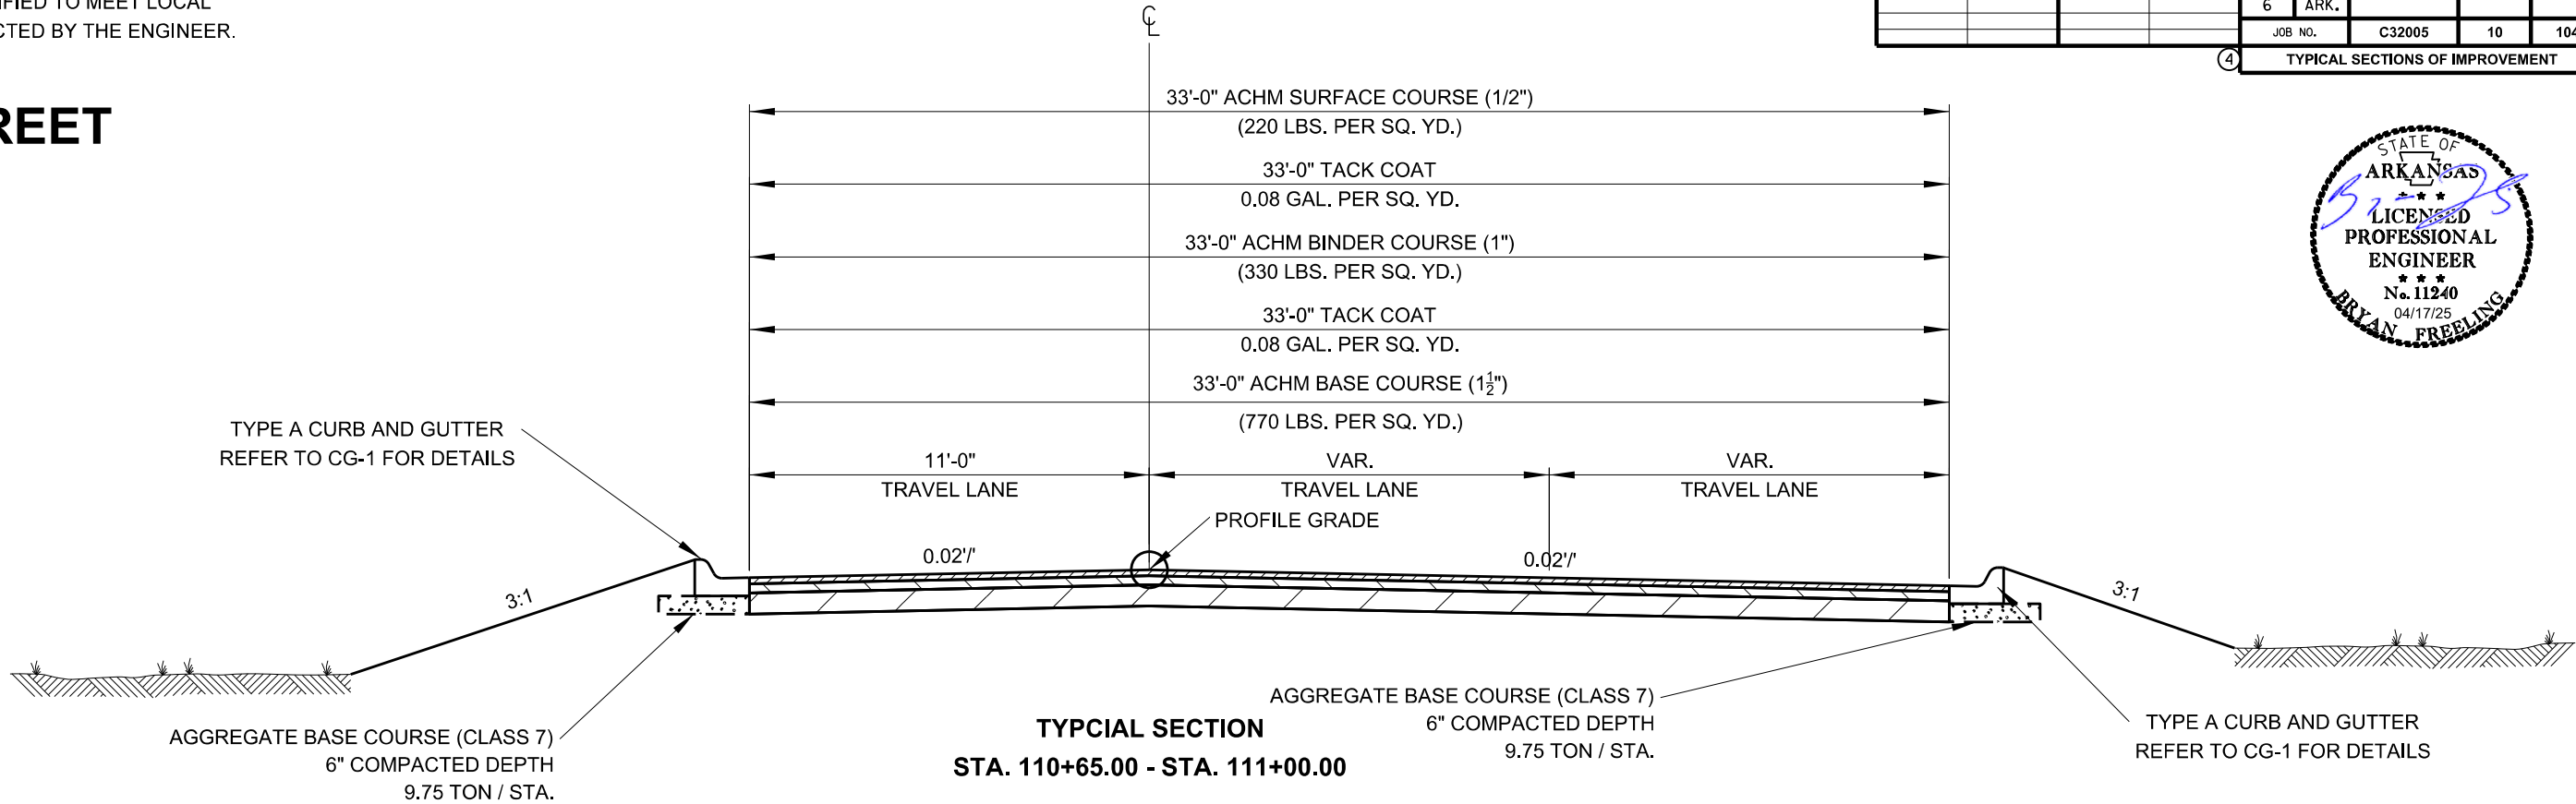

NOTE: REFER TO CROSS SECTIONS FOR DEVIATION FROM THE NORMAL SLOPES.
NO CHANGE SHALL BE MADE FROM THE PLANNED SLOPES WITHOUT THE
APPROVAL OF THE ENGINEER.

NOTE: THE THICKNESS OF BASE COURSE SHALL BE WITHIN
PLUS OR MINUS ONE INCH OF PLAN THICKNESS SHOWN.
THE CONTRACTOR WILL CORRECT ANY DEFICIENT
THICKNESS THAT DOES NOT MEET THE TOLERANCE
INDICATED. PAYMENT WILL NOT BE MADE FOR MATERIAL
PLACED IN EXCESS OF THE TOLERANCE INDICATED.

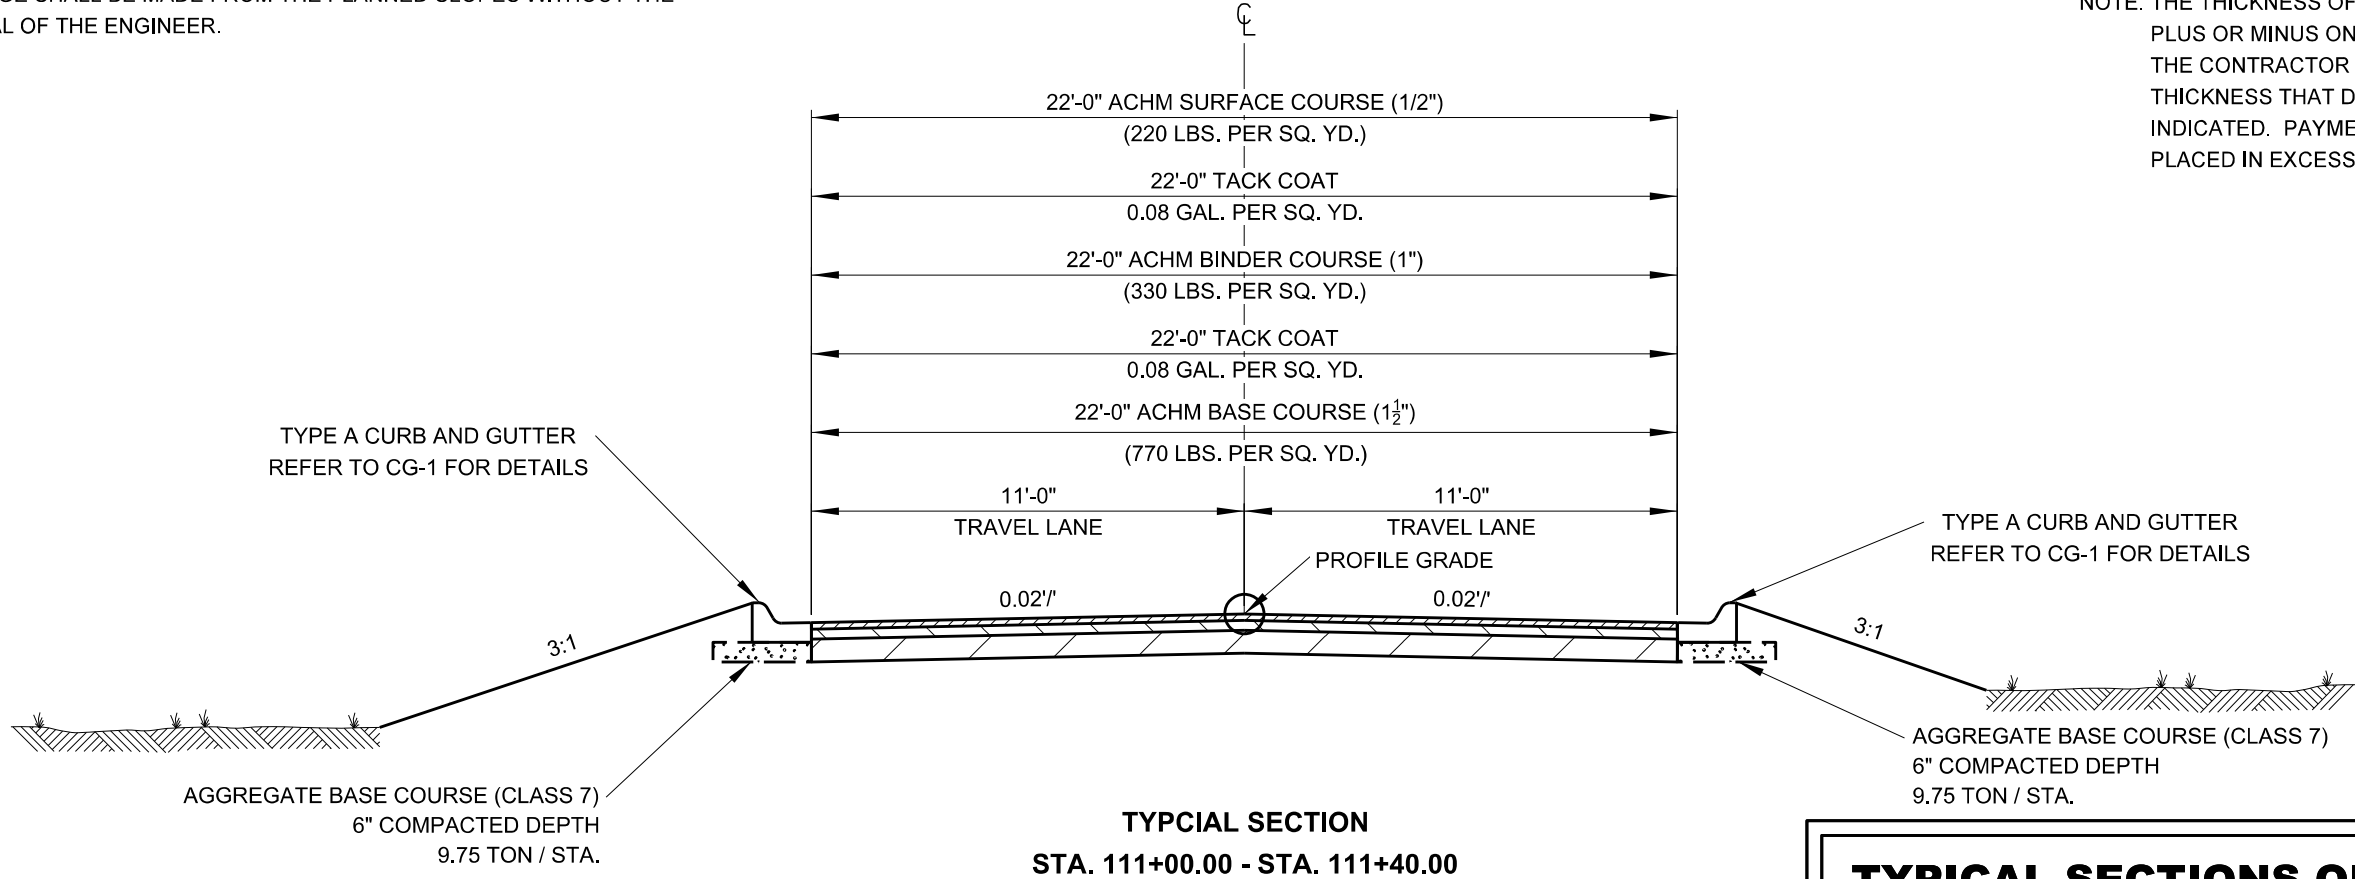


TYPICAL SECTIONS OF IMPROVEMENT

NOTE: DETAILS MAY BE MODIFIED TO MEET LOCAL
CONDITIONS AS DIRECTED BY THE ENGINEER.


MYERS STREET

DATE REVISED	DATE FILMED	DATE REVISED	DATE FILMED	FED. RD. DIST. NO.	STATE	FED. AID PROJ. NO.	SHEET NO.	TOTAL SHEETS
				6	ARK.			
				JOB NO.		C32005	11	104
				④ TYPICAL SECTIONS OF IMPROVEMENT				

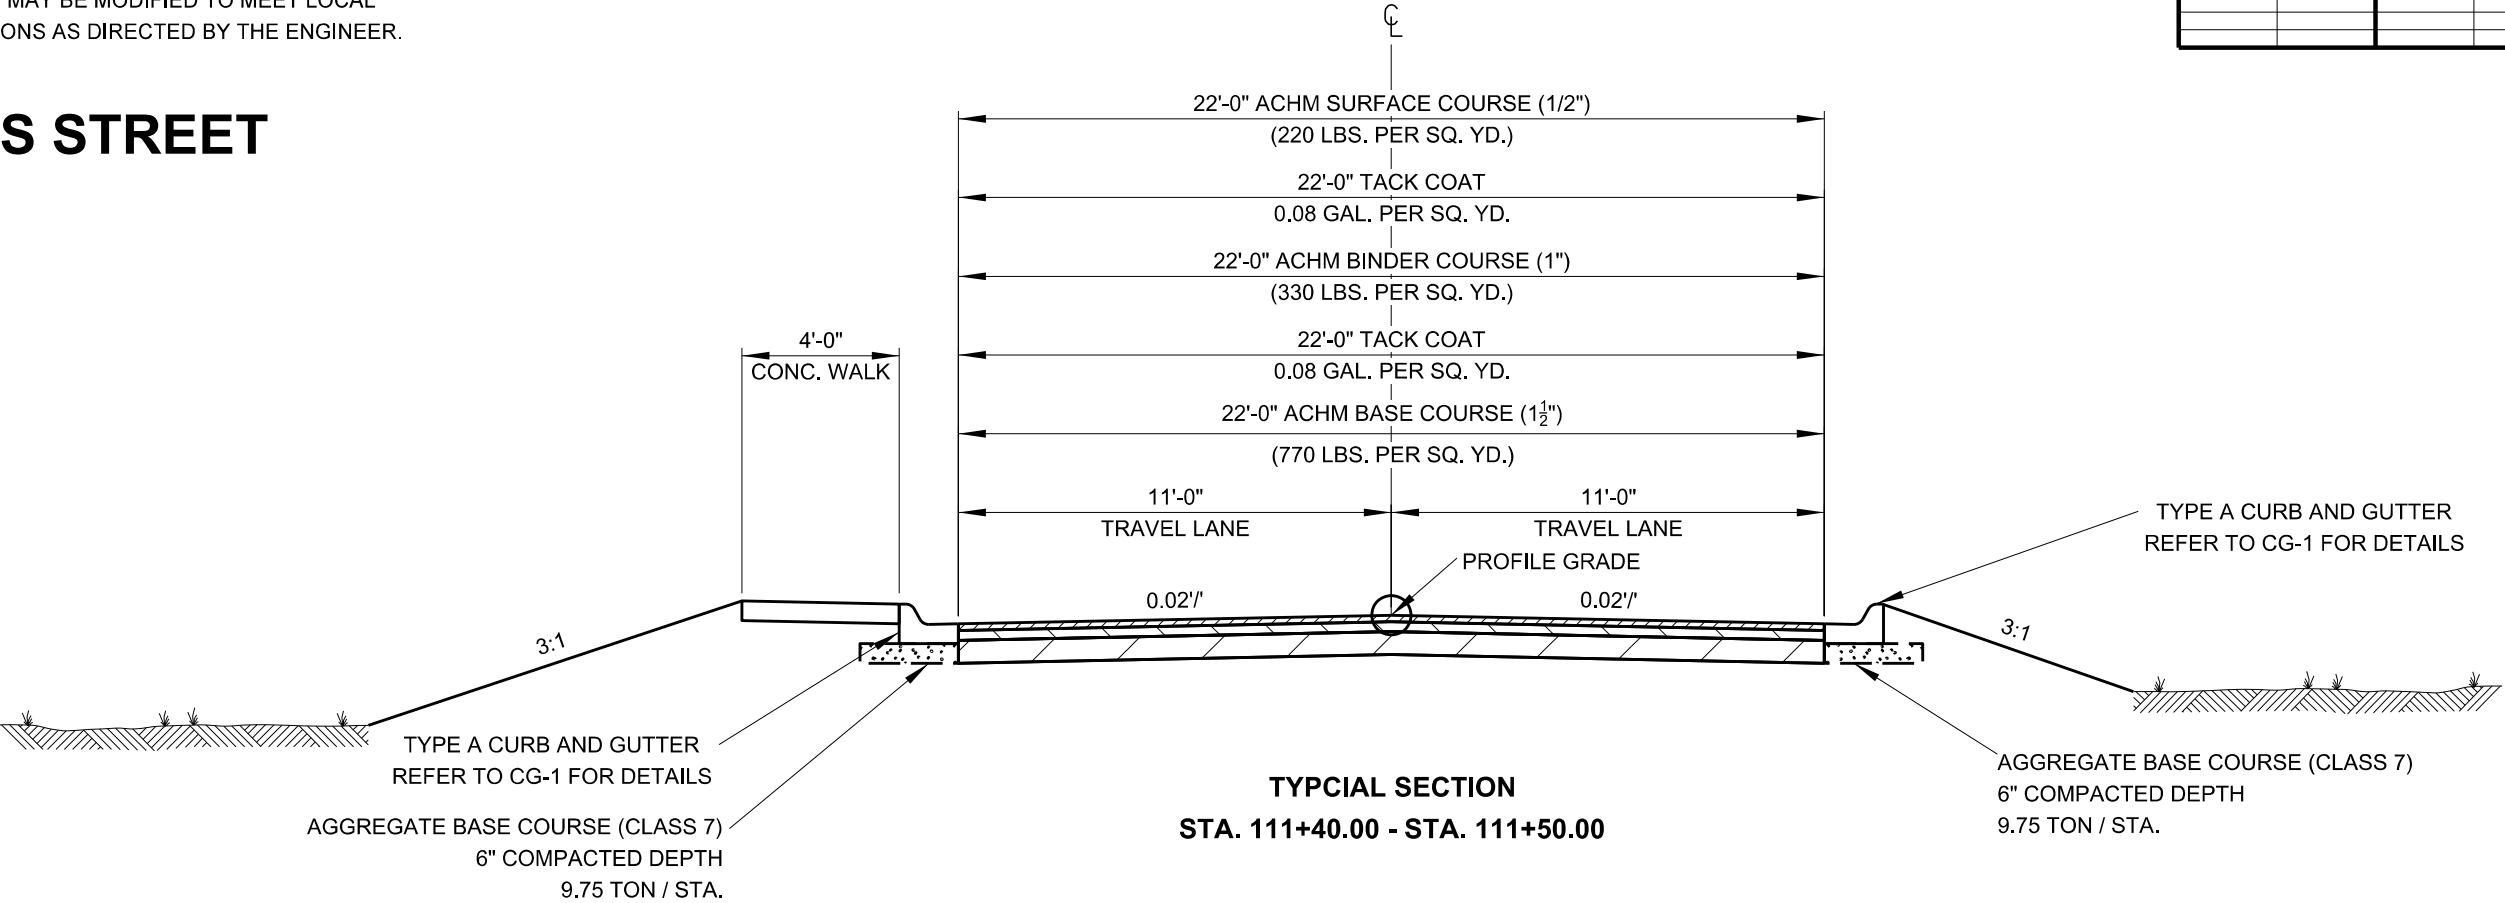

NOTE: REFER TO CROSS SECTIONS FOR DEVIATION FROM THE NORMAL SLOPES.
NO CHANGE SHALL BE MADE FROM THE PLANNED SLOPES WITHOUT THE
APPROVAL OF THE ENGINEER.

NOTE: THE THICKNESS OF BASE COURSE SHALL BE WITHIN
PLUS OR MINUS ONE INCH OF PLAN THICKNESS SHOWN.
THE CONTRACTOR WILL CORRECT ANY DEFICIENT
THICKNESS THAT DOES NOT MEET THE TOLERANCE
INDICATED. PAYMENT WILL NOT BE MADE FOR MATERIAL
PLACED IN EXCESS OF THE TOLERANCE INDICATED.

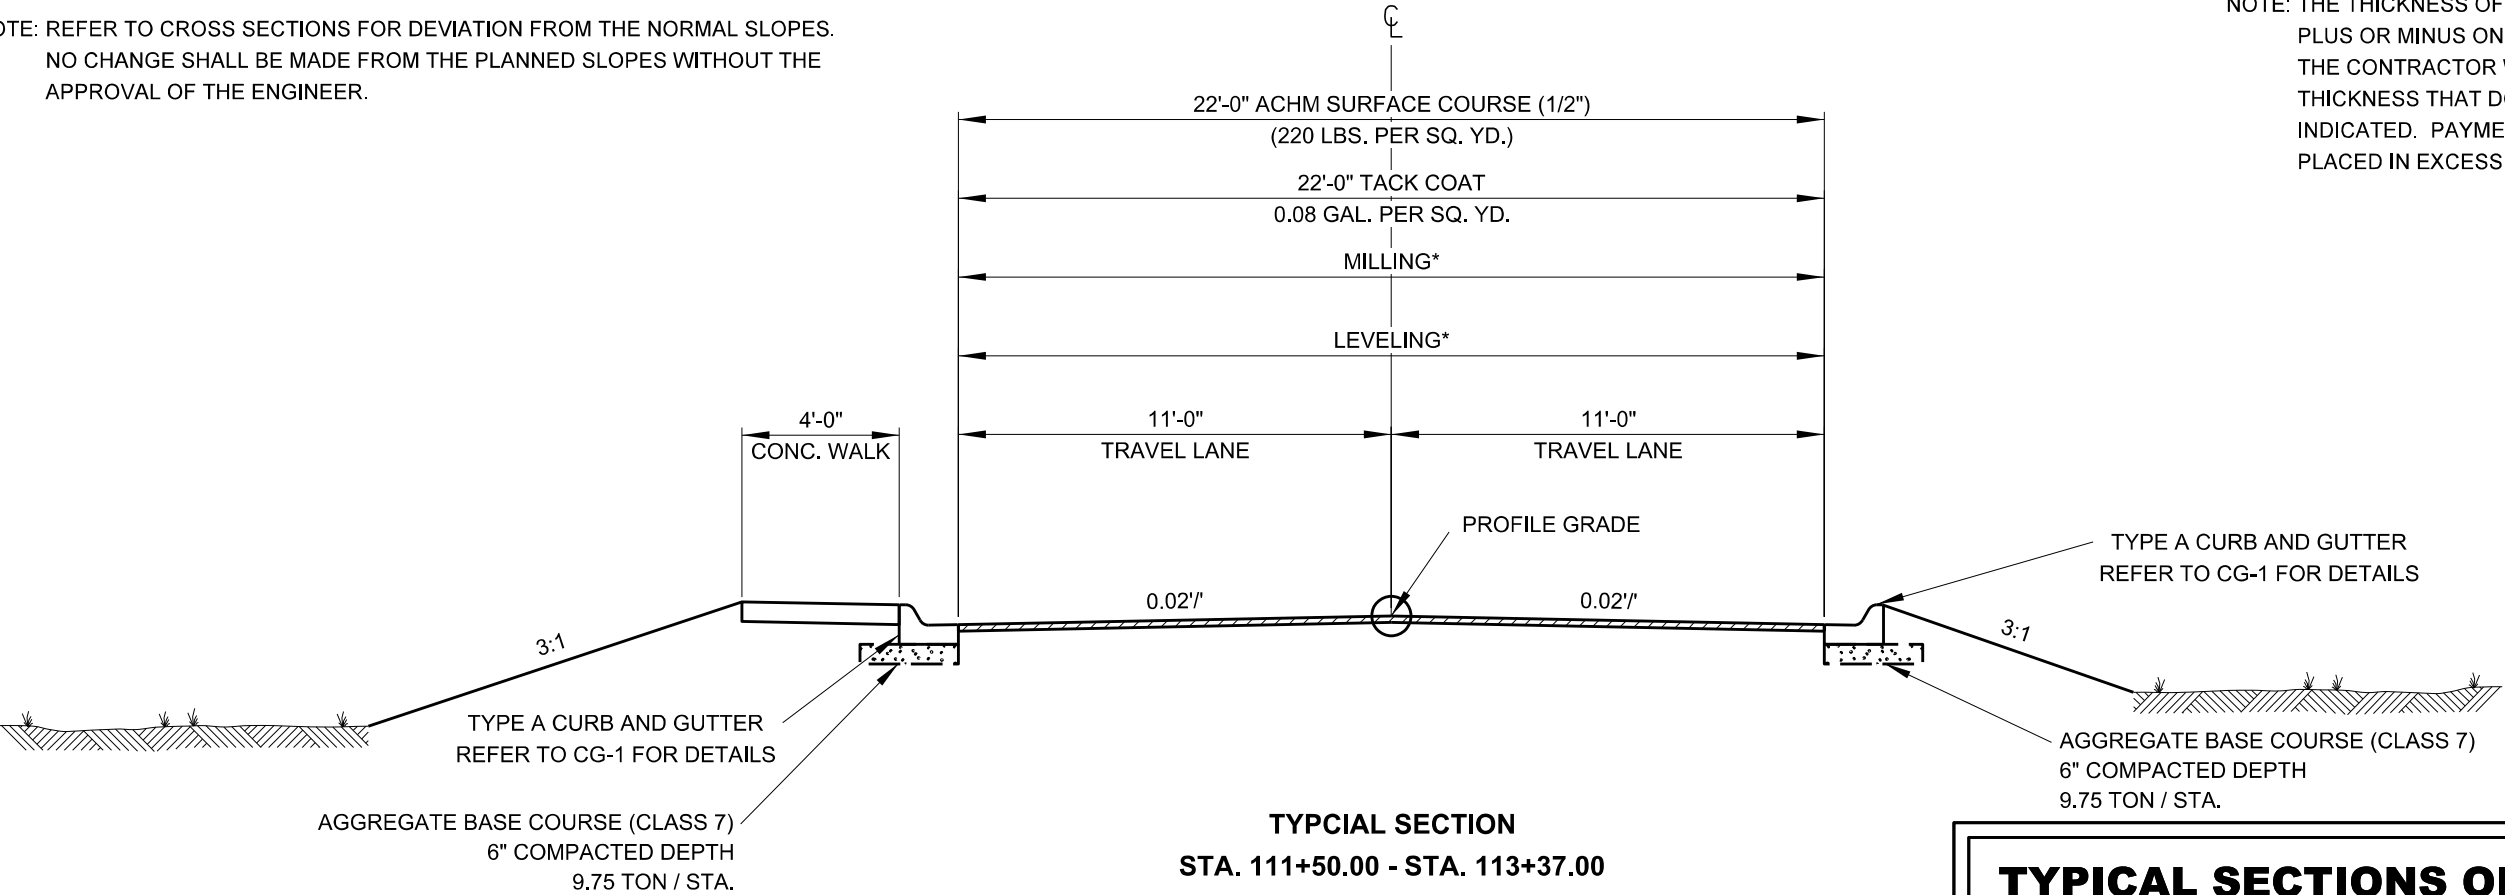


TYPICAL SECTIONS OF IMPROVEMENT

NOTE: DETAILS MAY BE MODIFIED TO MEET LOCAL
CONDITIONS AS DIRECTED BY THE ENGINEER.

MYERS STREET

DATE REVISED	DATE FILMED	DATE REVISED	DATE FILMED	FED. RD. DIST. NO.	STATE	FED. AID PROJ. NO.	SHEET NO.	TOTAL SHEETS
				6	ARK.			
				JOB NO.		C32005	12	104
				④ TYPICAL SECTIONS OF IMPROVEMENT				

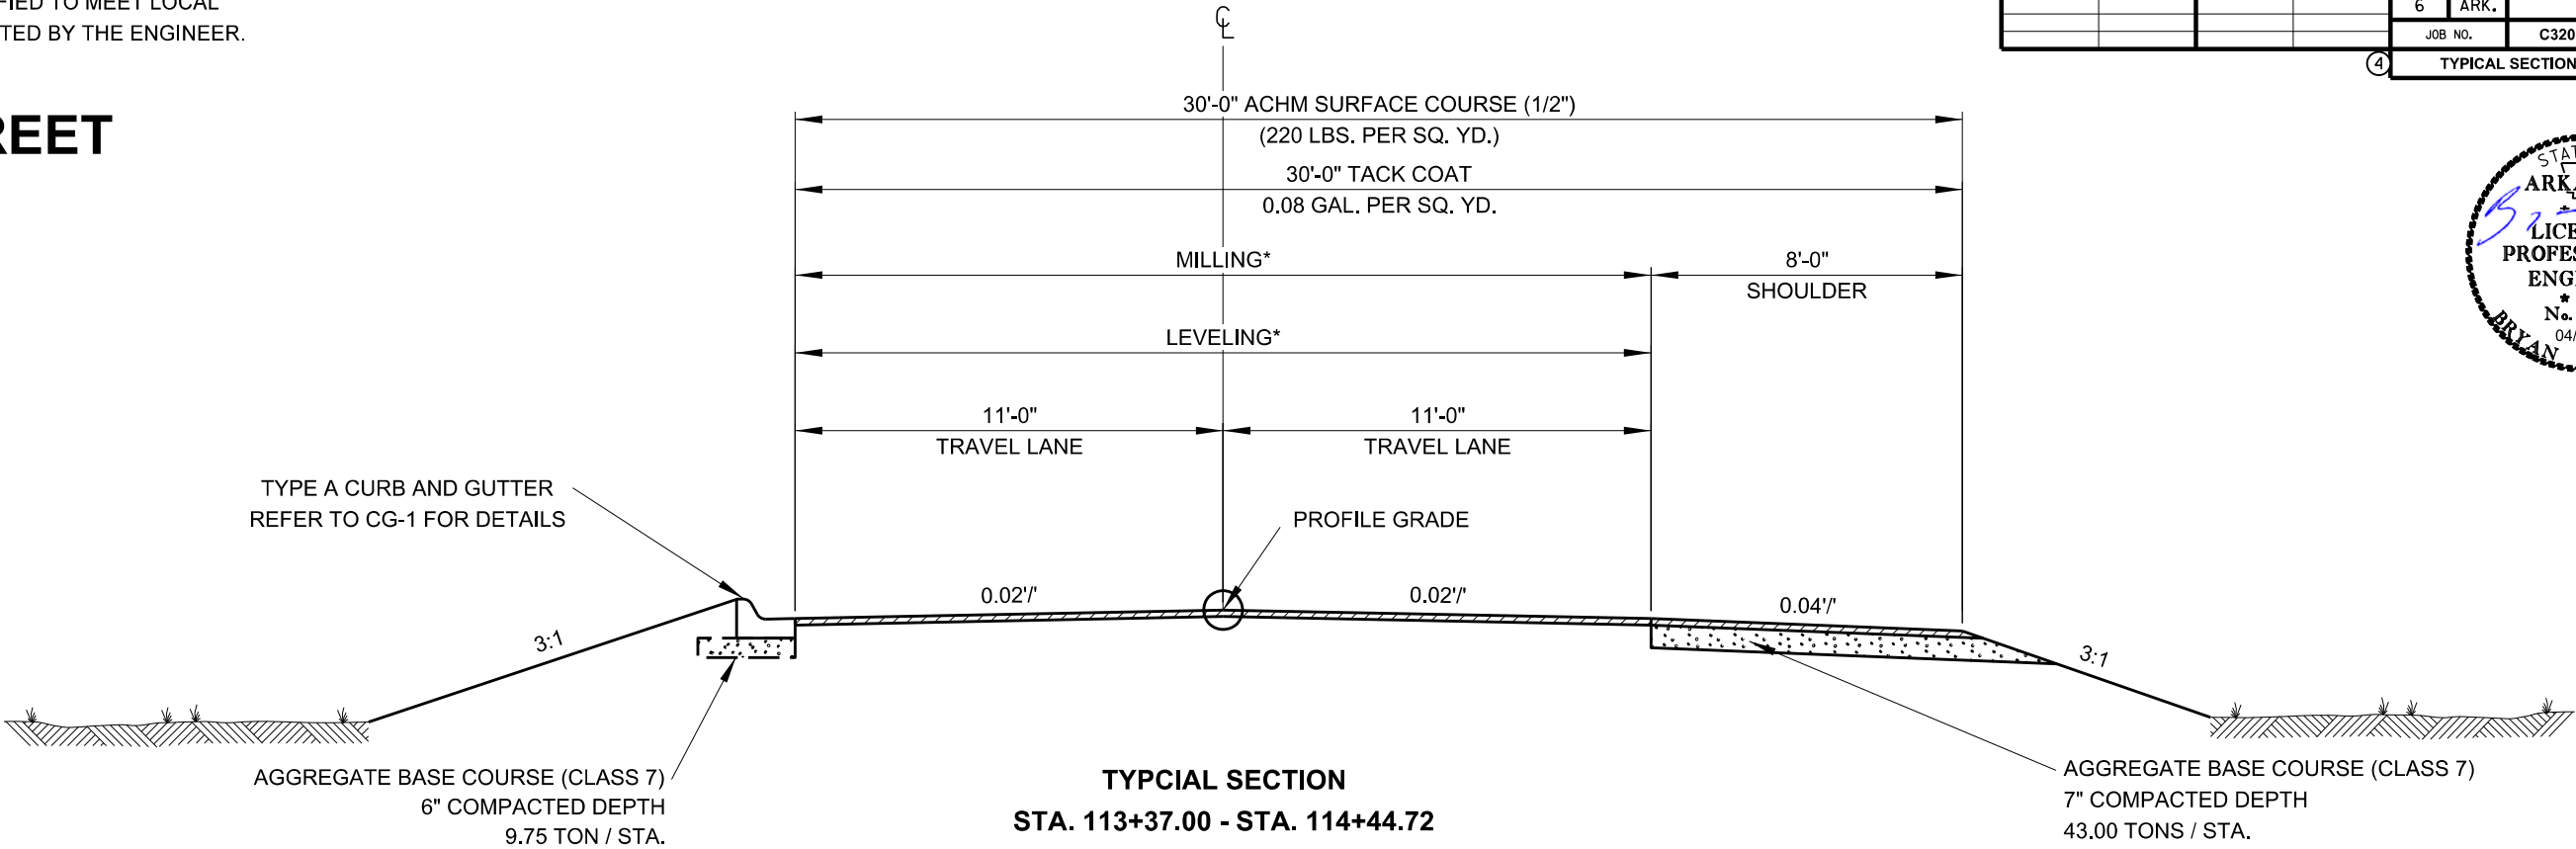


NOTE: REFER TO CROSS SECTIONS FOR DEVIATION FROM THE NORMAL SLOPES.
NO CHANGE SHALL BE MADE FROM THE PLANNED SLOPES WITHOUT THE
APPROVAL OF THE ENGINEER.

*NOTE: LOCATION AND APPLICATION RATES ARE AT THE DIRECTION
OF THE ENGINEER. SEE QUANTITY SHEET FOR ESTIMATED AMOUNTS.

NOTE: REFER TO SPECIAL DETAILS AND CROSS SECTIONS FOR WIDTHS,
SLOPES, AND GRADES.

NOTE: THE THICKNESS OF BASE COURSE SHALL BE WITHIN
PLUS OR MINUS ONE INCH OF PLAN THICKNESS SHOWN.
THE CONTRACTOR WILL CORRECT ANY DEFICIENT
THICKNESS THAT DOES NOT MEET THE TOLERANCE
INDICATED. PAYMENT WILL NOT BE MADE FOR MATERIAL
PLACED IN EXCESS OF THE TOLERANCE INDICATED.

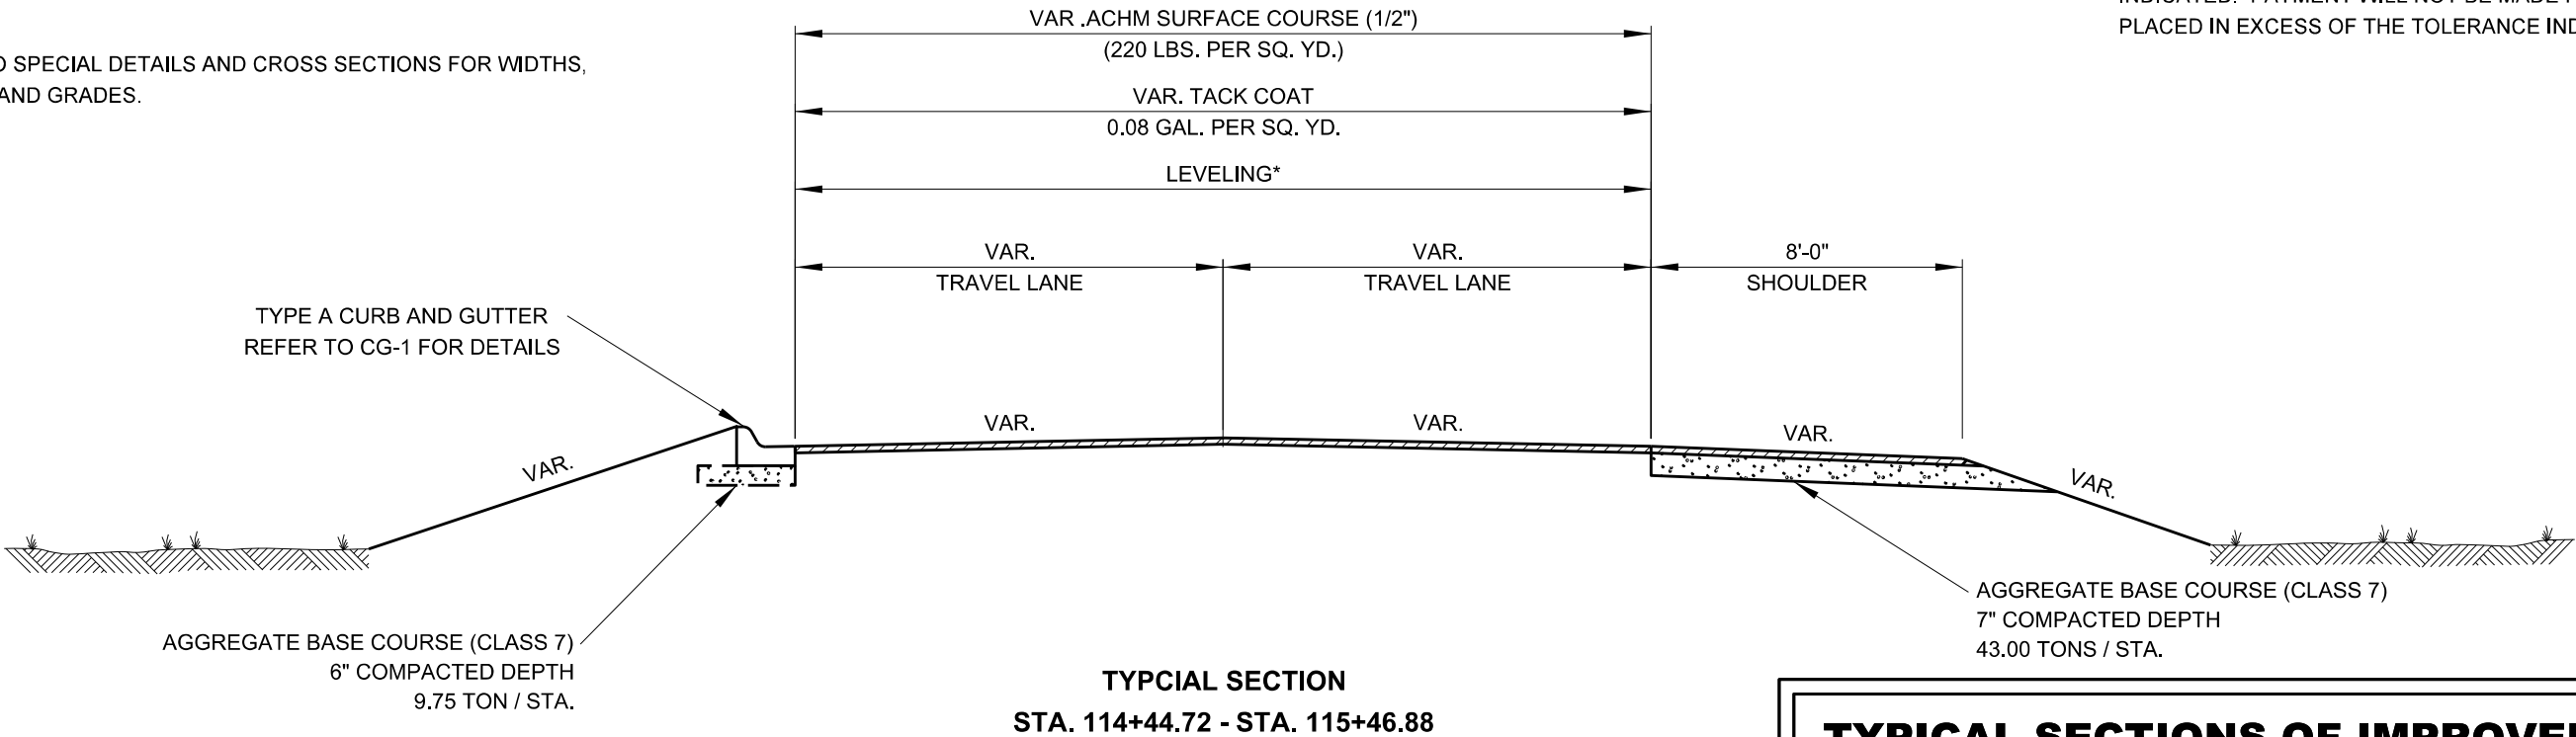


TYPICAL SECTIONS OF IMPROVEMENT

NOTE: DETAILS MAY BE MODIFIED TO MEET LOCAL
CONDITIONS AS DIRECTED BY THE ENGINEER.

PIONEER STREET

DATE REVISED	DATE FILMED	DATE REVISED	DATE FILMED	FED. RD. DIST. NO.	STATE	FED. AID PROJ. NO.	SHEET NO.	TOTAL SHEETS
				6	ARK.			
				JOB NO.		C32005	13	104
				④ TYPICAL SECTIONS OF IMPROVEMENT				

4

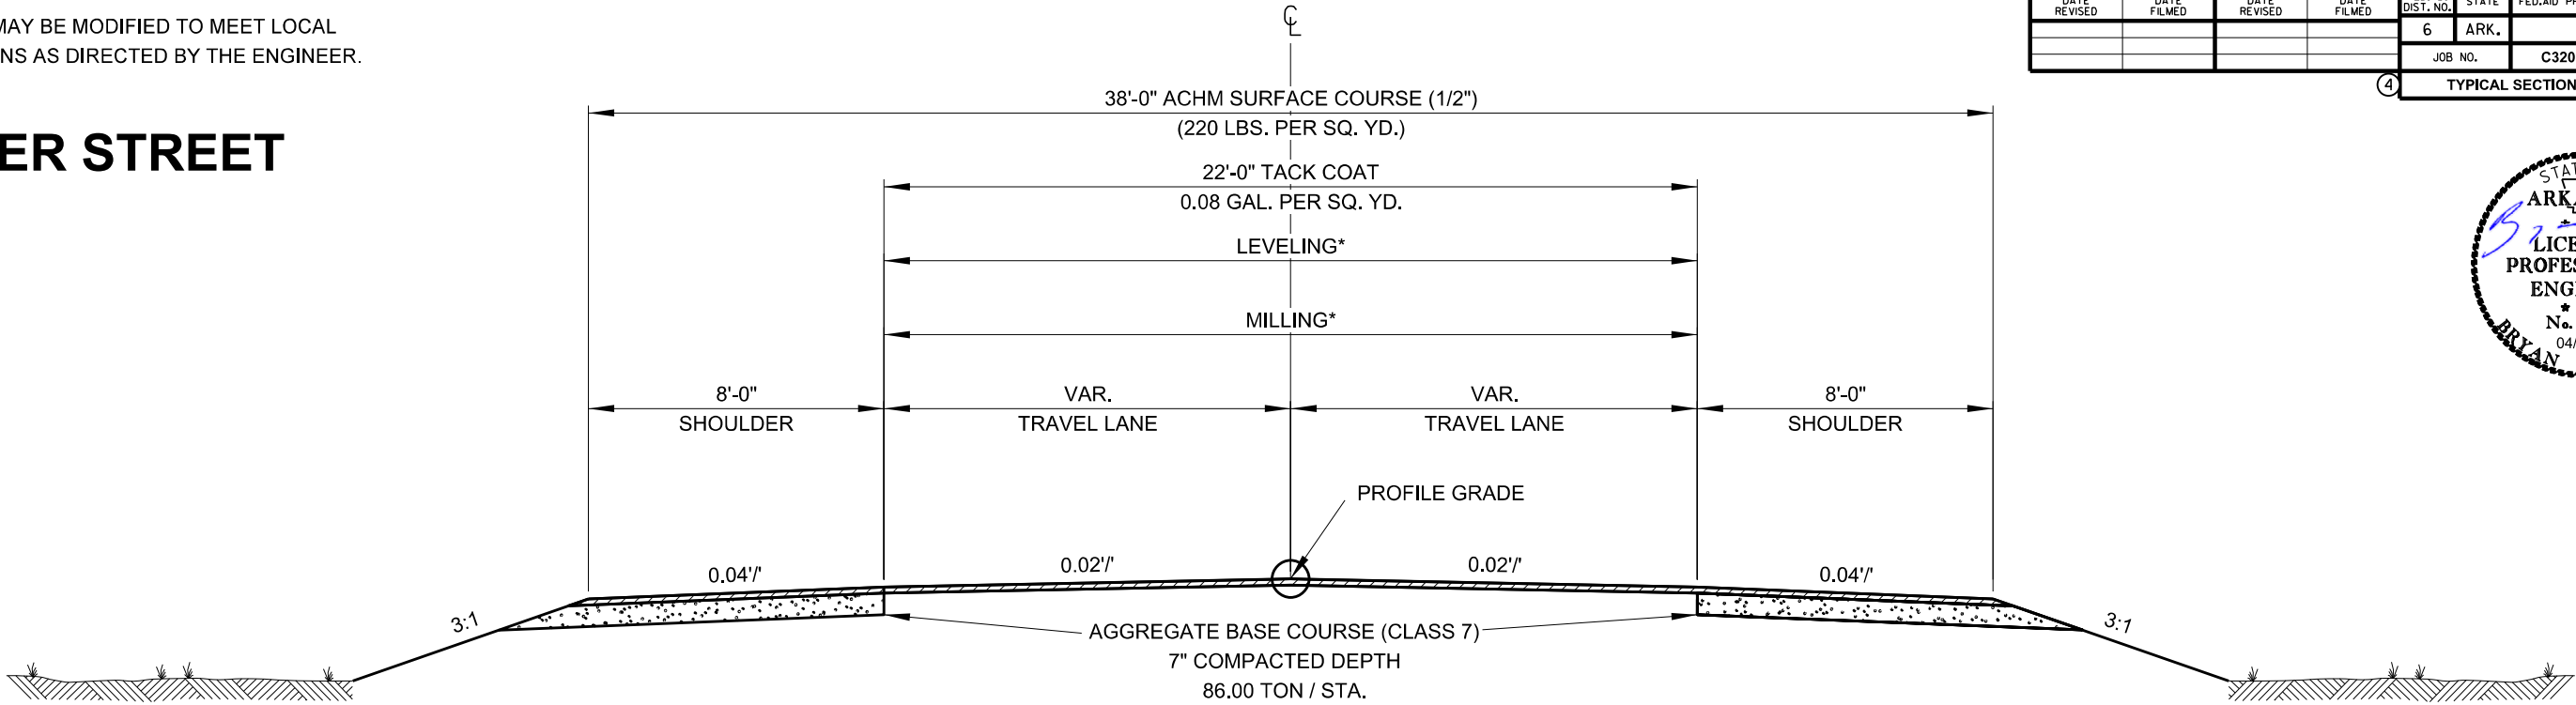


TYPICAL SECTION
STA. 200+00.00 - STA. 200+69.14

NOTE: REFER TO CROSS SECTIONS FOR DEVIATION FROM THE NORMAL SLOPES.
NO CHANGE SHALL BE MADE FROM THE PLANNED SLOPES WITHOUT THE
APPROVAL OF THE ENGINEER.

*NOTE: LOCATION AND APPLICATION RATES ARE AT THE DIRECTION
OF THE ENGINEER. SEE QUANTITY SHEET FOR ESTIMATED AMOUNTS.

NOTE: REFER TO SPECIAL DETAILS AND CROSS SECTIONS FOR WIDTHS,
SLOPES, AND GRADES.

NOTE: THE THICKNESS OF BASE COURSE SHALL BE WITHIN
PLUS OR MINUS ONE INCH OF PLAN THICKNESS SHOWN.
THE CONTRACTOR WILL CORRECT ANY DEFICIENT
THICKNESS THAT DOES NOT MEET THE TOLERANCE
INDICATED. PAYMENT WILL NOT BE MADE FOR MATERIAL
PLACED IN EXCESS OF THE TOLERANCE INDICATED.

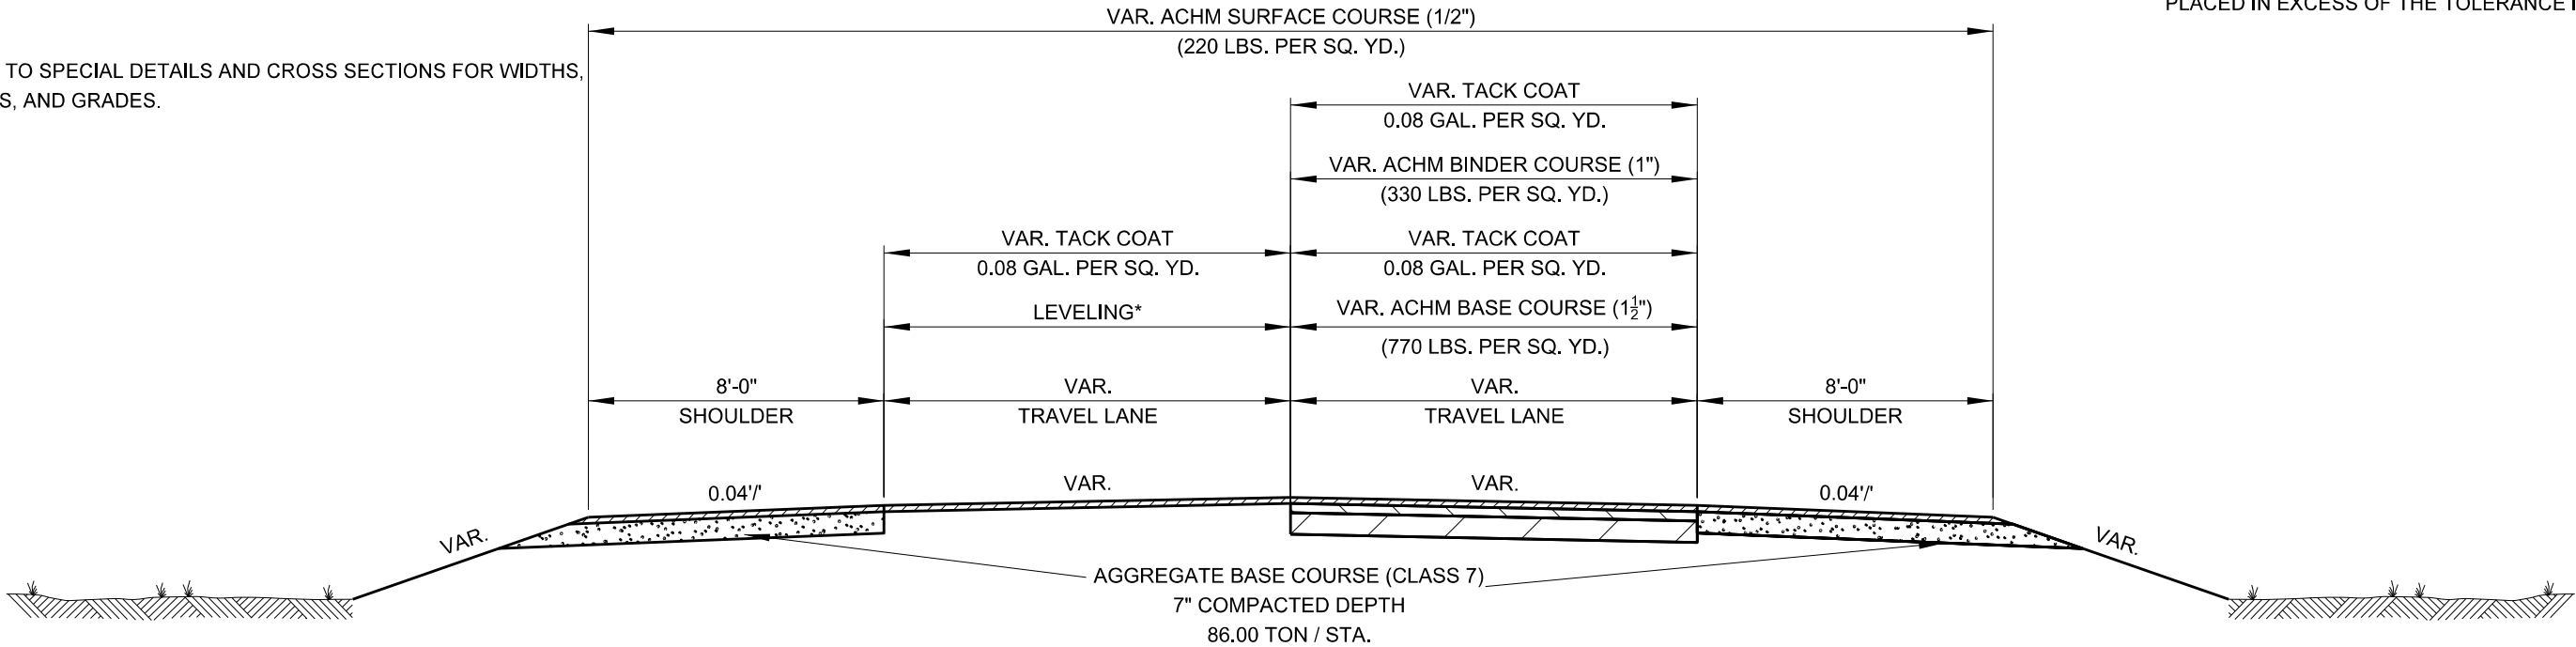


TYPICAL SECTION
STA. 200+69.14 - STA. 201+45.00

TYPICAL SECTIONS OF IMPROVEMENT

NOTE: DETAILS MAY BE MODIFIED TO MEET LOCAL
CONDITIONS AS DIRECTED BY THE ENGINEER.

20TH STREET

DATE REVISED	DATE FILMED	DATE REVISED	DATE FILMED	FED. RD. DIST. NO.	STATE	FED. AID PROJ. NO.	SHEET NO.	TOTAL SHEETS
				6	ARK.			
				JOB NO.		C32005	14	104
				(4) TYPICAL SECTIONS OF IMPROVEMENT				

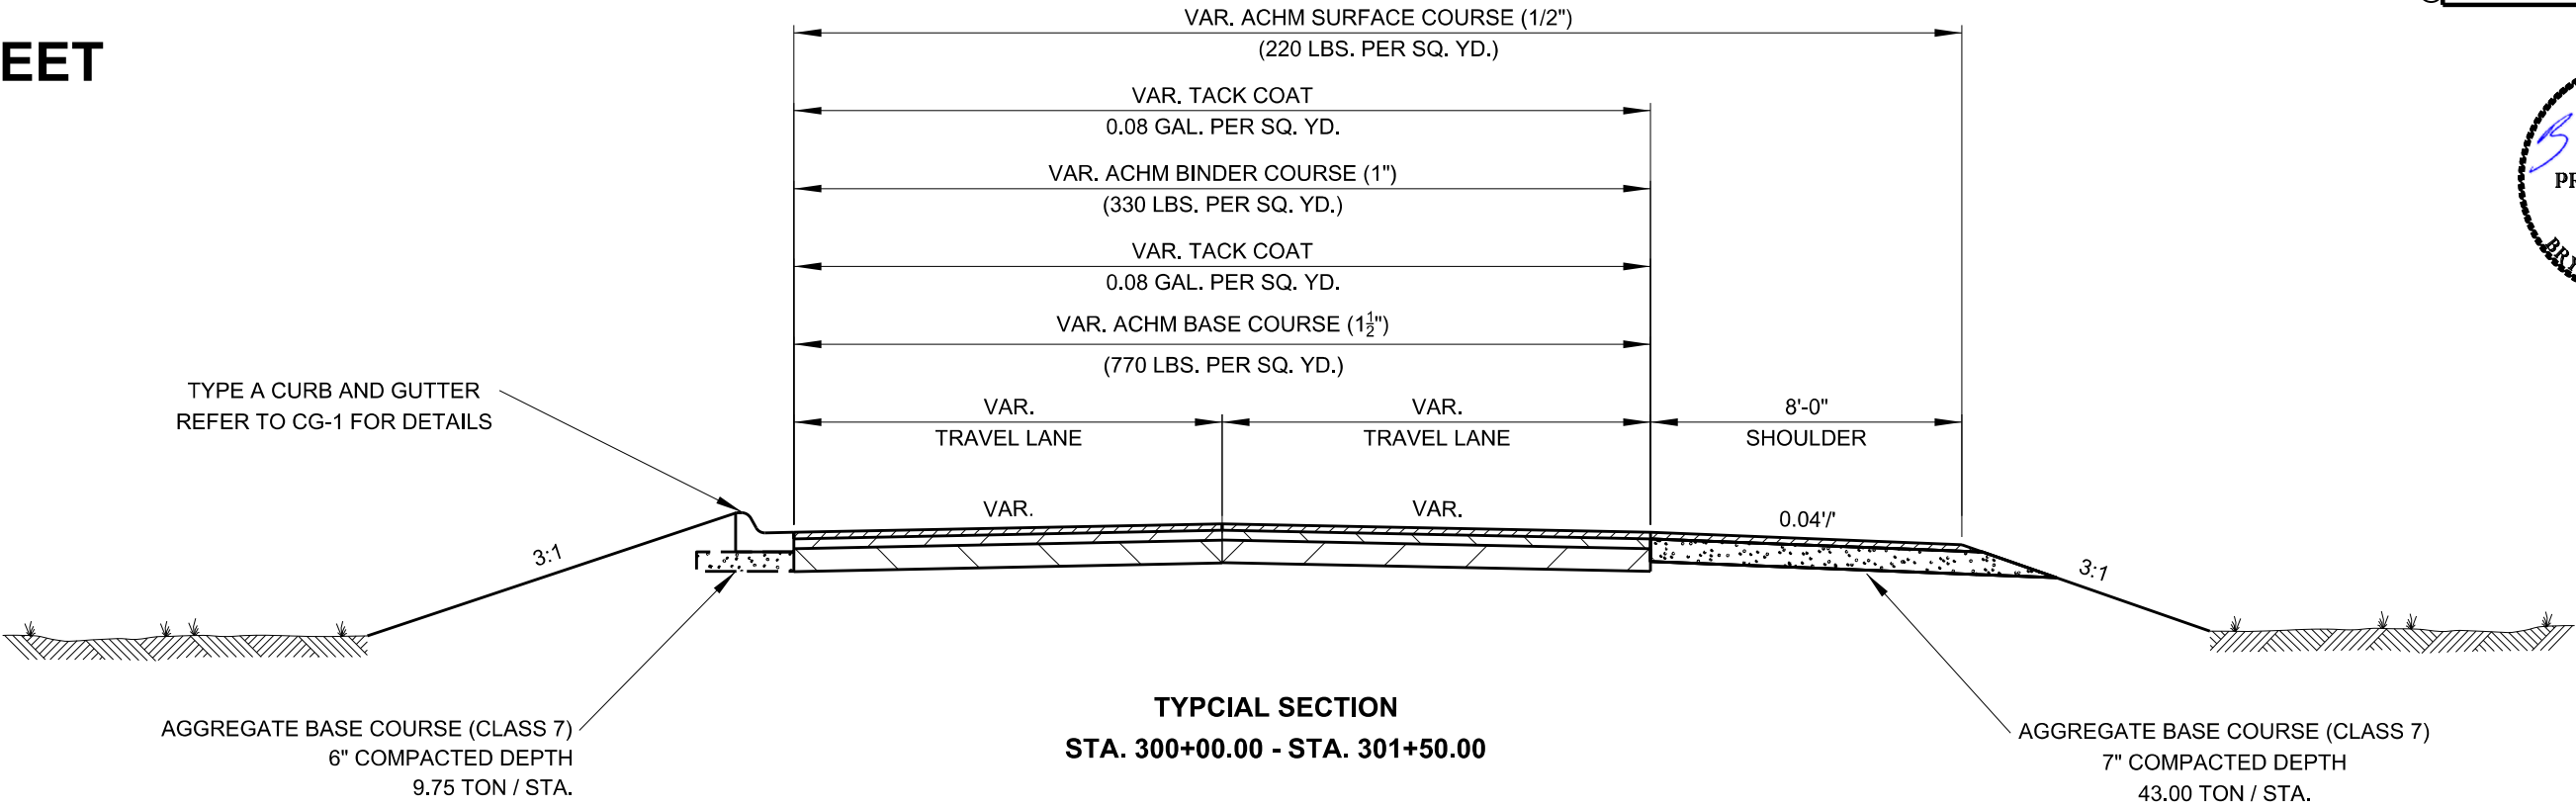


NOTE: REFER TO CROSS SECTIONS FOR DEVIATION FROM THE NORMAL SLOPES.
NO CHANGE SHALL BE MADE FROM THE PLANNED SLOPES WITHOUT THE
APPROVAL OF THE ENGINEER.

*NOTE: LOCATION AND APPLICATION RATES ARE AT THE DIRECTION
OF THE ENGINEER. SEE QUANTITY SHEET FOR ESTIMATED AMOUNTS.

NOTE: REFER TO SPECIAL DETAILS AND CROSS SECTIONS FOR LANE WIDTHS,
SLOPES, AND GRADES.


NOTE: THE THICKNESS OF BASE COURSE SHALL BE WITHIN
PLUS OR MINUS ONE INCH OF PLAN THICKNESS SHOWN.
THE CONTRACTOR WILL CORRECT ANY DEFICIENT
THICKNESS THAT DOES NOT MEET THE TOLERANCE
INDICATED. PAYMENT WILL NOT BE MADE FOR MATERIAL
PLACED IN EXCESS OF THE TOLERANCE INDICATED.

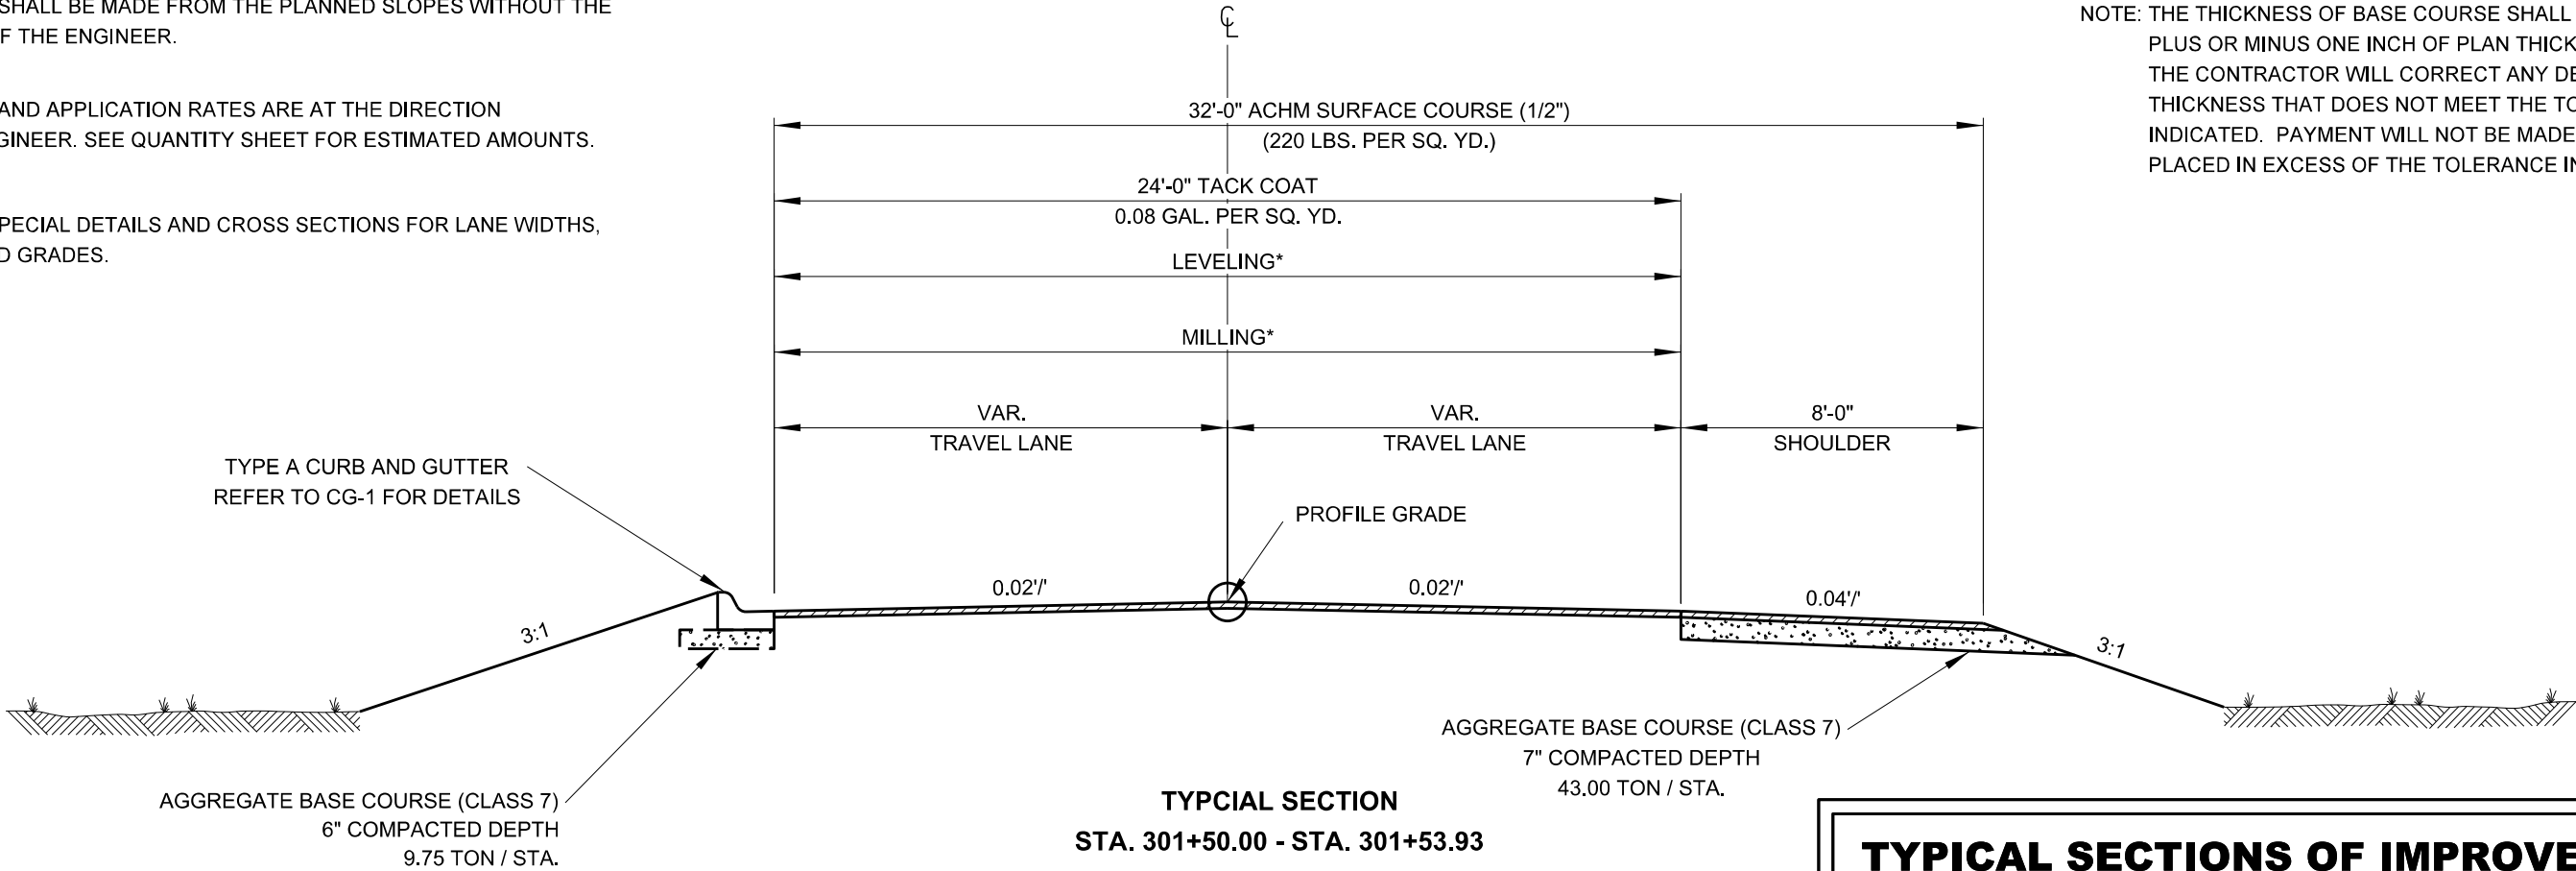

TYPICAL SECTIONS OF IMPROVEMENT


NOTE: DETAILS MAY BE MODIFIED TO MEET LOCAL
CONDITIONS AS DIRECTED BY THE ENGINEER.

ROUNABOUT

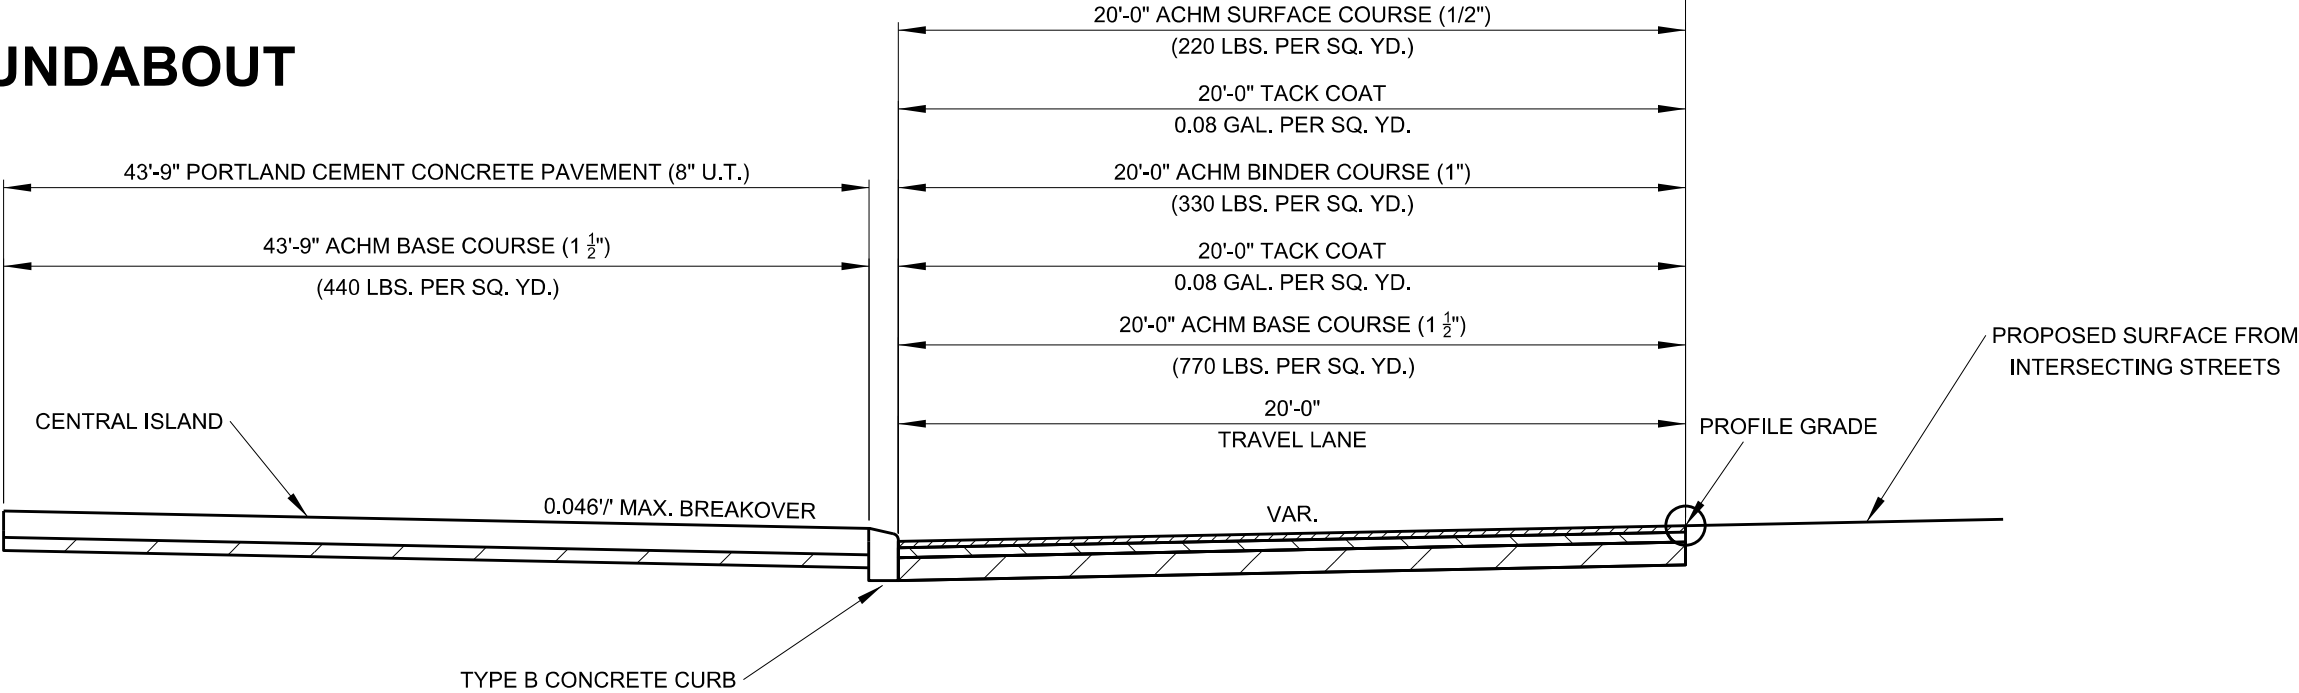

TYPICAL SECTION
STA. 400+00.00 - STA. 401+50.00

NOTE: REFER TO CROSS SECTIONS FOR DEVIATION FROM THE NORMAL SLOPES.
NO CHANGE SHALL BE MADE FROM THE PLANNED SLOPES WITHOUT THE
APPROVAL OF THE ENGINEER.

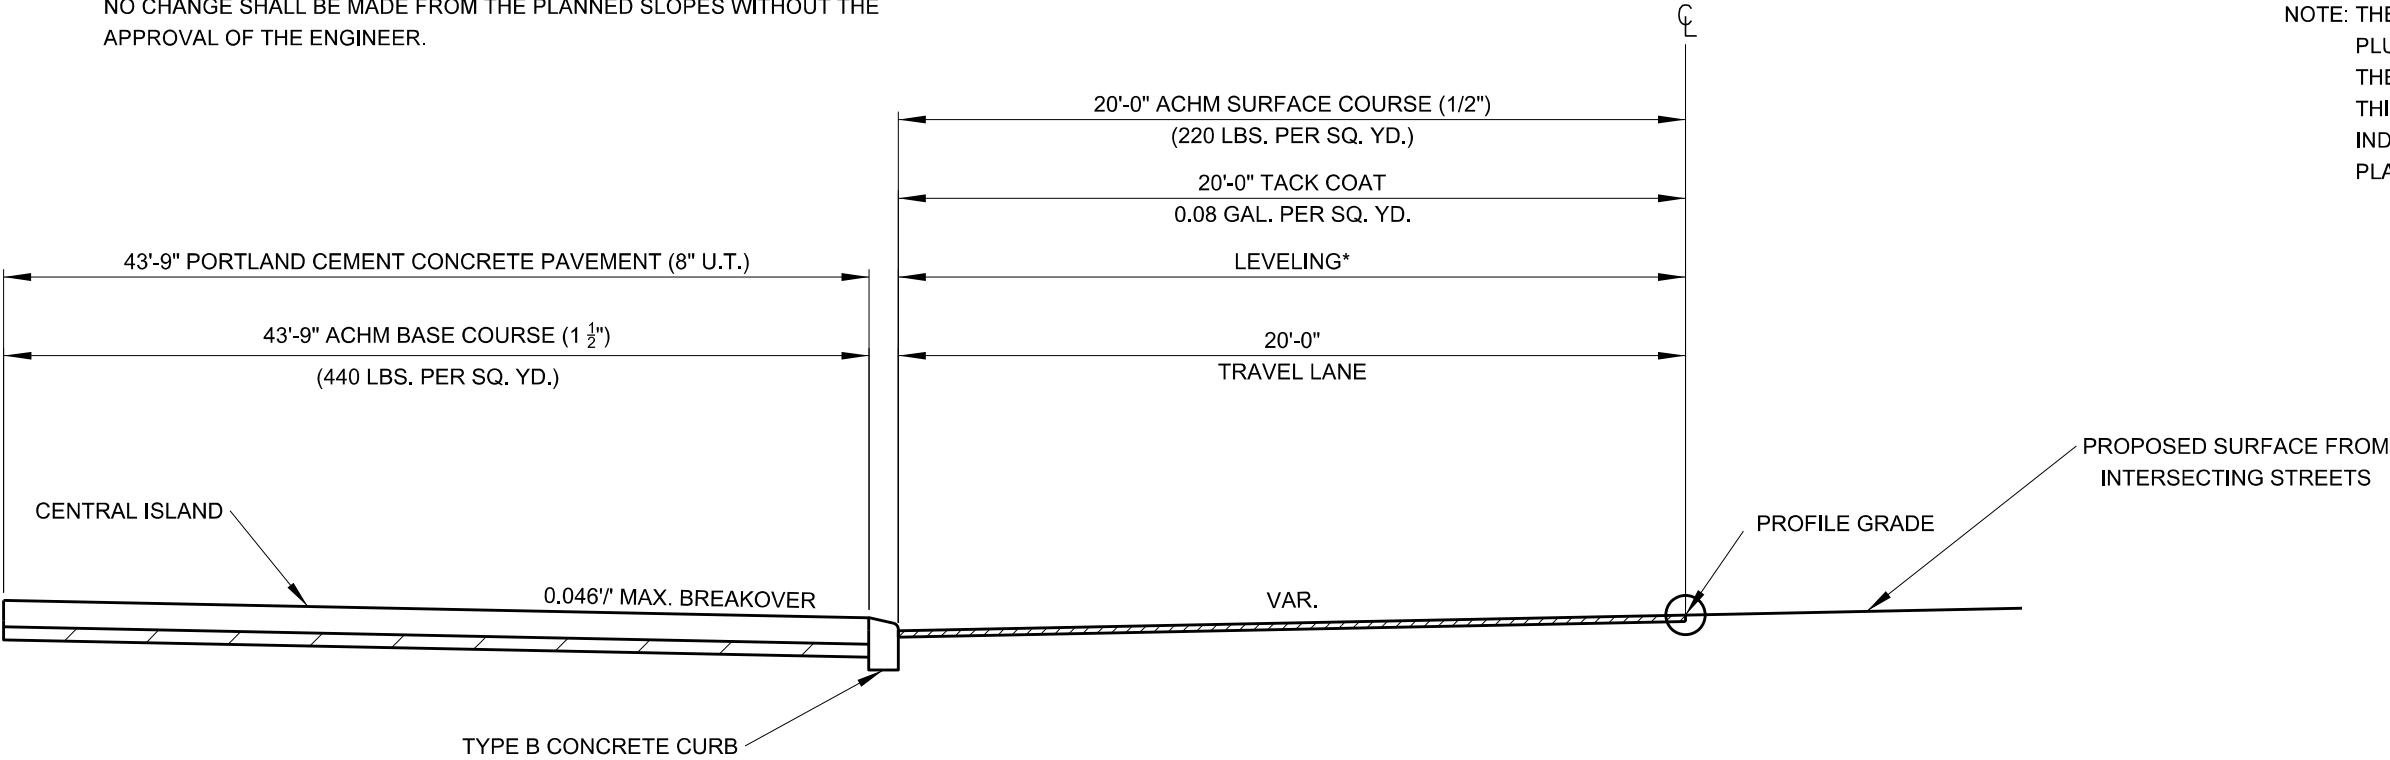

TYPICAL SECTION
STA. 401+50.00 - STA. 401+80.00

NOTE: THE THICKNESS OF BASE COURSE SHALL BE WITHIN
PLUS OR MINUS ONE INCH OF PLAN THICKNESS SHOWN.
THE CONTRACTOR WILL CORRECT ANY DEFICIENT
THICKNESS THAT DOES NOT MEET THE TOLERANCE
INDICATED. PAYMENT WILL NOT BE MADE FOR MATERIAL
PLACED IN EXCESS OF THE TOLERANCE INDICATED.

DATE REVISED	DATE FILMED	DATE REVISED	DATE FILMED	FED. RD. DIST. NO.	STATE	FED. AID PROJ. NO.	SHEET NO.	TOTAL SHEETS
				6	ARK.			
				JOB NO.		C32005	15	104
				(4) TYPICAL SECTIONS OF IMPROVEMENT				




TYPICAL SECTIONS OF IMPROVEMENT

NOTE: DETAILS MAY BE MODIFIED TO MEET LOCAL
CONDITIONS AS DIRECTED BY THE ENGINEER.

DATE REVISED	DATE FILMED	DATE REVISED	DATE FILMED	FED. RD. DIST. NO.	STATE	FED. AID PROJ. NO.	SHEET NO.	TOTAL SHEETS
				6	ARK.			
				JOB NO.		C32005	16	104
				④ TYPICAL SECTIONS OF IMPROVEMENT				


ROUNABOUT

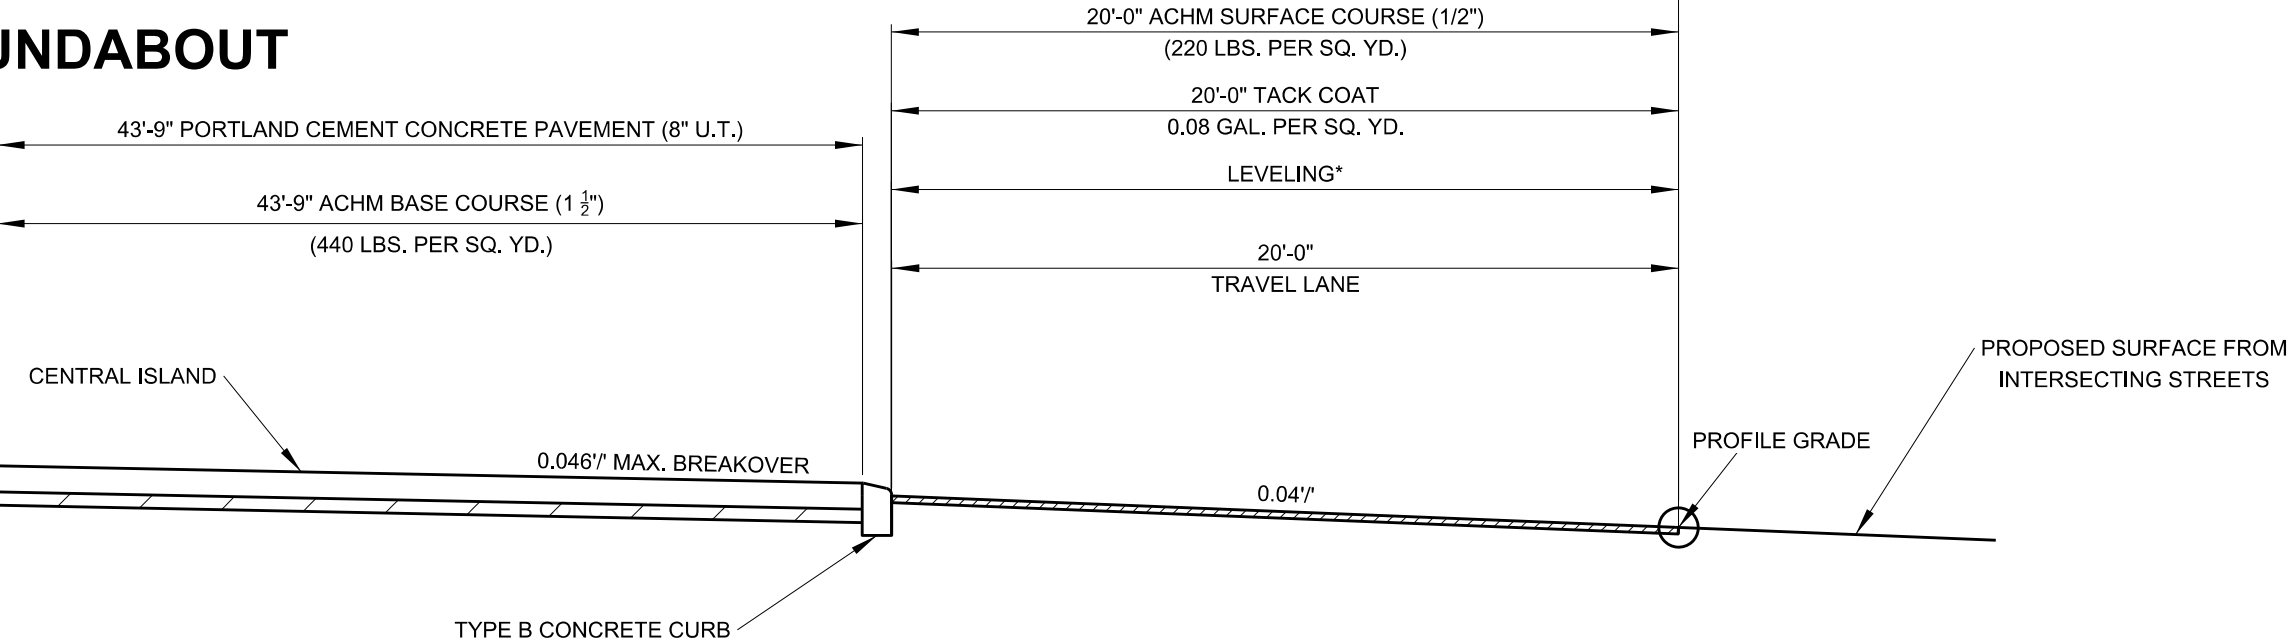

TYPICAL SECTION
STA. 401+80.00 - STA. 403+15.00

NOTE: REFER TO CROSS SECTIONS FOR DEVIATION FROM THE NORMAL SLOPES.
NO CHANGE SHALL BE MADE FROM THE PLANNED SLOPES WITHOUT THE
APPROVAL OF THE ENGINEER.

*NOTE: LOCATION AND APPLICATION RATES ARE AT THE DIRECTION
OF THE ENGINEER. SEE QUANTITY SHEET FOR ESTIMATED AMOUNTS.

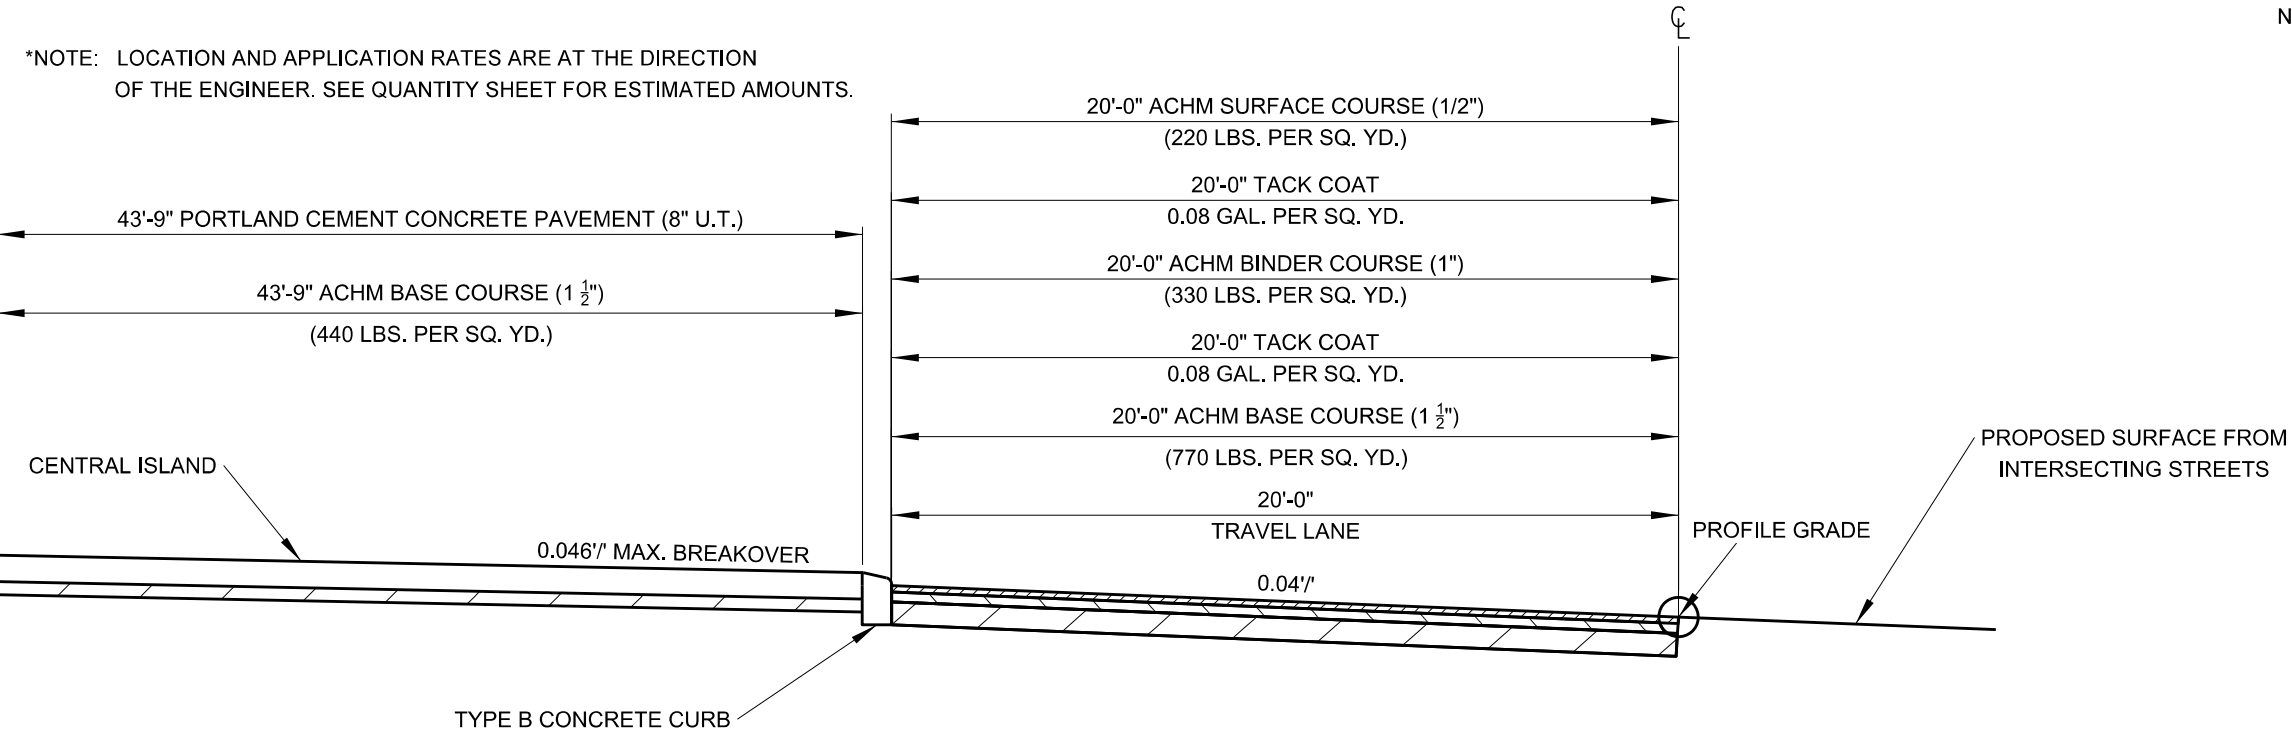

TYPICAL SECTION
STA. 403+15.00 - STA. 404+05.27

NOTE: THE THICKNESS OF BASE COURSE SHALL BE WITHIN
PLUS OR MINUS ONE INCH OF PLAN THICKNESS SHOWN.
THE CONTRACTOR WILL CORRECT ANY DEFICIENT
THICKNESS THAT DOES NOT MEET THE TOLERANCE
INDICATED. PAYMENT WILL NOT BE MADE FOR MATERIAL
PLACED IN EXCESS OF THE TOLERANCE INDICATED.




TYPICAL SECTIONS OF IMPROVEMENT


NOTE: DETAILS MAY BE MODIFIED TO MEET LOCAL
CONDITIONS AS DIRECTED BY THE ENGINEER.

SIDNEY

DATE REVISED	DATE FILMED	DATE REVISED	DATE FILMED	FED. RD. DIST. NO.	STATE	FED. AID PROJ. NO.	SHEET NO.	TOTAL SHEETS
				6	ARK.			
				JOB NO.		C32005	17	104
				④ TYPICAL SECTIONS OF IMPROVEMENT				

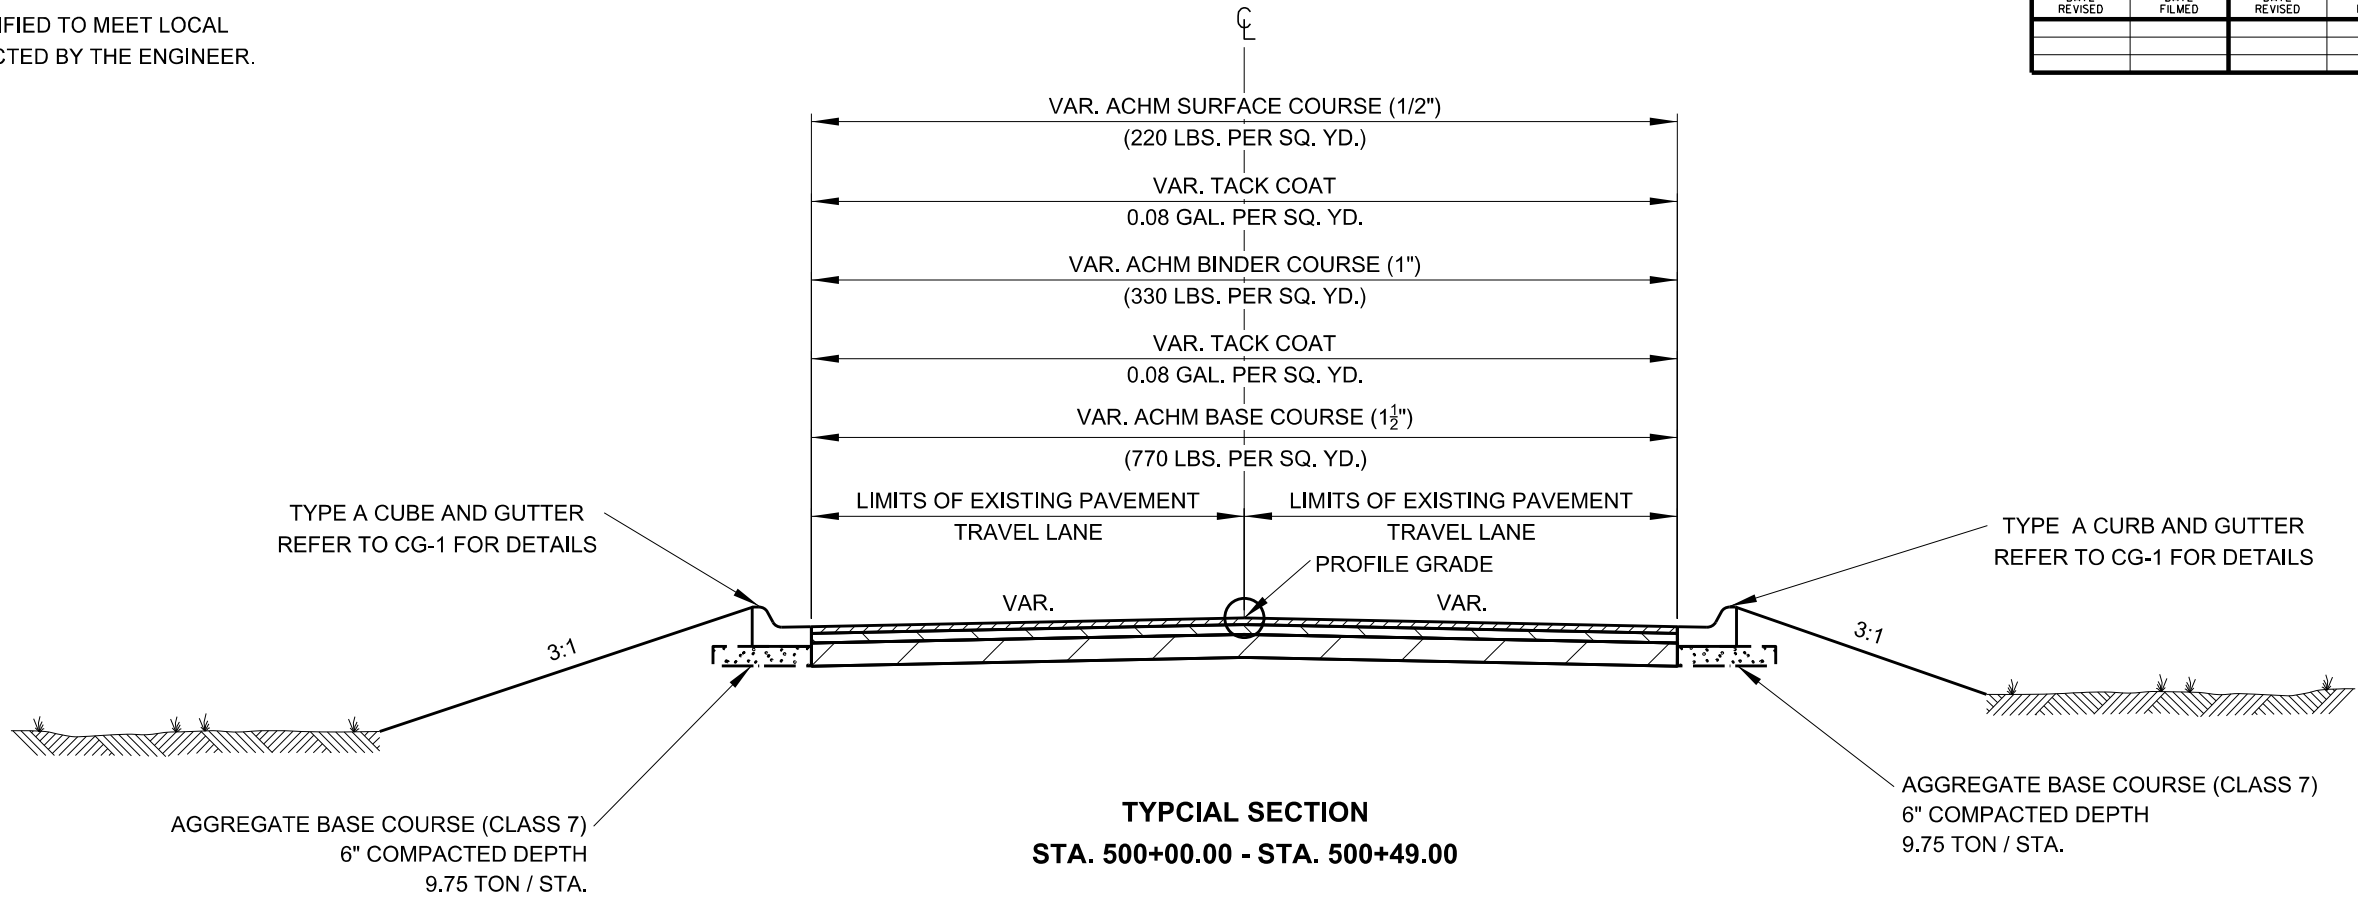


NOTE: THE THICKNESS OF BASE COURSE SHALL BE WITHIN PLUS OR MINUS ONE INCH OF PLAN THICKNESS SHOWN. THE CONTRACTOR WILL CORRECT ANY DEFICIENT THICKNESS THAT DOES NOT MEET THE TOLERANCE INDICATED. PAYMENT WILL NOT BE MADE FOR MATERIAL PLACED IN EXCESS OF THE TOLERANCE INDICATED.

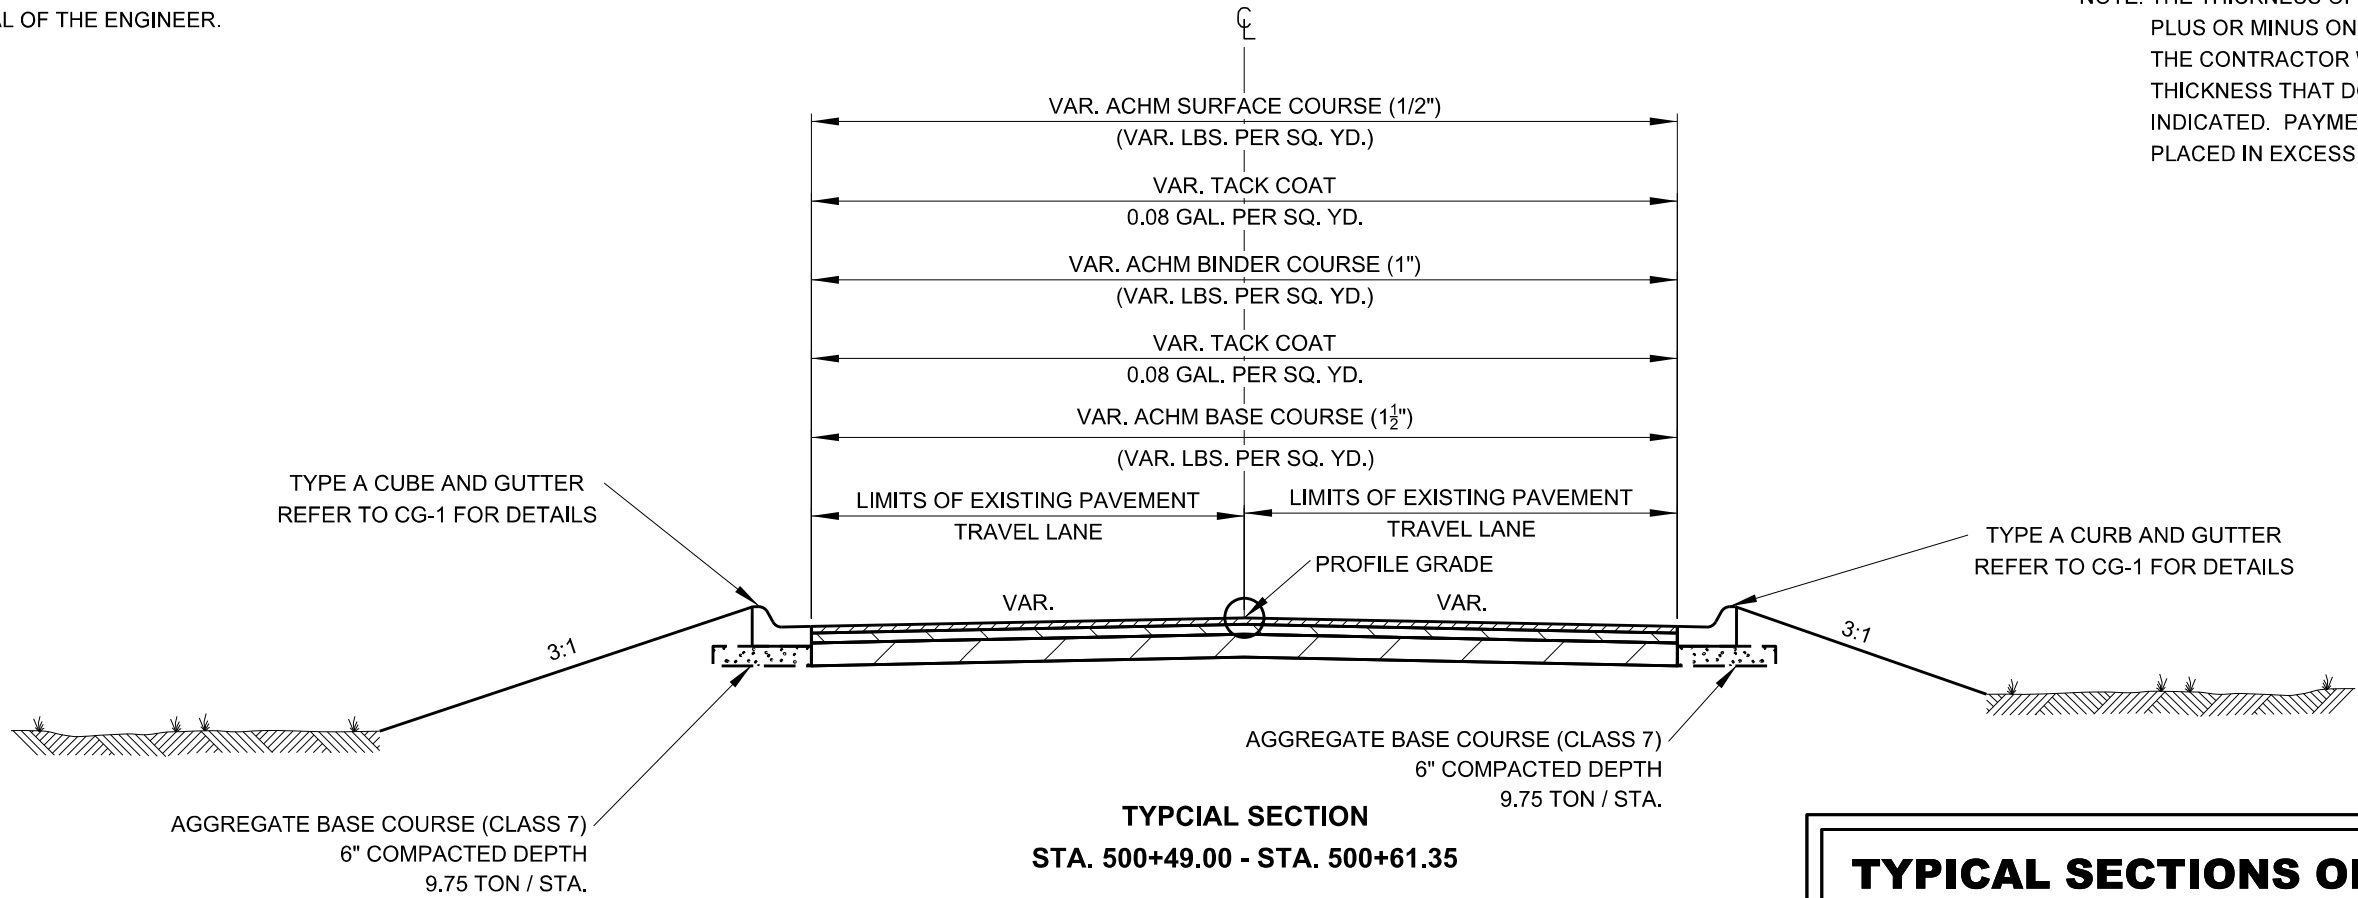

TYPICAL SECTIONS OF IMPROVEMENT

NOTE: DETAILS MAY BE MODIFIED TO MEET LOCAL
CONDITIONS AS DIRECTED BY THE ENGINEER.

SIDNEY

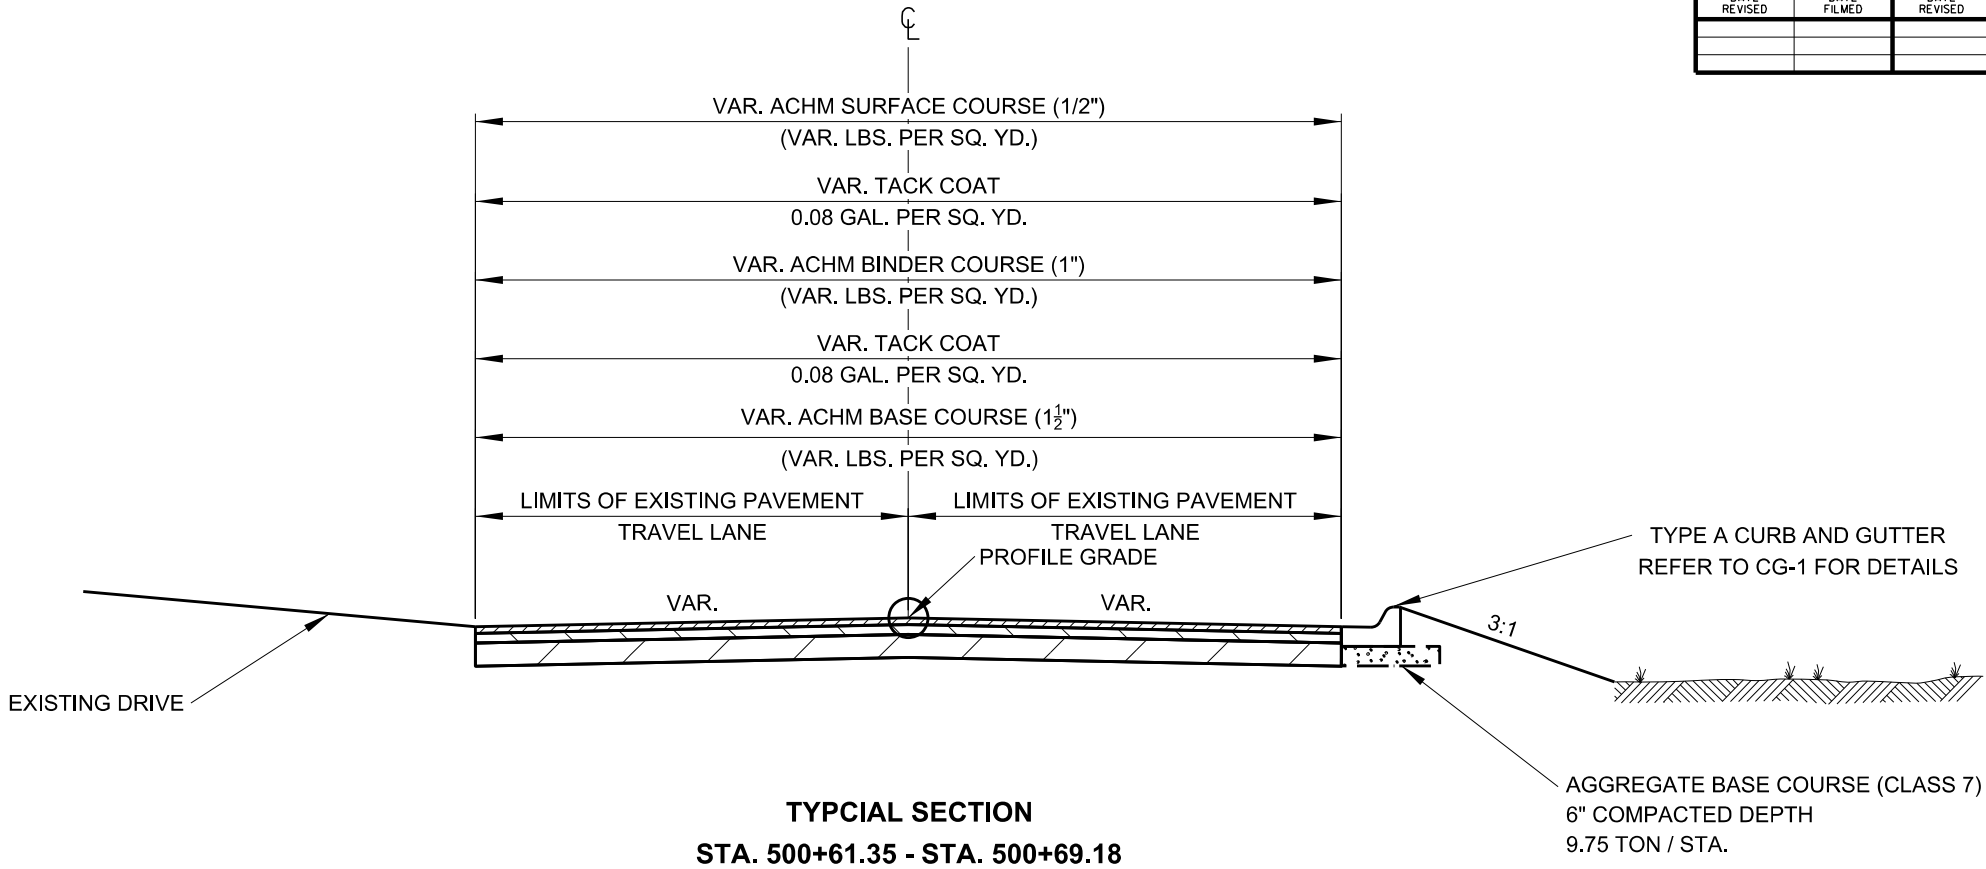

NOTE: REFER TO CROSS SECTIONS FOR DEVIATION FROM THE NORMAL SLOPES.
NO CHANGE SHALL BE MADE FROM THE PLANNED SLOPES WITHOUT THE
APPROVAL OF THE ENGINEER.

NOTE: THE THICKNESS OF BASE COURSE SHALL BE WITHIN
PLUS OR MINUS ONE INCH OF PLAN THICKNESS SHOWN.
THE CONTRACTOR WILL CORRECT ANY DEFICIENT
THICKNESS THAT DOES NOT MEET THE TOLERANCE
INDICATED. PAYMENT WILL NOT BE MADE FOR MATERIAL
PLACED IN EXCESS OF THE TOLERANCE INDICATED.

DATE REVISED	DATE FILMED	DATE REVISED	DATE FILMED	FED. RD. DIST. NO.	STATE	FED. AID PROJ. NO.	SHEET NO.	TOTAL SHEETS
				6	ARK.			
				JOB NO.		C32005	18	104
				④ TYPICAL SECTIONS OF IMPROVEMENT				




TYPICAL SECTIONS OF IMPROVEMENT

NOTE: DETAILS MAY BE MODIFIED TO MEET LOCAL
CONDITIONS AS DIRECTED BY THE ENGINEER.

DATE REVISED	DATE FILMED	DATE REVISED	DATE FILMED	FED. RD. DIST. NO.	STATE	FED. AID PROJ. NO.	SHEET NO.	TOTAL SHEETS
				6	ARK.			
				JOB NO.		C32005	19	104

④ TYPICAL SECTIONS OF IMPROVEMENT

STUB OUT

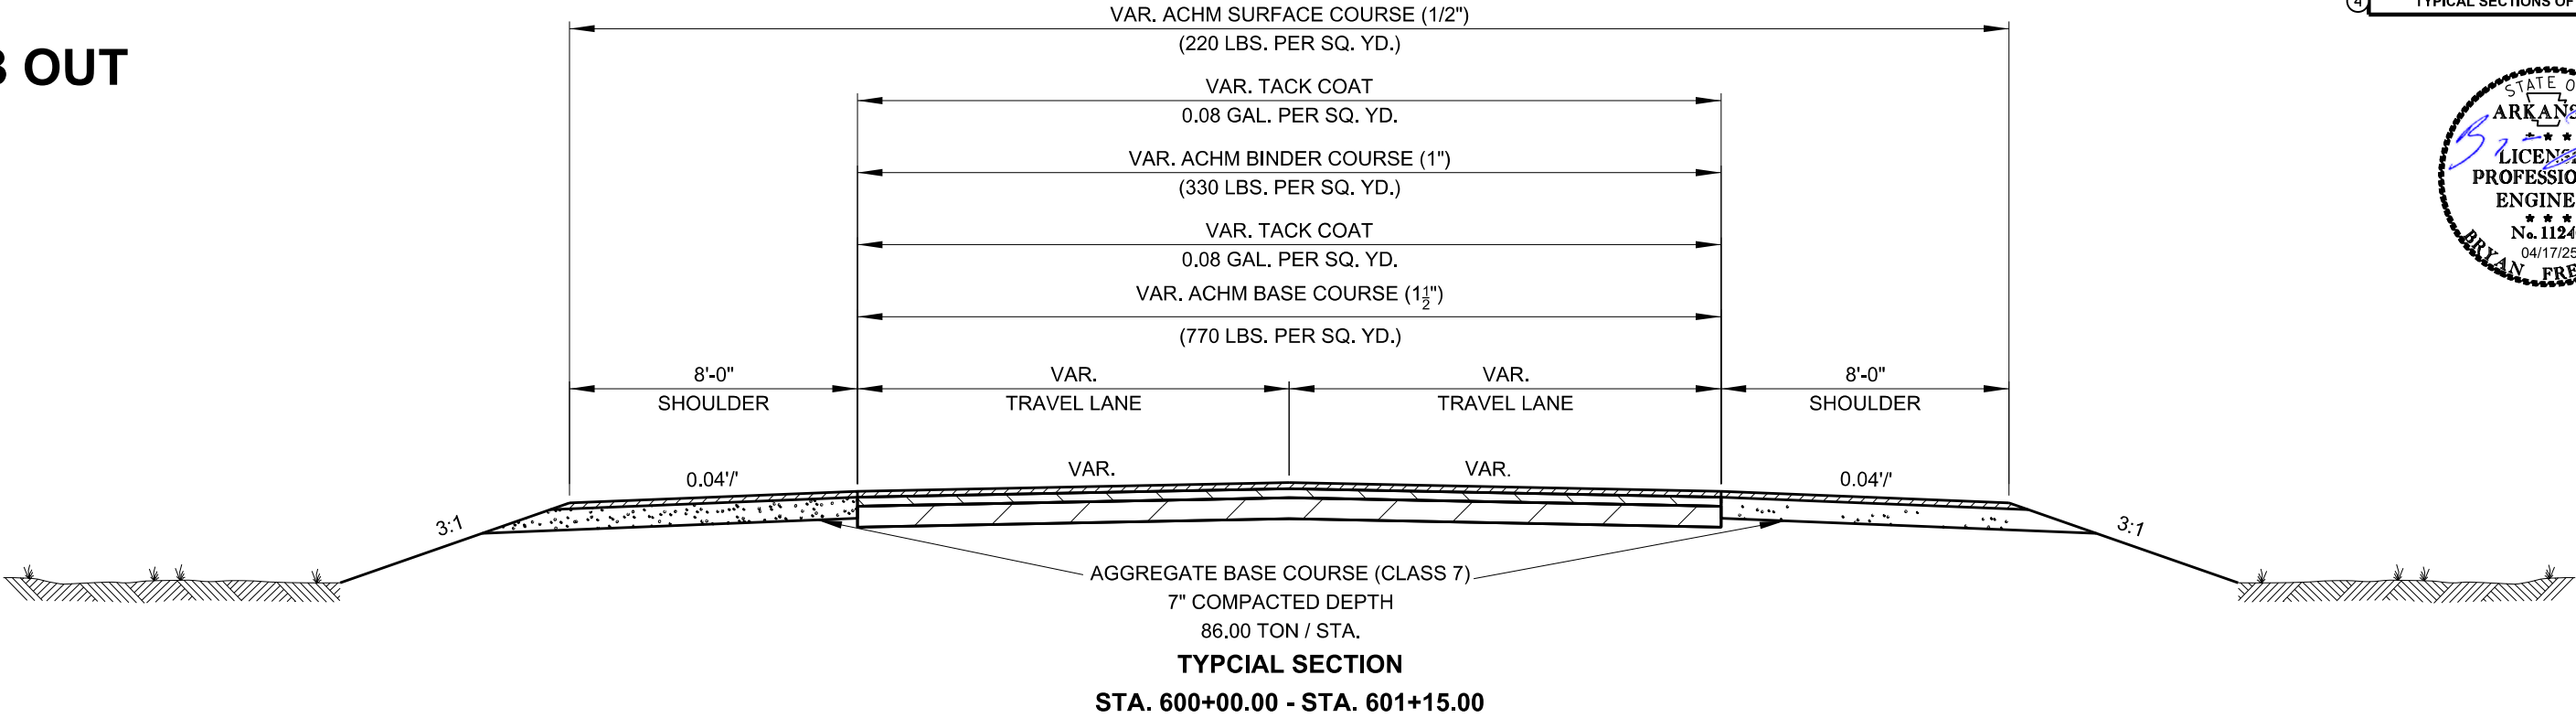

NOTE: REFER TO CROSS SECTIONS FOR DEVIATION FROM THE NORMAL SLOPES.
NO CHANGE SHALL BE MADE FROM THE PLANNED SLOPES WITHOUT THE
APPROVAL OF THE ENGINEER.

*NOTE: LOCATION AND APPLICATION RATES ARE AT THE DIRECTION
OF THE ENGINEER. SEE QUANTITY SHEET FOR ESTIMATED AMOUNTS.

NOTE: REFER TO SPECIAL DETAILS AND CROSS SECTIONS FOR WIDTHS,
SLOPES, AND GRADES.

NOTE: THE THICKNESS OF BASE COURSE SHALL BE WITHIN
PLUS OR MINUS ONE INCH OF PLAN THICKNESS SHOWN.
THE CONTRACTOR WILL CORRECT ANY DEFICIENT
THICKNESS THAT DOES NOT MEET THE TOLERANCE
INDICATED. PAYMENT WILL NOT BE MADE FOR MATERIAL
PLACED IN EXCESS OF THE TOLERANCE INDICATED.



TYPICAL SECTIONS OF IMPROVEMENT

DATE REVISED	DATE FILMED	DATE REVISED	DATE FILMED	FED.RD. DIST. NO.	STATE	FED.AID PROJ.NO.	SHEET NO.	TOTAL SHEETS
				6	ARK.			
				JOB NO.		C32005	20	104
				④	SPECIAL DETAILS			



HWY. 167

R 60'

EDGE OF TRAVEL LANE

EDGE OF SHOULDER

MYERS



R 60'

EDGE OF SHOULDER




EDGE OF TRAVEL LANE

SPECIAL DETAILS

DATE REVISED	DATE FILMED	DATE REVISED	DATE FILMED	FED. RD. DIST. NO.	STATE	FED. AID PROJ. NO.	SHEET NO.	TOTAL SHEETS
				6	ARK.			
				JOB NO.	C32005	22	104	
④ SPECIAL DETAILS								

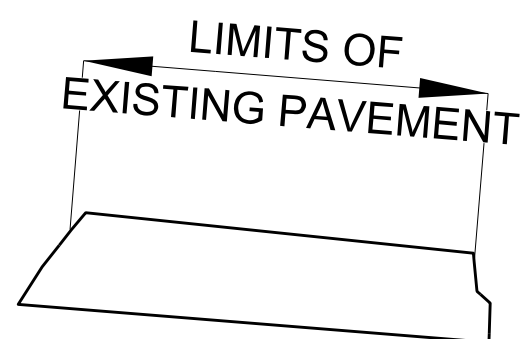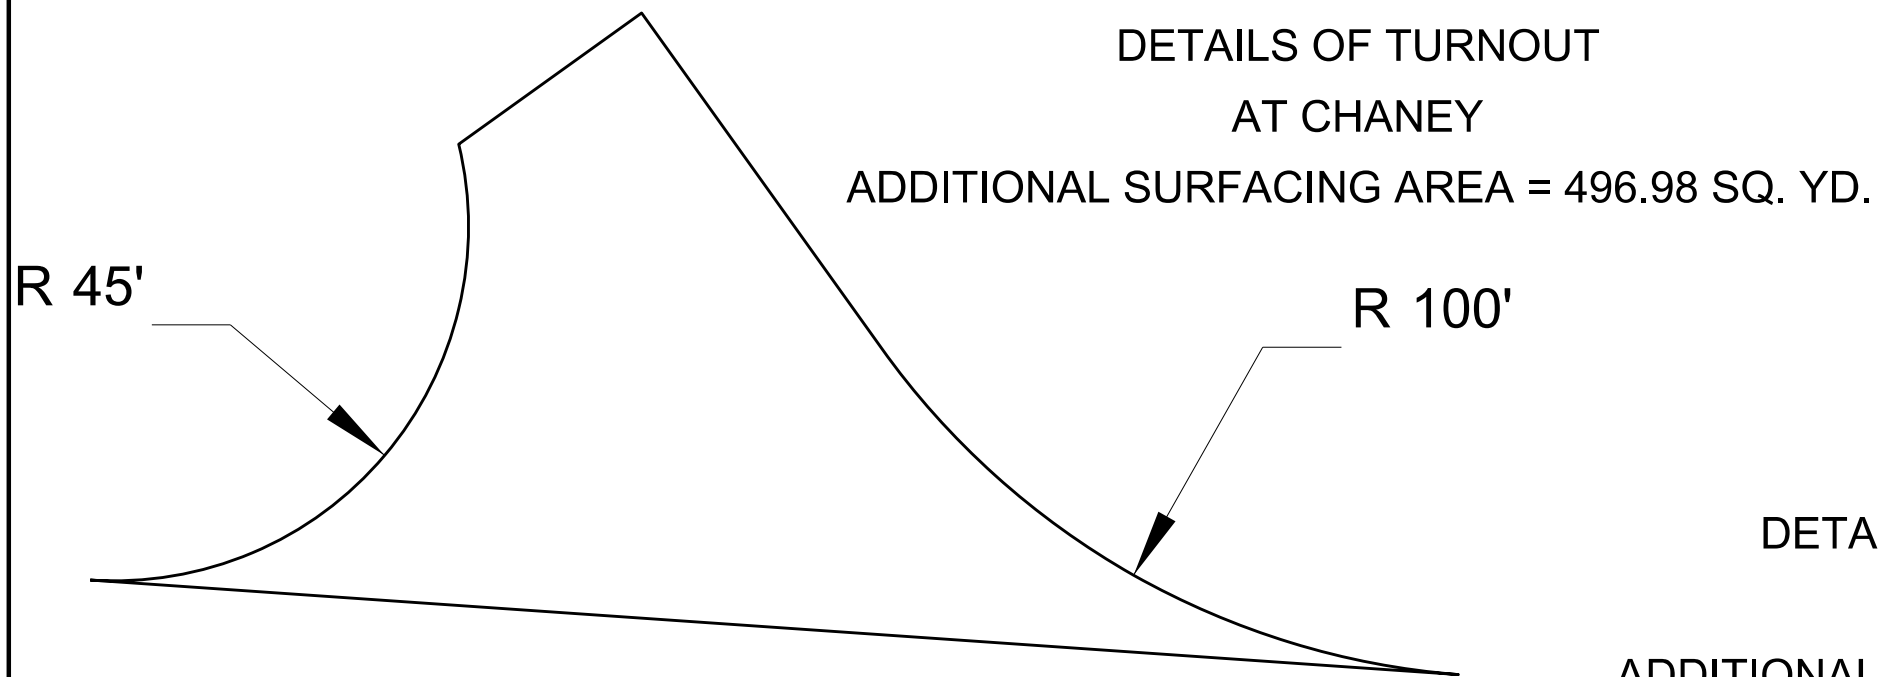


DETAILS OF PRIVATE ENTRANCE
AT STATION 99+55
ADDITIONAL SURFACING AREA = 71.94 SQ. YD.




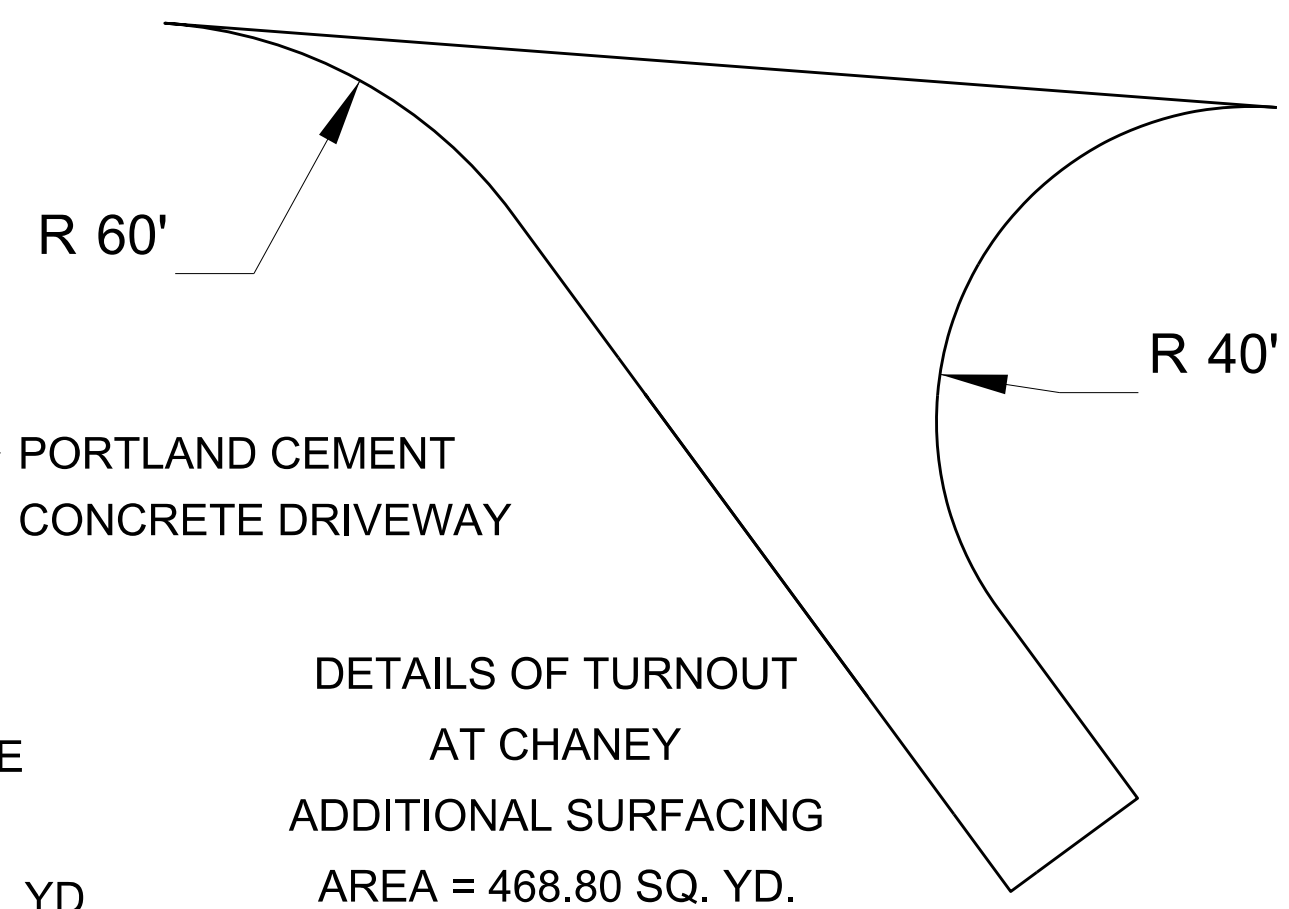
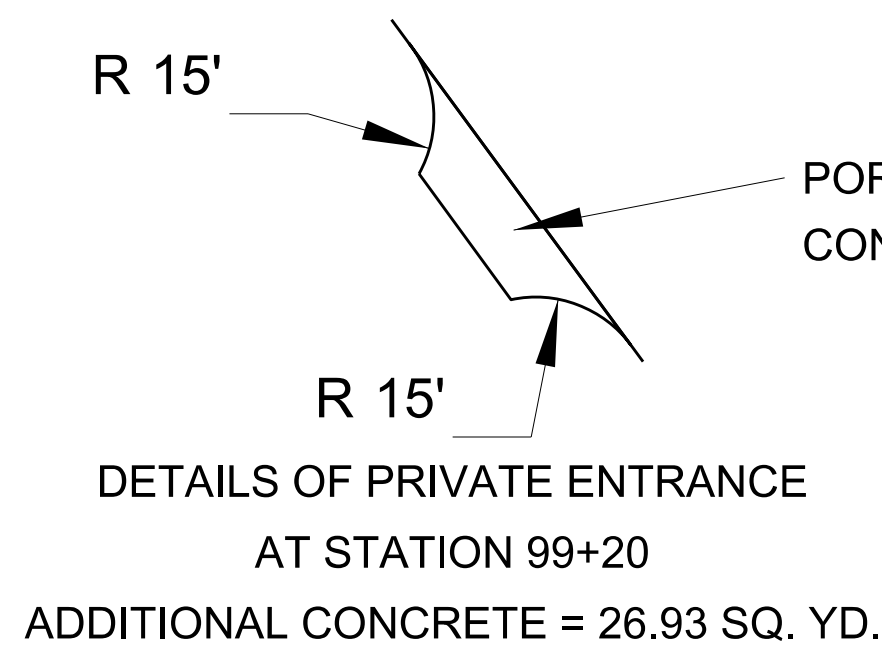
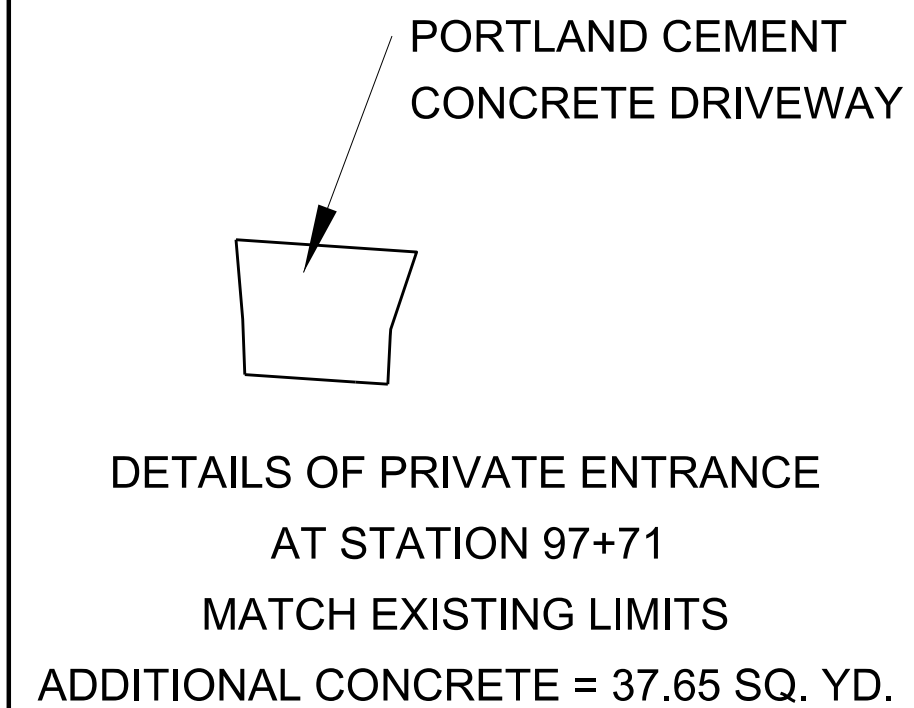


SPECIAL DETAILS

DATE REVISED	DATE FILMED	DATE REVISED	DATE FILMED	FED. RD. DIST. NO.	STATE	FED. AID PROJ. NO.	SHEET NO.	TOTAL SHEETS
				6	ARK.			
				JOB NO.	C32005	23	104	
④ SPECIAL DETAILS								

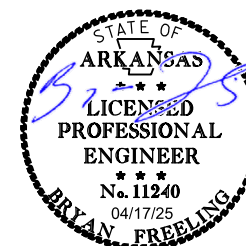


DETAILS OF TURNOUT AT SIDNEY

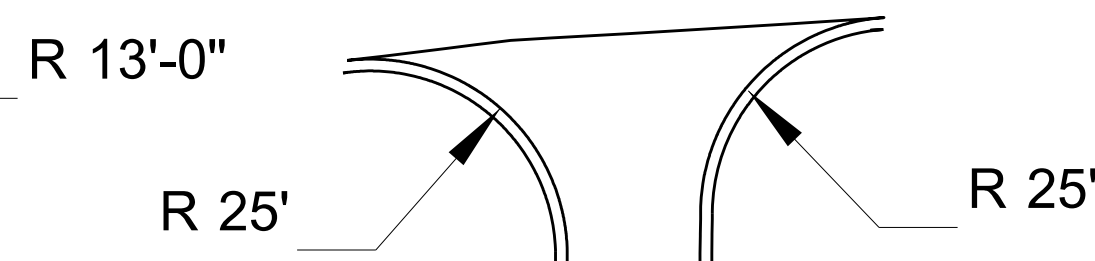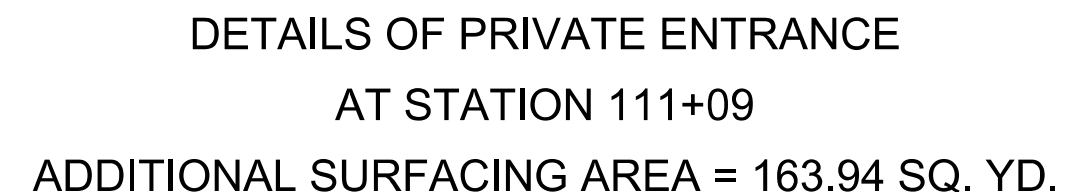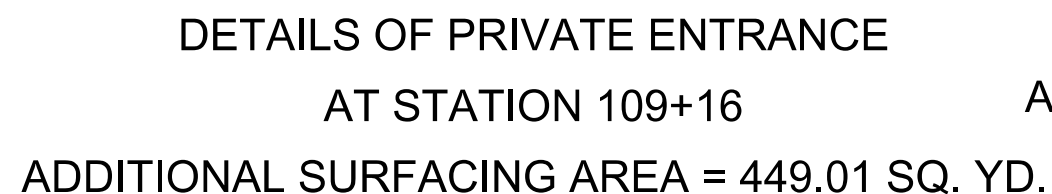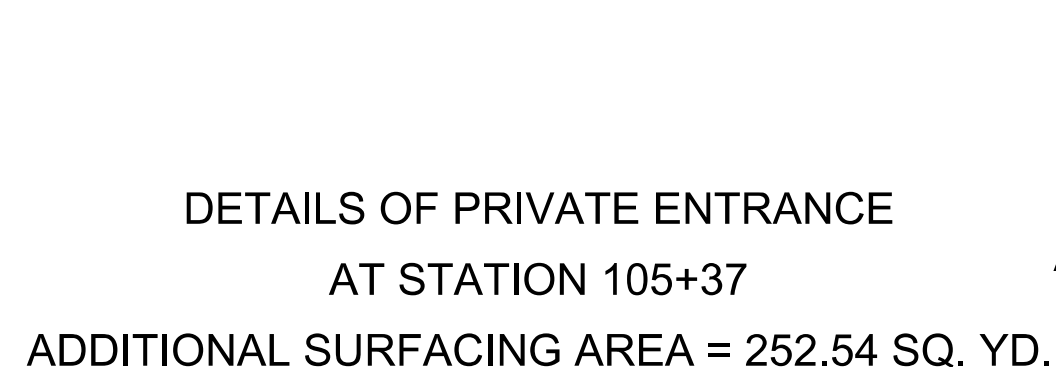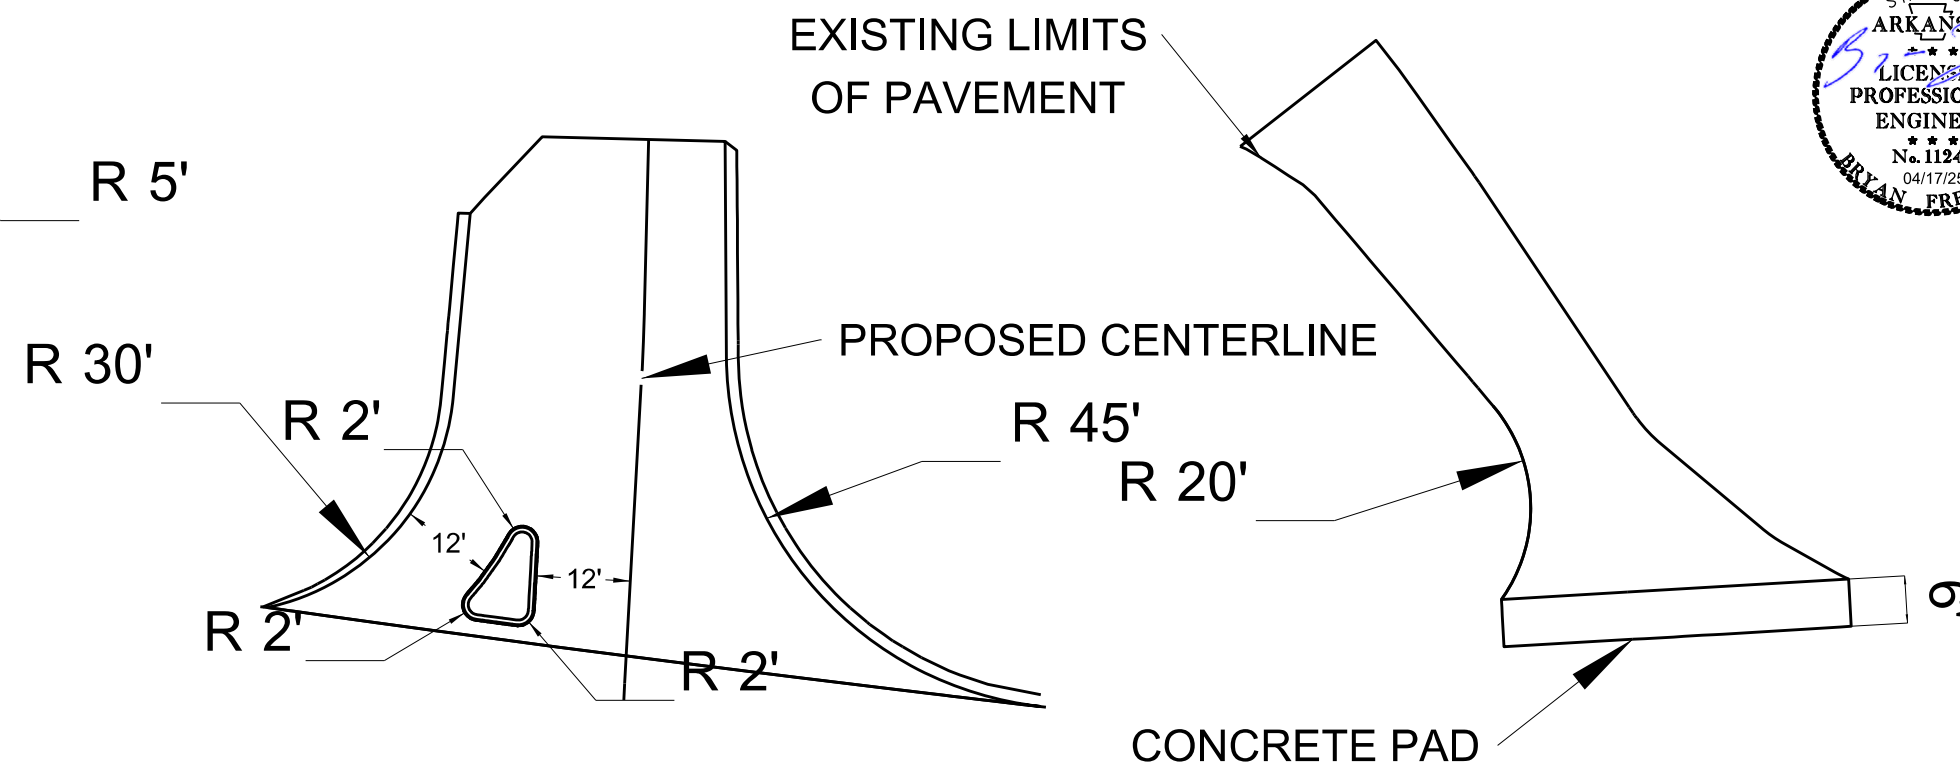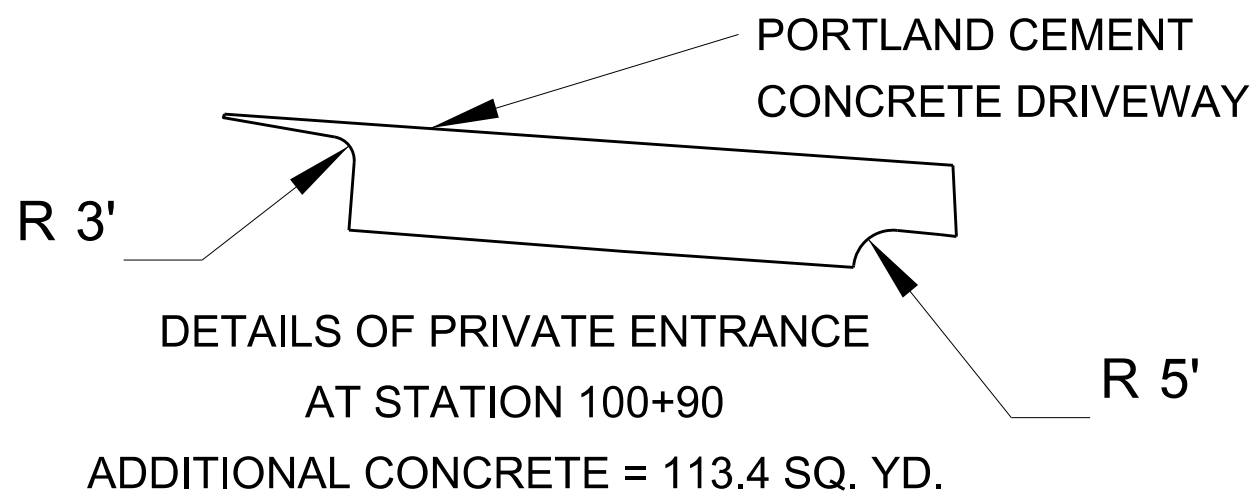

SPECIAL DETAILS

DATE REVISED	DATE FILMED	DATE REVISED	DATE FILMED	FED. RD. DIST. NO.	STATE	FED. AID PROJ. NO.	SHEET NO.	TOTAL SHEETS
				6	ARK.			
				JOB NO.		C32005	24	104

④ SPECIAL DETAILS


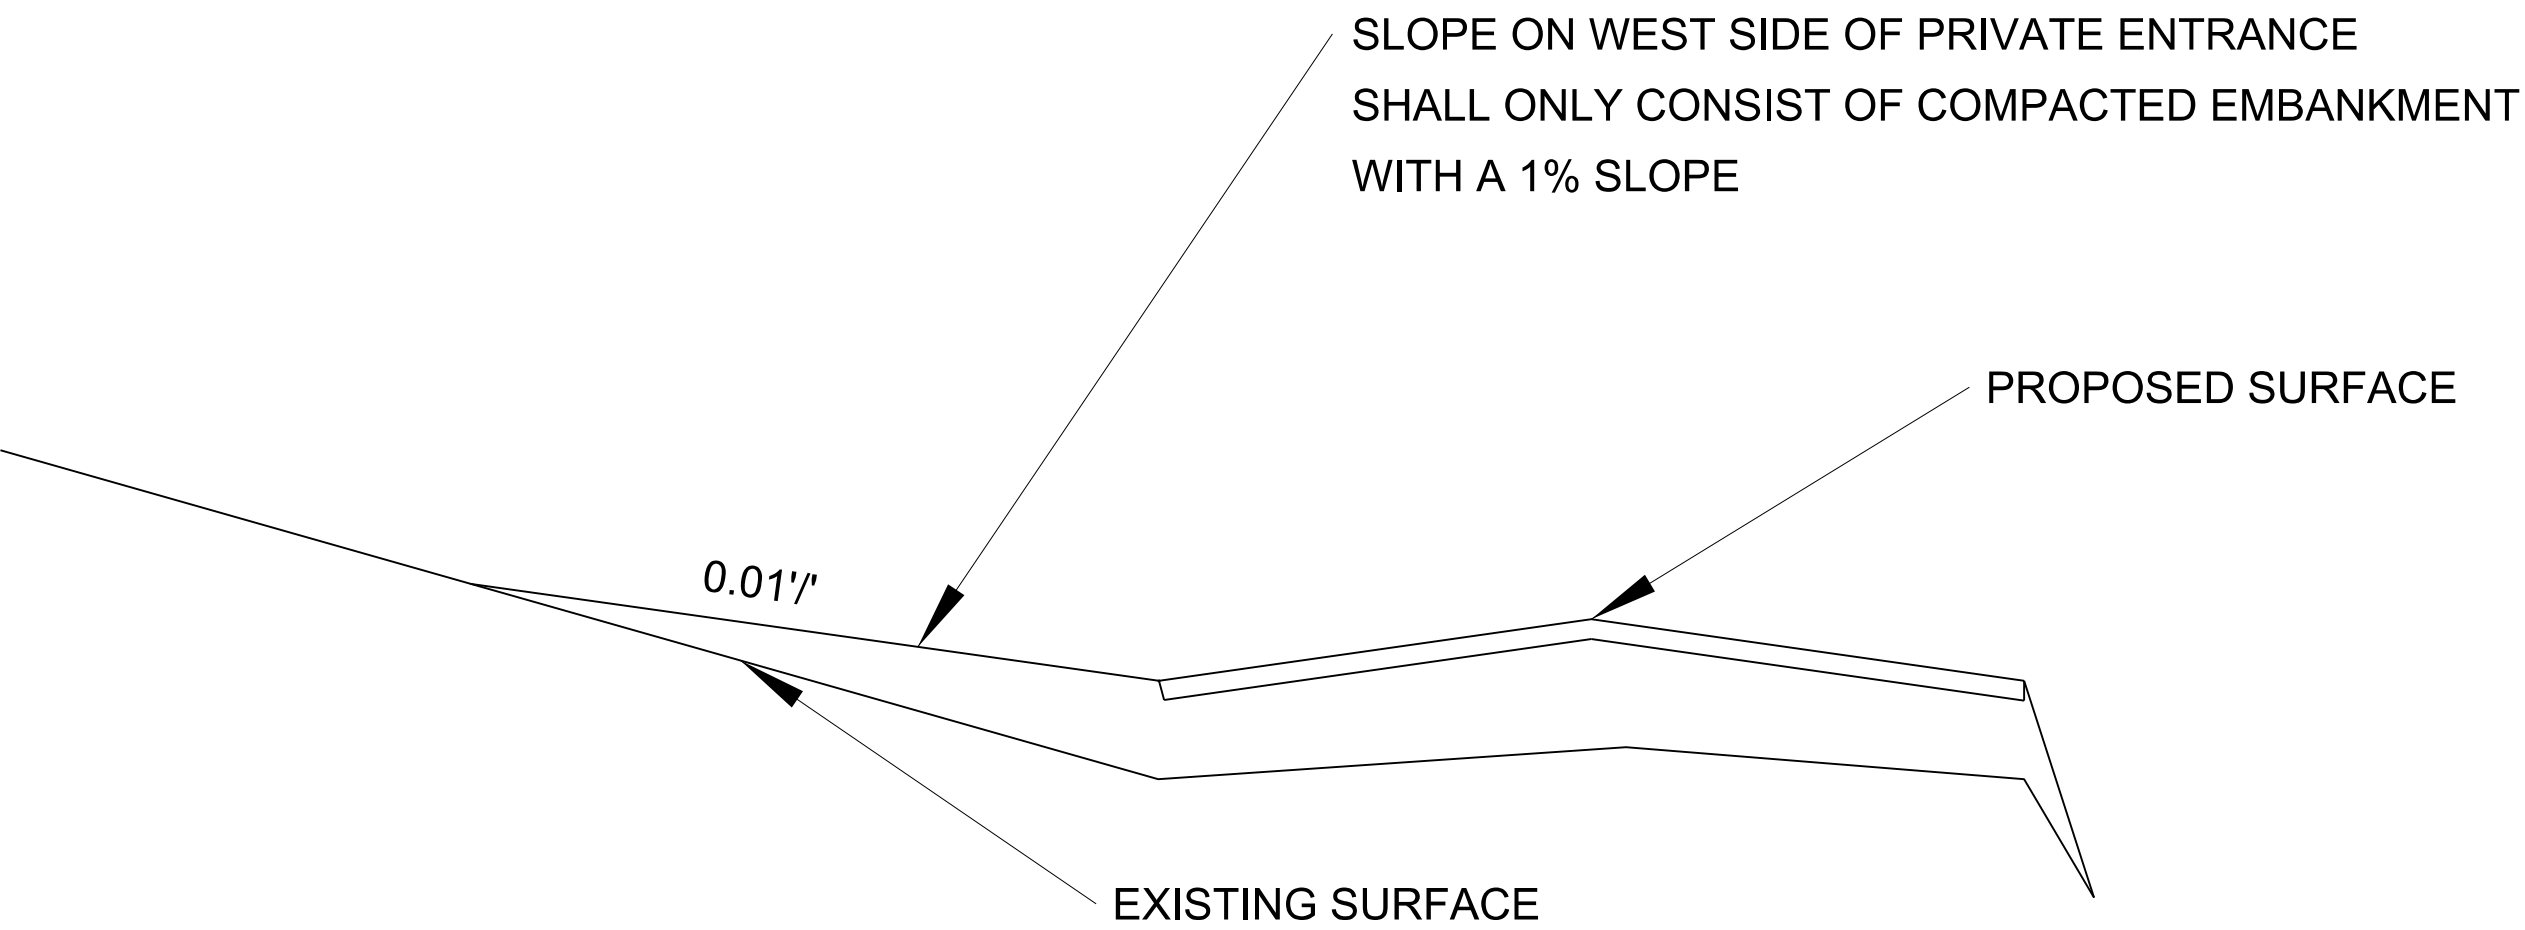


DETAILS OF PRIVATE ENTRANCE
AT STATION 111+09

SPECIAL DETAILS

DATE REVISED	DATE FILMED	DATE REVISED	DATE FILMED	FED. RD. DIST. NO.	STATE	FED. AID PROJ. NO.	SHEET NO.	TOTAL SHEETS
				6	ARK.			
						JOB NO.	C32005	26
								104

④ SPECIAL DETAILS

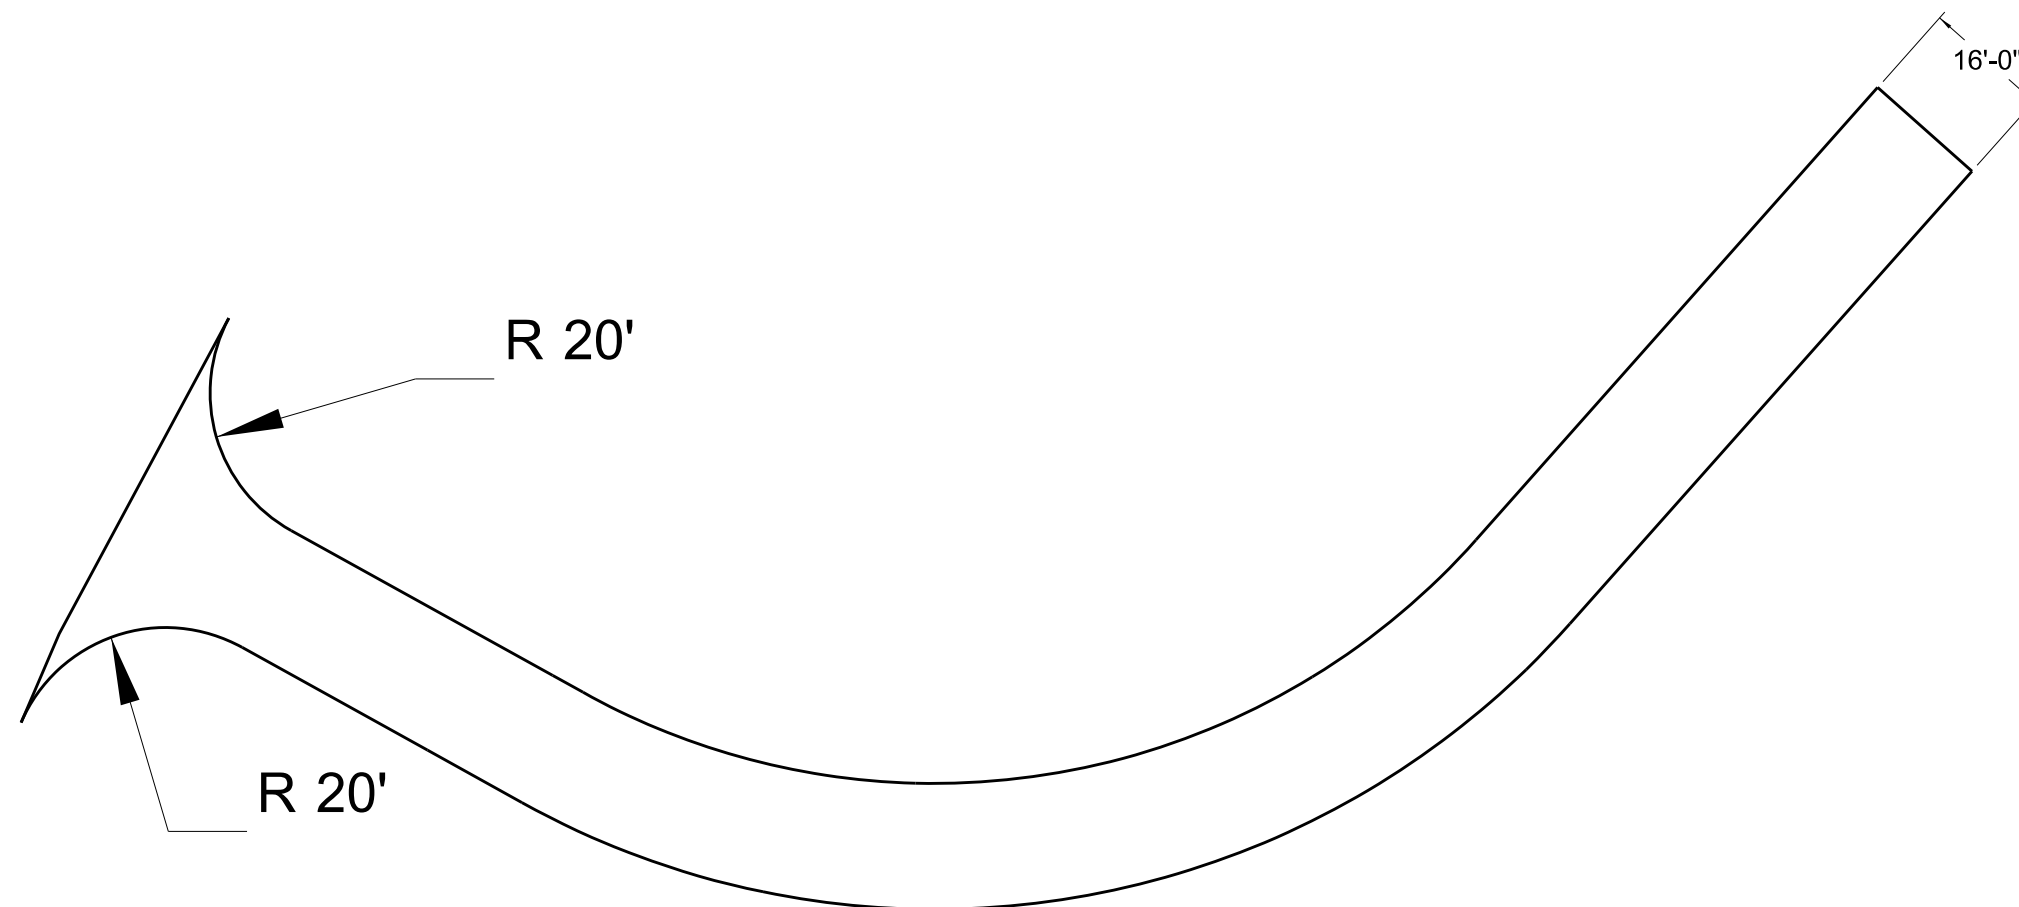
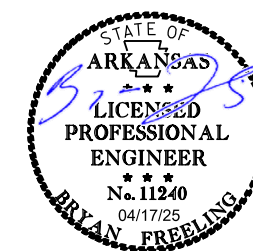


DETAILS OF PRIVATE ENTRANCE AT STATION 301+72
CONSTRUCT NEW APPROACH TIE INTO EXISTING PRIVATE DRIVE
ADDITIONAL SURFACING AREA = 507.84 SQ. YD.
ADDITIONAL AGGREGATE AT 7" COMPACTED DEPTH = 207.37 TONS

SPECIAL DETAILS



DATE REVISED	DATE FILMED	DATE REVISED	DATE FILMED	FED. RD. DIST. NO.	STATE	FED. AID PROJ. NO.	SHEET NO.	TOTAL SHEETS
				6	ARK.			
						JOB NO.	C32005	27
								104

4 SPECIAL DETAILS

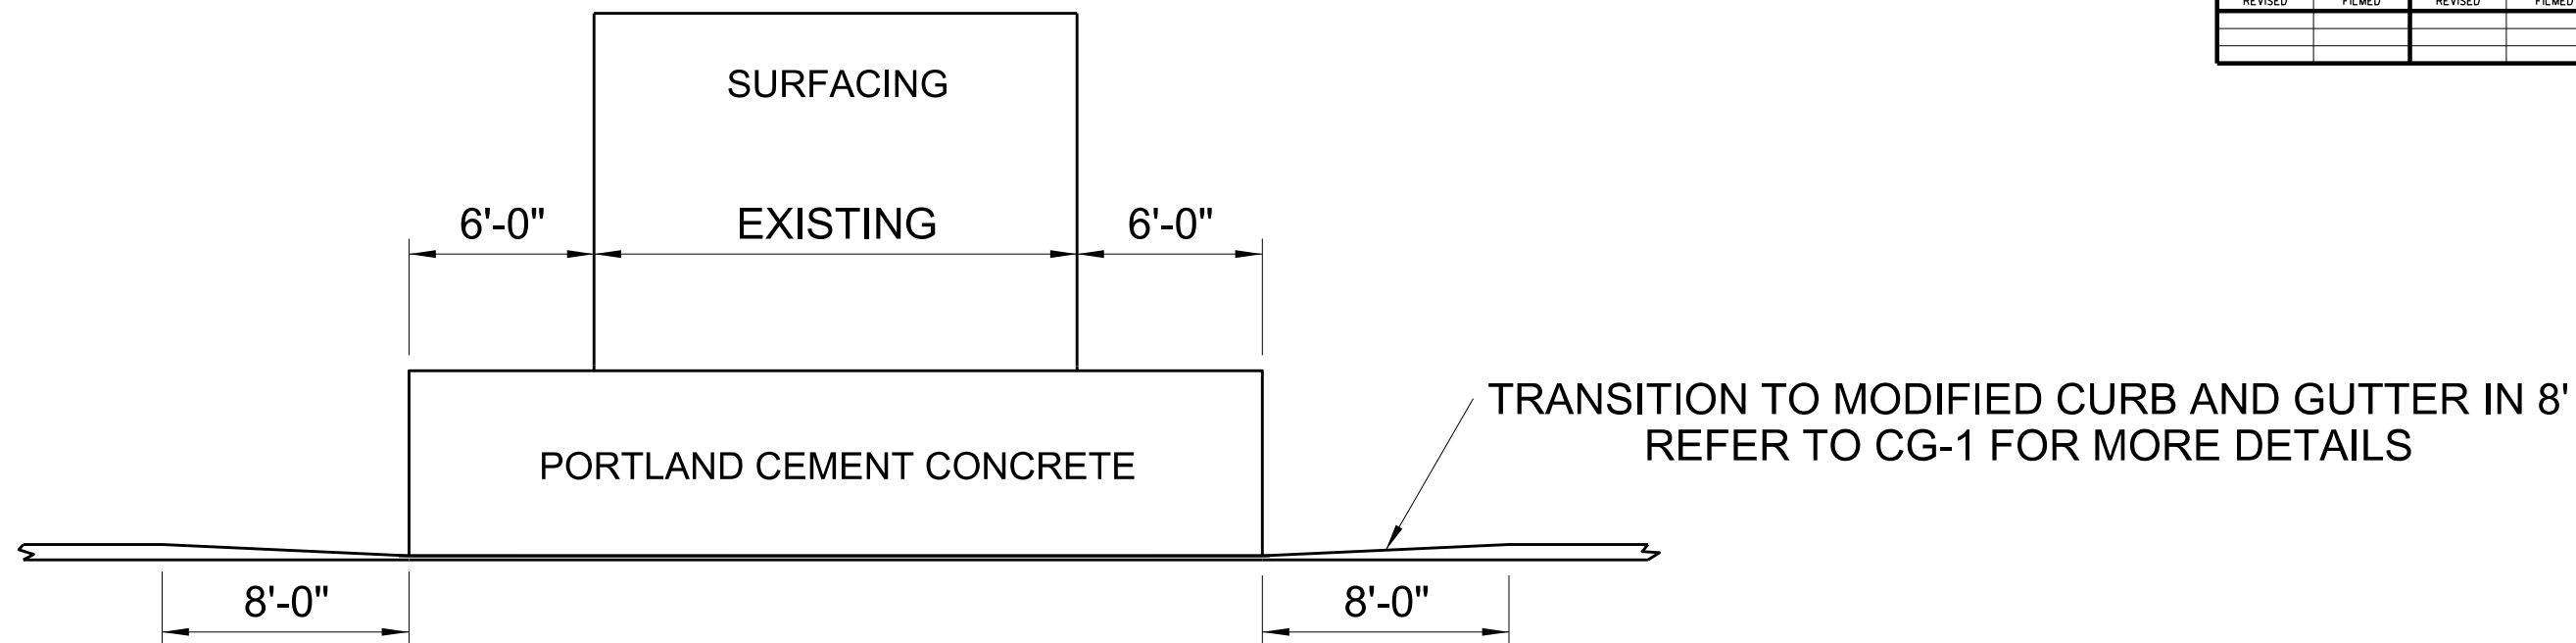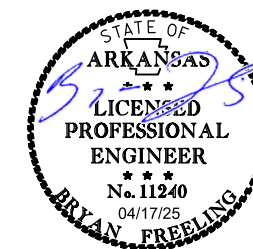


DETAIL OF TYPICAL PRIVATE ENTRANCE WITH 2" MODIFIED CURB
STATIONS: 103+34, 106+64, AND 107+64

DETAIL OF GUTTER TRANSITION IN
PARKING LOT AT STATION 111+93

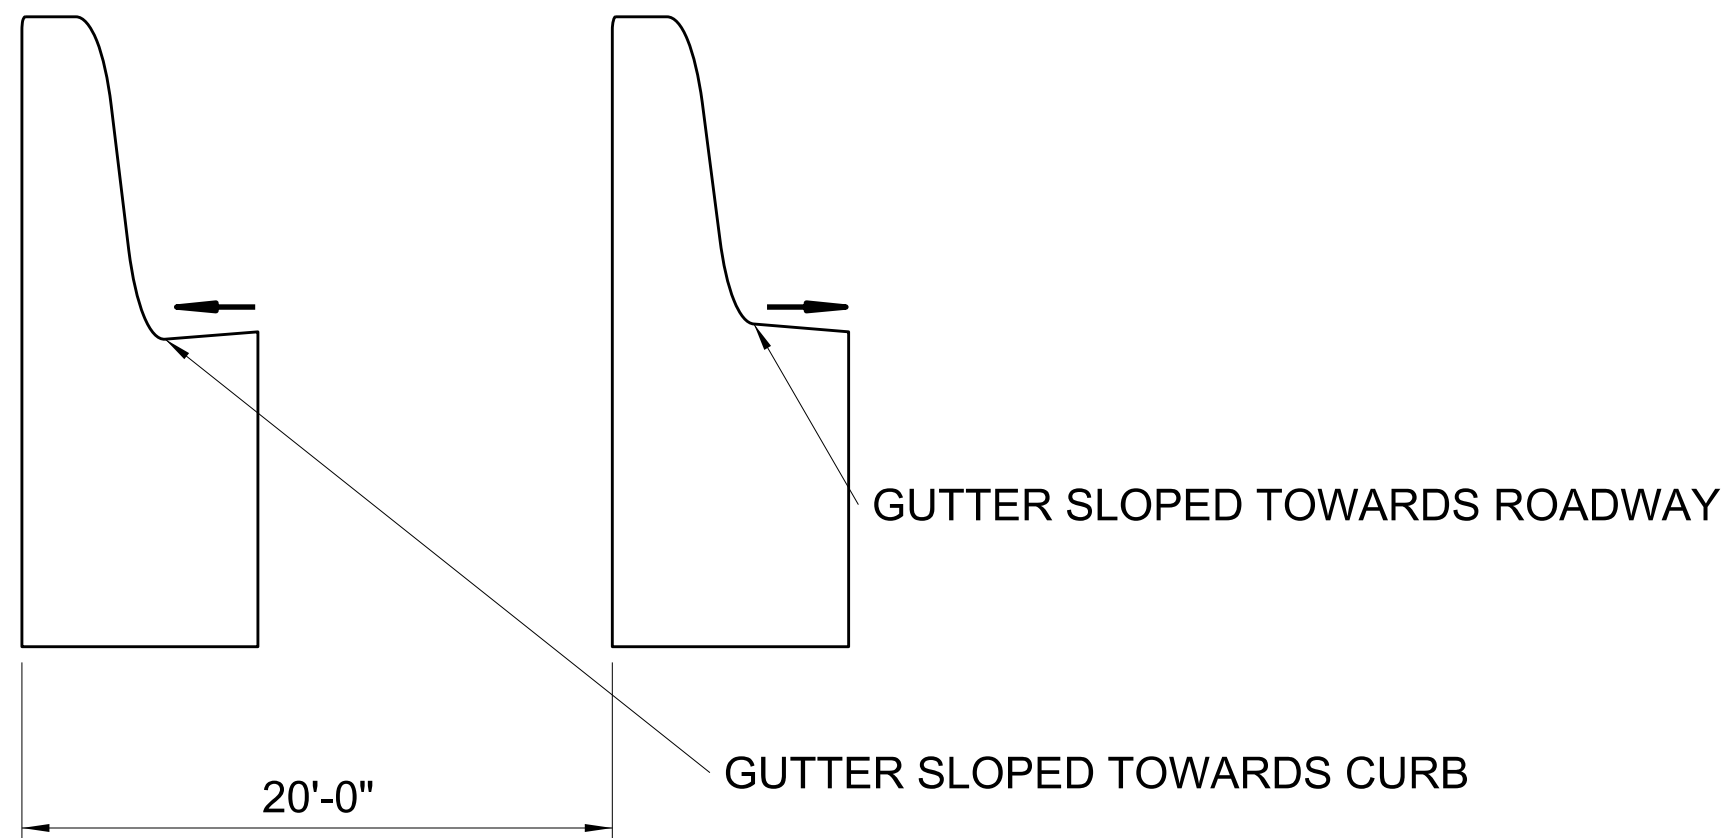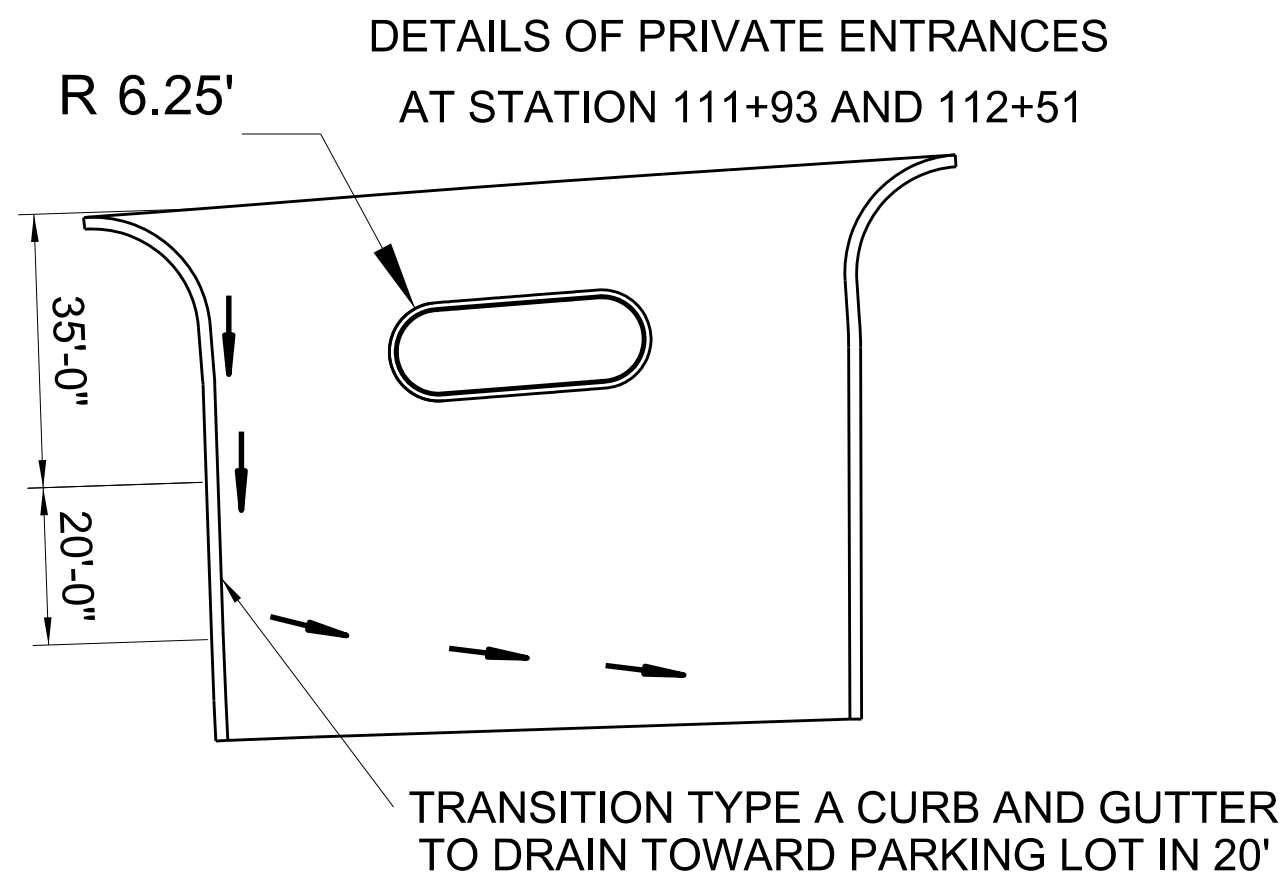

SPECIAL DETAILS

DATE REVISED	DATE FILMED	DATE REVISED	DATE FILMED	FED.RD. DIST. NO.	STATE	FED.AID PROJ.NO.	SHEET NO.	TOTAL SHEETS
				6	ARK.			
				JOB NO.		C32005	28	104
				④ SPECIAL DETAILS				

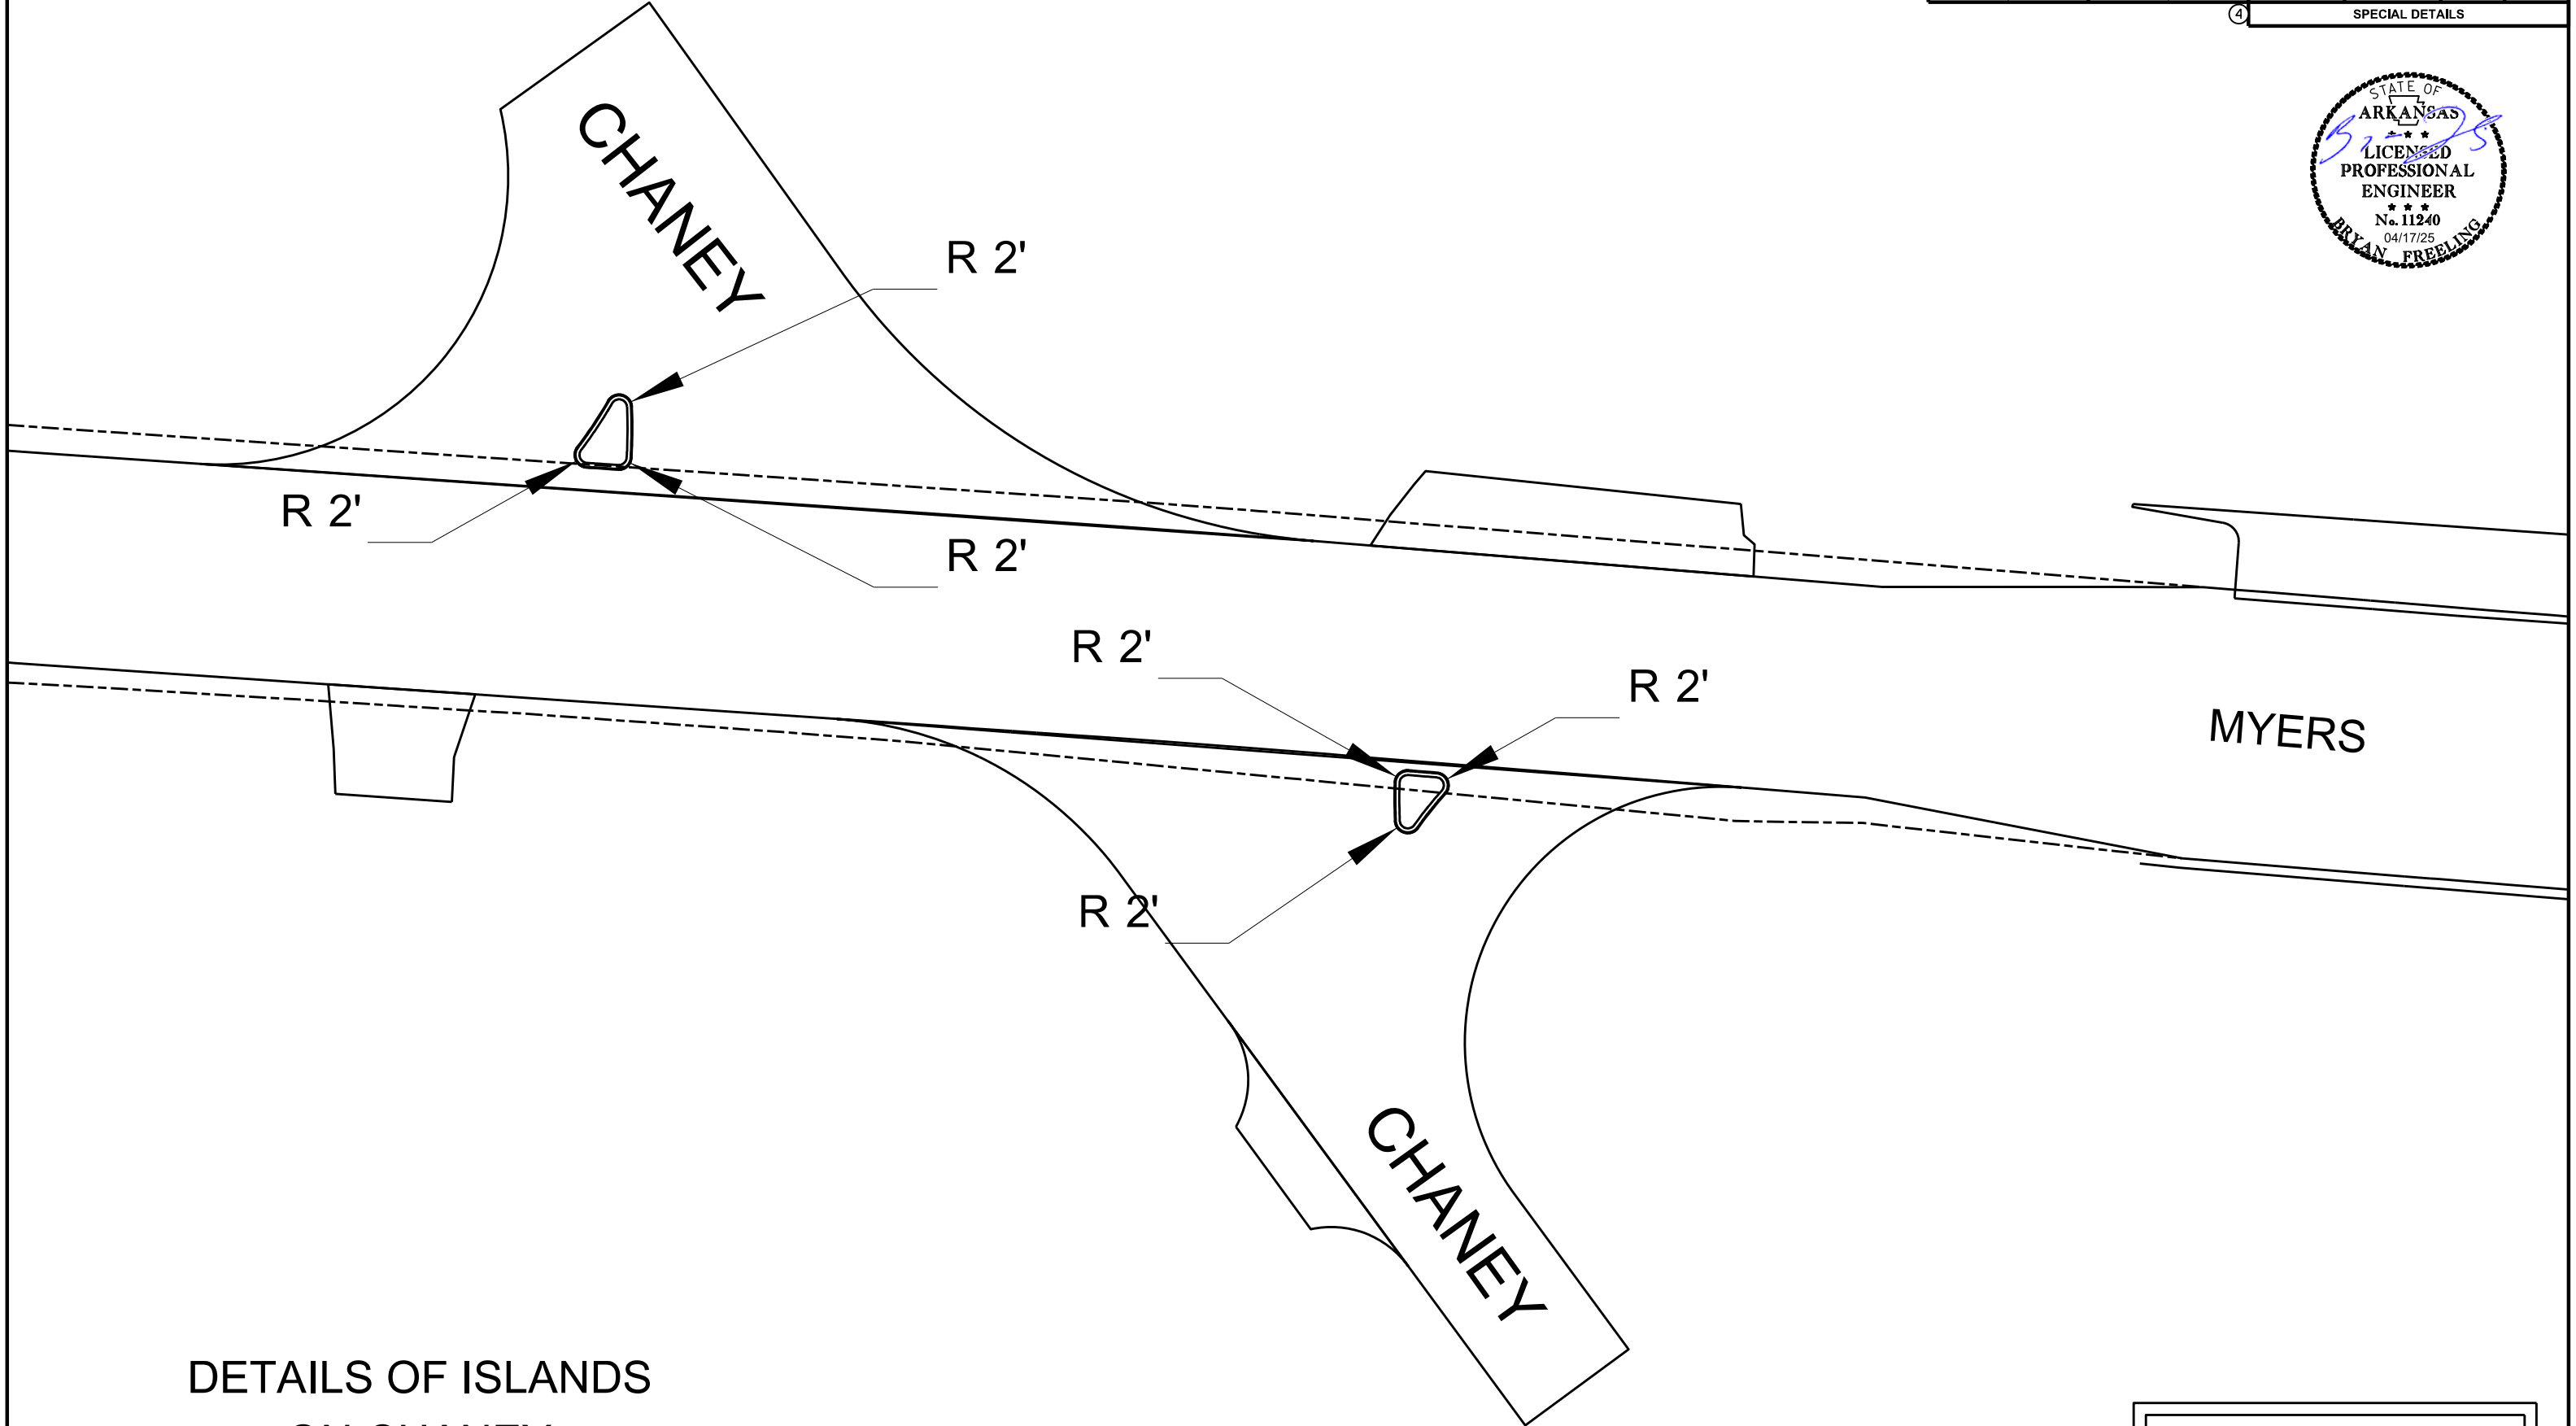


DETAILS OF ISLANDS
ON CHANEY

SPECIAL DETAILS

DATE REVISED	DATE FILMED	DATE REVISED	DATE FILMED	FED.RD. DIST. NO.	STATE	FED.AID PROJ.NO.	SHEET NO.	TOTAL SHEETS
				6	ARK.			
				JOB NO.		C32005	29	104
				4 SPECIAL DETAILS				

ROUNDBABOUT POINT TABLE					
POINT	DESCRIPTION	STATION	OFFSET	RADIUS	SIDE
19	RADIUS END	300+87.84	12.00'	183.18'	LT.
20	RADIUS END	114+59.20	11.00'	183.18'	LT.

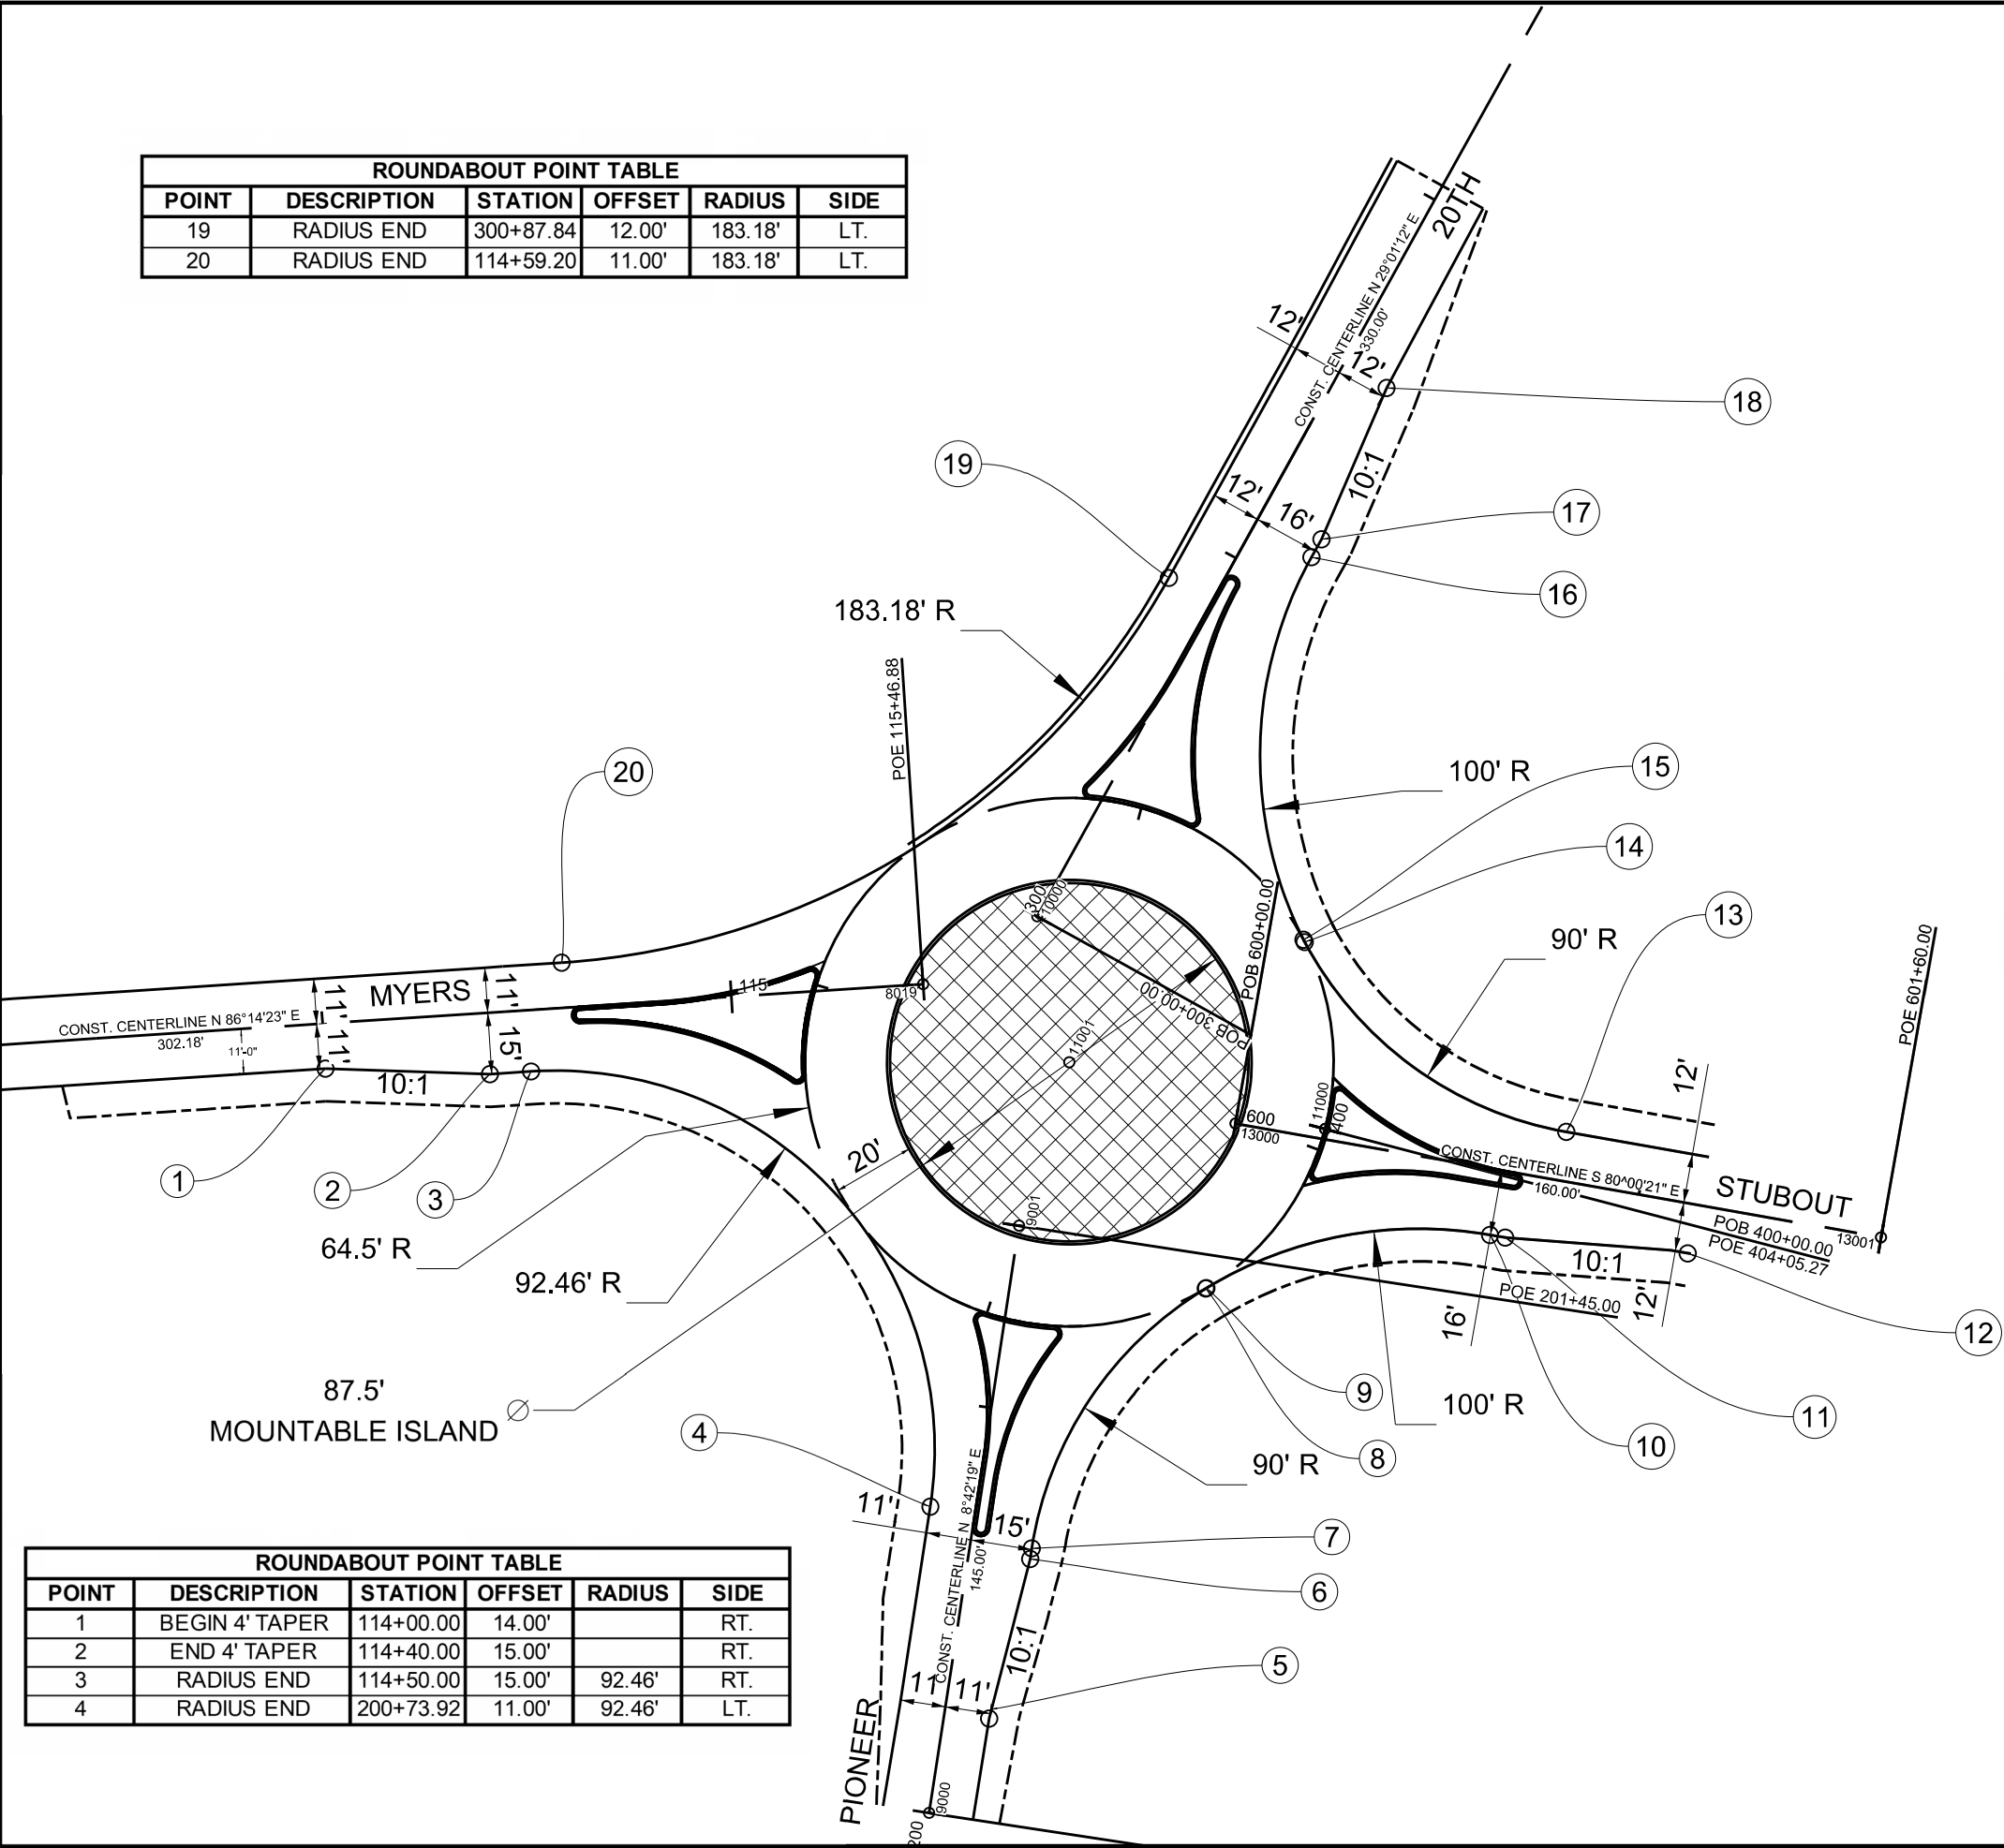

ROUNDBABOUT POINT TABLE					
POINT	DESCRIPTION	STATION	OFFSET	RADIUS	SIDE
13	RADIUS END	600+79.88	12.00'	90.00'	LT.
14	RADIUS END	600+09.52	44.56'	90.00'	LT.
15	RADIUS END	300+26.57	59.58'	100.00'	RT.
16	RADIUS END	301+09.15	16.00'	100.00'	RT.
17	BEGIN 4' TAPER	301+14.15	16.00'		RT.
18	END 4' TAPER	301+54.15	12.00'		RT.

ROUNDBABOUT POINT TABLE					
POINT	DESCRIPTION	STATION	OFFSET	RADIUS	SIDE
5	BEGIN 4' TAPER	200+25.00	11.00'		RT.
6	END 4' TAPER	200+65.00	15.00'		RT.
7	RADIUS END	200+67.63	15.00'	90.00'	RT.
8	RADIUS END	201+36.75	47.36'	90.00'	RT.
9	RADIUS END	600+00.00	40.79'	100.00'	RT.
10	RADIUS END	600+65.91	16.00'	100.00'	RT.
11	BEGIN 4' TAPER	600+70.00	16.00'		RT.
12	END 4' TAPER	600+10.00	12.00'		RT.

ROUNDBABOUT POINT TABLE					
POINT	DESCRIPTION	STATION	OFFSET	RADIUS	SIDE
1	BEGIN 4' TAPER	114+00.00	14.00'		RT.
2	END 4' TAPER	114+40.00	15.00'		RT.
3	RADIUS END	114+50.00	15.00'	92.46'	RT.
4	RADIUS END	200+73.92	11.00'	92.46'	LT.

ROUNDBABOUT EDGE OF LANES

SPECIAL DETAILS

MYERS ISLAND					
POINT	DESCRIPTION	STATION	OFFSET	RADIUS	SIDE
21	RADIUS END	114+61.52	4.00'	85.00'	RT.
22	RADIUS END	115+13.98	21.16'	85.00'	RT.
23	RADIUS END	115+19.08	5.76'	120.00'	LT.
24	RADIUS END	114+82.32	0'	120.00'	CL.

20TH ISLAND					
POINT	DESCRIPTION	STATION	OFFSET	RADIUS	SIDE
33	RADIUS END	300+76.46	0'	130.00'	CL.
34	RADIUS END	300+33.83	5.27'	130.00'	LT.
35	RADIUS END	300+40.41	22.97'	85.00'	RT.
36	RADIUS END	300+93.93	4.00'	85.00'	RT.



STUBOUT ISLAND					
POINT	DESCRIPTION	STATION	OFFSET	RADIUS	SIDE
29	RADIUS END	600+68.53	0'	80.00'	CL.
30	RADIUS END	600+24.98	12.89'	80.00'	LT.
31	RADIUS END	600+22.72	10.46'	85.00'	RT.
32	RADIUS END	600+55.23	4.00'	85.00'	RT.

PIONEER ISLAND					
POINT	DESCRIPTION	STATION	OFFSET	RADIUS	SIDE
25	RADIUS END	200+81.72	4.00'	75.00'	RT.
26	RADIUS END	201+19.11	13.98'	75.00'	RT.
27	RADIUS END	201+19.96	7.18'	75.00'	LT.
28	RADIUS END	200+87.93	0'	75.00'	CL.

DETAILS OF RAISED MEDIANS

SPECIAL DETAILS


STA. 103+80		ON LT.	ROCK DITCH CHECK (E-6)	3.0	SEDIMENT REMOVAL AND DISPOSAL	1.5
STA. 106+20		ON LT.		3.0		1.5
			SILT FENCE (E-11)		SEDIMENT REMOVAL AND DISPOSAL	
STA. 103+25 TO 103+42		ON RT.		18		1.98
STA. 103+42 TO 106+41		ON LT. AND RT.		693		76.23
STA. 106+41 TO 107+83		ON LT.		142		15.62
STA. 107+83 TO 108+90		ON LT. AND RT.		215		23.65
STA. 108+90 TO 109+61		ON LT.		71		7.81
STA. 109+61 TO 110+59		ON LT. AND RT.		310		34.1
			FILTER SOCK (E-13)		SEDIMENT REMOVAL AND DISPOSAL	
STA. 104+25		ON RT.		12.0		1.32
STA. 104+72		ON LT. AND RT.		24.0		2.64
STA. 109+25		ON RT.		12.0		1.32
STA. 106+00		ON RT.		12.0		1.32
STA. 109+50		ON RT.		12.0		1.32
STA. 109+40		ON RT.		12.0		1.32
STA. 110+00		ON LT. AND RT.		24.0		2.64

DATE REVISED	DATE FILMED	DATE REVISED	DATE FILMED	FED. RD. DIST. NO.	STATE	FED. AID PROJ. NO.	SHEET NO.	TOTAL SHEETS
				6	ARK.			
				JOB NO.		C32005	33	104
				④ TEMPORARY EROSION CONTROL DETAILS				



P.I.= 104+08.55
Δ = 0°21'00.31" LT.
D = 0°30'00.00"
T = 35.01'
L = 70.02'
e = n.c.

P.I.= 107+54.57
Δ = 2°12'08.13" LT.
D = 1°15'00.00"
T = 88.10'
L = 176.18'
e = n.c.

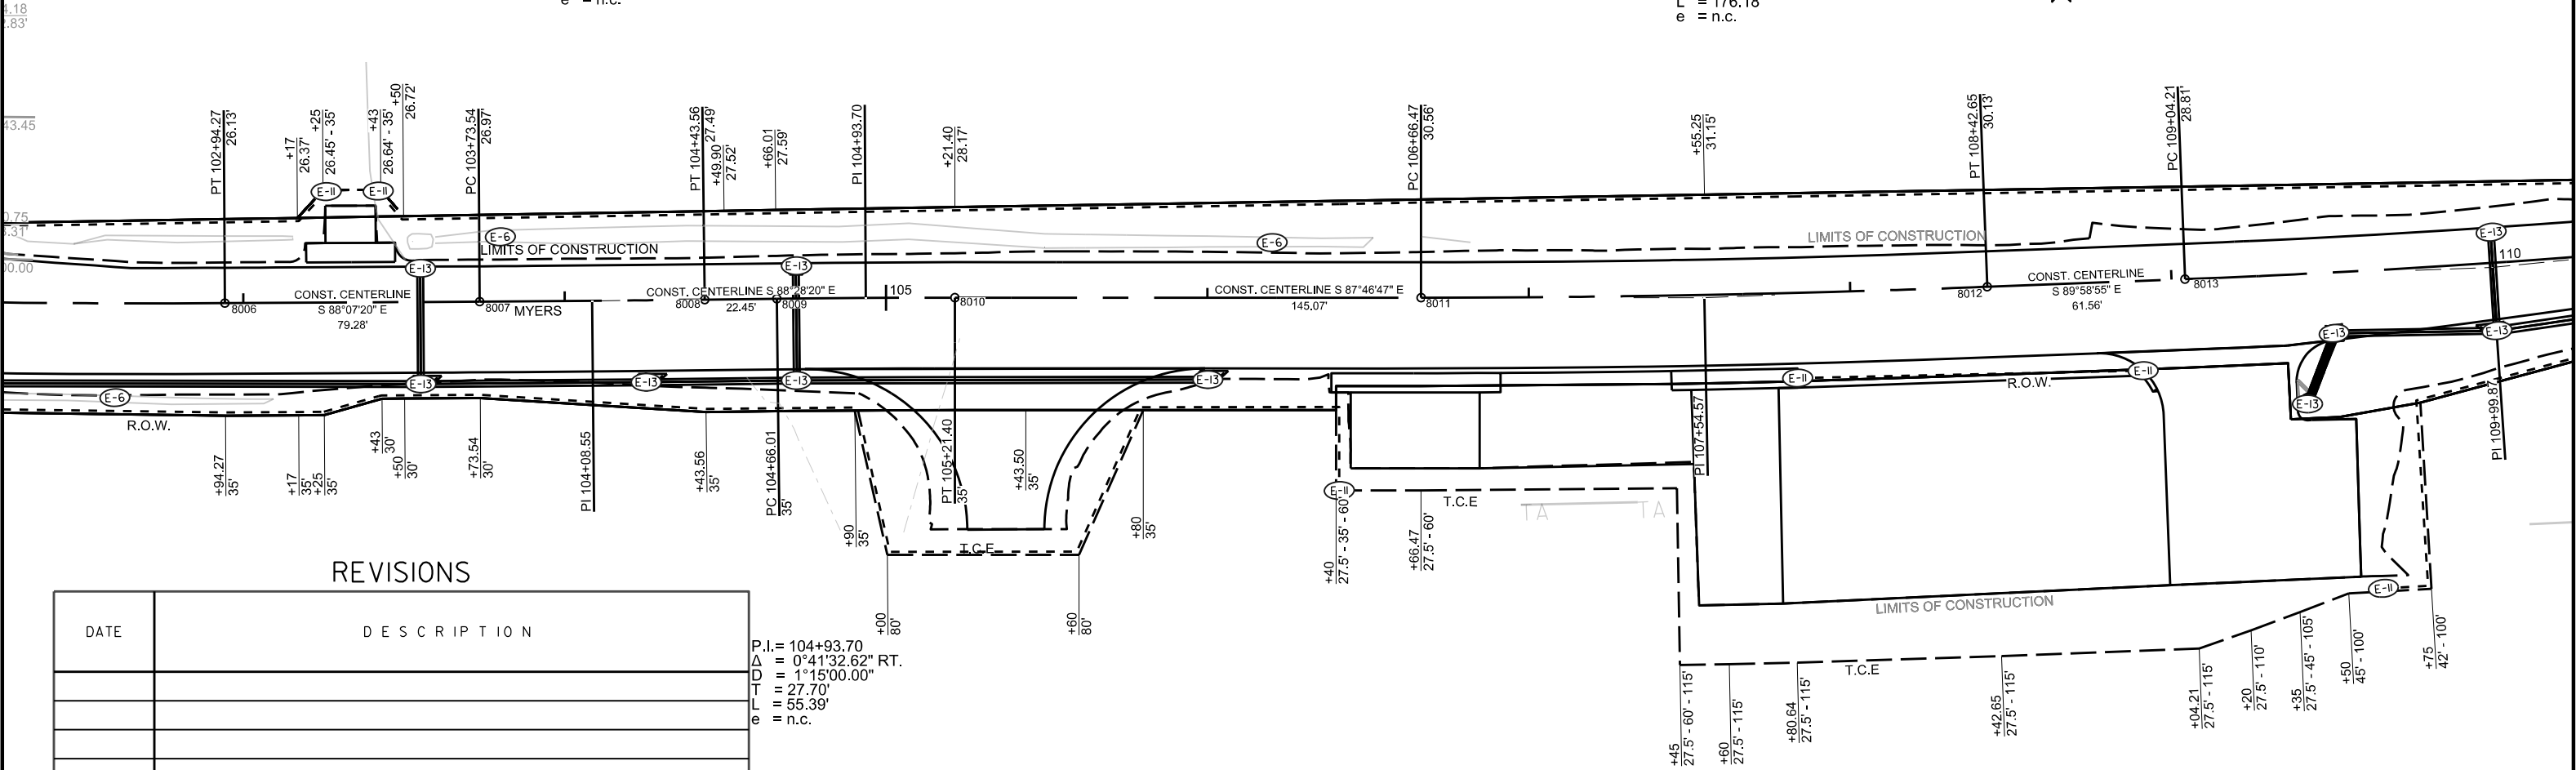

REVISIONS

DATE	DESCRIPTION

P.I.= 104+93.70
Δ = 0°41'32.62" RT.
D = 1°15'00.00"
T = 27.70'
L = 55.39'
e = n.c.



SCALE IN FEET

TEMPORARY EROSION CONTROL DETAILS

DATE REVISED	DATE FILMED	DATE REVISED	DATE FILMED	FED. RD. DIST. NO.	STATE	FED. AID PROJ. NO.	SHEET NO.	TOTAL SHEETS
				6	ARK.			
				JOB NO.	C32005		34	104

4 TEMPORARY EROSION CONTROL DETAILS



P.I. = 109+99.87
Δ = 3°20'50.09" LT.
D = 1°45'00.00"
T = 95.66'
L = 191.27'
e = n.c.


STA. 111+70	ON RT.	ROCK DITCH CHECK (E-6)	3.0	SEDIMENT REMOVAL AND DISPOSAL	1.5
STA. 113+80	ON LT.		3.0		1.5
STA. 114+91	ON LT.		3.0		1.5
STA. 110+59	TO 110+85	SILT FENCE (E-11)	28	SEDIMENT REMOVAL AND DISPOSAL	3.08
STA. 110+85	TO 111+02		69		7.59
STA. 111+02	TO 111+22		21		2.31
STA. 111+22	TO 111+70		105		11.55
STA. 111+70	TO 113+14		148		16.28
STA. 113+14	TO 113+50		115		12.65
STA. 113+50	TO 113+71		21		2.31
STA. 113+71	TO 114+00		90		9.9
STA. 114+00	TO 144+42		42		4.62
STA. 114+42	TO 115+21		225		24.75
STA. 115+21	TO 115+46.88		28		3.08
STA. 110+75	ON RT.	FILTER SOCK (E-13)	12.0	SEDIMENT REMOVAL AND DISPOSAL	1.32
STA. 111+70	ON LT. AND RT.		24.0		2.64
STA. 112+16	ON LT.		16.0		1.76
STA. 112+64	ON RT.		8.0		0.88
STA. 112+95	ON LT.		12.0		1.32
STA. 114+02	ON LT.		8.0		0.88
STA. 115+28	ON LT.		12.0		1.32

P.I. = 111+50.79
Δ = 1°09'57.81" LT.
D = 1°45'00.00"
T = 33.32'
L = 66.63'
e = n.c.

P.I. = 112+23.70
Δ = 0°44'06.28" RT.
D = 1°45'00.00"
T = 21.00'
L = 42.00'
e = n.c.

REVISIONS

DATE	DESCRIPTION

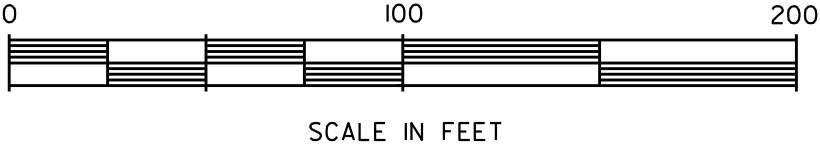


TEMPORARY EROSION CONTROL DETAILS

DATE REVISED	DATE FILMED	DATE REVISED	DATE FILMED	FED. RD. DIST. NO.	STATE	FED. AID PROJ. NO.	SHEET NO.	TOTAL SHEETS
				6	ARK.			
				JOB NO.		C32005	35	104

4 TEMPORARY EROSION CONTROL DETAILS


REVISIONS

DATE	DESCRIPTION

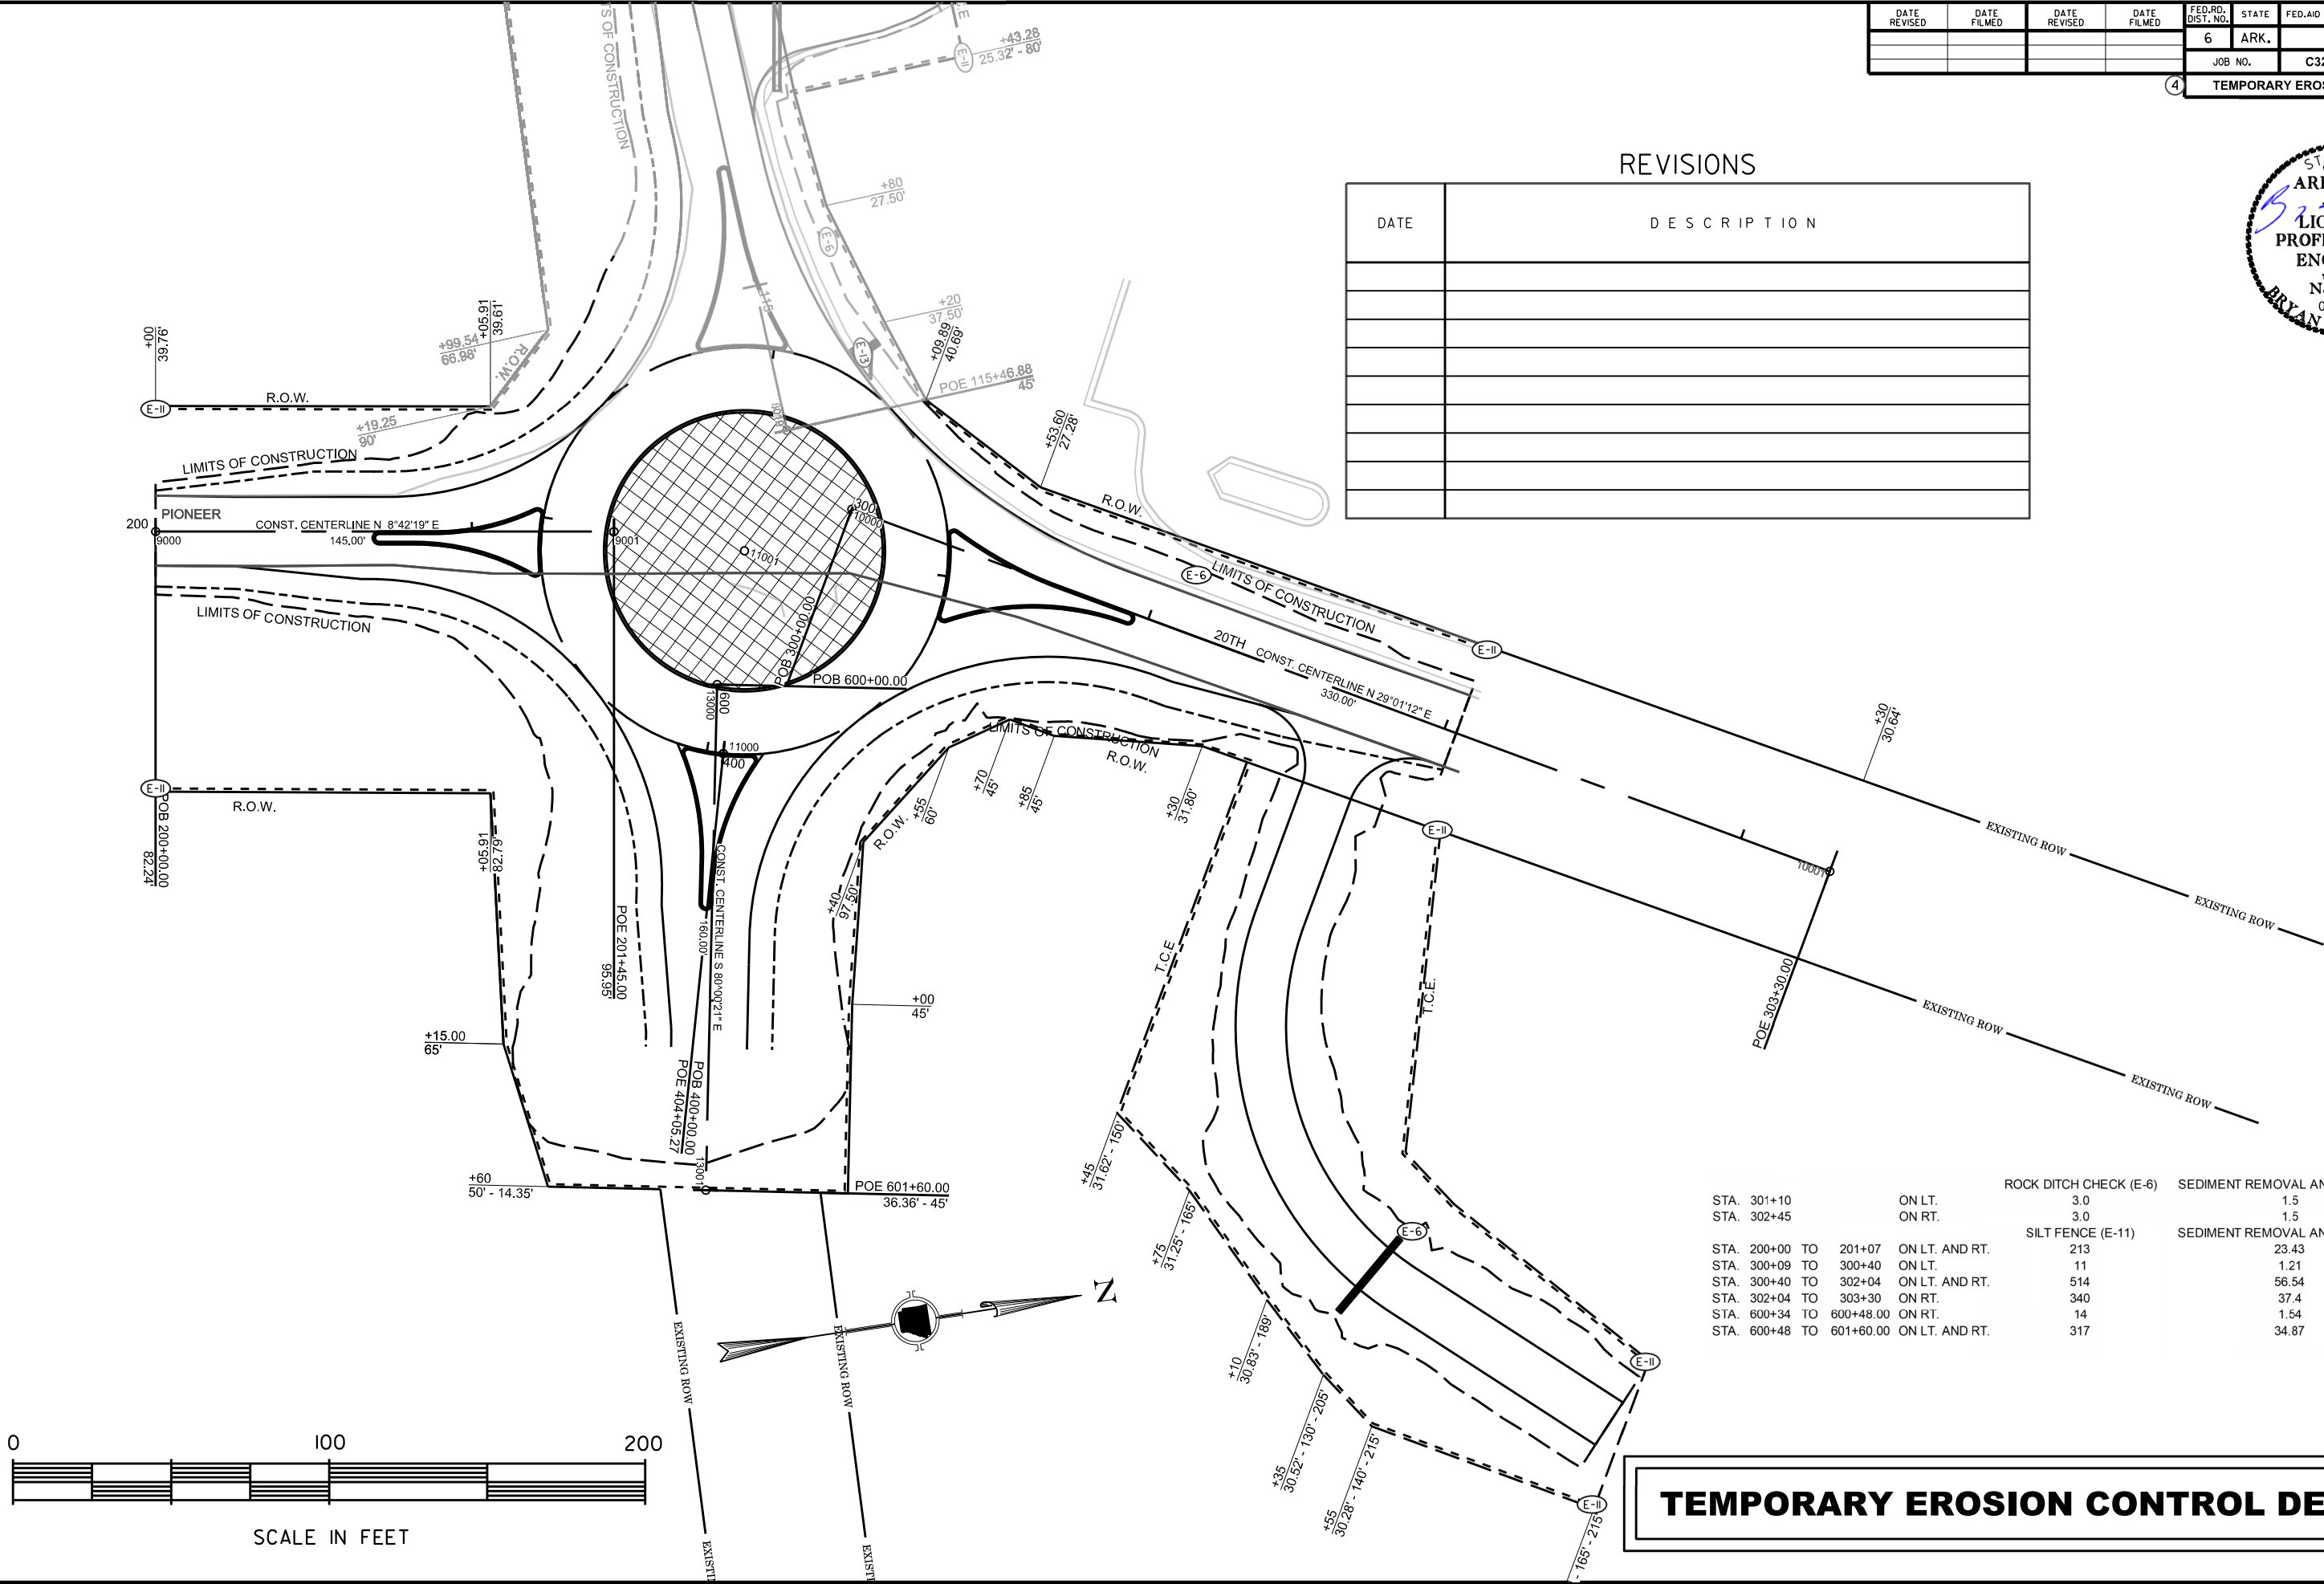


STA. 301+10	ON LT.	ROCK DITCH CHECK (E-6)	3.0	SEDIMENT REMOVAL AND DISPOSAL	1.5
STA. 302+45	ON RT.		3.0		1.5
STA. 200+00 TO 201+07	ON LT. AND RT.	SILT FENCE (E-11)	213	SEDIMENT REMOVAL AND DISPOSAL	23.43
STA. 300+09 TO 300+40	ON LT.		11		1.21
STA. 300+40 TO 302+04	ON LT. AND RT.		514		56.54
STA. 302+04 TO 303+30	ON RT.		340		37.4
STA. 600+34 TO 600+48.00	ON RT.		14		1.54
STA. 600+48 TO 601+60.00	ON LT. AND RT.		317		34.87

TEMPORARY EROSION CONTROL DETAILS

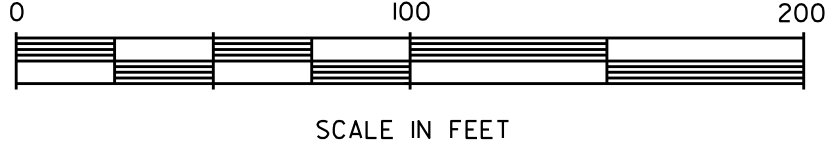

DATE REVISED	DATE FILMED	DATE REVISED	DATE FILMED	FED. RD. DIST. NO.	STATE	FED. AID PROJ. NO.	SHEET NO.	TOTAL SHEETS
				6	ARK.			
						JOB NO.	C32005	36
								104

TEMPORARY EROSION CONTROL DETAILS

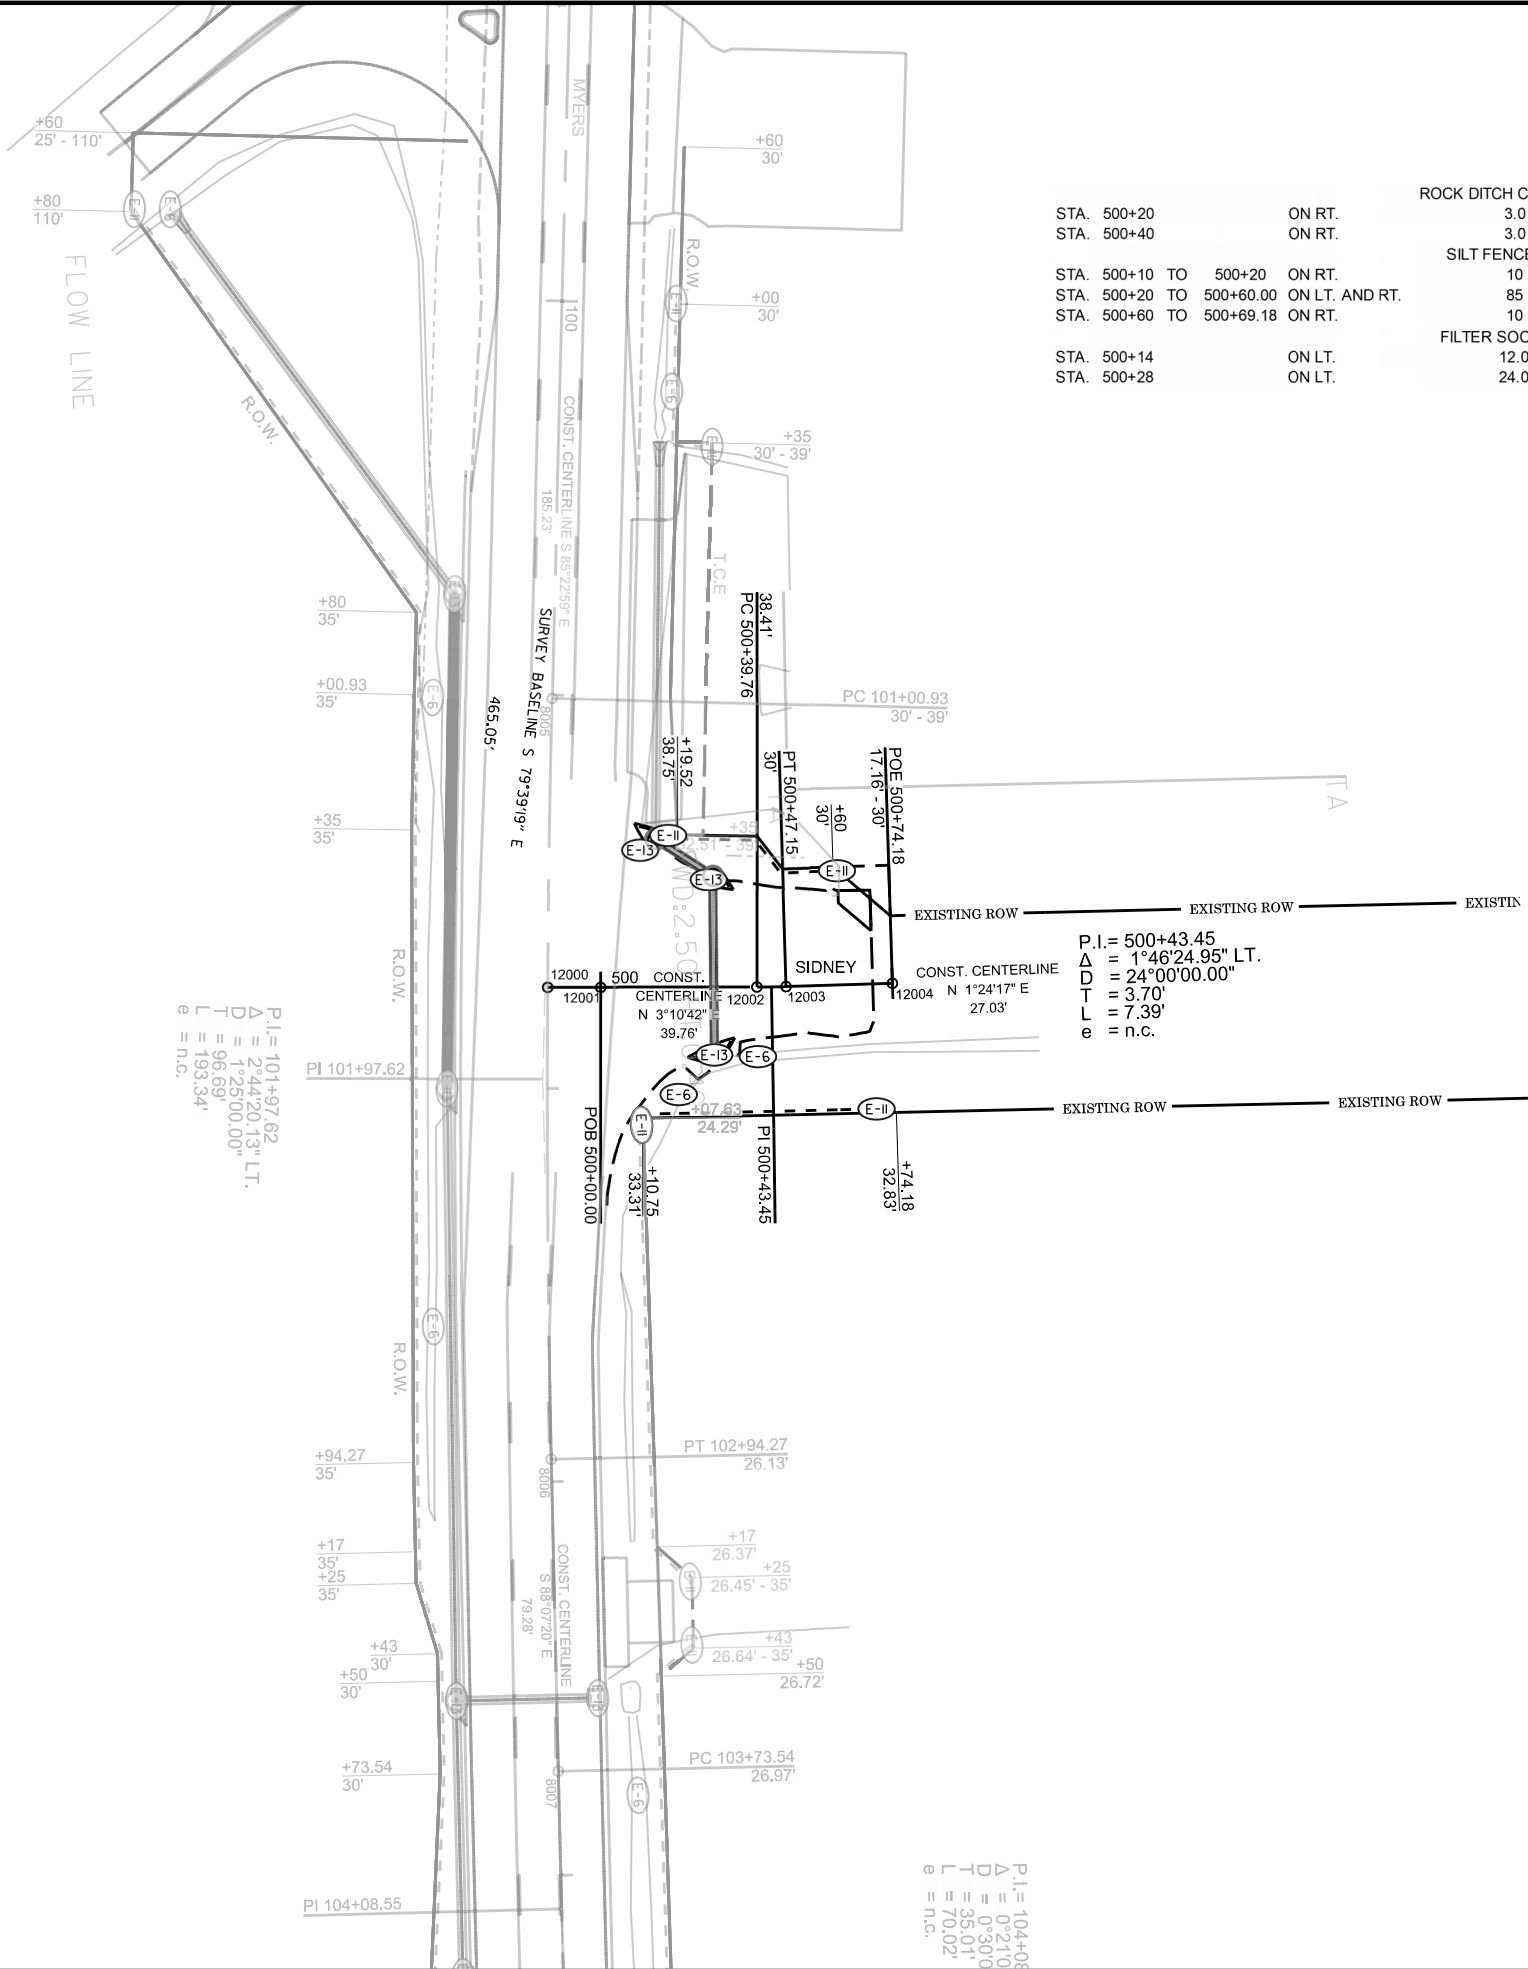

STA. 500+20	ON RT.	ROCK DITCH CHECK (E-6)	3.0	SEDIMENT REMOVAL AND DISPOSAL	1.5
STA. 500+40	ON RT.		3.0		1.5
STA. 500+10 TO 500+20	ON RT.	SILT FENCE (E-11)	10	SEDIMENT REMOVAL AND DISPOSAL	1.1
STA. 500+20 TO 500+60.00	ON LT. AND RT.		85		9.35
STA. 500+60 TO 500+69.18	ON RT.		10		1.1
STA. 500+14	ON LT.	FILTER SOCK (E-13)	12.0	SEDIMENT REMOVAL AND DISPOSAL	1.32
STA. 500+28	ON LT.		24.0		2.64

P.I. = 500+43.45
Δ = 1°46'24.95" LT.
D = 24°00'00.00"
T = 3.70'
L = 7.39'
e = n.c.

P.I. = 104+08.55
Δ = 0°21'00"
D = 0°30'00"
T = 35.01'
L = 70.02'
e = n.c.


REVISIONS

DATE	DESCRIPTION

TEMPORARY EROSION CONTROL DETAILS

DATE REVISED	DATE FILMED	DATE REVISED	DATE FILMED	FED. RD. DIST. NO.	STATE	FED. AID PROJ. NO.	SHEET NO.	TOTAL SHEETS
				6	ARK.			
				JOB NO.		C32005	37	104

④ PERMANENT PAVEMENT MARKING DETAILS

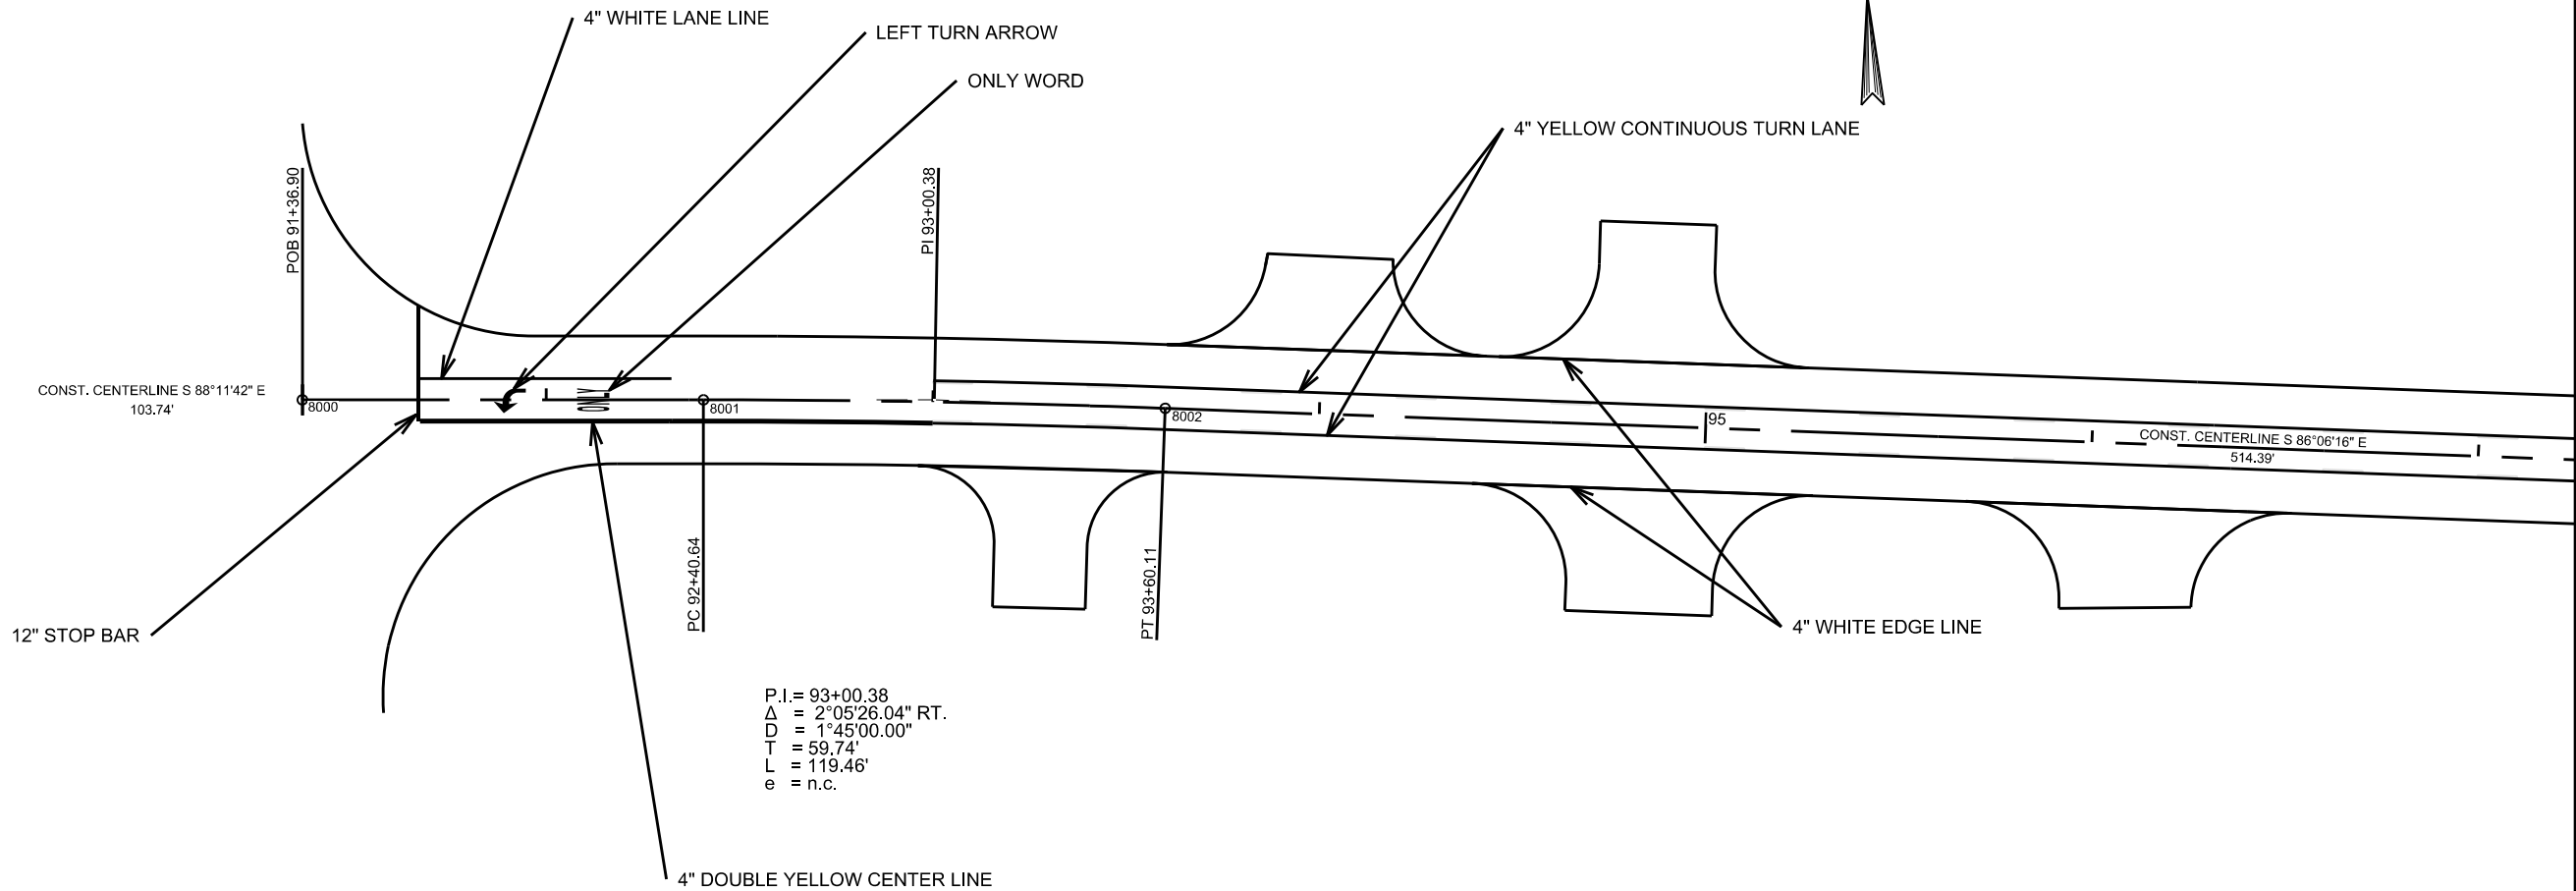

PERMANENT PAVEMENT MARKING DETAILS

DATE REVISED	DATE FILMED	DATE REVISED	DATE FILMED	FED. RD. DIST. NO.	STATE	FED. AID PROJ. NO.	SHEET NO.	TOTAL SHEETS
				6	ARK.			
				JOB NO.		C32005	38	104

4 PERMANENT PAVEMENT MARKING DETAILS



4" DOUBLE YELLOW CENTERLINE

4" YELLOW CONTINUOUS TURN LANE

4" DOUBLE YELLOW CENTER LINE

4" WHITE EDGE LINE

P.I. = 500+43.45
Δ = 9°46'24.95" LT.
D = 24°00'00.00"
T = 3.70
L = 7.39
e = n.c.

P.I. = 101+97.62
Δ = 2°44'20.13" LT.
D = 1°25'00.00"
T = 96.69'
L = 193.34'
e = n.c.


P.I. = 98+95.10
Δ = 0°43'16.06" RT.
D = 1°45'00.00"
T = 20.60'
L = 41.21'
e = n.c.

4" DOUBLE YELLOW CENTERLINE

PERMANENT PAVEMENT MARKING DETAILS

DATE REVISED	DATE FILMED	DATE REVISED	DATE FILMED	FED. RD. DIST. NO.	STATE	FED. AID PROJ. NO.	SHEET NO.	TOTAL SHEETS
				6	ARK.			
				JOB NO.		C32005	39	104


4 PERMANENT PAVEMENT MARKING DETAILS

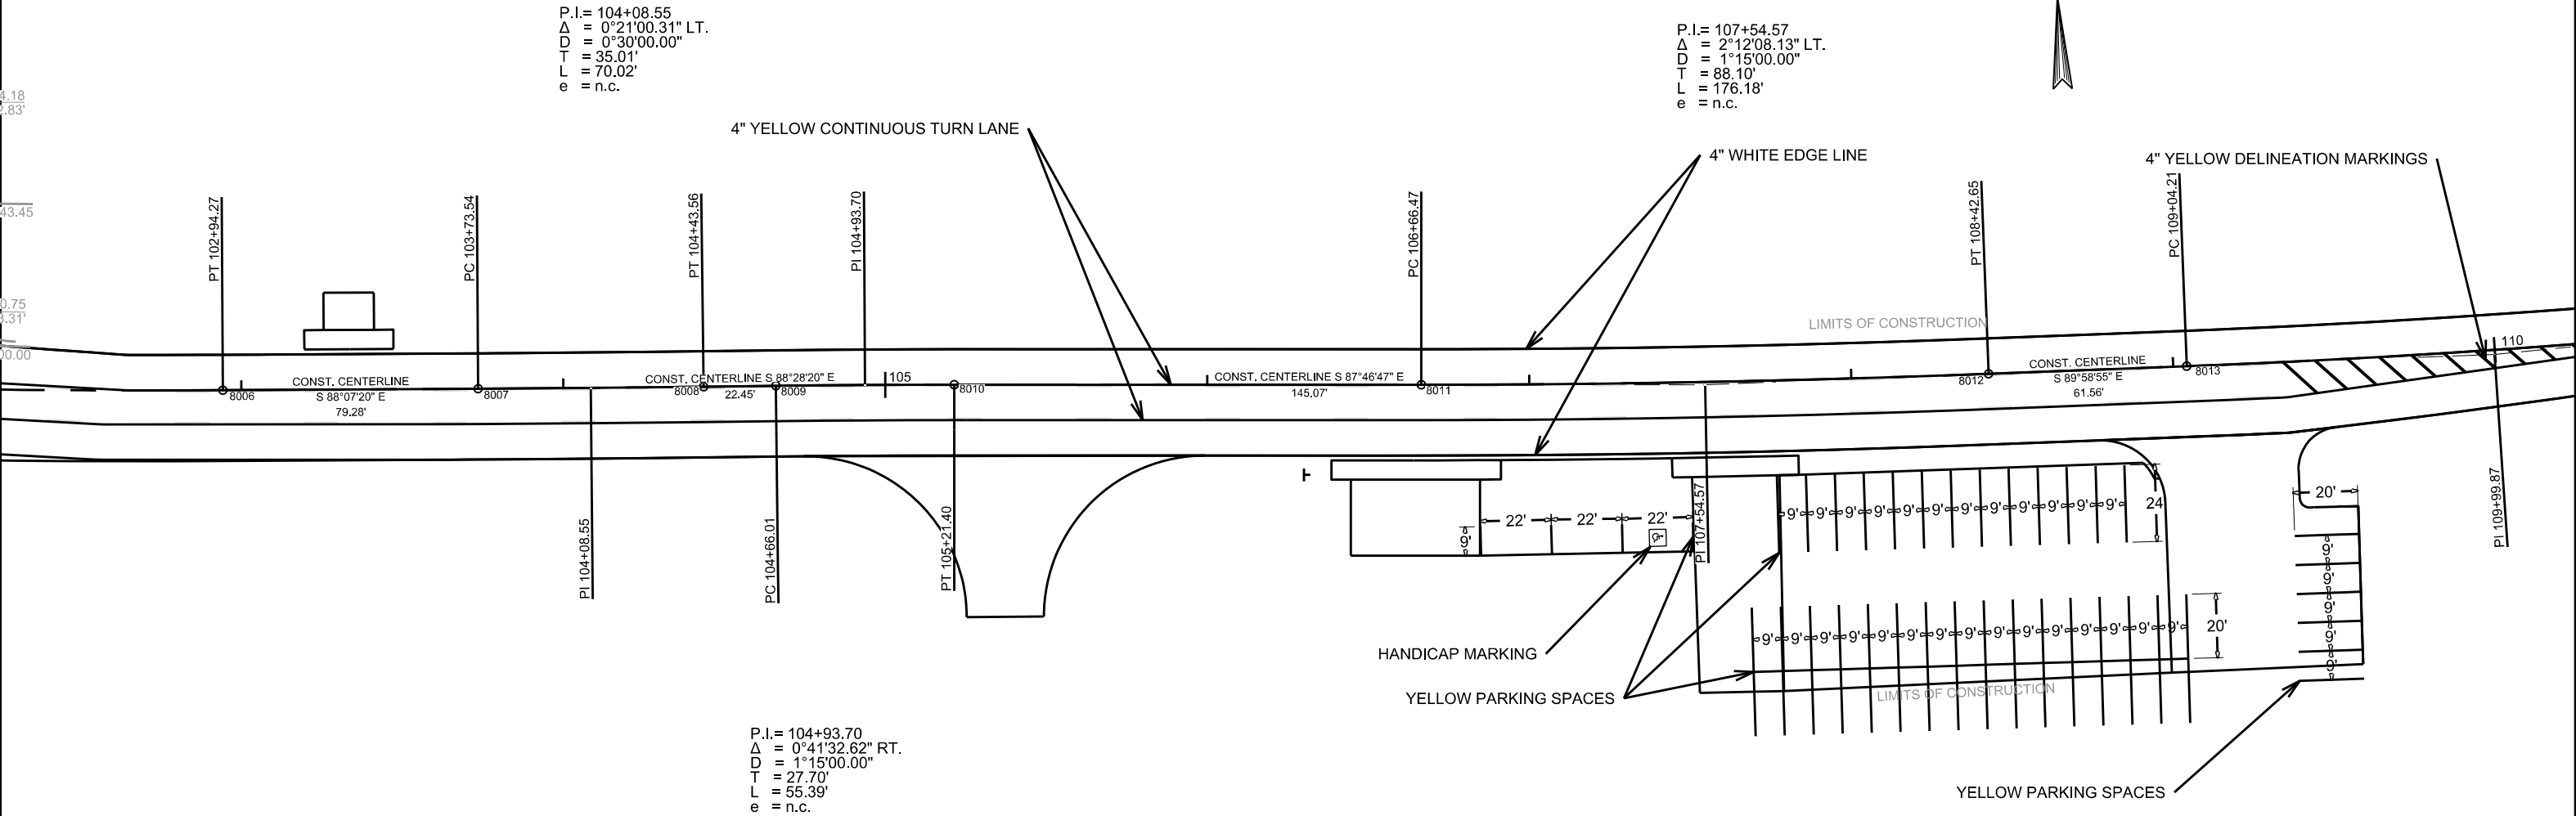

PERMANENT PAVEMENT MARKING DETAILS

DATE REVISED	DATE FILMED	DATE REVISED	DATE FILMED	FED. RD. DIST. NO.	STATE	FED. AID PROJ. NO.	SHEET NO.	TOTAL SHEETS
				6	ARK.			
				JOB NO.		C32005	41	104



④ PERMANENT PAVEMENT MARKING DETAILS

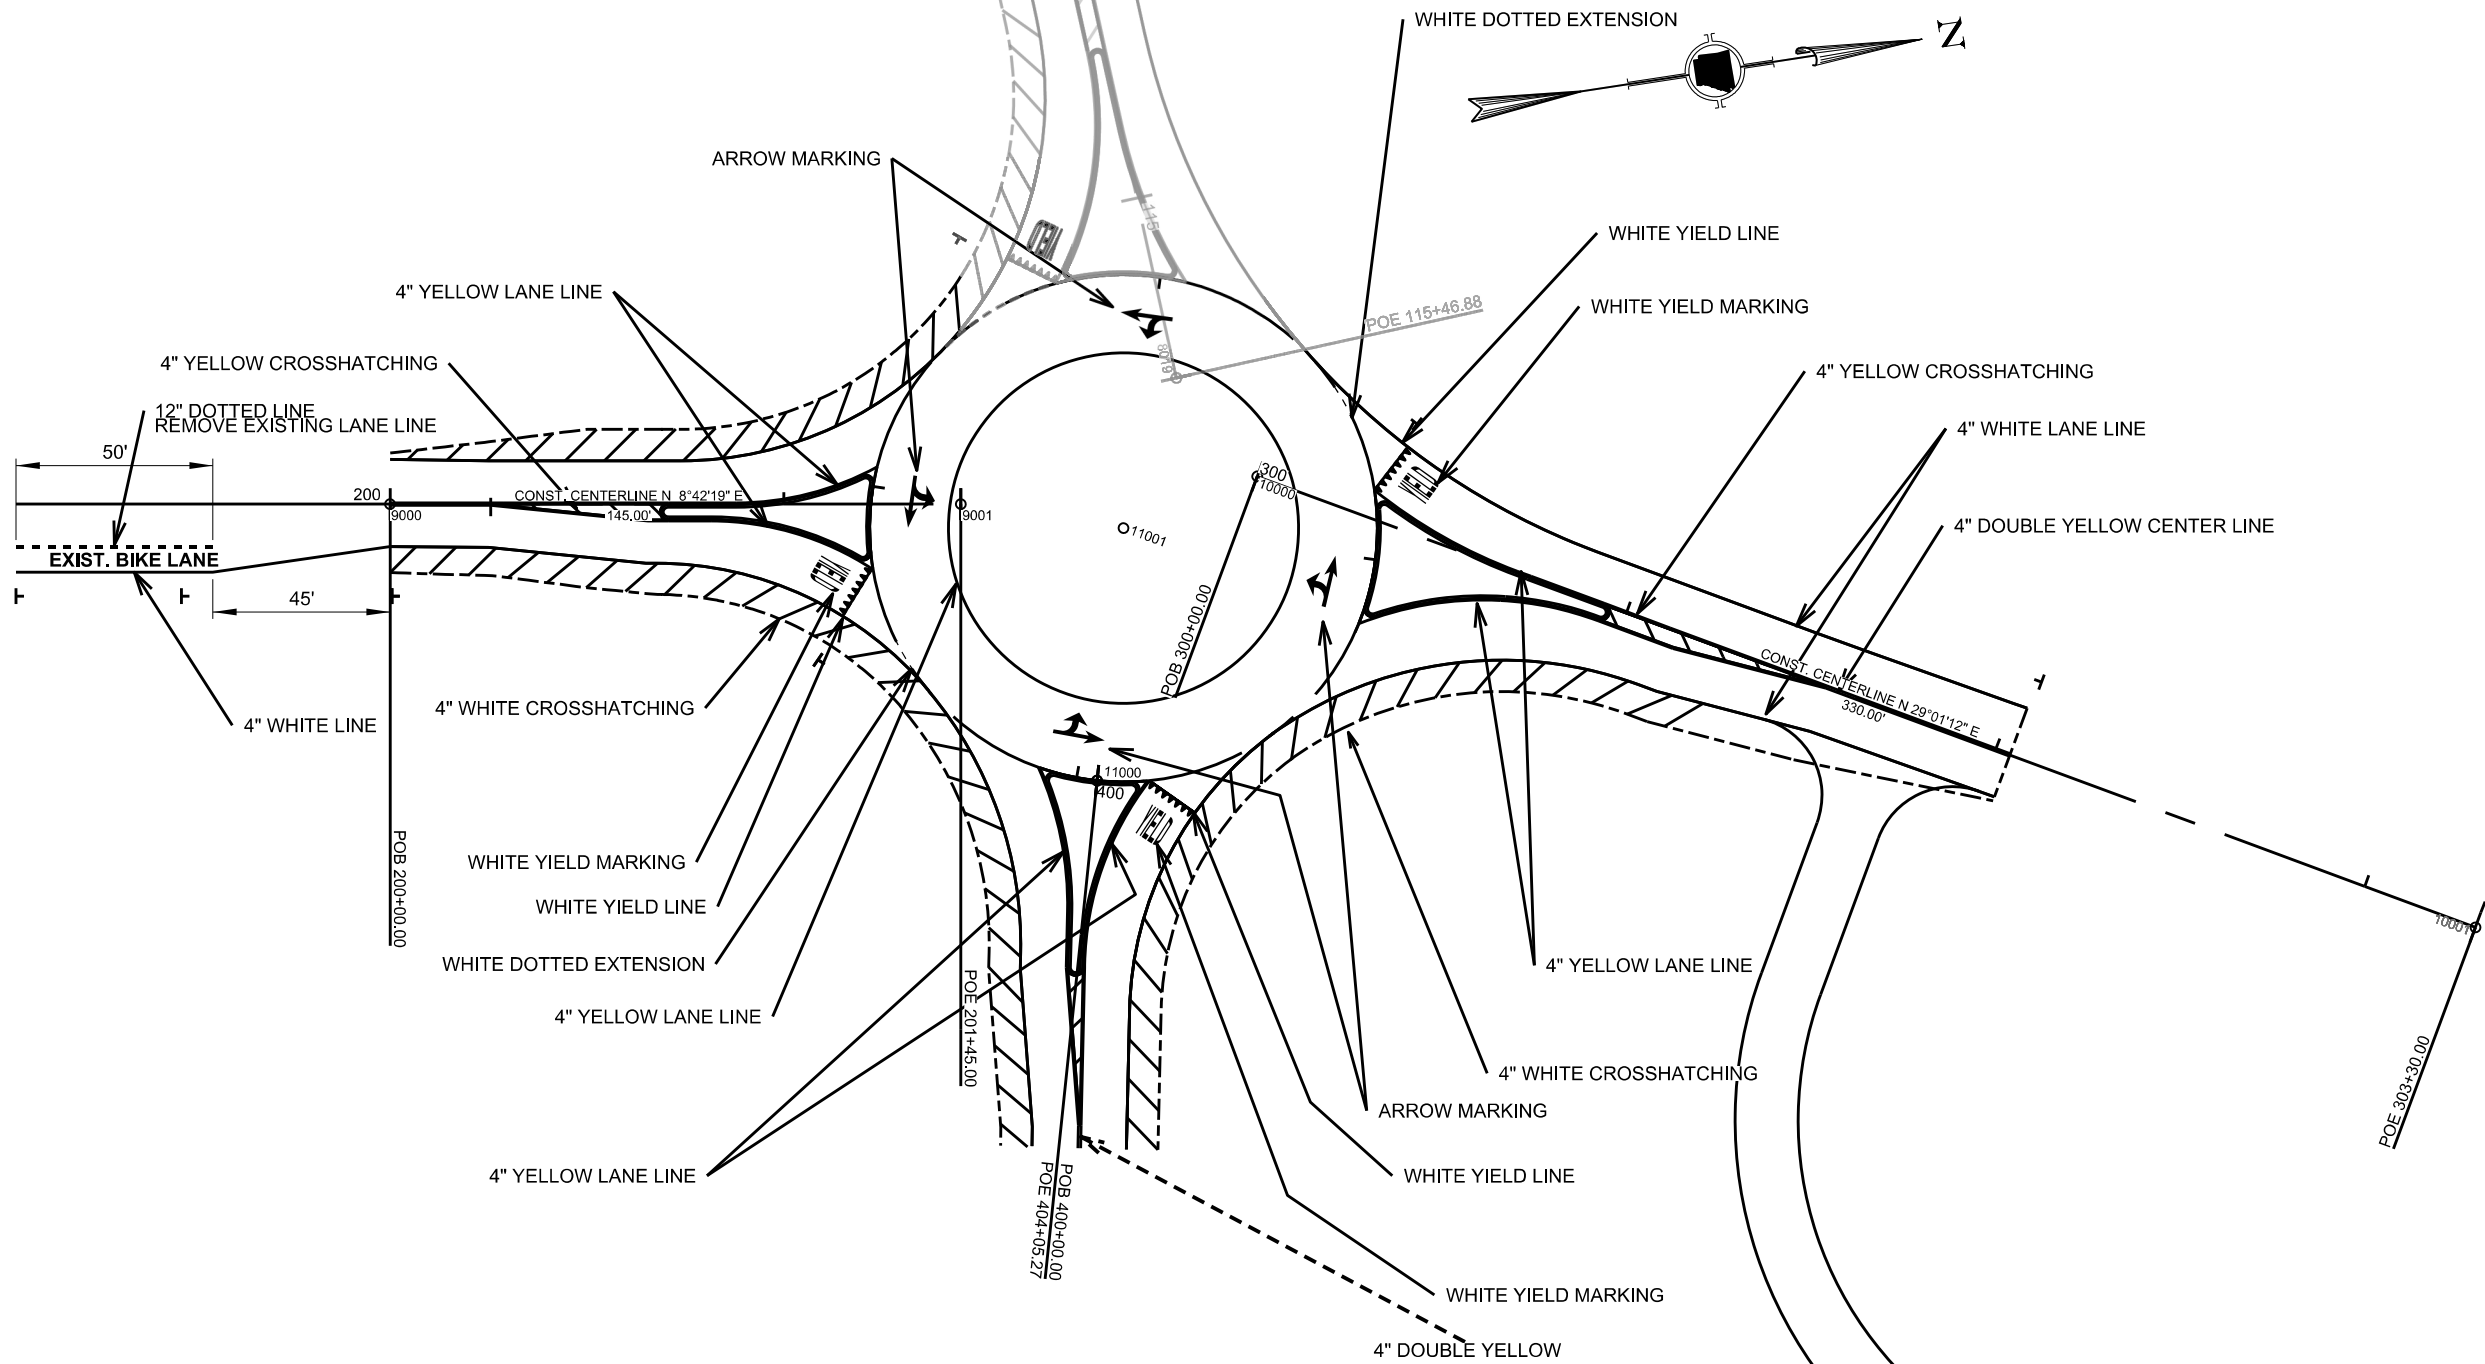

PERMANENT PAVEMENT MARKING DETAILS

DATE REVISED	DATE FILMED	DATE REVISED	DATE FILMED	FED. RD. DIST. NO.	STATE	FED. AID PROJ. NO.	SHEET NO.	TOTAL SHEETS
				6	ARK.			
				JOB NO.		C32005	42	104

④ PERMANENT PAVEMENT MARKING DETAILS

 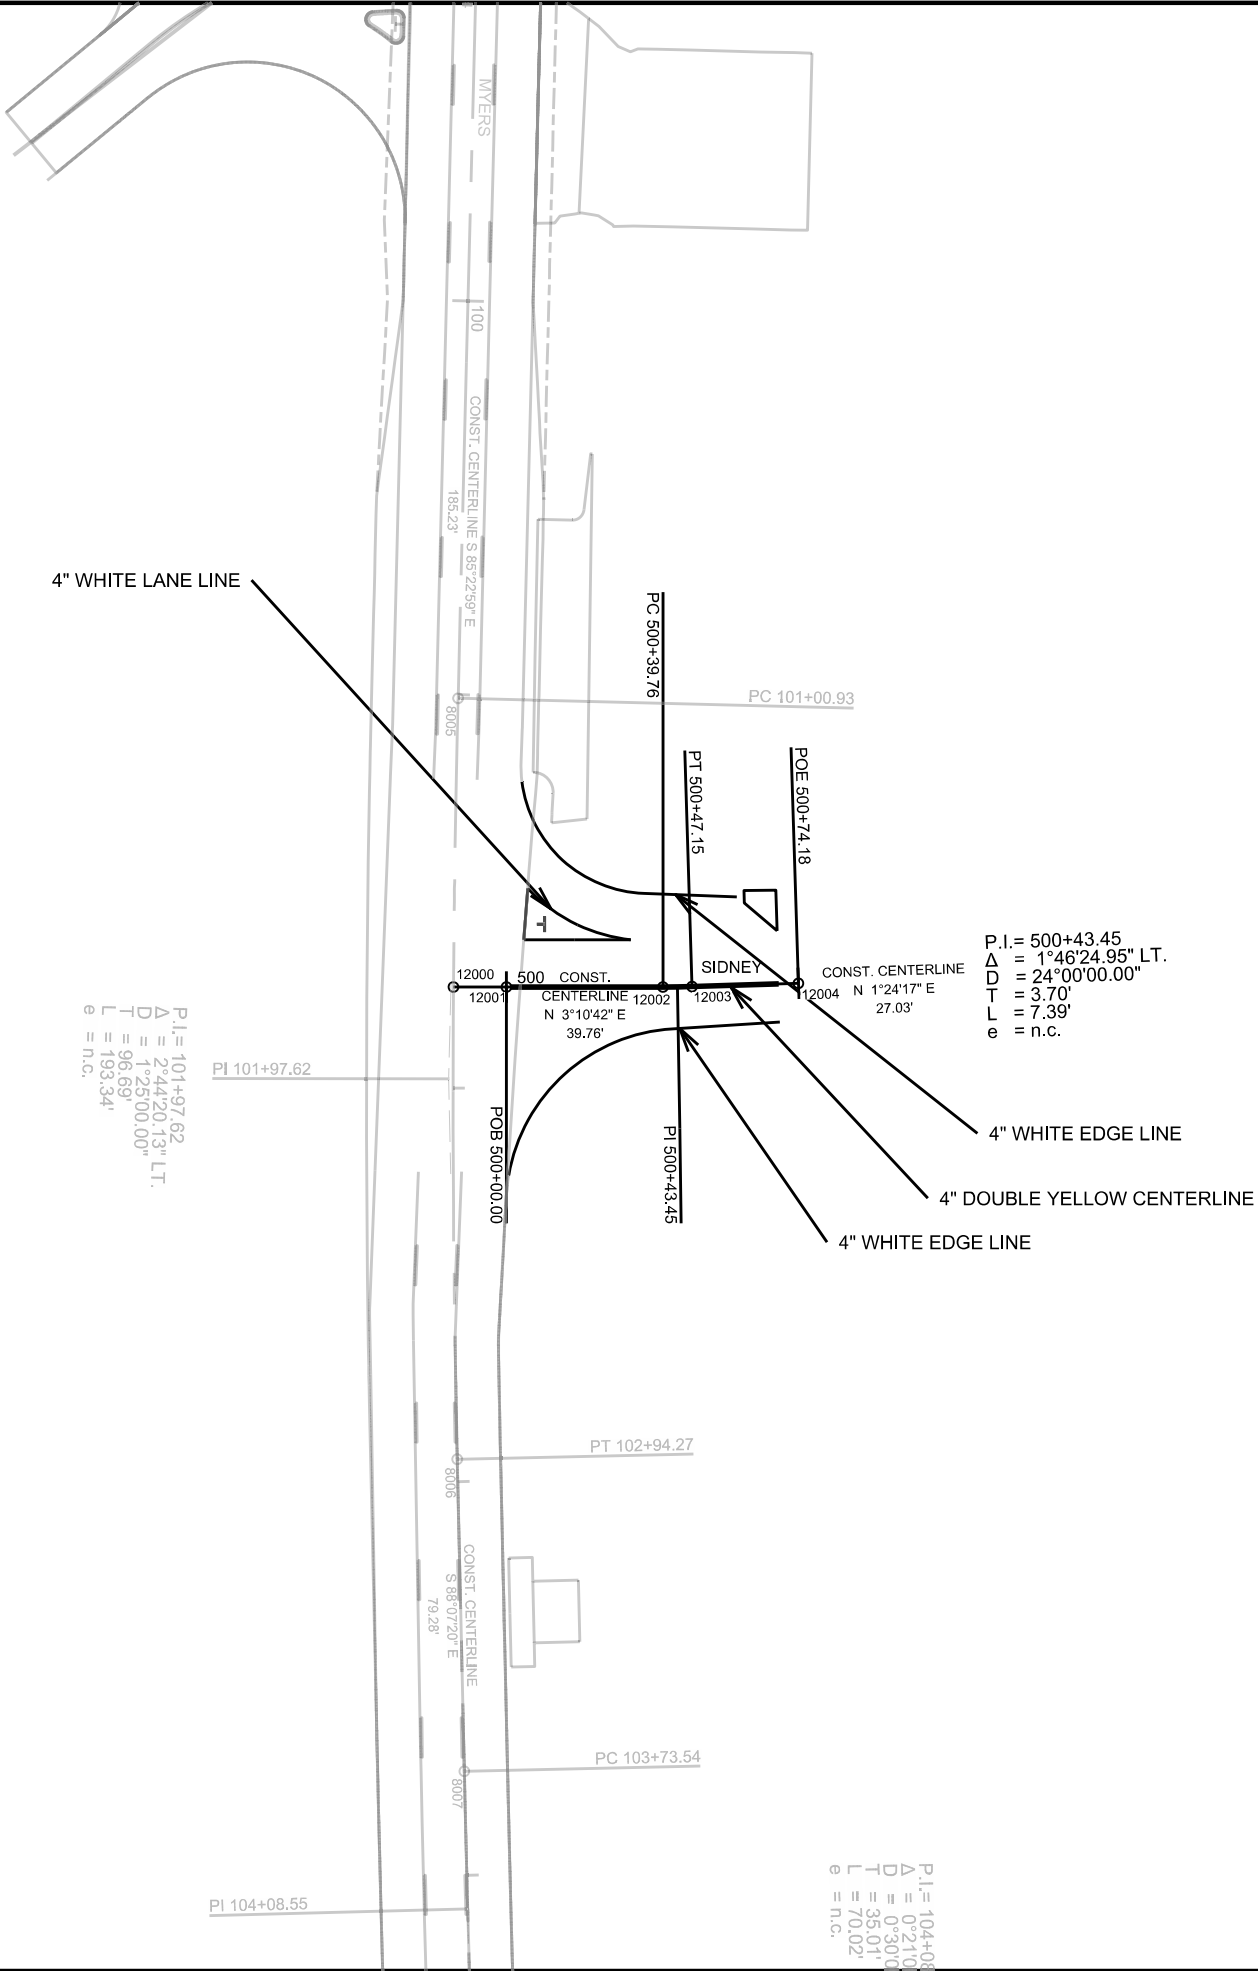

PERMANENT PAVEMENT MARKING DETAILS

DATE REVISED	DATE FILMED	DATE REVISED	DATE FILMED	FED. RD. DIST. NO.	STATE	FED. AID PROJ. NO.	SHEET NO.	TOTAL SHEETS
				6	ARK.			
				JOB NO.		C32005	43	104

EROSION CONTROL QUANTITIES

FROM	TO	LOCATION	PERMANENT EROSION CONTROL				TEMPORARY EROSION CONTROL				
			SOLID SODDING	DUMPED RIPRAP (GROUTED)	FILTER BLANKET	WATER	SAND BAG DITCH CHECK	ROCK DITCH CHECKS	SILT FENCE	FILTER SOCK (12")	SEDIMENT REMOVAL & DISPOSAL
							(E-5)	(E-6)	(E-11)	(E-13)	
STATION			SQ. YD.	CU. YD.	SQ. YD.	M. GAL.	BAG	CU. YD.	LIN. FT.	LIN. FT.	CU. YD.
ENTIRE PROJECT		ENTIRE PROJECT	3536.24	5.62	12.00	44.56		39.0	4415	284	536.4
ENTIRE PROJECT		AS DIRECTED	100.00			1.26	286		100		31
TOTALS:			3636.24	5.62	12.00	45.82	286	39.0	4515	284	567.4
USE:			3636	6	12	45.8	286	39	4515	284	567

<u>BASIS OF ESTIMATE</u>	
WATER.....	12.6 GALLONS PER SQ. YD.
SAND BAG DITCH CHECK.....	22 BAG PER LOCATION
ROCK DITCH CHECK.....	3.0 CU. YD. PER LOCATION

CLEARING AND GRUBBING

STATION	STATION	CLEARING	GRUBBING
		STATION	STATION
109+50	110+30	1	1
113+35	115+24	2	2
200+00	201+45	2	2
300+00	303+30	4	4
600+00	601+60.00	2	2
TOTALS:		11	11



STANDARD HIGHWAY SIGNS AND SUPPORT ASSEMBLIES

STATION	SIDE	STANDARD SIGN NUMBER														SUPPORT ASSEMBLIES	STANDARD DRAWING NUMBER	
		R1-1 (STOP)		R1-2 (YIELD)		W4-2 (LANE ENDS)		R3-17 (BIKE LANE)		R3-17bP (ENDS)		W2-6 (CIRCULAR INTERSECTION)		R6-5P (ROUNDABOUT CIRCULATION)		TYPE A		
		NO.	SQ. FT.	NO.	SQ. FT.	NO.	SQ. FT.	NO.	SQ. FT.	NO.	SQ. FT.	NO.	SQ. FT.	NO.	SQ. FT.	EACH		
98+00	LT	1	6.25													1	SHS 1&2	
99+30	RT.	1	6.25													1	SHS 1&2	
106+30	RT.					1	9.00									1	SHS 1&2	
113+42	RT.															1	SHS 1&2	
115+00	RT.			1	9.00										1	6.25	1	SHS 1&2
199+47	RT.											1	6.25			1	SHS 1&2	
200+00	RT.							1	3.00	1	1.33					1	SHS 1&2	
201+09	RT.			1	9.00									1	6.25	1	SHS 1&2	
300+33	LT.			1	9.00									1	6.25	1	SHS 1&2	
302+05	LT.											1	6.25			1	SHS 1&2	
500+10	LT.	1	6.25													1	SHS 1&2	
SUBTOTALS:		3	18.75	3	27.00	1	9.00	1	3.00	1	1.33	3	18.75	3	18.75	11		
TOTAL:																96.58	11	

EARTHWORK

STATION	STATION	LOCATION / DESCRIPTION	UNCLASSIFIED EXCAVATION			COMPACTED EMBANKMENT		
			NORMAL	ADD'L	TOTAL	NORMAL	ADD'L	TOTAL
94+02		PRIVATE ENTRANCE ON LT.					1	1
94+86		PRIVATE ENTRANCE ON LT.					1	1
96+10		PRIVATE ENTRANCE ON RT.					1	1
98+17		CHANEY ON LT.					4	4
99+12		CHANEY ON RT.					17	17
100+00	115+47	MYERS MAIN LANES	2203		2203	180		180
105+37		PRIVATE ENTRANCE ON RT.					124	124
107+64		PRIVATE ENTRANCE ON RT.		2	2			
108+00		PARKINGLOT ON RT.		155	155			
109+16		PRIVATE ENTRANCE ON RT.		283	283			
111+09		PRIVATE ENTRANCE ON LT.					35	35
111+14		PRIVATE ENTRANCE ON RT.					1	1
111+93		PRIVATE ENTRANCE ON RT.					8	8
112+51		PRIVATE ENTRANCE ON RT.					4	4
113+27		PEDESTRIAN WALK ON RT.					1	1
114+17		PRIVATE ENTRANCE ON LT.					5	5
200+00	201+45	PIONEER	25		25	110		110
300+00	302+03.93	20TH	371		371	88		88
301+72		PRIVATE ENTRANCE ON RT.		150	150		285	285
400+00	404+05.26	ROUNDABOUT	93		93	713		713
500+00	500+69.18	SIDNEY	140		140			
500+65		PRIVATE ENTRANCE ON LT.		1	1			
600+00	601+15	STUB OUT				2124		2124
601+15	601+60	EMBANKMENT AT END OF ROAD					663	663
TOTALS:			2832	591	3423	3215	1150	4365

COLD MILLING ASPHALT PAVEMENT

FROM	TO	LOCATION	WIDTH	COLD MILLING ASPHAL PAVEMENT
STATION			FEET	SQ. YD.
98+17		CHANEY ON LT.	VAR.	292.15
99+12		CHANEY ON RT.	VAR.	194.81
91+36.90	101+50	MYEFS ROAD	VAR.	2193.85
103+34		PRIVATE ENTRANCE ON LT.	VAR.	38.59
104+95		PRIVATE ENTRANCE ON RT.	VAR.	36.53
106+64		PRIVATE ENTRANCE ON RT.	VAR.	49.88
111+14		PRIVATE ENTRANCE ON RT.	VAR.	80.86
111+50	113+71.58	MYEFS	VAR.	65.90
111+93		PRIVATE ENTRANCE ON RT.	VAR.	163.59
113+27		PEDESTRIAN WALK PATH ON RT.	VAR.	15.00
113+54		PEDESTRIAN WALK PATH ON LT.	VAR.	25.57
114+17		PRIVATE ENTRANCE ON LT.	VAR.	80.67
200+00	200+40.00	PIONEER	VAR.	78.50
301+50	302+03.93	20TH	VAR.	108.37
TOTALS:				3424.27
USE:				3424

TRAFFIC CONTROL DEVICES

[illegible]

QUANTITIES

																							DATE REVISED	DATE FILMED	DATE REVISED	DATE FILMED	FED. RD. DIST. NO.	STATE	FED. AID PROJ. NO.	SHEET NO.	TOTAL SHEETS
																											6	ARK.			
																											JOB NO.	C32005	44	104	
																							4	QUANTITIES							

STARTING STATION	ENDING STATION	DESCRIPTION	LENGTH	AGGREGATE BASE COURSE (CLASS 7)		WIDTH	TACK COAT			WIDTH	ACHM BASE COURSE (1 1/2")*				WIDTH	ACHM BINDER COURSE (1")*			WIDTH	ACHM SURFACE COURSE (1/2")**			PORTLAND CEMENT CONCRETE PAVEMENT (8" UNIFORM THICKNESS)	PORTLAND CEMENT CONCRETE DRIVEWAY																	
			FEET	TONS/STATION	TONS	FEET	SQ. YD.	GAL./SQ. YD.	GALLONS	FEET	SQ. YD.	LBS./SQ. YD.	TONS	FEET	SQ. YDS.	LBS./SQ. YD.	TONS	FEET	SQ. YD.	LBS./SQ. YD.	TONS	SQ. YD.	SQ. YD.																		
91+36.90	100+00.00	MYERS	863.10			VAR.	4352.16	0.08	348.17								VAR.	4352.16	220.00	478.74																					
93+29.00		PRIVATE ENTRANCE ON RT.	36.00				115.07	0.08	9.21								VAR.	115.07	220.00	12.66																					
94+02.00		PRIVATE ENTRANCE ON LT.	24.26				117.62	0.08	9.41								VAR.	117.62	220.00	12.94																					
94+84.00		PRIVATE ENTRANCE ON RT.	32.00				164.92	0.08	13.19								VAR.	164.92	220.00	18.14																					
94+86.00		PRIVATE ENTRANCE ON LT.	36.00				149.81	0.08	11.98								VAR.	149.81	220.00	16.48																					
96+10.00		PRIVATE ENTRANCE ON RT.	26.00				128.03	0.08	10.24								VAR.	128.03	220.00	14.08																					
97+71.00		PRIVATE ENTRANCE ON RT.	17.00																			37.65																			
98+17.00		CHANEY	75.09				496.98	0.08	39.76								VAR.	496.98	220.00	54.67																					
99+12.00		CHANEY	110.95			VAR.	468.80	0.08	37.50								VAR.	468.80	220.00	51.57																					
99+20.00		PRIVATE ENTRANCE ON RT.	8.83																			26.93																			
99+55.00		PRIVATE ENTRANCE ON LT.	11.77				71.94	0.08	5.76								VAR.	71.94	220.00	7.91																					
100+00.00	101+50.00	MYERS	150.00														VAR.	0.00	220.00	0.00																					
100+90.00		PRIVATE ENTRANCE ON LT.	13.85																			113.43																			
101+50.00	102+65.00	MYERS	115.00			VAR.	469.85	0.17	79.87	VAR.	469.85	770.00	180.89	VAR.	469.85	330.00	77.53	VAR.	469.85	220.00	51.68																				
102+65.00	108+80.64	MYERS	615.64			33.00	2257.35	0.17	383.75	33.00	2257.35	770.00	869.08	33.00	2257.35	330.00	372.46	33.00	2257.35	220.00	248.31																				
108+80.64	109+35.00	MYERS	54.36			34.00	205.36	0.17	34.91	34.00	205.36	770.00	79.06	34.00	205.36	331.00	33.99	34.00	205.36	221.00	22.69																				
103+34.00		PRIVATE ENTRANCE ON LT.	17.57				20.57	0.08	1.65								16.00	20.57	220.00	2.26		18.44																			
105+37.00		PRIVATE ENTRANCE ON RT.	50.00				252.54	0.08	20.20					VAR.	252.54	440.00	55.56	VAR.	252.54	220.00	27.78																				
106+64.00		PRIVATE ENTRNACE ON RT.	29.60				105.33	0.08	8.43								40.00	105.33	220.00	11.59		35.03																			
107+17.00		PARKING LOT ON RT.	29.32				206.67	0.08	16.53								VAR.	206.67	220.00	22.73																					
107+64.00		PRIVATE ENTRANCE ON RT.	73.02				210.95	0.08	16.88								26.00	210.95	220.00	23.20		26.20																			
108+00.00		PARKING LOT ON RT.	67.04				879.40	0.08	70.35					879.40	440.00	193.47	VAR.	879.40	220.00	96.73																					
109+16.00		PRIVATE ENTRANCE ON RT.	72.83				449.01	0.08	35.92					449.01	440.00	98.78	VAR.	449.01	220.00	49.39																					
109+35.00	110+65.00	MYERS	130.00							VAR.	414.51	770.00	159.59	VAR.	414.51	330.00	68.39	VAR.	414.51	220.00	45.60																				
110+65.00	111+00.00	MYERS	35.00			VAR.	90.11	0.16	14.42	VAR.	90.11	770.00	34.69	VAR.	90.11	330.00	14.87	VAR.	90.11	220.00	9.91																				
111+00.00	111+50.00	MYERS	50.00			22.00	122.22	0.16	19.56	22.00	122.22	770.00	47.05	22.00	122.22	330.00	20.17	22.00	122.22	220.00	13.44																				
111+09.00		PRIVATE ENTRANCE ON LT.	48.93				163.94	0.08	13.12								VAR.	163.94	220.00	18.03		29.56																			
111+14.00		PRIVATE ENTRANCE ON RT.	29.50				87.66	0.08	7.01								VAR.	87.66	220.00	9.64																					
111+50.00	113+37.00	MYERS	187.00			22.00	457.11	0.08	36.57								22.00	457.11	220.00	50.28																					
111+93.00		PRIVATE ENTRANCE ON RT.	68.13				483.88	0.08	38.71								VAR.	483.88	220.00	53.23																					
112+51.00		PRIVATE ENTRANCE ON RT.	70.33				101.48	0.08	8.12								VAR.	101.48	220.00	11.16																					
113+27.00		PEDESTRIAN WALK PATH ON RT.	35.35				42.87	0.08	3.43								VAR.	42.87	220.00	4.72																					
113+37.00	114+44.72	MYERS	107.72	43.00	46.32	30.00	359.07	0.08	28.73								30.00	359.07	220.00	39.50																					
113+54.00		PEDESTRIAN WALK PATH ON LT.	12.51				27.60	0.08	2.21								VAR.	27.60	220.00	3.04																					
114+17.00		PRIVATE ENTRANCE ON LT.	61.64				184.64	0.08	14.77								VAR.	184.64	220.00	20.31																					
114+44.72	115+23.96	MYERS TO ROUNDABOUT	79.24	43.00	34.07	VAR.	221.75	0.08	17.74								VAR.	312.59	220.00	34.38																					
115+23.96	115+46.78	MYERS TO ROUNDABOUT	22.82			VAR.	12.11	0.08	0.97								VAR.	12.11	220.00	1.33																					
200+00.00	200+50.00	PIONEER	50.00	VAR.	26.72	VAR.	126.82	0.08	10.15								VAR.	192.25	220.00	21.15																					
200+50.00	200+69.14	PIONEER	19.14	86.00	16.46	VAR.	53.74	0.08	4.30								VAR.	86.85	220.00	9.55																					
200+69.14	201+45.00	PIONEER	75.86	86.00	65.24	VAR.	148.72	VAR.	16.66	VAR.	59.47	770.00	22.90	VAR.	59.47	330.00	9.81	VAR.	324.86	220.00	35.73																				
300+00.00	301+50.00	20TH	150.00	43.00	64.50	VAR.	471.71	0.16	75.47	VAR.	471.71	770.00	181.61	VAR.	471.71	330.00	77.83	VAR.	510.79	220.00	56.19																				
301+50.00	302+03.93	20TH	53.93	VAR.	4.02												VAR.	172.51	220.00	18.98																					
301+72.00		PRIVATE ENTRANCE ON RT.	274.00	75.75	207.37												VAR.	507.84	220.00	55.86																					
400+00.00	401+50.00	ROUNDABOUT	VAR.			20.00	281.65	0.16	45.06	20.00	281.65	770.00	108.44	20.00	281.65	330.00	46.47	20.00	281.65	220.00	30.98																				
401+50.00	403+15.00	ROUNDABOUT	VAR.			20.00	309.82	0.08	24.79								20.00	309.82	220.00	34.08																					
403+15.00	404+05.27	ROUNDABOUT	VAR.			20.00	169.49	0.16	27.12	20.00	169.49	770.00	65.25	VAR.	169.49	330.00	27.97	20.00	169.49	220.00	18.64																				
400+00.00	404+05.27	ROUNDABOUT - TRUCK APRON	VAR.							43.75	668.13	440.00	146.99								668.1																				
500+00.00	500+49.00	SIDNEY	49.00			VAR.	232.64	0.17	39.55	VAR.	232.64	770.00	89.57	VAR.	232.64	330.00	38.39	VAR.	223.41	220.00	24.58																				
500+49.00	500+69.18	SIDNEY	20.18			VAR.	68.27	0.17	11.61	VAR.	68.27	VAR.	13.93	VAR.	68.27	VAR.	5.94	VAR.	68.27	220.00	7.51																				
500+65.00		PRIVATE ENTANCE ON LT.	36.50																			6.06																			
600+00.00	601+15.00	STUBOUT	115.00			VAR.	361.28	0.17	61.42	VAR.	361.28	770.00	139.09	VAR.	361.28	330.00	59.61	VAR.	511.93	220.00	56.31																				
ADDITIONAL FOR GRADE RAISE AND LEVELING	
91+36.90	100+00.00	MYERS - LEVELING	863.10			VAR.	2660.14	0.08	212.81													123.12																			
98+17.00		CHANEY - LEVELING	73.36			VAR.	211.98	0.08	16.96													20.75																			
99+12.00		CHANEY - LEVELING	110.95			VAR.	345.04	0.08	27.60													49.44																			
100+00.00	114+44.72	MYERS - LEVELING	1444.72			VAR.	874.25	0.08	69.94							179.89						15.55																			
106+64.00		PRIVATE ENTRANCE ON RT. - LEVELING	29.60			VAR.	93.34	0.08	7.47													21.12																			
107+64.00		PRIVATE ENTRANCE ON RT. - LEVELING	73.02			VAR.	188.04	0.08	15.04													58.20																			
108+00.00		PARKING LOT ON RT. - LEVELING	67.04			VAR.	85.39	0.08	6.83									VAR.				35.64																			
111+09.00		PRIVATE ENTRANCE ON LT. - LEVELING	48.93			VAR.	163.94	0.08	13.12													77.00																			
111+93.00		PRIVATE ENTRANCE ON RT. - LEVELING	68.13			VAR.	483.88	0.08	38.71													74.62																			
112+51.00		PRIVATE ENTRANCE ON RT. - LEVELING	70.33			VAR.	54.00	0.08	4.32													3.34																			
113+27.00		PEDESTRIAN WALK PATH ON RT. - LEVELING	35.35			VAR.	26.53	0.08	2.12													2.27																			
114+17.00		PRIVATE ENTRANCE ON LT. - LEVELING	61.64			VAR.	104.43	0.08	8.35													25.00																			
114+44.72	115+46.88	MYERS TO ROUNDABOUT - GRADE RAISE	102.16			VAR.	328.29	0.08	26.26					VAR.	328.29	VAR.	266.93																								
200+00.00	200+50.00	PIONEER - LEVELING	50.00			VAR.	83.17	0.08	6.65													4.11																			
200+50.00	201+45.00	PIONEER - GRADE RAISE	95.00			VAR.	285.62	0.08	22.85					VAR.	285.62	VAR.	120.33																								
301+50.00	302+03.93	20TH - LEVELING	53.93			VAR.	51.94	0.08	4.16													1.39																			
401+50.00	402+05.00	RCUNDABOUT - GRADE RAISE AND LEVELING	55.00			VAR.	91.33	0.08	7.31					VAR.	44.22	VAR.	10.05	VAR.	47.11	VAR.		3.38																			
402+05.00	403+15.00	ROUNDABOUT - GRADE RAISE	VAR.			VAR.	214.56	0.08	17.16					VAR.	214.56	VAR.	165.07																								
400+00.00	404+05.2	

CONCRETE CURB AND GUTTER

FROM	TO	LOCATION	AGGREGATE BASE COURSE (CLASS 7)	TYPE A (1 '6")
STATION			TON	LIN. FT.
93+75	93+85	PRIVATE ENTRANCE ON LT.	2.24	23
94+18	94+29	PRIVATE ENTRANCE ON LT.	2.34	24
100+42	102+27.33	MYERS ON RT.	18.04	185
102+27.33	104+75	MYERS ON LT. AND RT.	96.33	494
104+75	105+24	PRIVATE ENTRANCE ON RT.	7.51	77
104+75	106+00	MYERS ON LT.	12.19	125
105+50	106+00	PRIVATE ENTRANCE ON RT.	7.51	77
106+00	108+75	MYERS ON LT. AND RT.	108.03	554
108+75	108+80.64	MYERS ON LT.	0.59	6
108+80.64	109+50.00	MYERS ON LT.	6.04	69
109+50	110+85	MYERS ON LT. AND RT.	42.74	231
110+65	110+80	MYERS ON LT. AND RT.	5.85	30
110+80	111+46	MYERS ON LT.	6.34	65
110+80	111+04	PRIVATE ENTRANCE ON RT.	4.00	41
111+24	111+46	PRIVATE ENTRANCE ON RT.	4.00	41
111+46	111+67	MYERS ON LT. AND RT.	8.58	44
111+67	112+80	MYERS ON LT.	11.02	113
111+67	111+79	COMMUNITY GARDEN PARKING LOT	7.22	74
112+04	112+38	COMMUNITY GARDEN PARKING LOT PLANTER	7.80	80
112+61	112+80	REPAIR OF PLANTER NEAR COMMUNITY GARDEN FOR DROP INLET INSTALLATION	7.61	78
112+80	113+08	MYERS ON LT. AND RT.	10.92	56
113+08	113+39	MYERS ON LT.	3.02	31
113+75	113+86	MYERS ON LT.	1.07	11
113+86	114+05	BATESVILLE AQUATIC CENTER DRIVE ON LT.	6.34	65
114+27	114+50	BATESVILLE AQUATIC CENTER DRIVE ON LT.	7.31	75
114+50	115+46.88	MYERS ON LT.	9.85	101
300+00	302+04	20TH ON LT.	20.28	208
500+07	500+59	SIDNEY ON LT.	5.85	60
500+00	500+69.18	SIDNEY ON RT.	8.19	84
TOTALS:			438.81	3122
USE:			439	3122

BASIS OF ESTIMATE

AGGREGATE BASE COURSE (CLASS 7) 9.75 TON / STA. (EACH SIDE)

AGGREGATE BASE COURSE (CLASS 7) STA. 108+80.64 TO 109+35.00 8.75 TON / STA. (LEFT SIDE)

AGGREGATE BASE COURSE (CLASS 7) STA. 108+80.64 TO 109+35.00 9.75 TON / STA. (RIGHT SIDE)

CONCRETE CURB

FROM	TO	LOCATION	TYPE B
STATION			LIN. FT.
400+00	404+05.27	CURB FOR MOUNTABLE TRUCK APRON IN ROUNDABOUT	280
TOTAL:			280

WHEELCHAIR RAMPS

STATION	LOCATION	TYPE 1
		SQ. YD.
1:3+39	MYERS ON LT.	3.56
TOTAL:		3.56
USE:		4

CONCRETE WALKS

STATION	STATION	DESCRIPTION	LENGTH	WIDTH	CONCRETE WALKS
			LIN. FT.		SQ. YD.
109+58		INDEPENDENCE COUNTY SHERIFF'S DEPARTMENT PARKING LOT ON RT.	51	5.00	28
111+17	111+23	REPAIR OVER REMOVAL AND DISPOSAL OF PIPE CULVERT	VAR.	VAR.	2
111+40	113+39	MYERS ON LT.	199	4.00	88
111+77	112+60	COMMUNITY GARDEN PARKING LOT	83	5.00	46
TOTAL:					164

STRUCTURES

STATION	DESCRIPTION	PIPE CULVERT STORM DRAIN (DISCHARGE PIPES LENGTHS)													SIDE DRAINS	DROP INLETS			FLARED END SECTIONS FOR R.C. PIPE CULVERTS			CONCRETE SPILLWAY (TYPE A)	SELECTED PIPE BEDDING*	SOLID SODDING	WATER
		ALTERNATES 1, 2, & 3												CLASS V		TYPE		EXTENSION							
		CLASS III	CLASS IV	CLASS V	CLASS III	CLASS IV	CLASS V	CLASS III	CLASS IV	CLASS V	CLASS III	CLASS IV	CLASS V												
		18"	18"	18"	22" X 14"	22" X 14"	22" X 14"	24"	24"	24"	29" X 18"	29" X 18"	29" X 18"			24"	21" x 15"	MO	ST	4'	18"				
		LIN. FT.													LIN. FT.	EACH			EACH			EACH	CU. YD.	SQ. YD.	M. GAL.
100+75.00	4' MO WITH 4' EXTENSION ON RT.	118													1		1	1			2	7	0.1		
102+00.00	4' MO WITH 4' EXTENSION ON RT.				122	122	122								1		1				2				
103+55.00	4' MO WITH 4' EXTENSION ON RT.	152													1		1				2				
103+55.00	3' X 3' ST ON L.	32														1					2				
104+25.00	4' MO WITH 4' EXTENSION ON RT.	66													1		1				2				
104+72.00	3' X' ST ON LT.	32																			2				
104+72.00	4' MO WITH 4' EXTENSION ON RT.	43															1				2				
106+00.00	4' MO ON RT. WITH 4' EXTENSION ON RT.	124													1		1				2				
109+40.00	4' MO ON RT.				19	19	19								1						2				
109+50.00	3' X 3' ST ON RT.	46														1					2				
110+00.00	4' MO WITH 4' EXTENSION ON RT.							72	72	72					1		1				2				
110+00.00	3' X 3' ST ON L.	27														1					2				
110+75.00	4' MO WITH 4' EXTENSION ON RT.												91		1		1				2				
111+69.00	4' MO WITH 4' EXTENSION ON RT.	21*									109	109	109		1		1	1			2	8	0.2		
111+70.00	4' MO WITH 4' EXTENSION ON LT.							13	13	13					1		1			1	2				
112+17.00	4' MO WITH 4' EXTENSION ON LT.	12													1		2			1	2				
112+63.00	4' MO IN PRIVATE ENTRANCE ON RT.							45	45	45					1				1		2	12	0.2		
112+95.00	4' MO WITH 4' EXTENSION ON LT.							12	12	12					1		1			1	2				
114+03.00	4' MO IN PRIVATE ENTRANCE ON LT.	17													1			1			2	7	0.1		
114+17.00	SIDE DRAIN ON LT.													48							2				
115+28.00	5' MO WITH 4' EXTENSION ON LT.				3	3	3										1		1		2	7	0.1		
500+14.00	4' MO WITH 4' EXTENSION ON LT.	99													1		1	1			2	7	0.1		
500+29.00	4' MO WITH 4' EXTENSION ON LT.	13													1		1				2				
500+29.00	4' MO WITH 4' EXTENSION ON RT.	42													1		2				2				
TOTALS:		844	844	844	144	144	144	142	142	142	109	109	109	91	48	17	3	18	4	1	1	3	48	48	0.8

WATER..... 12.6 GALLONS PER SQ. YD.

*NOTE: QUANTITY ESTIMATED. TO BE USED IF AND WHERE AS DIRECTED BY THE ENGINEER. SEE SECTION 104.03 OF THE STANDARD SPECIFICATIONS.

QUANTITIES

PAVEMENT MARKING

STATION		DESCRIPTION	REMOVAL OF PERMANENT PAVEMENT MARKINGS	REFLECTORIZED PAINT PAVEMENT MARKING YELLOW	REFLECTORIZED PAINT PAVEMENT MARKING WHITE					
FROM	TO			4"	4"	12"	YIELD LINE	WORD	ARROW	WHEELCHAIR
				LIN. FT.	LIN. FT.	LIN. FT.				
91+36.90	93+00	MYERS		266	439	62		1	1	
93+00	101+22	MYERS		2437	1835					
101+22	102+22	MYERS			100					
102+22	111+0C	MYERS		2234	1760					
106+40	109+5C	U OF A AND SHERIFF'S PARKING LOT		1351						1
111+00	115+46.88	MYERS		994	1104	90	14	3		
111+80	112+6C	COMMUNITY GARDEN		120						1
199+00	200+0C	PIONEER WHITE LANE LINE ON RT.	95							
199+00	201+4E	PIONEER		358	710	26	14	1		
300+00	302+03.93	20TH		494	522		14	1		
400+00	403+67.57	ROUNDAABOUT		280	122				3	
500+00	500+69.8	SIDNEY		138	226					
600+00	601+1E	STUB OUT		288	610		14	1		
TOTALS:			95	8960	7428	178	56	7	4	2

NOTE: THIS IS A HIGH VOLUME ROAD AS DEFINED IN SECTION 604.03 OF THE STANDARD SPECIFICATIONS FOR HIGHWAY CONSTRUCTION, EDITION OF 2014.

REMOVAL AND DISPOSAL OF ITEMS

FROM	TO	DESCRIPTION	CURB AND GUTTER	CONCRETE WALK	CONCRETE DRIVEWAYS	PIPE CULVERTS	DROP INLETS	CONCRETE SPILLWAY	SIGNS	CONCRETE ISLANDS
STATION			LIN. FT.	SQ. YD.	SQ. YD.	EACH	EACH	EACH	EACH	SQ. YD.
93+63	93+85	PRIVATE ENTRANCE ON LT.	29							
94+18	94+36	PRIVATE ENTRANCE ON LT.	27							
97+57	97+83	PRIVATE ENTRANCE ON RT.			76					
98+00		CHANEY ON LT.								8
98+71	99+28	PRIVATE ENTRANCE ON RT.			109					
99+30		CHANEY ON RT.								6
100+35		SIDE DRAIN ON MYERS ON LT.				1				
100+38	101+32	PRIVATE ENTRANCE ON LT.			55					
103+34		SIDE DRAIN ON MYERS ON LT.				1				
109+35	109+55	SHERRIFS PARKING LOT	84							
109+58		INDEPENDENCE COUNTY SHERIFF'S DEPARTMENT PARKING LOT		29						
111+04	111+05	EMERGENCY SERVICES PARKING LOT	11							
111+07	111+54	PRIVATE ENTRANCE TO CEMETERY ON LT.	60							
111+17		PRIVATE ENTRANCE TO CEMETERY ON LT.				1				
111+22	111+45	EMERGENCY SERVICES PARKING LOT ON RT.	42							
111+45	111+73	MYERS ON RT.	28							
111+54	113+39	MYERS ON LT.	185							
111+54	113+39	MYERS ON LT.		82						
111+73	112+75	COMMUNITY GARDEN ON RT.	238							
111+77	112+61	COMMUNITY GARDEN PARKING LOT		46						
112+03	112+38	PLANTER ON RT.	38							
112+70	112+72	PLANTER NEAR NEAR COMMUNITY GARDEN	10							
112+75	113+09	MYERS ROAD ON RT.	34							
112+95		MYERS ROAD ON LT.						1		
112+98	113+14	PEDESTRIAN PATH ON RT.	29							
113+90	114+07	PRIVATE ENTRANCE TO BATESVILLE AQUATIC CENTER ON LT.	63							
114+26	114+45	PRIVATE ENTRANCE TO BATESVILLE AQUATIC CENTER ON LT.	70							
114+45	115+46.88	MYERS ON LT.	106							
115+47		MYERS ON RT. STOP AND YIELD SIGN							2	
119+57		PIONEER ON RT. STOP AHEAD SIGN							1	
201+45		PIONEER ON RT. STOP SIGN							1	
300+00	302+04	20TH STREET ON LT.	206							
300+59		20TH STREET ON LT. STOP SIGN							1	
500+15		SIDNEY								8
500+10	500+61	SIDNEY ON LT.	55							
500+23		DROP INLET ON SIDNEY ON LT.					1			
500+25		CROSS DRAIN ON SIDNEY				1				
500+65		PRIVATE ENTRANCE ON LT.			6					
TOTALS:			1315	157	246	4	1	1	5	22

PAVEMENT REPAIR OVER CULVERTS (ASPHALT)

STATION	DESCRIPTION	WIDTH	LENGTH	TON
		LINEAR FOOT		
112+77	PIPE CULVERT FOR DROP INLET AT 112+64 ON RT	10	12	1.5
TOTAL:				1.5
USE:				2

TRENCHING AND SHOULDER PREPARATION

STATION	STATION	STATIONS
101+00	101+50	1
TOTAL:		1

GATES REMOVED AND RECONSTRUCTED

STATION	DESCRIPTION	GATES REMOVED AND RECONSTRUCTED
		EACH
200+75	ROAD CLOSED DUE TO HIGH WATER. RELOCATE TO 200+00 ON PIONEER	2
TOTAL:		2

CONCRETE ISLAND

FROM	TO	LOCATION	CURB FACE TYPE	CONCRETE ISLAND	
				LENGTH	SQ. YD.
STATION				FEET	
98+00.00		CHANEY	TYPE B	11.75	8
99+30.00		CHANEY	TYPE B	9.81	7
114+60.91	115+21.69	MYERS	TYPE B	60.78	96
200+68.68	201+22.82	PIONEER	TYPE B	54.14	62
300+31.27	300+95.93	20TH	TYPE B	64.66	82
500+10.00		SIDNEY	TYPE B	12.63	9
600+19.95	600+71.37	FUTURE ROAD	TYPE B	51.42	56
TOTAL:					320

RETAINING WALL

FROM	TO	DESCRIPTION	CLASS S CONCRETE-ROADWAY	REINFORCING STEEL-ROADWAY (GRADE 60)	HAND RAILING
STATION			CU. YD.	POUND	LIN. FT.
108+80.64	110+65.00	6' CONCRETE RETAINING WALL ON MYERS ON LT.	62.73	5021	185
108+80.64	110+65.00	ADDITIONAL CONCRETE BETWEEN CURB AND WALL FACE	7.03		
TOTALS:			69.76	5021	185

QUANTITIES

DATE REVISED	DATE FILMED	DATE REVISED	DATE FILMED	FED.RD. DIST. NO.	STATE	FED.AID PROJ.NO.	SHEET NO.	TOTAL SHEETS
05-09-2025				6	ARK.			
05-13-2025				JOB NO.		C32005	47	104

4 SUMMARY OF QUANTITIES AND REVISIONS



ITEM NO.	ITEM	QUANTITY	UNIT
201	CLEARING	11	STATION
201	GRUBBING	11	STATION
202	REMOVAL AND DISPOSAL OF CURB AND GUTTER	1315	LIN. FT.
202	REMOVAL AND DISPOSAL OF CONCRETE ISLANDS	22	SQ. YD.
202	REMOVAL AND DISPOSAL OF CONCRETE DRIVEWAYS	246	SQ. YD.
202	REMOVAL AND DISPOSAL OF DROP INLETS	1	EACH
202	REMOVAL AND DISPOSAL OF PIPE CULVERTS	4	EACH
202	REMOVAL AND DISPOSAL OF CONCRETE WALKS	157	SQ. YD.
202	REMOVAL AND DISPOSAL OF CONCRETE SPILLWAY	1	EACH
202	REMOVAL AND DISPOSAL OF SIGNS	5	EACH
208	GATES REMOVED AND RECONSTRUCTED	2	EACH
SS & 210	UNCLASSIFIED EXCAVATION	3423	CU. YD.
SP & 210	COMPACTED EMBANKMENT	4365	CU. YD.
215	TRENCHING AND SHOULDER PREPARATION	1	STATION
SS & 303	AGGREGATE BASE COURSE (CLASS 7)	1004	TON
SS & 401	TACK COAT	2217	GAL.
SP, SS, & 405	MINERAL AGGREGATE IN ACHM BASE COURSE (1 1/2")	2579	TON
SP, SS, & 405	ASPHALT BINDER (PG 76-22) IN ACHM BASE COURSE (1 1/2")	162	TON
SP, SS, & 406	MINERAL AGGREGATE IN ACHM BINDER COURSE (1")	1853	TON
SP, SS, & 406	ASPHALT BINDER (PG 76-22) IN ACHM BINDER COURSE (1")	91	TON
SP, SS, & 407	MINERAL AGGREGATE IN ACHM SURFACE COURSE (1/2")	2415	TON
SP, SS, & 407	ASPHALT BINDER (PG 76-22) IN ACHM SURFACE COURSE (1/2")	108	TON
412	COLD MILLING ASPHALT PAVEMENT	3424	SQ. YD.
SP, SS, & 501	PORTLAND CEMENT CONCRETE PAVEMENT (8" UNIFORM THICKNESS)	668	SQ. YD.
SS & 505	PORTLAND CEMENT CONCRETE DRIVEWAY	293.32	SQ. YD.
601	MOBILIZATION	1.00	LUMP SUM
SP & 602	FURNISHING FIELD OFFICE	1	EACH
SP & 603	MAINTENANCE OF TRAFFIC	1.00	LUMP SUM
SS & 604	SIGNS	397	SQ. FT.
SS & 604	TRAFFIC DRUMS	100	EACH
604	REMOVAL OF PERMANENT PAVEMENT MARKINGS	95	LIN. FT.
* SS & 606	18" REINFORCED CONCRETE PIPE CULVERTS (CLASS III) (ALTERNATE NO. 1)	844	LIN. FT.
* SS & 606	18" REINFORCED CONCRETE PIPE CULVERTS (CLASS IV) (ALTERNATE NO. 2)	844	LIN. FT.
* SS & 606	18" REINFORCED CONCRETE PIPE CULVERTS (CLASS V) (ALTERNATE NO. 3)	844	LIN. FT.
* SS & 606	24" REINFORCED CONCRETE PIPE CULVERTS (CLASS III) (ALTERNATE NO. 1)	142	LIN. FT.
* SS & 606	24" REINFORCED CONCRETE PIPE CULVERTS (CLASS IV) (ALTERNATE NO. 2)	142	LIN. FT.
* SS & 606	24" REINFORCED CONCRETE PIPE CULVERTS (CLASS V) (ALTERNATE NO. 3)	142	LIN. FT.
SS & 606	24" REINFORCED CONCRETE PIPE CULVERTS (CLASS V)	91	LIN. FT.
* SS & 606	22" X 14" REINFORCED CONCRETE ARCH PIPE CULVERTS (CLASS III) (ALTERNATE NO. 1)	144	LIN. FT.
* SS & 606	22" X 14" REINFORCED CONCRETE ARCH PIPE CULVERTS (CLASS V) (ALTERNATE NO. 2)	144	LIN. FT.
* SS & 606	22" X 14" REINFORCED CONCRETE ARCH PIPE CULVERTS (CLASS IV) (ALTERNATE NO. 3)	144	LIN. FT.
* SS & 606	29" X 18" REINFORCED CONCRETE ARCH PIPE CULVERTS (CLASS III) (ALTERNATE NO. 1)	109	LIN. FT.
* SS & 606	29" X 18" REINFORCED CONCRETE ARCH PIPE CULVERTS (CLASS IV) (ALTERNATE NO. 2)	109	LIN. FT.
* SS & 606	29" X 18" REINFORCED CONCRETE ARCH PIPE CULVERTS (CLASS V) (ALTERNATE NO. 3)	109	LIN. FT.
SS & 606	18" FLARED END SECTIONS FOR REINFORCED CONCRETE PIPE CULVERTS	4	EACH
SS & 606	24" FLARED END SECTIONS FOR REINFORCED CONCRETE PIPE CULVERTS	1	EACH
SS & 606	22" X 14" FLARED END SECTIONS FOR REINFORCED CONCRETE ARCH PIPE CULVERTS	1	EACH
SS & 606	21" X 15" SIDE DRAIN	48	LIN. FT.
606	SELECTED PIPE BEDDING	48	CU. YD.
SS & 609	DROP INLETS (TYPE MO)	17	EACH
SS & 609	DROP INLETS (TYPE ST)	3	EACH
SS & 609	DROP INLET EXTENSIONS (4')	18	EACH
614	CONCRETE SPILLWAY (TYPE A)	3	EACH
SS & 615	PAVEMENT REPAIR OVER CULVERTS (ASPHALT)	2	TON
620	WATER	46.6	M. GAL.
621	SILT FENCE	4515	LIN. FT.
621	SAND BAG DITCH CHECKS	286	BAG
621	SEDIMENT REMOVAL AND DISPOSAL	567	CU. YD.
621	ROCK DITCH CHECKS	39	CU. YD.
SS & 621	FILTER SOCK (12")	284	LIN. FT.
624	SOLID SODDING	3684	SQ. YD.
SP, SS, & 632	CONCRETE ISLAND	320	SQ. YD.
SP, SS, & 633	CONCRETE WALKS	164	SQ. YD.
SS & 633	HAND RAILING	185	LIN. FT.
SS & 634	CONCRETE CURB (TYPE B)	280	LIN. FT.
SS & 634	CONCRETE COMBINATION CURB AND GUTTER (TYPE A) (1' 6")	3122	LIN. FT.
635	ROADWAY CONSTRUCTION CONTROL	1.00	LUMP SUM
641	WHEELCHAIR RAMPS (TYPE 1)	4	SQ. YD.
718	REFLECTORIZED PAINT PAVEMENT MARKING WHITE (4")	7428	LIN. FT.
718	REFLECTORIZED PAINT PAVEMENT MARKING WHITE (12")	178	LIN. FT.
718	REFLECTORIZED PAINT PAVEMENT MARKING YELLOW (4")	8960	LIN. FT.
718	REFLECTORIZED PAINT PAVEMENT MARKING (WORDS)	7	EACH
718	REFLECTORIZED PAINT PAVEMENT MARKING (ARROWS)	4	EACH
718	REFLECTORIZED PAINT PAVEMENT MARKING SYMBOLS (WHEELCHAIR)	2	EACH
718	REFLECTORIZED PAINT PAVEMENT MARKING (YIELD LINE)	56	LIN. FT.
SS & 726	STANDARD SIGN	96.58	SQ. FT.
SS & 729	CHANNEL POST SIGN SUPPORT (TYPE A)	11	EACH
SS & 802	CLASS S CONCRETE-ROADWAY	69.76	CU. YD.
SS & 804	REINFORCING STEEL-ROADWAY (GRADE 60)	5021	POUND
SS & 816	FILTER BLANKET	6	SQ. YD.
SS & 816	DUMPED RIPRAP (GROUTED)	6	CU. YD.

* DENOTES ALTERNATE BID ITEMS

REVISIONS

DATE	REVISION	SHEET NUMBER
5/9/2025	ADDED MAINTENANCE OF TRAFFIC SP. ADDED WATERLINE AND SANITARY SEWER CALLOUTS.	3, 47, 56, 58, 60, 78, 79, 66, 87, 88, 91, & 92
5/13/2025	REVISED STORM WATER POLLUTION CONTROL SP.	47

SUMMARY OF QUANTITIES AND REVISIONS

SURVEY CONTROL COORDINATES

Project Name: sC32005
Date: 10/19/2017
Coordinate System: ARKANSAS STATE PLANE - NORTH ZONE BASED ON GPS CONTROL,
PROJECTED TO GROUND.
Units: U.S. SURVEY FOOT

Point Name	Northing	Easting	Elev	Feature	Description
1	520328.0073	1418928.8281	270.419	CTL	STD. ArDOT MON. STAMPED PN: 1
2	520606.5344	1418915.4950	270.791	CTL	STD. ArDOT MON. STAMPED PN: 2
3	520392.2058	1419114.5832	266.983	CTL	STD. ArDOT MON. STAMPED PN: 3
4	520419.6894	1419525.7217	267.288	CTL	STD. ArDot MON. STAMPED PN: 4
5	520336.1799	1419983.2101	278.146	CTL	STD. ArDOT MON. STAMPED PN: 5
6	520363.5445	1420496.8509	299.183	CTL	STD. ArDOT MON. STAMPED PN: 6
7	520333.5404	1420913.9680	280.577	CTL	STD. ArDOT MON. STAMPED PN: 7
8	520481.5797	1421327.7557	301.453	CTL	STD. ArDOT MON. STAMPED PN: 8
9	520812.9601	1421589.4790	316.721	CTL	STD. ArDOT MON. STAMPED PN: 9
10	520220.4648	1421341.3418	286.535	CTL	STD. ArDOT MON. STAMPED PN: 10
100	519847.9759	1418865.0709	270.998	GPS	ArDOT GPS MON. 320021
101	518106.6716	1418944.6034	267.833	GPS	ArDOT GPS MON. 320021A
900	520484.8168	1418971.3185	260.827	TBM	SQUARE CUT IN NORTH END OF 30" RCP BATESVILLE
901	520372.8788	1420119.6522	284.527	TBM	SQ CUT IN EAST END CONCRETE AROUND BATESVILLE
902	520317.5676	1421364.8207	291.911	TBM	X CUT IN BOLT OF FIRE HYDRANT BATESVILLE
990	519841.3196	1418900.9748	271.670	BM	NGS BM C334

*Note - Rebar and Cap - Standard - 5/8" Rebar with 2" Aluminum Cap stamped
*(standard markings common to all caps), or as indicated
(other markings indicated in the point description of the individual point).
USE CAF = 1.0 FOR STAKEOUT FOR THIS PROJECT
A PROJECT CAF OF 0.999918449 HAS BEEN USED TO COMPUTE THE ABOVE GROUND COORDINATES.
THIS CAF IS INTENDED FOR USE WITHIN THE PROJECT LIMITS.
GRID DISTANCE = GROUND DISTANCE X CAF.
GRID COORDINATES ARE STORED UNDER FILE NAME sC32005gi.ctI
HORIZONTAL DATUM: NAD 83 (2011)
VERTICAL DATUM: NAVD 88 POSITIONAL ACCURACY THIRD ORDER, UNLESS SPECIFIED OTHERWISE
AT A SPECIFIC POINT.

REFERENCE POINTS (1500 SERIES) ARE TO BE USED TO ESTABLISH CONTROL
IF THE PRIMARY CONTROL POINTS LISTED ABOVE HAVE BEEN DESTROYED.
REFERENCE POINTS ARE NOT TO BE USED FOR VERTICAL CONTROL

BASIS OF BEARING:
ARKANSAS STATE PLANE GRID BEARINGS - 0301-NORTH ZONE
DETERMINED FROM GPS CONTROL POINTS: 320003 - 320004 - 320021 - 320021A
CONVERGENCE ANGLE: 00-12-39 RIGHT AT LT: N 35-45-44 LG: W 091-38-17
GRID AZIMUTH = ASTRONOMICAL AZIMUTH - CONVERGENCE ANGLE.

DATE REVISED	DATE FILMED	DATE REVISED	DATE FILMED	FED.RD. DIST. NO.	STATE	FED.AID PROJ.NO.	SHEET NO.	TOTAL SHEETS
				6	ARK.			
				JOB NO.		C32005	48	104
				④	SURVEY CONTROL DETAILS			



POINT NAME	NORTHING	EASTING	DESCRIPTION	STATION
8000	520428.8110	1418906.1330	POB	91+36.90
8001	520425.5432	1419009.8222	PC	92+40.64
	520423.6614	1419069.5297	PI	93+00.38
8002	520419.6029	1419129.1288	PT	93+60.11
8003	520384.6553	1419642.3274	PC	98+74.49
	520383.2555	1419662.8837	PI	98+95.10
8004	520381.5971	1419683.4207	PT	99+15.70
8005	520366.6877	1419868.0488	PC	101+00.93
	520358.9053	1419964.4214	PI	101+97.62
8006	520355.7369	1420061.0557	PT	102+94.27
8007	520353.1391	1420140.2904	PC	103+73.54
	520351.9910	1420175.2803	PI	104+00.55
8008	520351.0584	1420210.2766	PT	104+43.56
8009	520350.4600	1420232.7159	PC	104+66.01
	520349.7215	1420260.4021	PI	104+93.70
8010	520348.6486	1420288.0774	PT	105+21.40
8011	520343.0285	1420433.0390	PC	106+66.47
	520339.6155	1420521.0740	PI	107+54.57
8012	520339.5879	1420609.1752	PT	108+42.65
8013	520339.5686	1420670.7341	PC	109+04.21
	520339.5387	1420766.3970	PI	109+99.87
8014	520345.0943	1420861.8984	PT	110+95.48
8015	520346.3716	1420883.8556	PC	111+17.47
	520348.3065	1420917.1164	PI	111+50.79
8016	520350.9178	1420950.3310	PT	111+84.11
8017	520352.3746	1420968.8612	PC	112+02.69
	520354.0208	1420989.7991	PI	112+23.70
8018	520355.3982	1421010.7564	PT	112+44.70
8019	520375.2161	1421312.2896	POE	115+46.88

CONSTRUCTION CENTERLINE COORDINATES FOR: PIONEER				
POINT NAME	NORTHING	EASTING	DESCRIPTION	STATION
9000	520172.9133	1421313.7434	POB	200+00.00
9001	520316.2406	1421335.6889	POE	201+45.00

CONSTRUCTION CENTERLINE COORDINATES FOR: 20TH				
POINT NAME	NORTHING	EASTING	DESCRIPTION	STATION
10000	520391.7326	1421340.1227	POB	300+00.00
10001	520680.3009	1421500.2112	POE	303+30.00

CONSTRUCTION CENTERLINE COORDINATES FOR: ROUNDABOUT				
POINT NAME	NORTHING	EASTING	DESCRIPTION	STATION
11000	520341.3534	1421404.5588	POB/PC/PT/POE	400+00.00
11001	520356.1652	1421347.9650	CC	
11002	520370.9769	1421291.3712	PCC	401+83.78

CONSTRUCTION CENTERLINE COORDINATES FOR: SIDNEY				
POINT NAME	NORTHING	EASTING	DESCRIPTION	STATION
12000	520361.4460	1419941.2255	PI	499+86.25
12001	520374.8736	1419941.9711	POB	500+00.00
12002	520414.5688	1419944.1754	PC	500+39.76
	520418.2584	1419944.3802	PI	500+43.45
12003	520421.9525	1419944.4708	PT	500+47.15
12004	520448.9742	1419945.1335	POE	500+74.18

CONSTRUCTION CENTERLINE COORDINATES FOR: STUB OUT				
POINT NAME	NORTHING	EASTING	DESCRIPTION	STATION
13000	520341.1918	1421388.494	POB	600+00.00
13001	520313.4242	1421546.066	POE	601+60.00

SURVEY CONTROL DETAILS

DATE REVISED	DATE FILMED	DATE REVISED	DATE FILMED	FED. RD. DIST. NO.	STATE	FED. AID PROJ. NO.	SHEET NO.	TOTAL SHEETS
				6	ARK.			
				JOB NO.		C32005	49	104

4 SURVEY CONTROL DETAILS



PN:2
PD:PD:STD. AHTD MON. STAMPED PN:2

PN:900
PD:SQUARE CUT N END 30" RCP BATESVILLE

CONST. CENTERLINE S 88°11'42" E
103.74'

POB 91+36.90

8000

PC 92+40.64

8001

PI 93+00.38

8002

PN:3
PD:PD:STD. AHTD MON. STAMPED PN:3

PT 93+60.11

95
SURVEY BASELINE N 86°10'32" E
412.06'

CONST. CENTERLINE S 86°08'16" E
514.39'

P.I. = 93+00.38
Δ = 2°05'26.04" RT.
D = 1°45'00.00"
T = 59.74'
L = 119.46'
e = n.c.

PN:1
PD:PD:STD. AHTD MON. STAMPED PN:1



SCALE IN FEET

SURVEY CONTROL DETAILS

DATE REVISED	DATE FILMED	DATE REVISED	DATE FILMED	FED.RD. DIST. NO.	STATE	FED.AID PROJ.NO.	SHEET NO.	TOTAL SHEETS
				6	ARK.			
				JOB NO.		C32005	51	104
				4 SURVEY CONTROL DETAILS				



P.I.= 104+08.55
Δ = 0°21'00.31" LT.
D = 0°30'00.00"
T = 35.01'
L = 70.02'
e = n.c.

P.I.= 107+54.57
Δ = 2°12'08.13" LT.
D = 1°15'00.00"
T = 88.10'
L = 176.18'
e = n.c.

4.18
1.83'

43.45


0.75
0.31'
00.00

HTD MON. STAMPED PN:5
R.O.W.




SCALE IN FEET

SURVEY CONTROL DETAILS

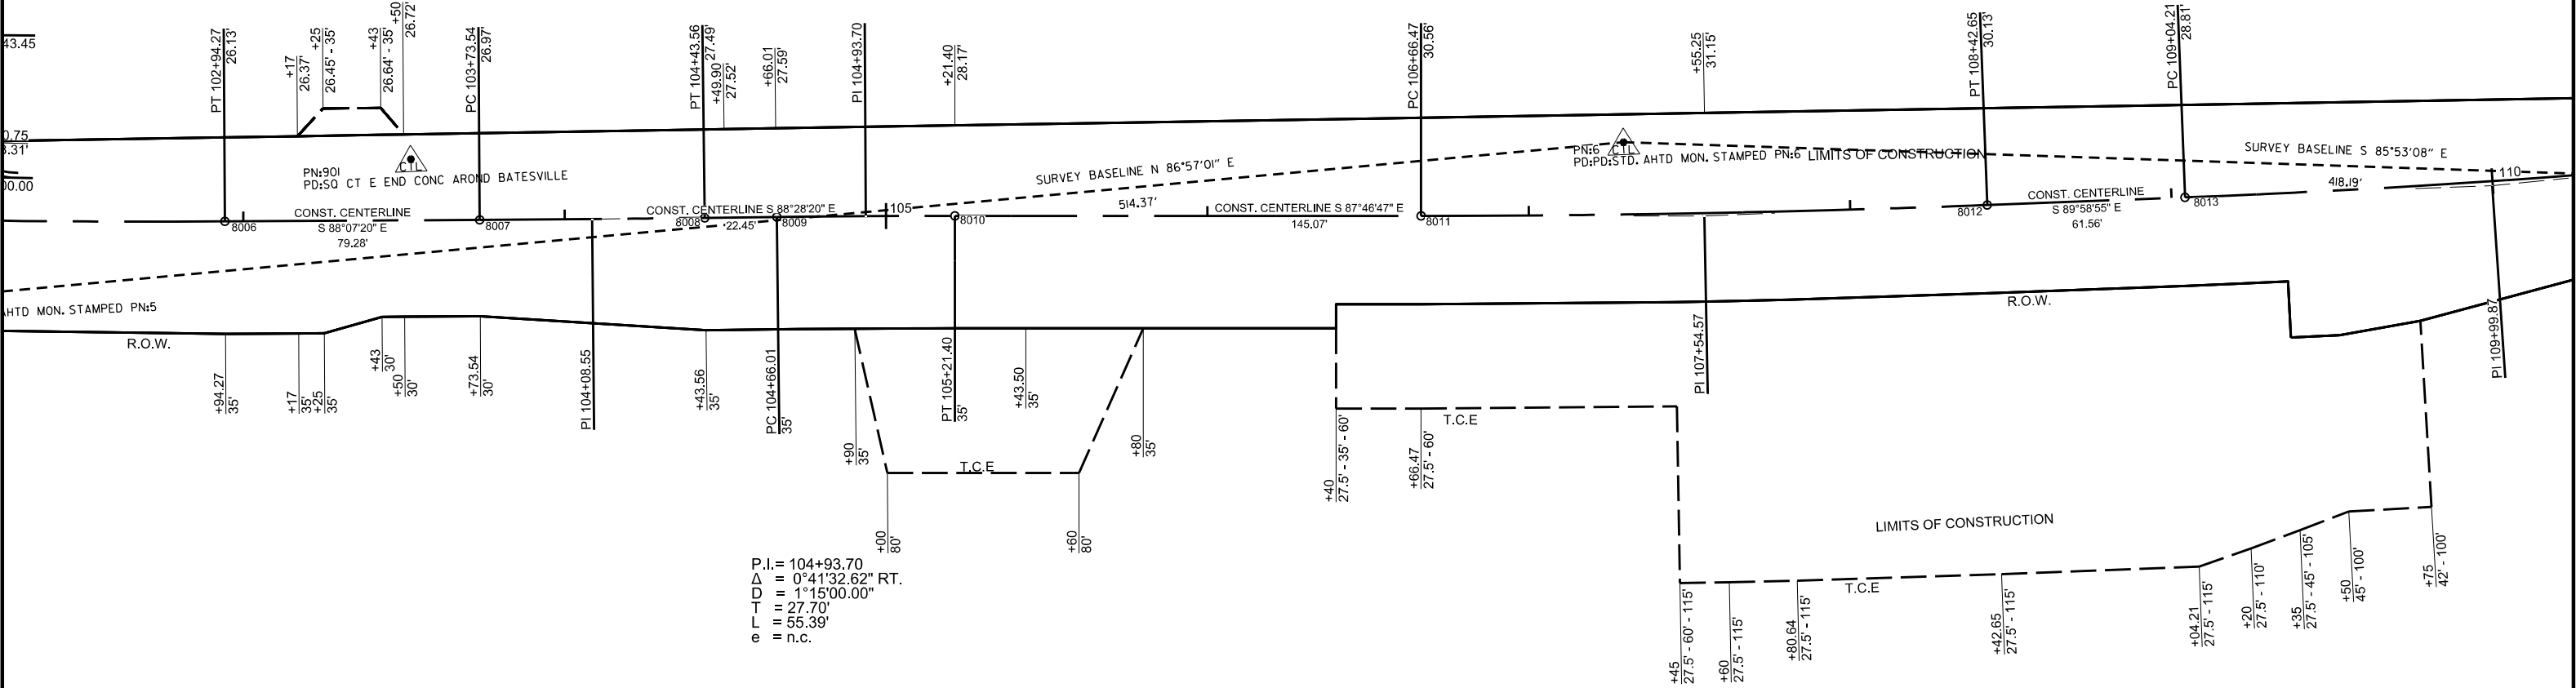

DATE REVISED	DATE FILMED	DATE REVISED	DATE FILMED	FED. RD. DIST. NO.	STATE	FED. AID PROJ. NO.	SHEET NO.	TOTAL SHEETS
				6	ARK.			
				JOB NO.	C32005		52	104

4 SURVEY CONTROL DETAILS

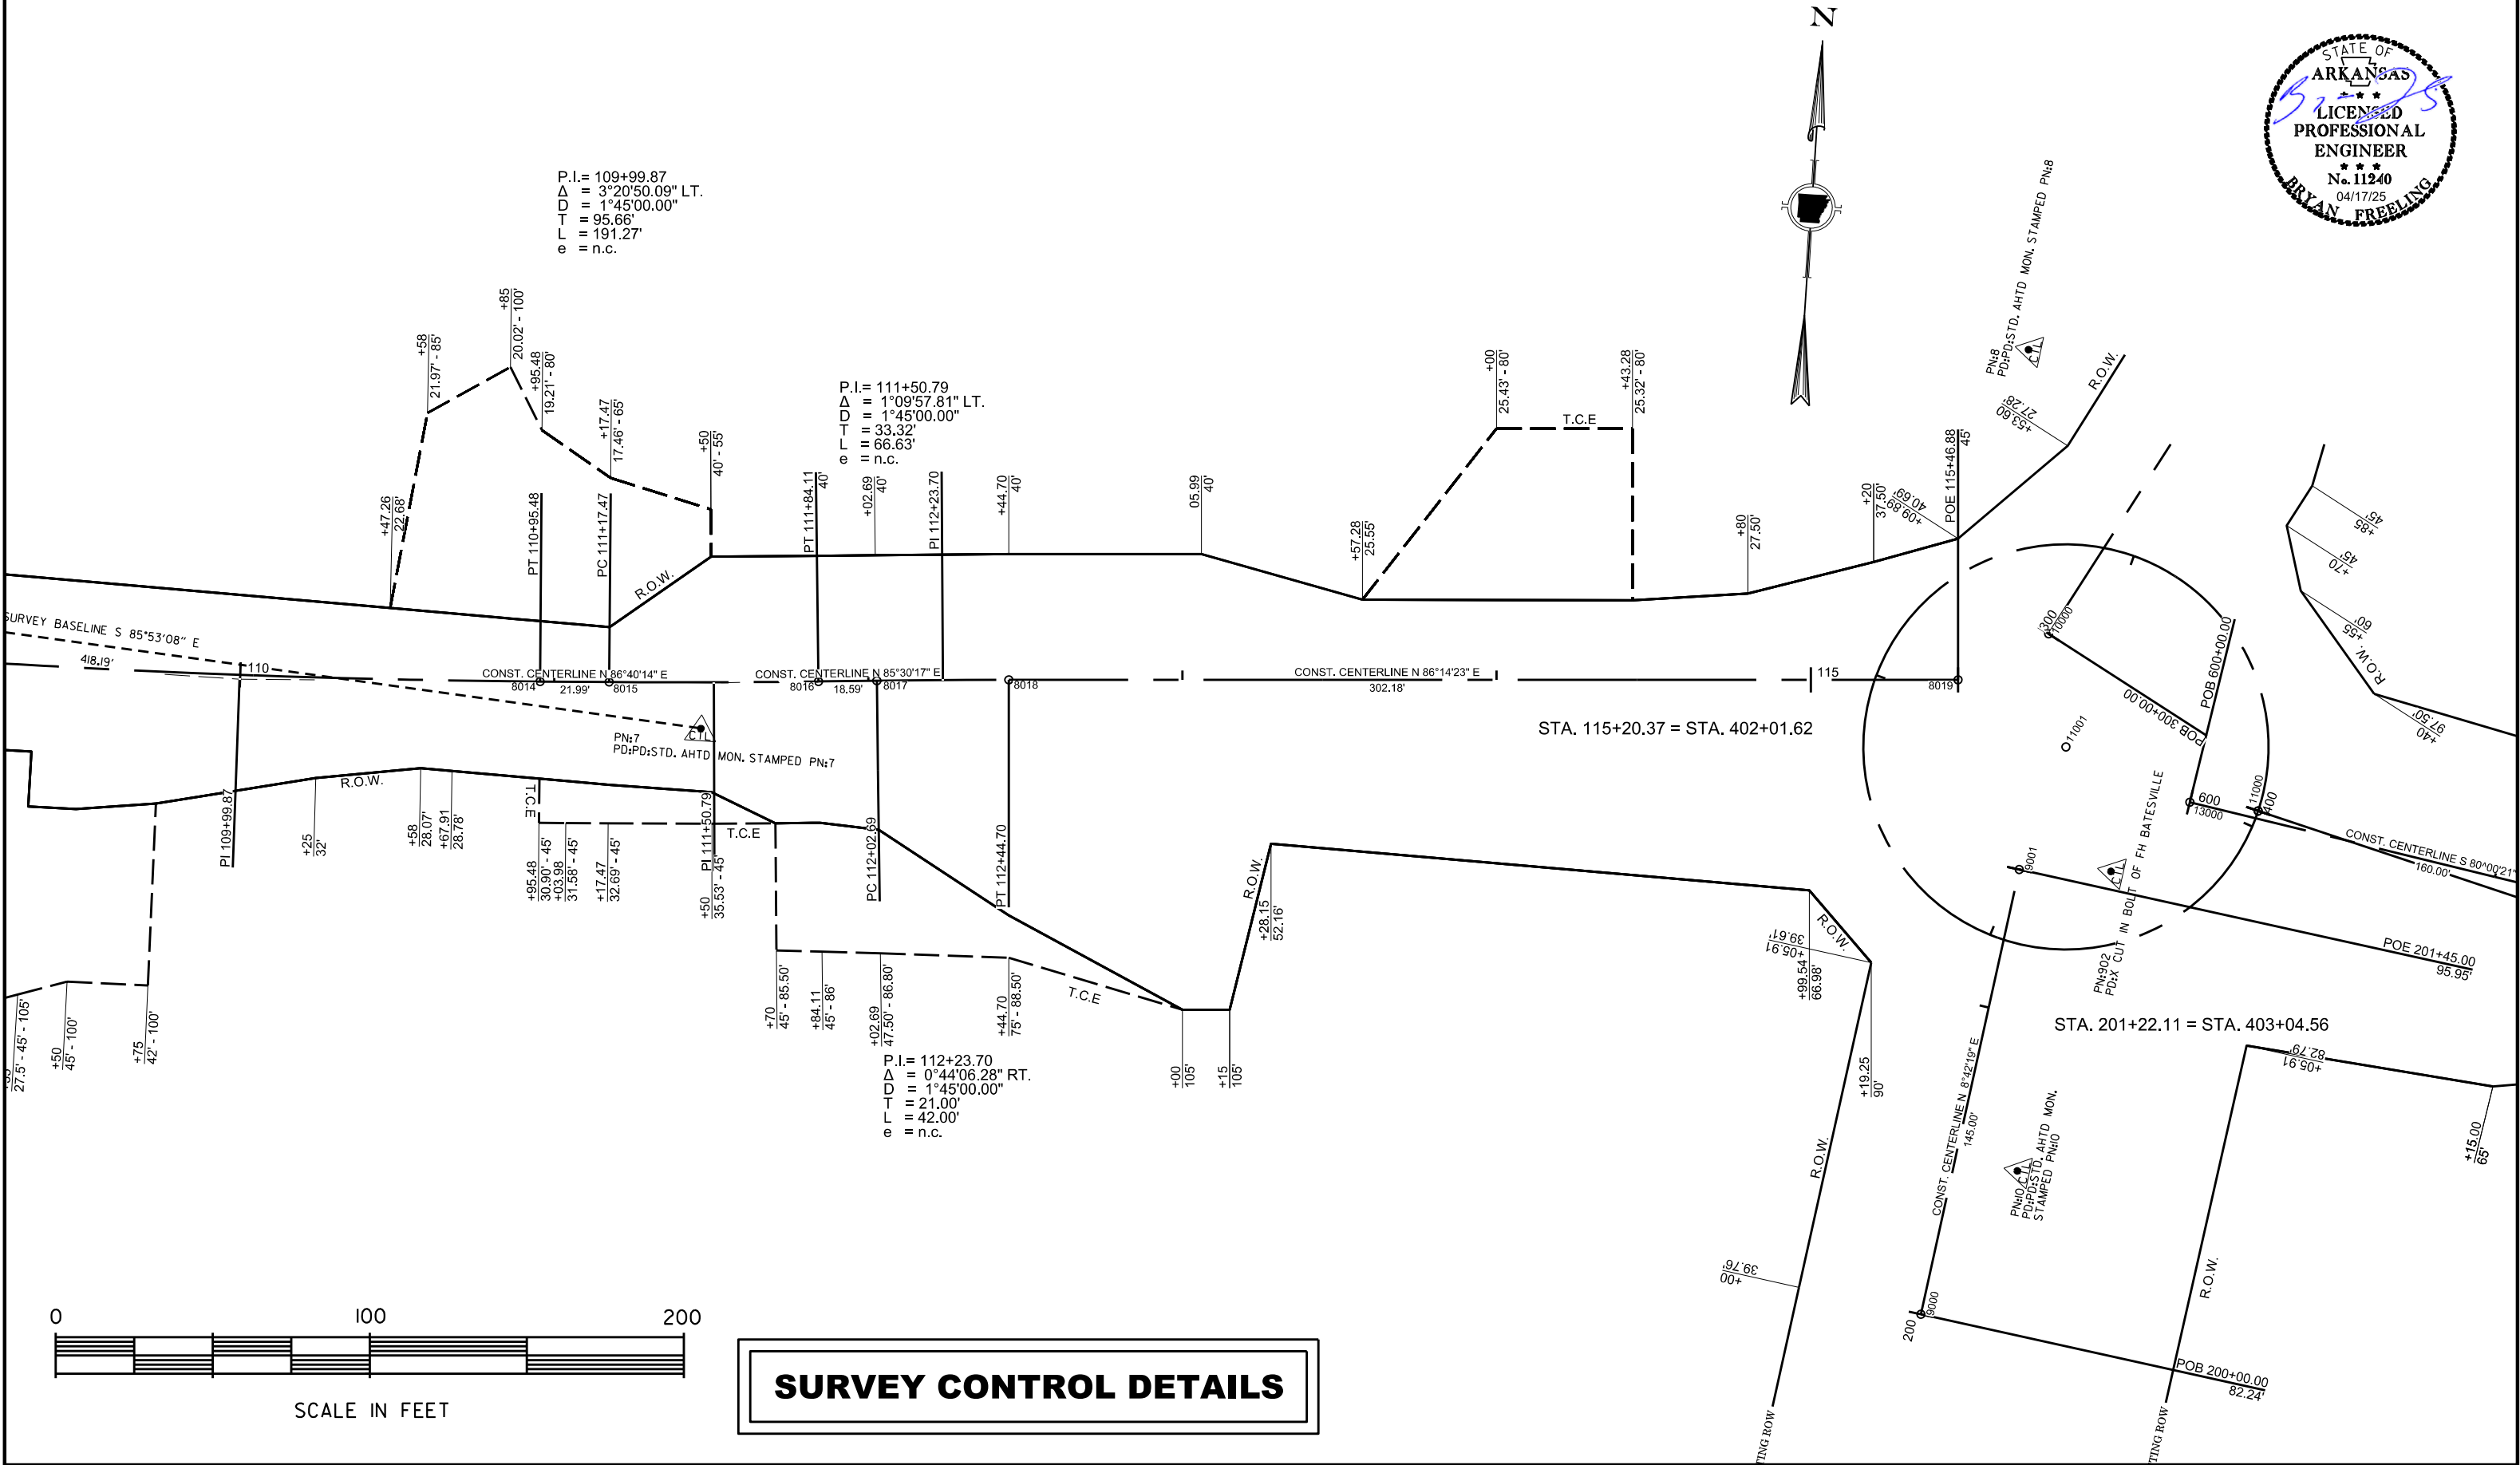

EARTHWORK MYERS
UNCLASSIFIED EXCAVATION (NORMAL) = 2203 CU. YD.
UNCLASSIFIED EXCAVATION (PRIVATE ENTRANCES/TURNOUTS) = 440 CU. YD.
COMPACTED EMBANKMENT (NORMAL) = 180 CU. YD.
COMPACTED EMBANKMENT (PRIVATE ENTRANCES / TURNOUTS) = 202 CU. YD.


TRAFFIC CONTROL DEVICES				
W20-1				
STA. 91+36.90 (1500) NORTH	ON LT.	=	16.00	SQ. FT.
STA. 91+36.90 (1500) SOUTH	ON RT.	=	16.00	SQ. FT.
STA. 91+36.90 (1000) NORTH	ON LT.	=	16.00	SQ. FT.
STA. 91+36.90 (1000) SOUTH	ON RT.	=	16.00	SQ. FT.
STA. 91+36.90 (500) NORTH	ON LT.	=	16.00	SQ. FT.
STA. 91+36.90 (500) SOUTH	ON RT.	=	16.00	SQ. FT.
STA. 91+36.90 (AHEAD)	ON RT.	=	16.00	SQ. FT.
STA. 98+17 (AHEAD)	ON LT.	=	16.00	SQ. FT.
STA. 99+12 (AHEAD)	ON RT.	=	16.00	SQ. FT.

G20-2 (END ROAD WORK)				
STA. 91+36.90	ON LT.	=	8.00	SQ. FT.
STA. 98+17	ON LT.	=	8.00	SQ. FT.
STA. 99+12	ON RT.	=	8.00	SQ. FT.

W21-5 (SHOULDER WORK)				
STA. 113+37	ON RT.	=	6.25	SQ. FT.

TRAFFIC DRUMS				
ENTIRE PROJECT		=	100	EACH

- LEGEND**
- POWER POLE
 - COMBINATION POLE
 - POLE W/GUY
 - TELEPHONE RISER
 - TELEPHONE POLE
 - UNDERGROUND CABLE MKR.
 - WATER METER
 - WATER VALVE
 - UTILITY POLE
 - TANK
 - GAS METER


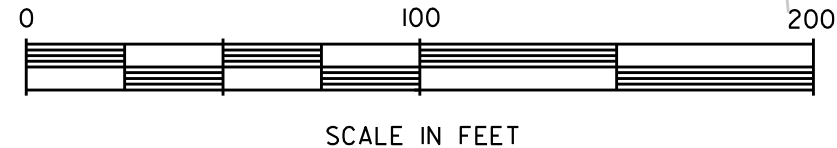


STA. 94+02
CONSTRUCT APPROACH ON LT.
COMPACTED EMBANKMENT = 1 CU. YD.

STA. 94+86
CONSTRUCT APPROACH ON LT.
COMPACTED EMBANKMENT = 1 CU. YD.

CONCRETE COMBINATION CURB AND GUTTER					
STA. 93+75	TO	93+85	ON LT.	23	LIN. FT.
STA. 94+18	TO	94+29	ON LT.	24	LIN. FT.


REMOVAL AND DISPOSAL OF CURB AND GUTTER					
STA. 93+63	TO	93+85	ON LT.	29	LIN. FT.
STA. 94+18	TO	94+36	ON LT.	27	LIN. FT.

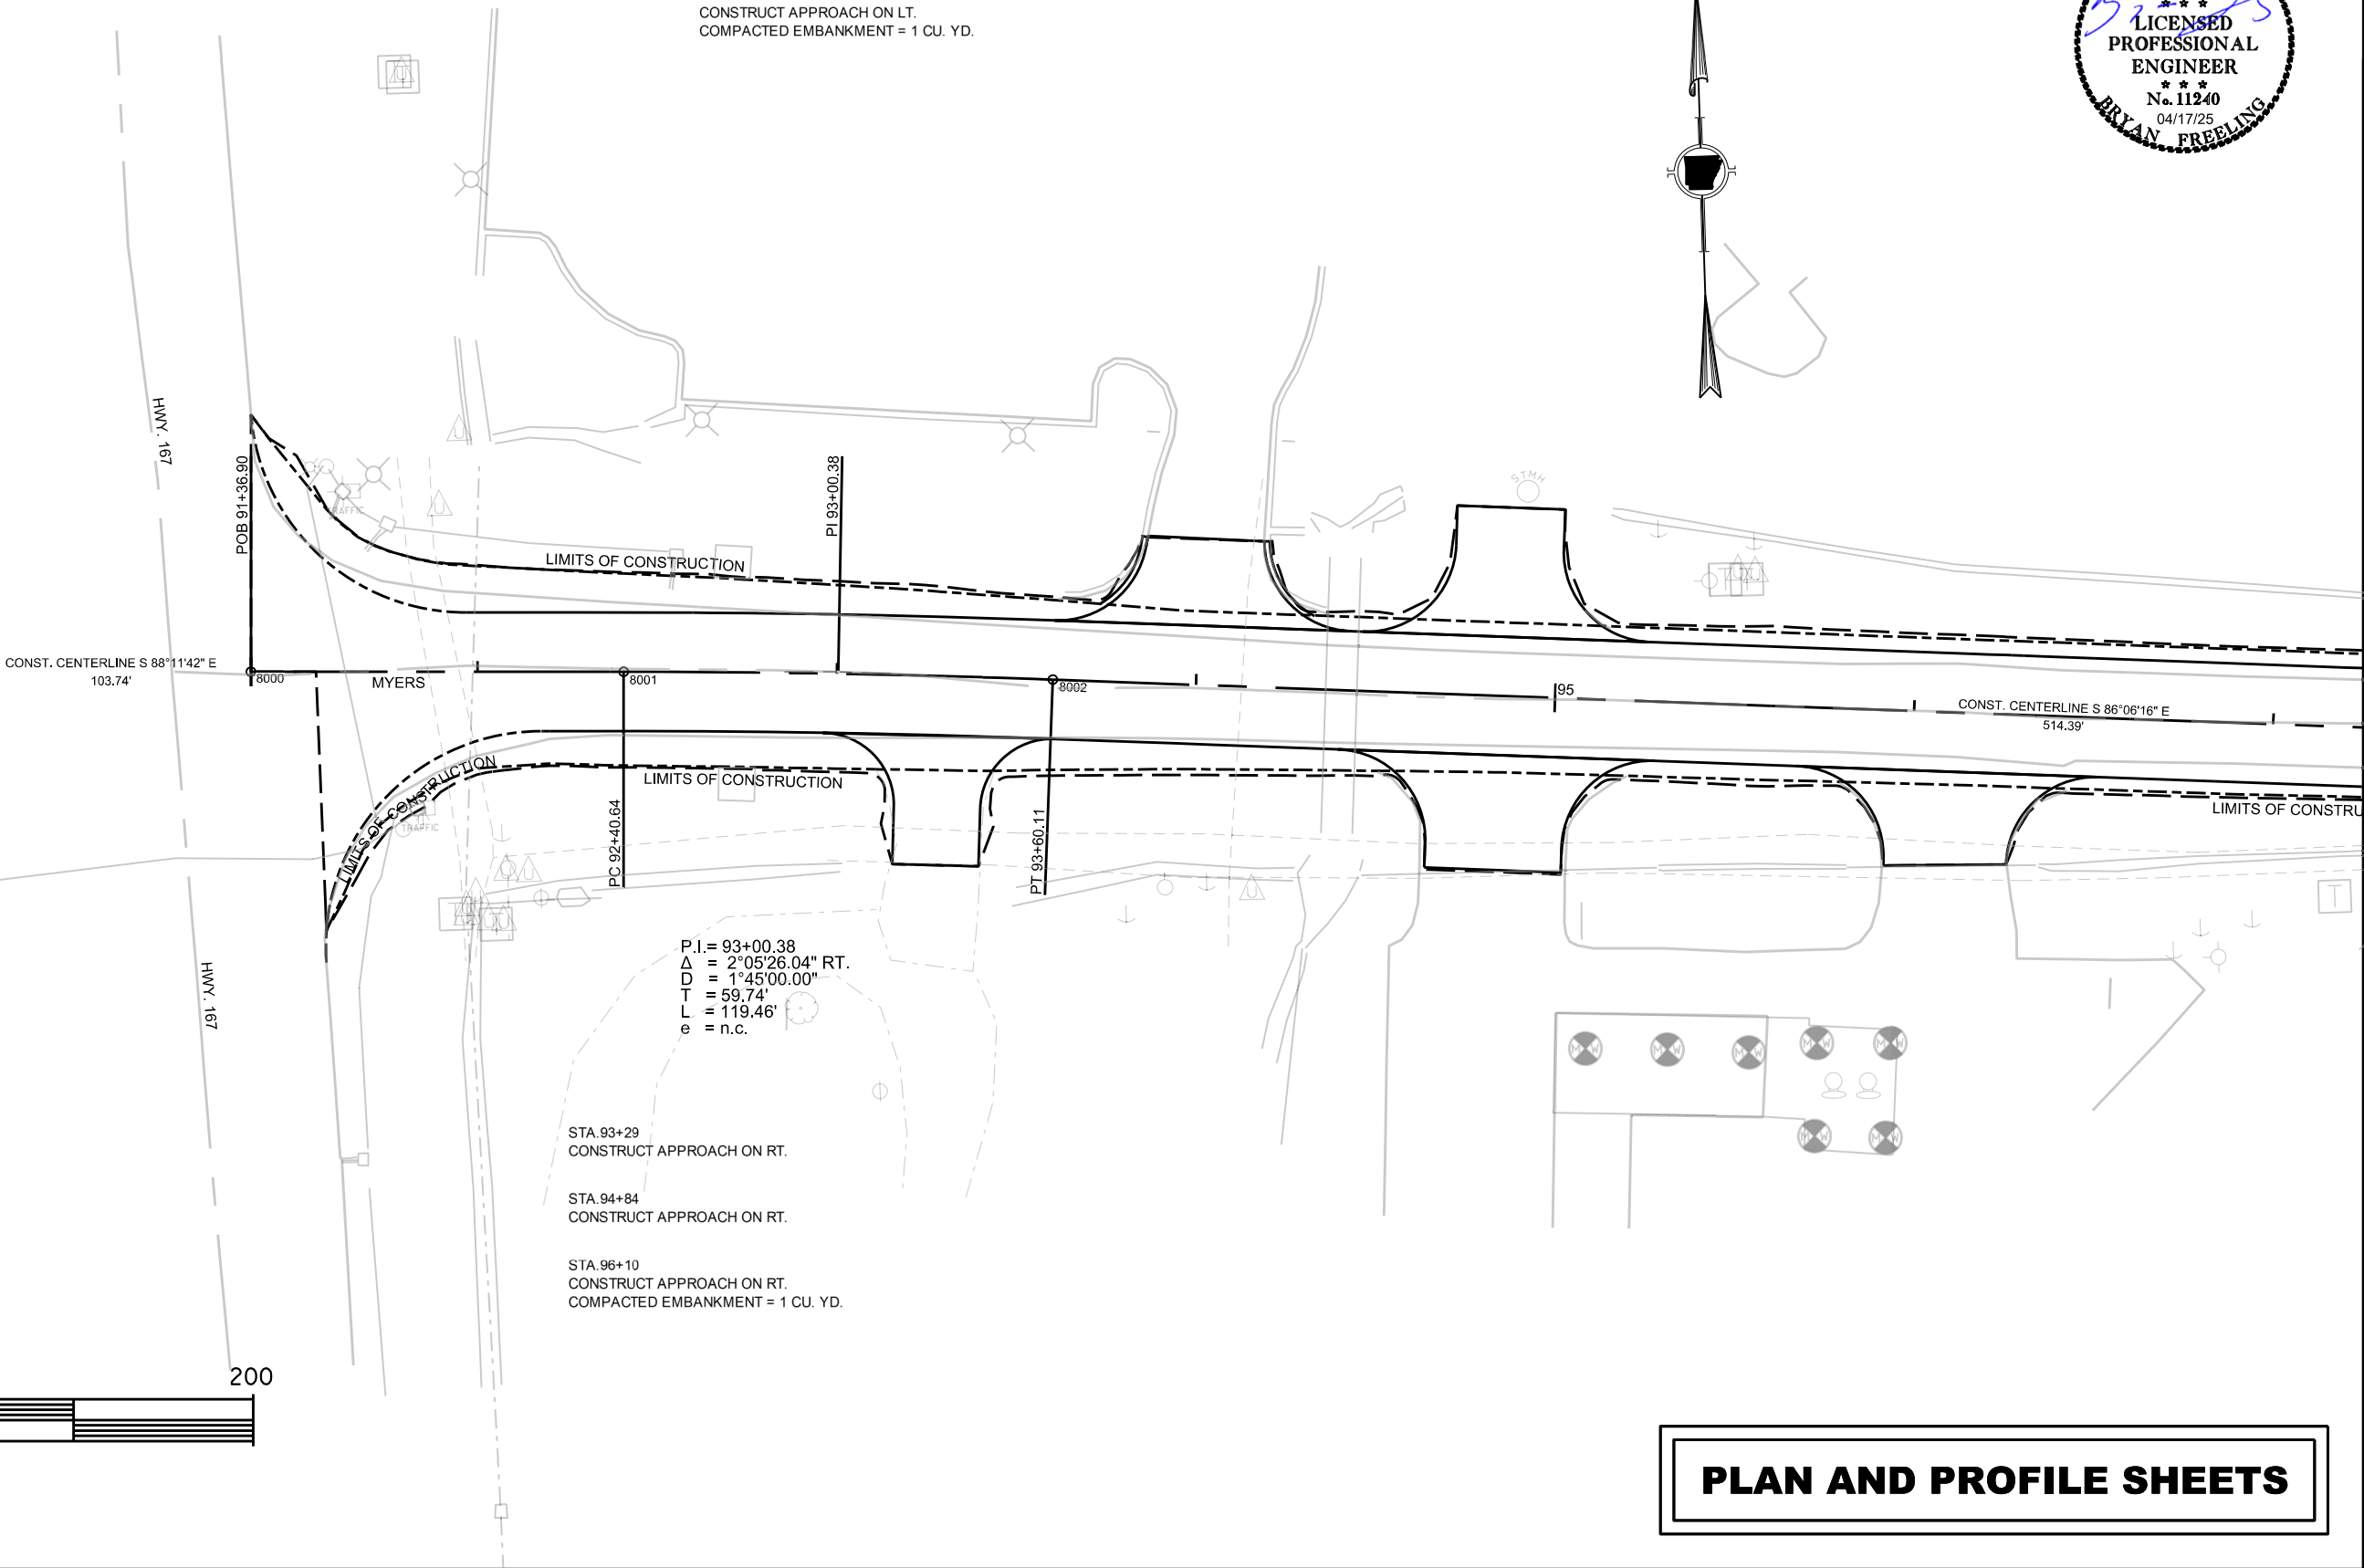 


PLAN AND PROFILE SHEETS

LEFT SIDE

DATE REVISED	DATE FILMED	DATE REVISED	DATE FILMED	FED. RD. DIST. NO.	STATE	FED. AID PROJ. NO.	SHEET NO.	TOTAL SHEETS
				6	ARK.			
				JOB NO.		C32005	55	104
				④	PLAN AND PROFILE SHEETS			

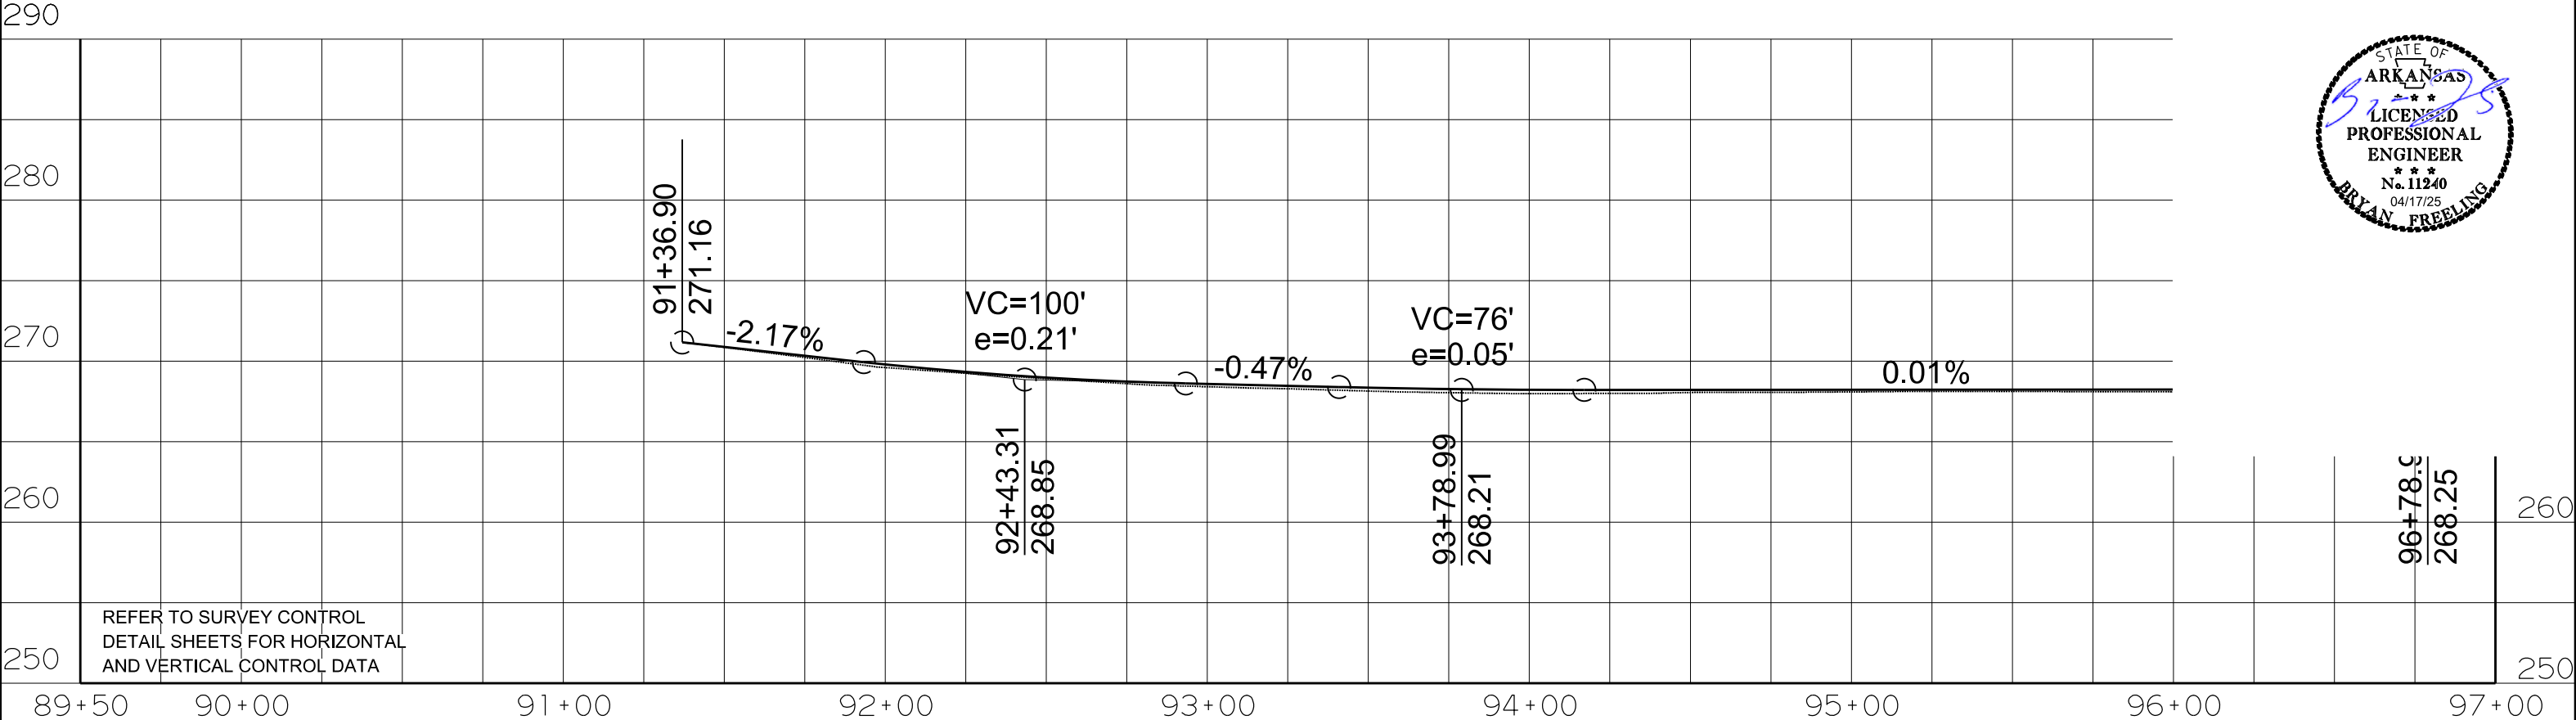

RIGHT SIDE

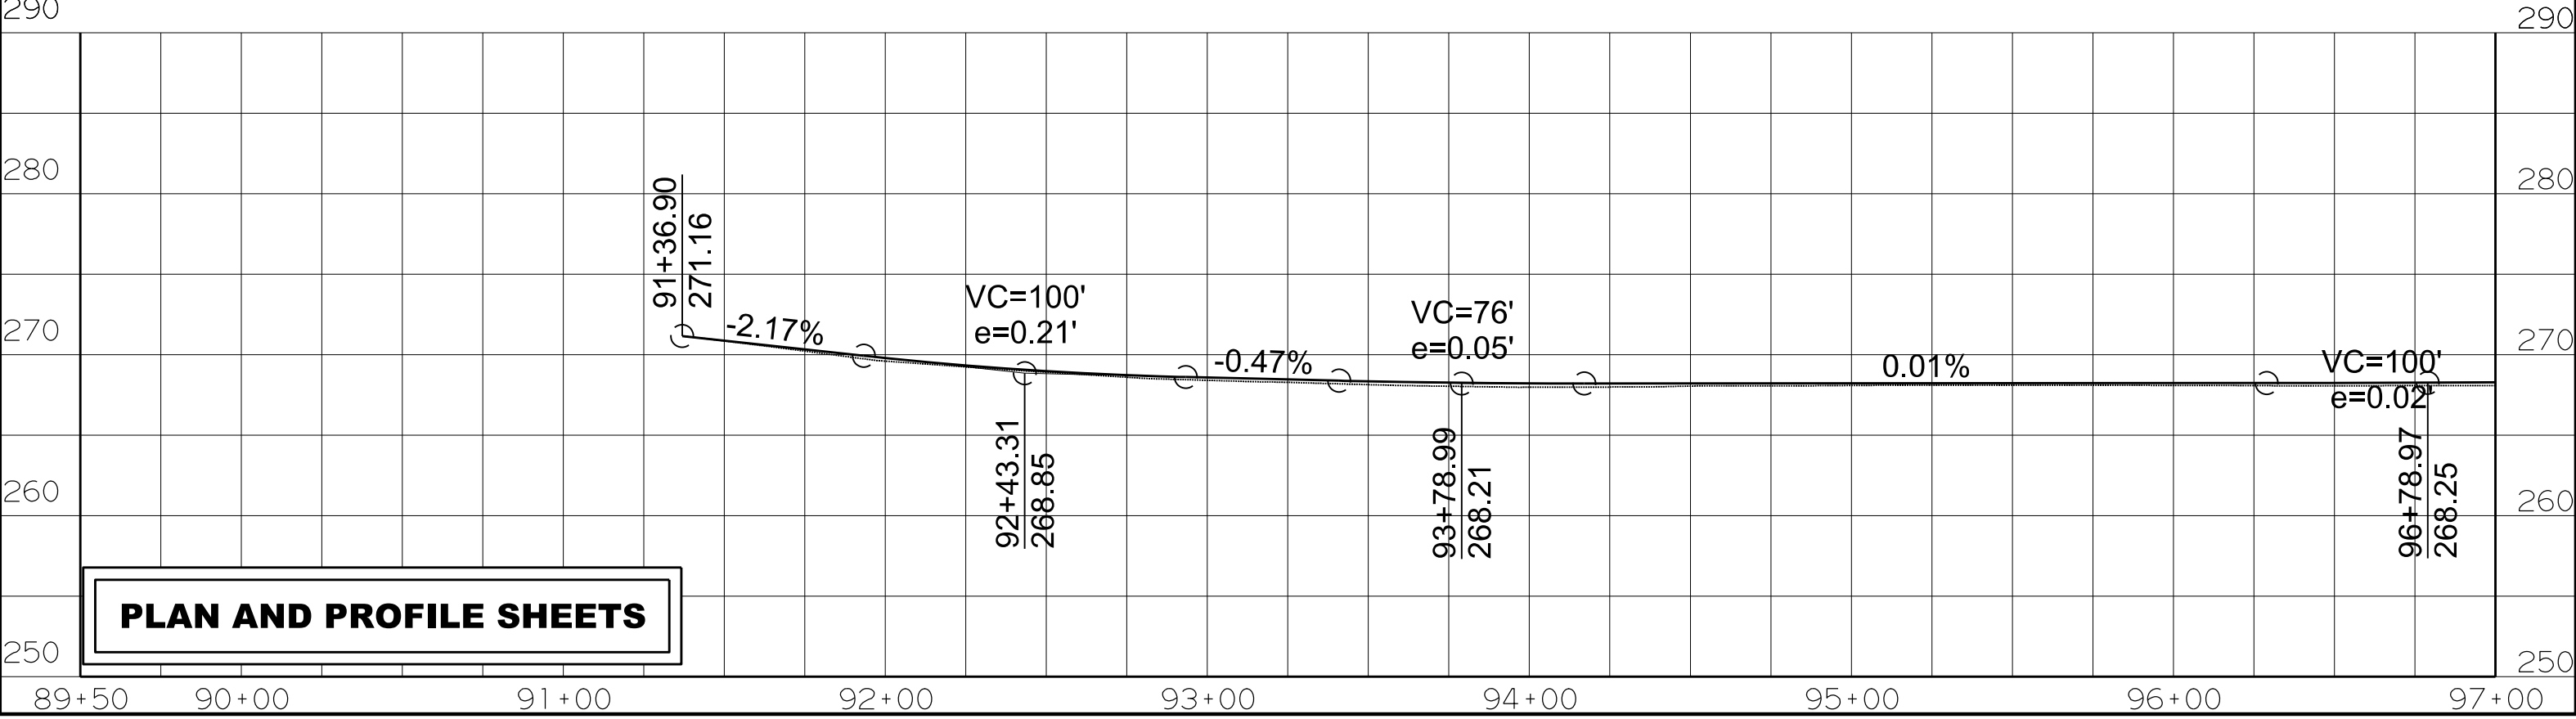

STA. 98+17
CONSTRUCT TURNOUT CHANEY ON LT.
COMPACTED EMBANKMENT = 4 CU. YD.

STA. 99+12
CONSTRUCT TURNOUT CHANEY ON RT.
COMPACTED EMBANKMENT = 17 CU. YD.

STA. 99+55
CONSTRUCT APPROACH ON LT.



		CONCRETE ISLAND			
STA.		DESCRIPTION	CURB FACE	CONCRETE	
STA. 98+00	CHANEY		TYPE B	8 SQ. YD.	
STA. 99+30	CHANEY		TYPE B	7 SQ. YD.	
REMOVAL AND DISPOSAL OF CONCRETE DRIVEWAYS					
STA. 97+57	TO 97+83	ON RT.		76 SQ. YD.	
STA. 98+71	TO 99+28	ON RT.		109 SQ. YD.	
STA. 100+38	TO 101+32	ON LT.		55 SQ. YD.	

REMOVAL AND DISPOSAL OF CONCRETE ISLANDS.

STA. 98+00	ON LT.	8 SQ. YD.
STA. 99+30	ON RT.	6 SQ. YD.

STA. 100+90
CONSTRUCT APPROACH ON LT.

STA. 103+34
CONSTRUCT APPROACH ON LT.

CONCRETE COMBINATION CURB AND GUTTER

STA. 100+42	TO 102+27.33	ON RT.	185 LIN. FT.
STA. 102+27.33	TO 104+75	ON LT. AND RT.	494 LIN. FT.

TRENCHING AND SHOULDER PREPARATION


STA. 101+00	TO 101+50	ON RT.	1 STA.
-------------	-----------	--------	--------

REMOVAL AND DISPOSAL OF PIPE CULVERTS

STA. 100+35	SIDE DRAIN ON LT.	1 EACH
STA. 103+34	SIDE DRAIN ON LT.	1 EACH

STA. 98+00 CONSTRUCT
STD. HWY. SIGNS
R1-1 ON LT
TYPE A SUPPORT ASSEMBLY


DATE REVISED	DATE FILMED	DATE REVISED	DATE FILMED	FED. RD. DIST. NO.	STATE	FED. AID PROJ. NO.	SHEET NO.	TOTAL SHEETS
05-09-2025				6	ARK.			
				JOB NO.		C32005	56	104
				PLAN AND PROFILE SHEETS				

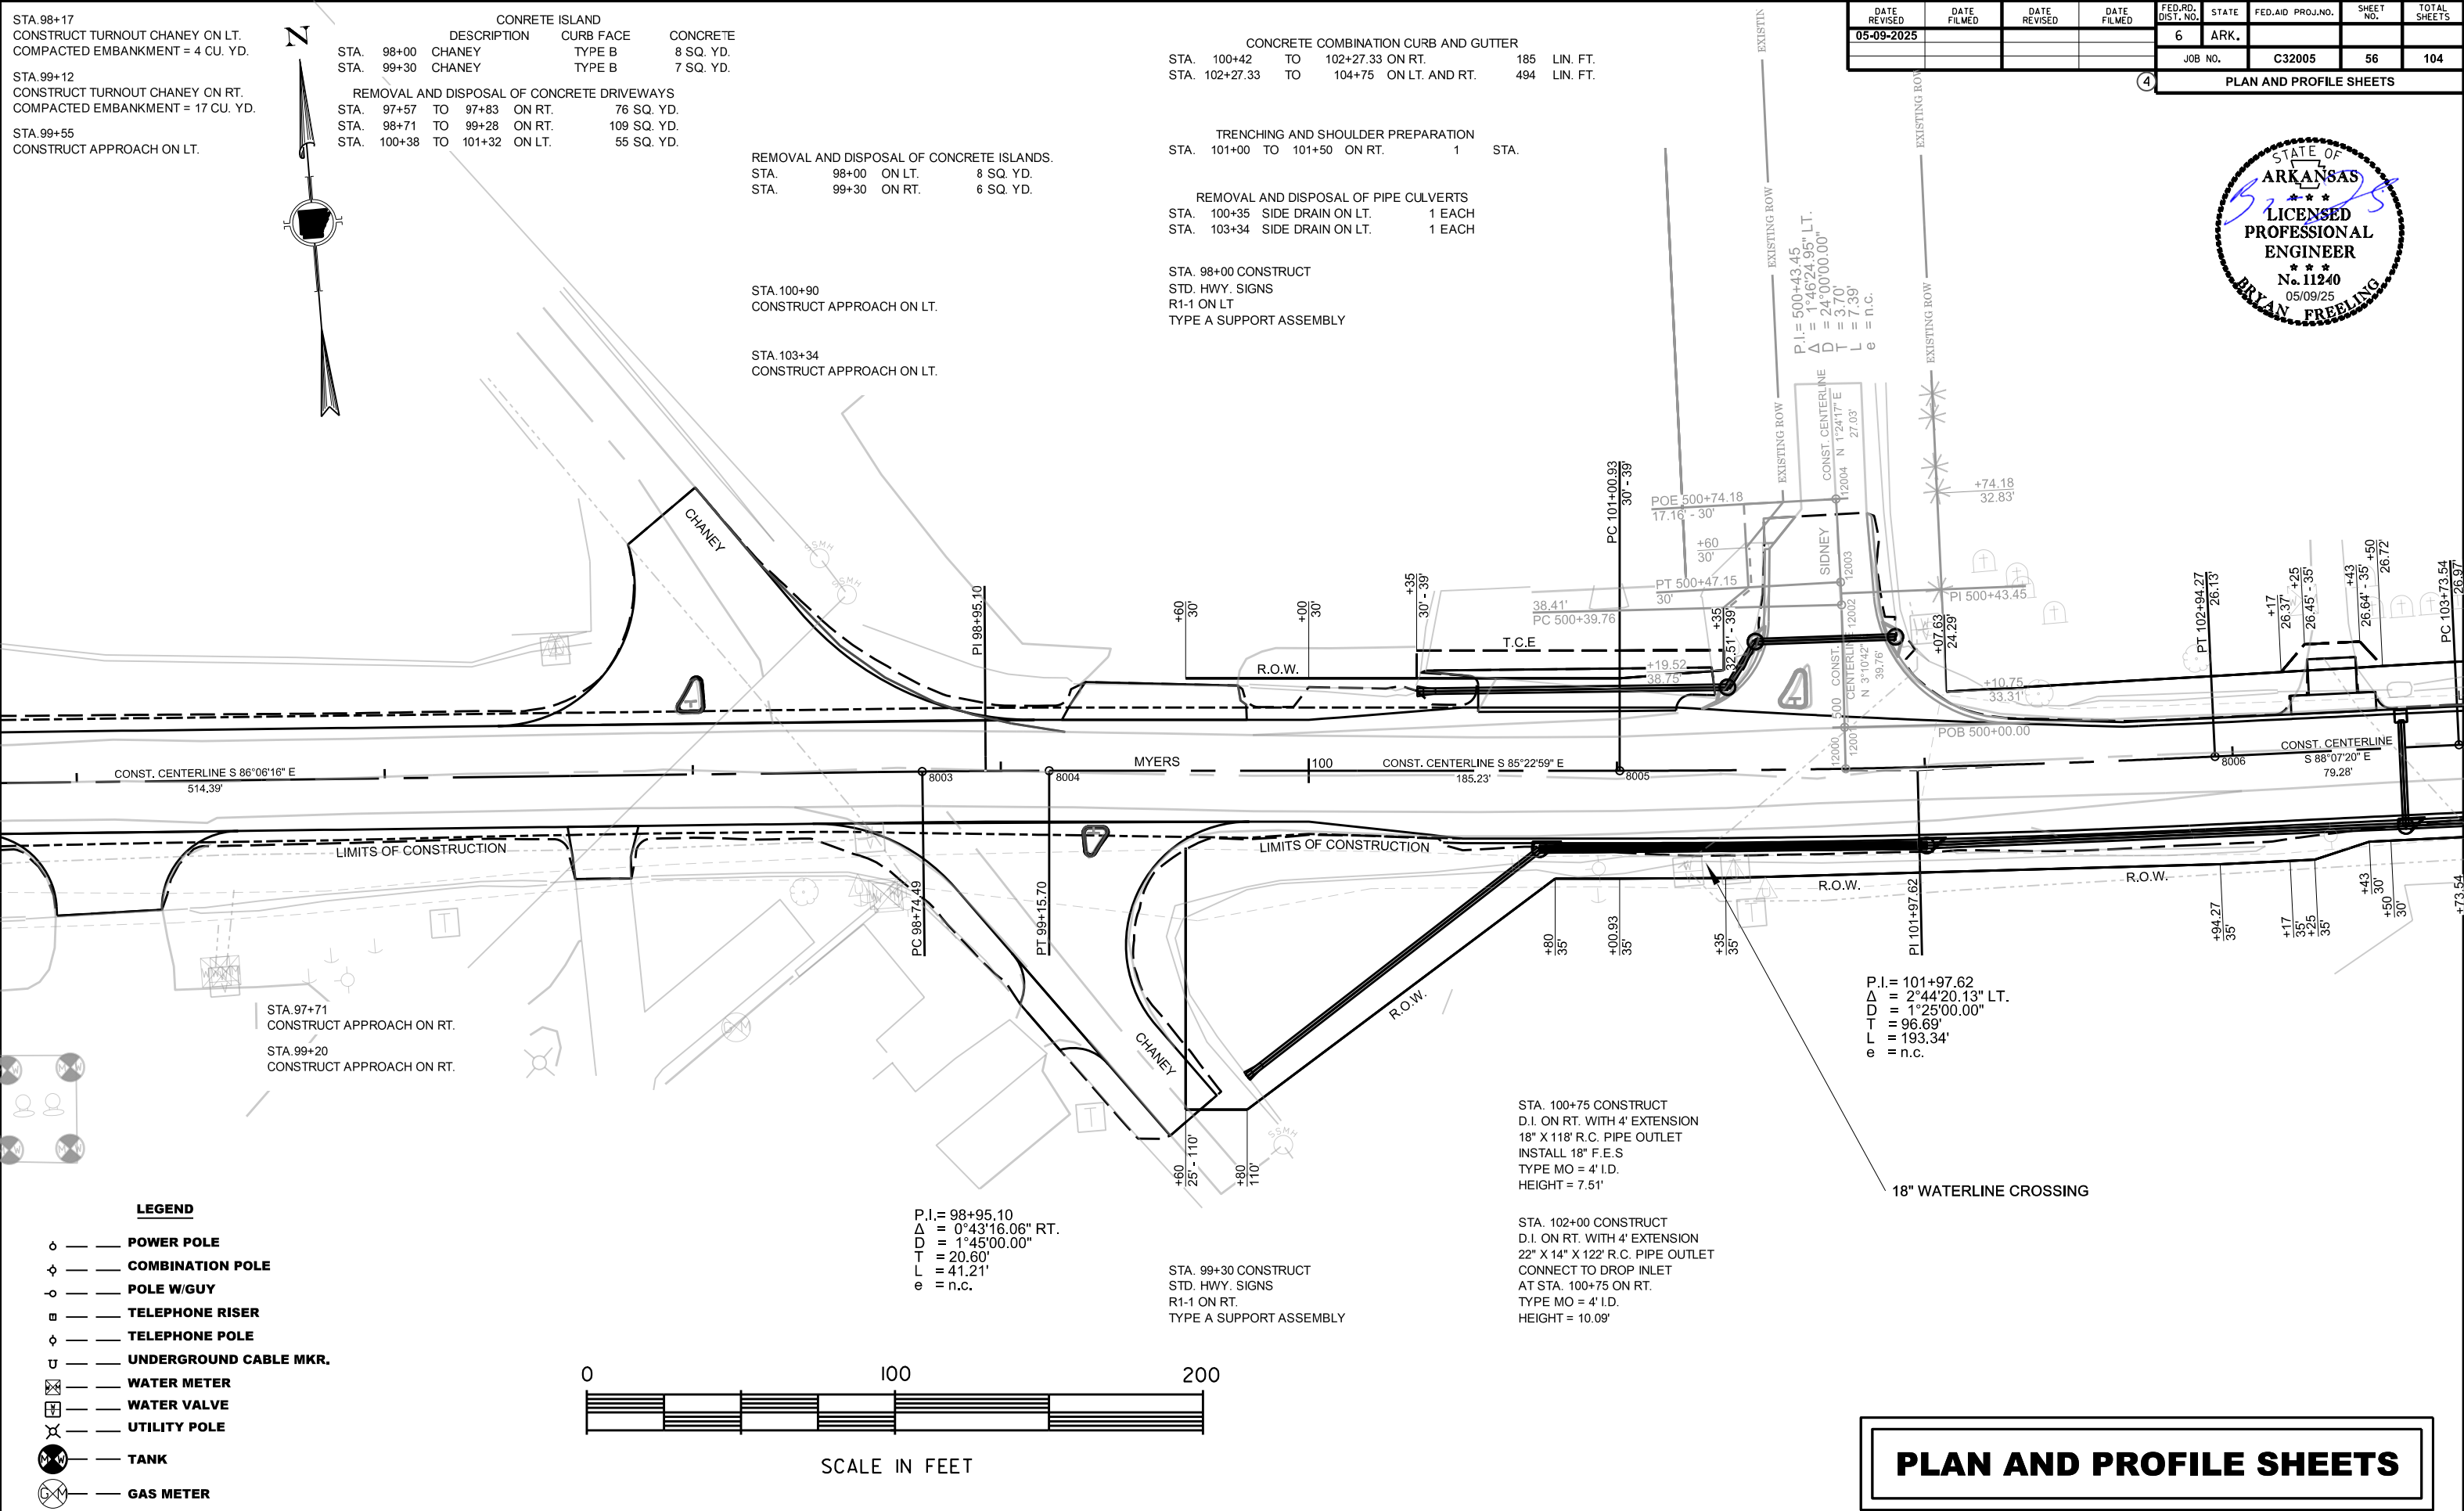


PLAN AND PROFILE SHEETS

LEFT SIDE


DATE REVISED	DATE FILMED	DATE REVISED	DATE FILMED	FED. RD. DIST. NO.	STATE	FED. AID PROJ. NO.	SHEET NO.	TOTAL SHEETS
				6	ARK.			
				JOB NO.		C32005	57	104
				4 PLAN AND PROFILE SHEETS				

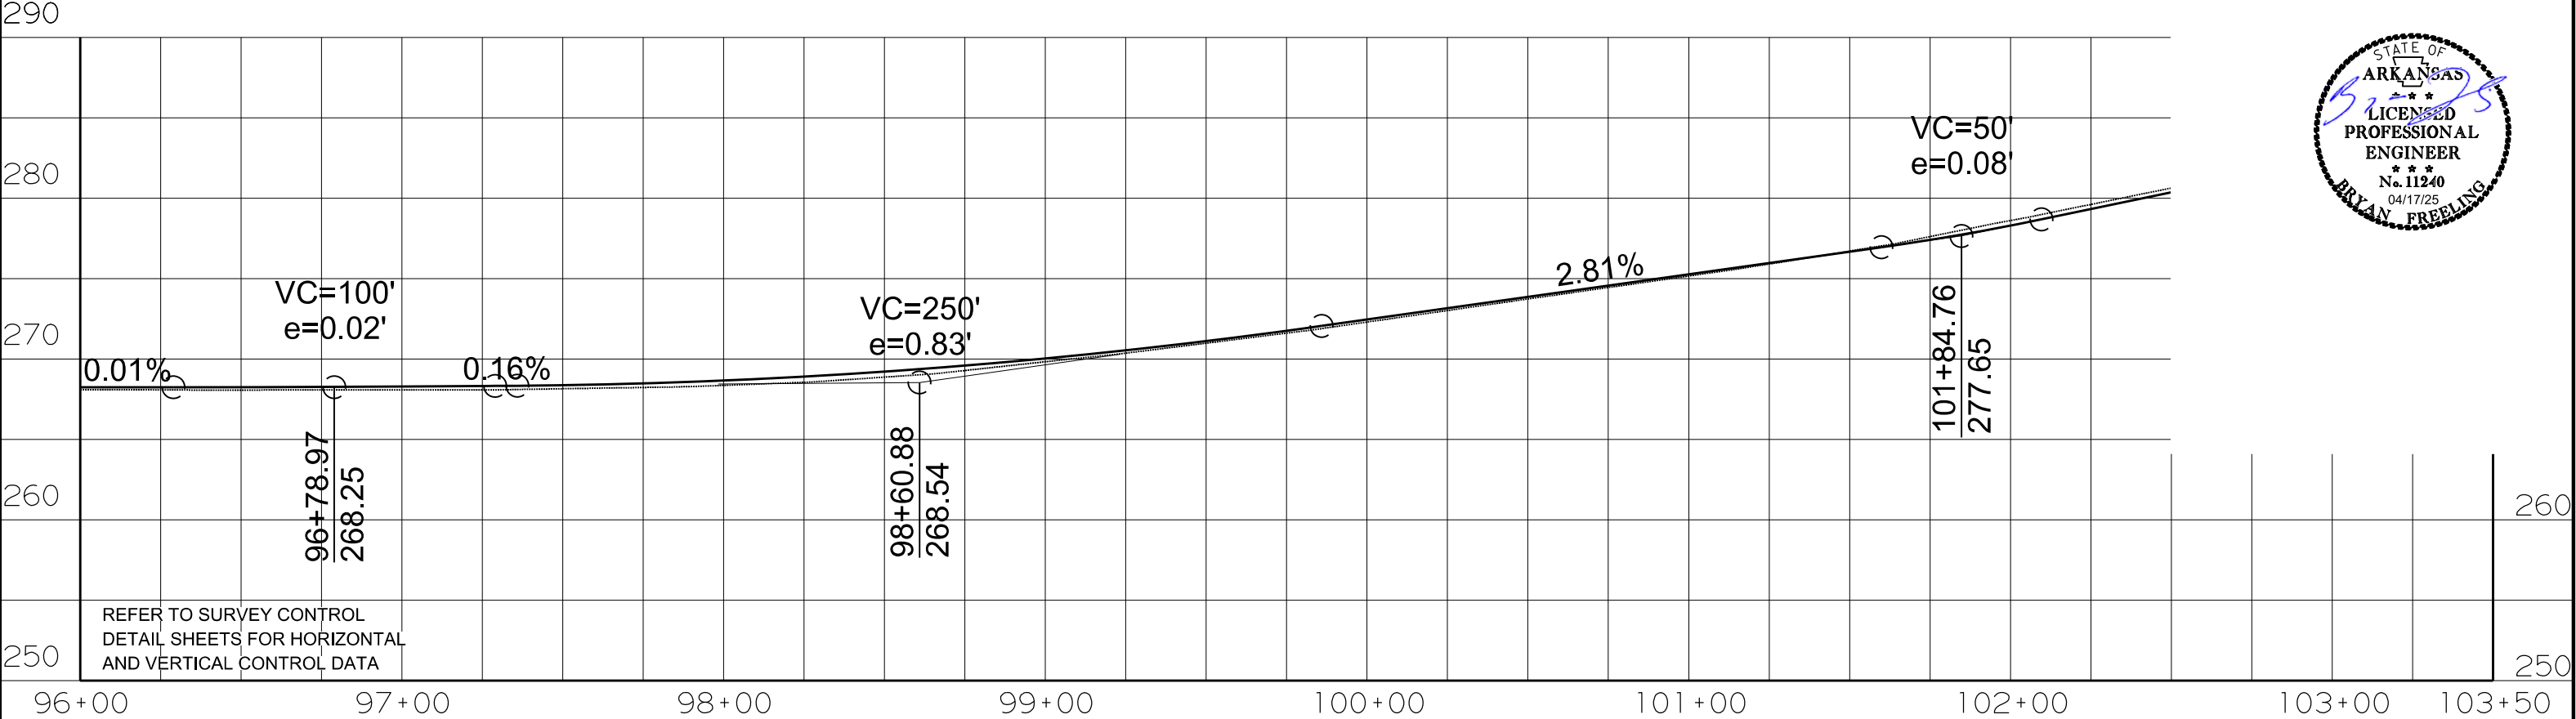


RIGHT SIDE

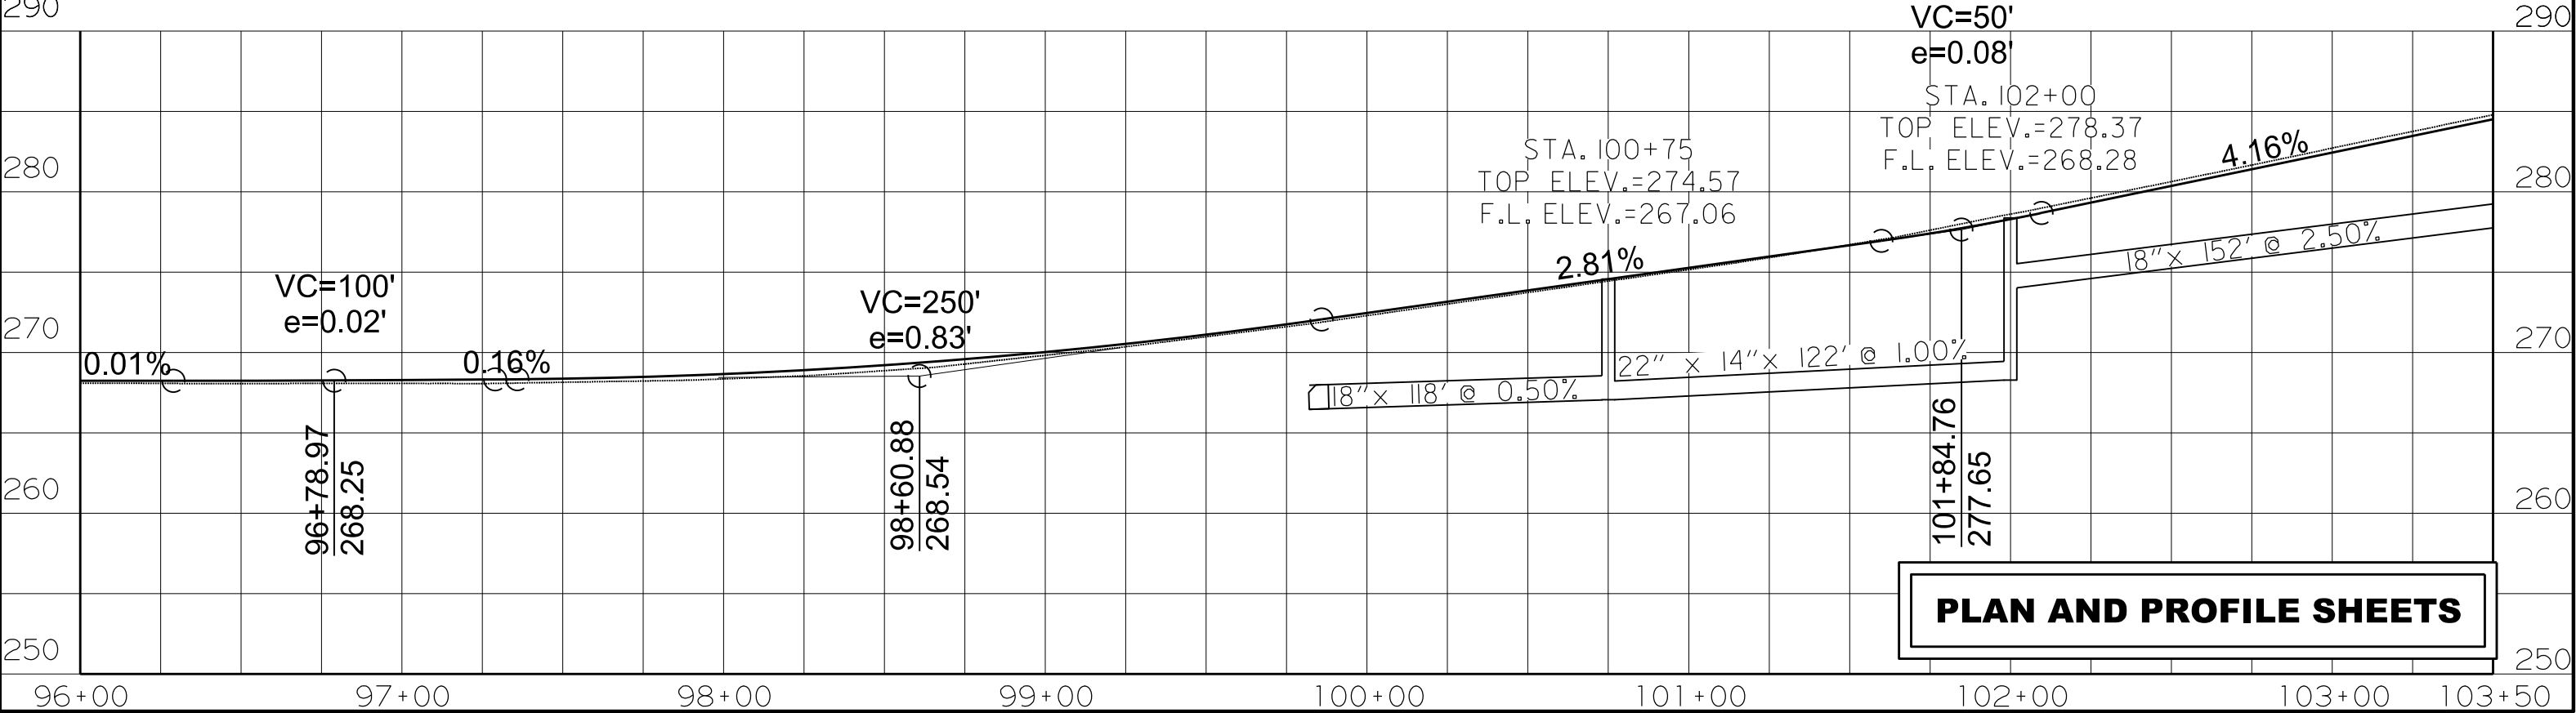


LEFT SIDE

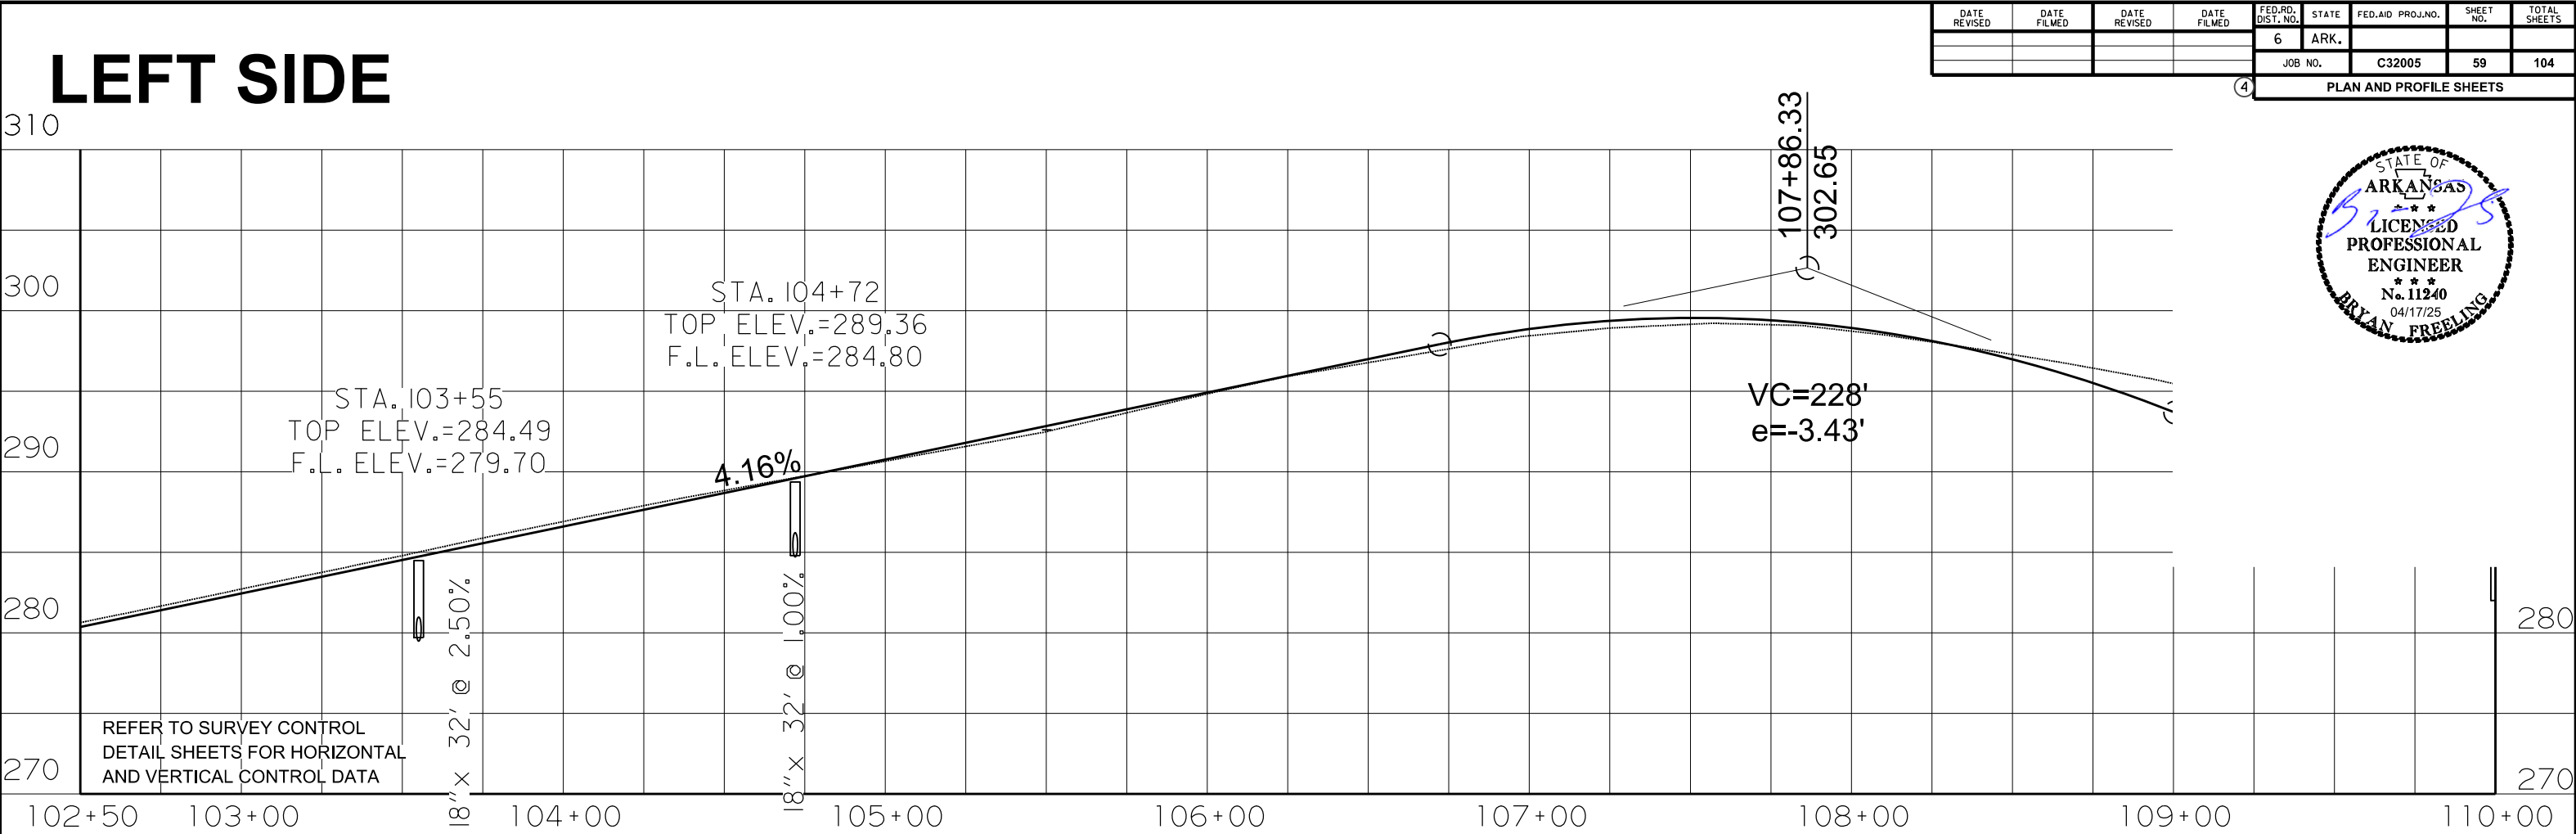


RIGHT SIDE

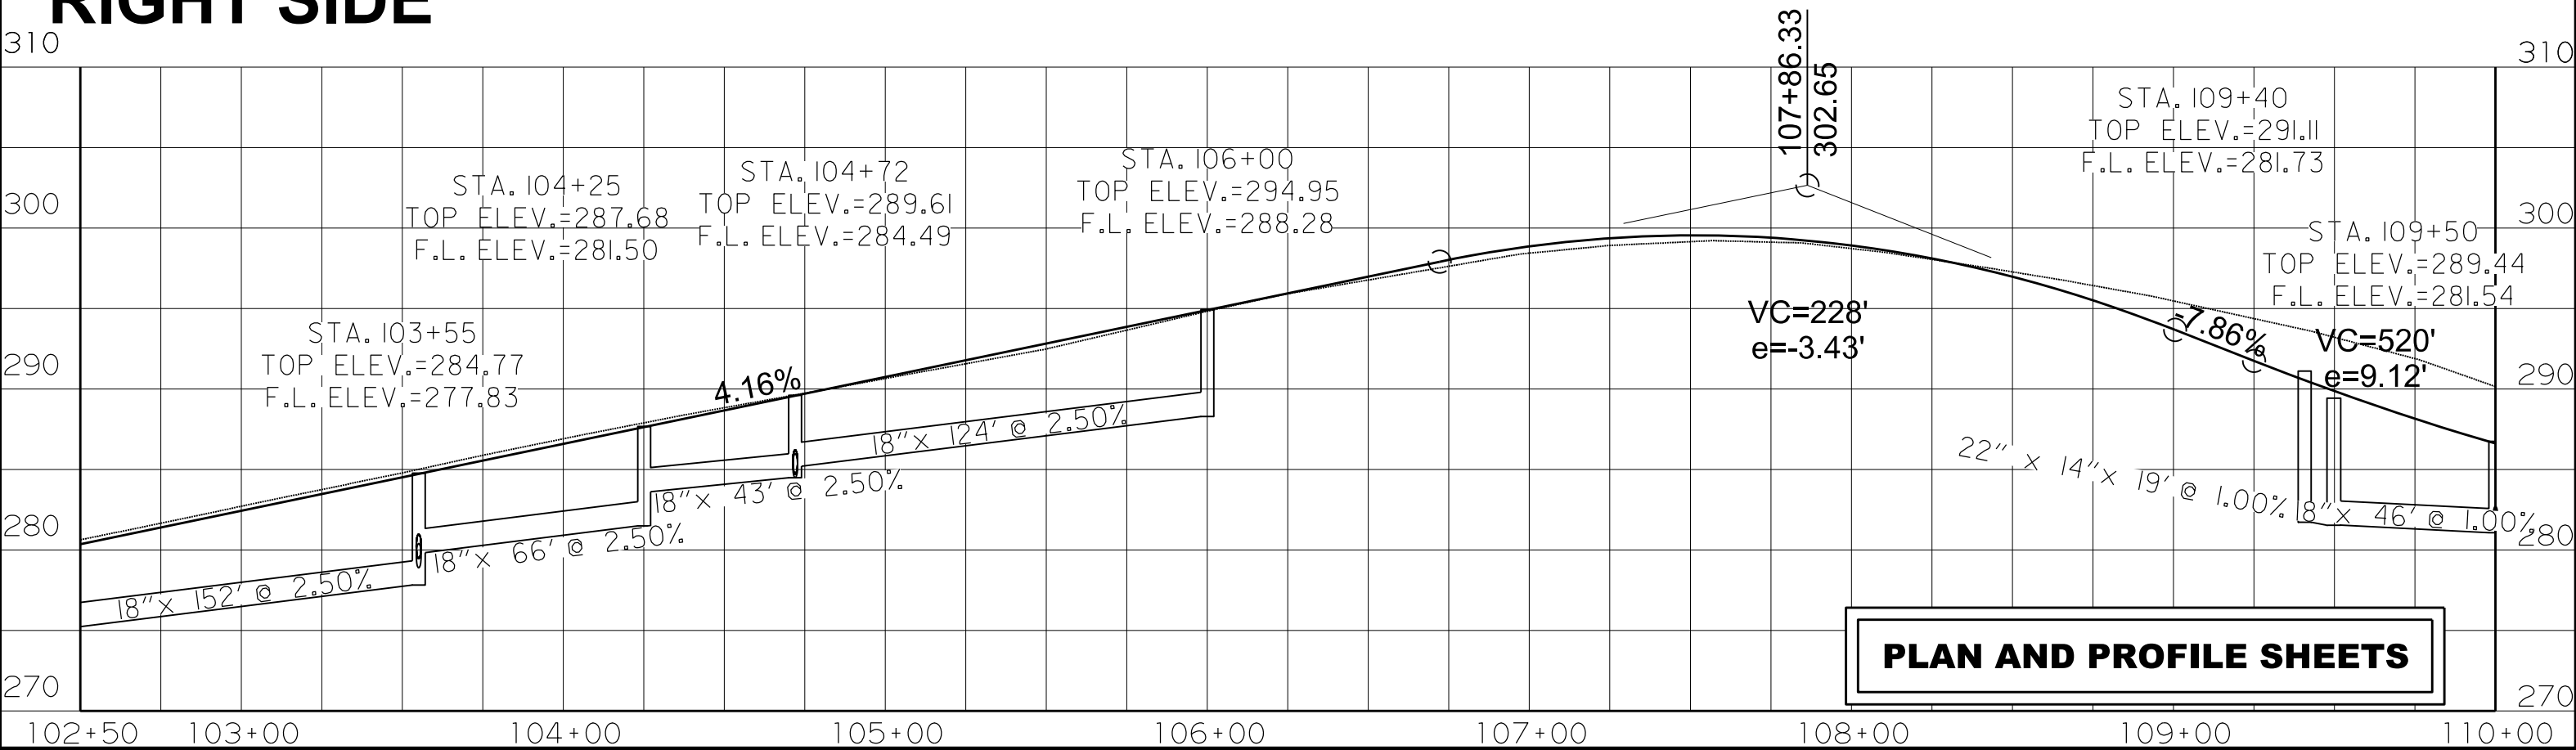


PLAN AND PROFILE SHEETS

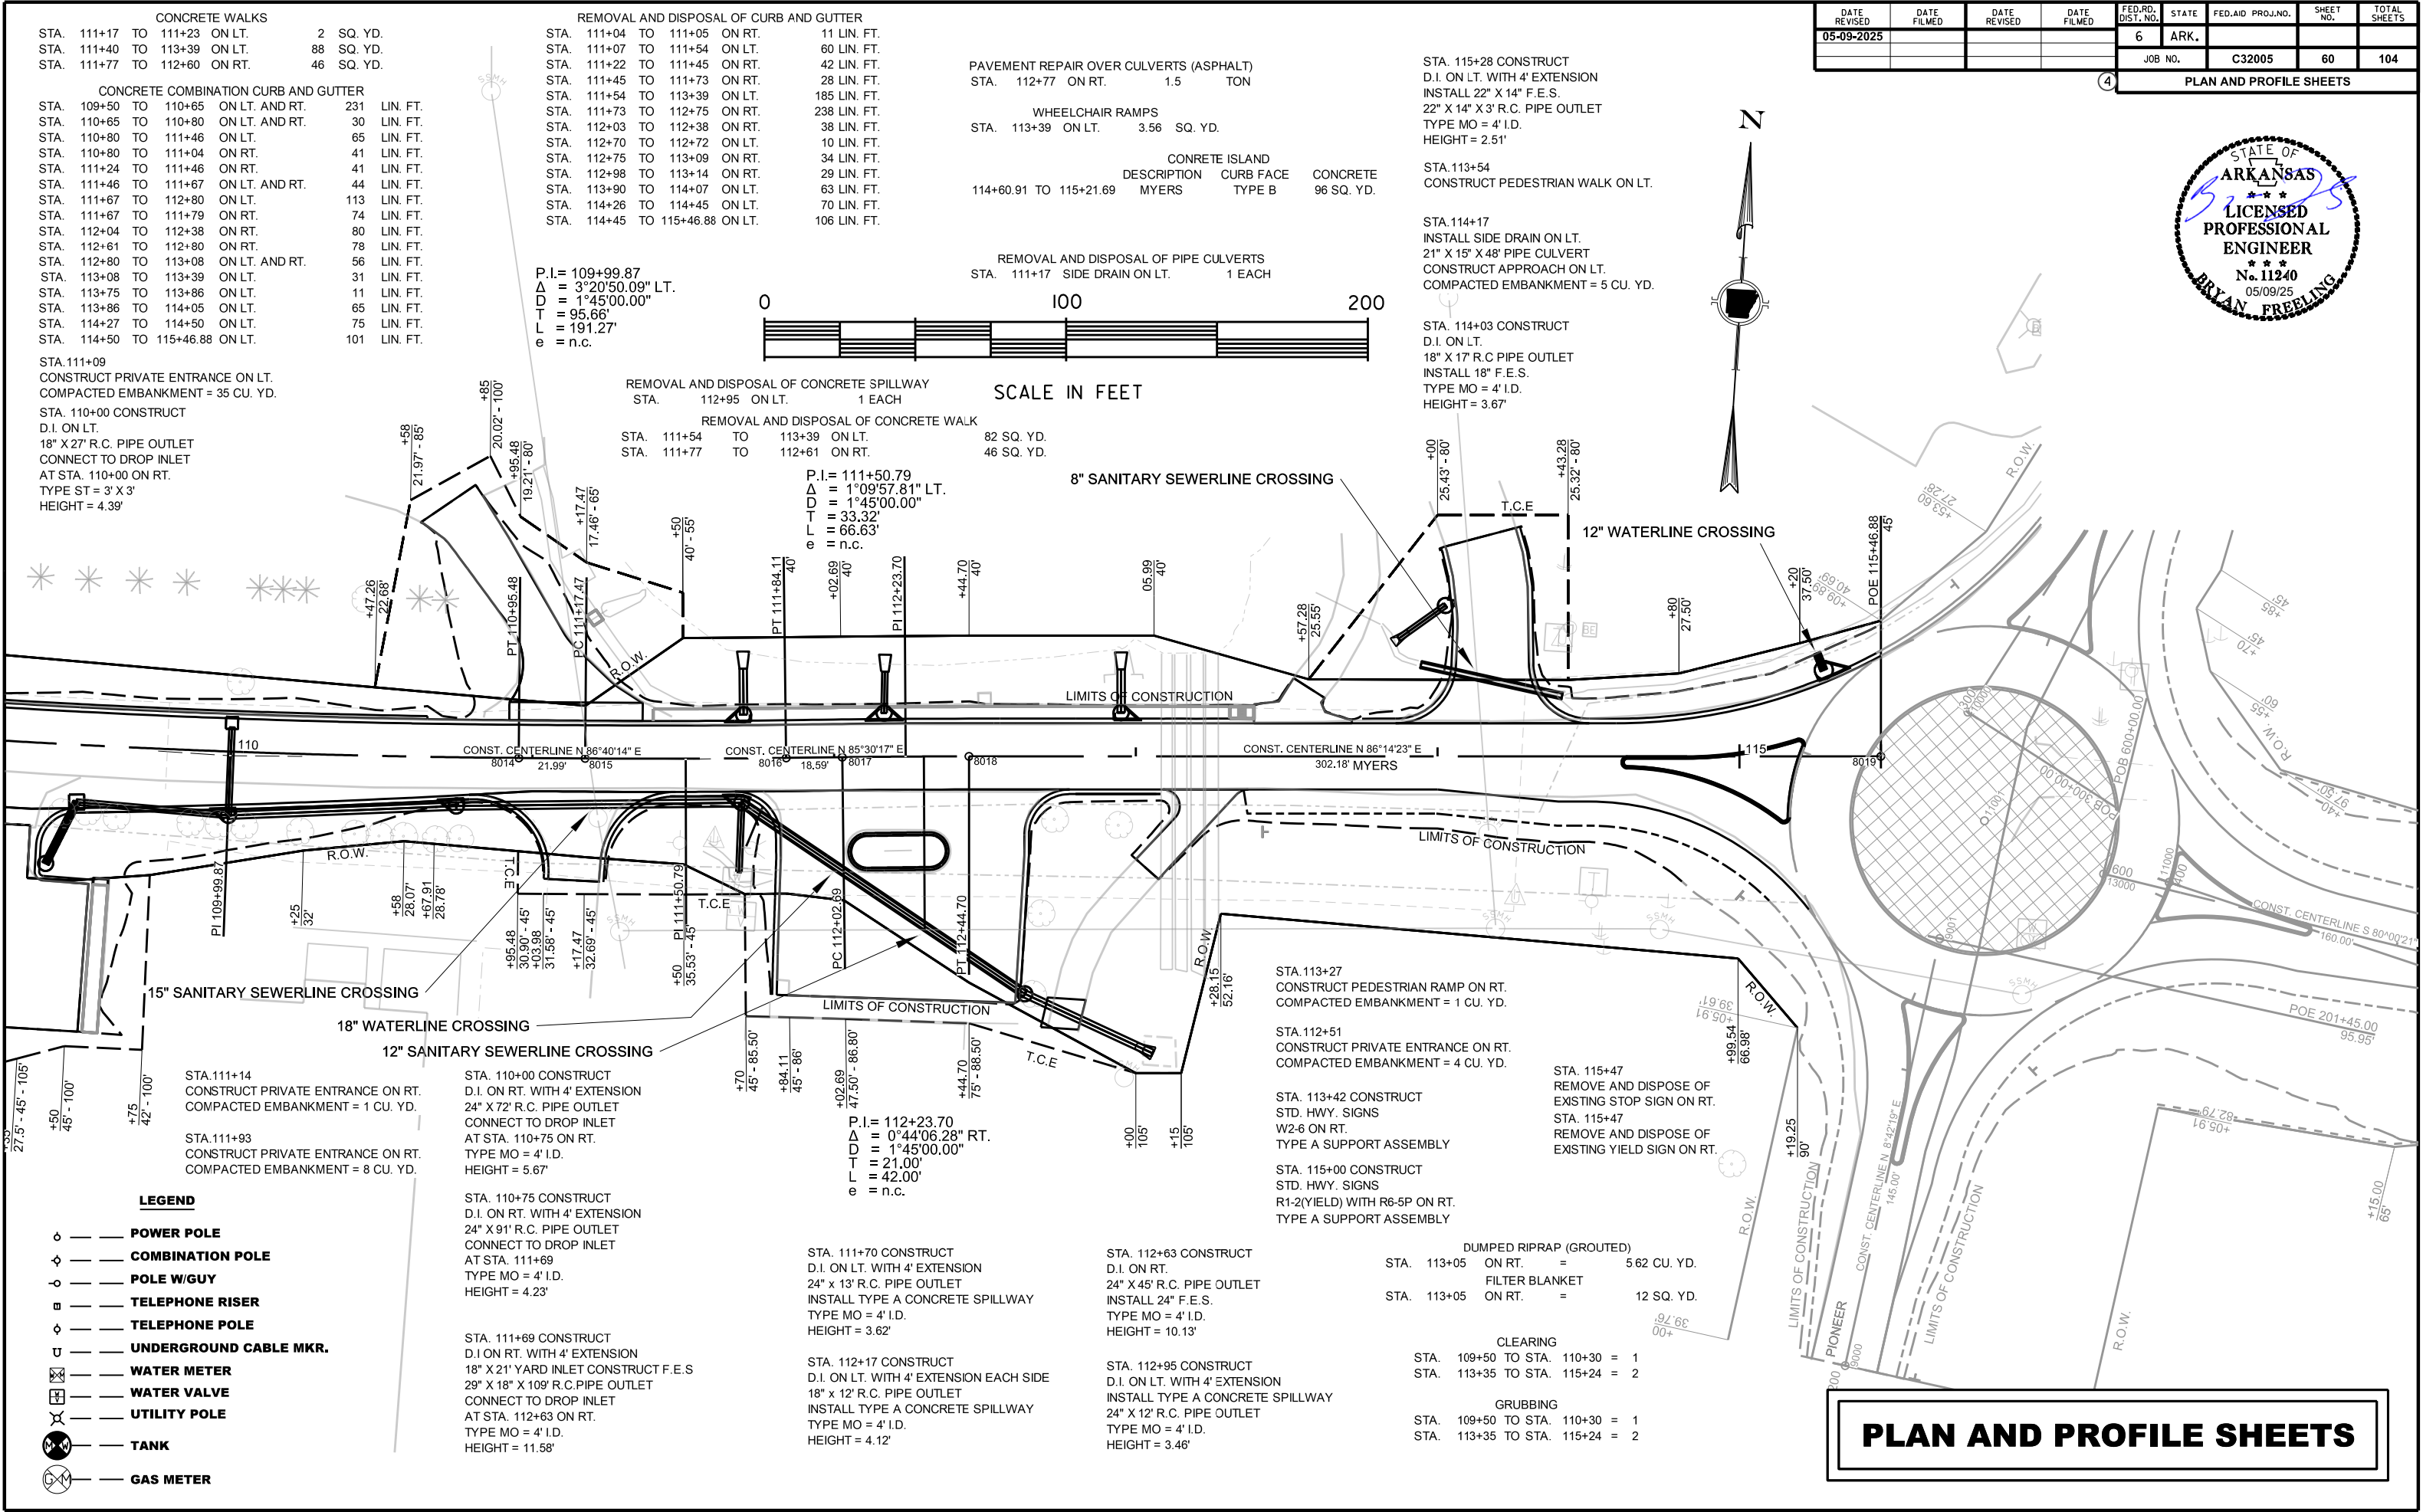

LEFT SIDE

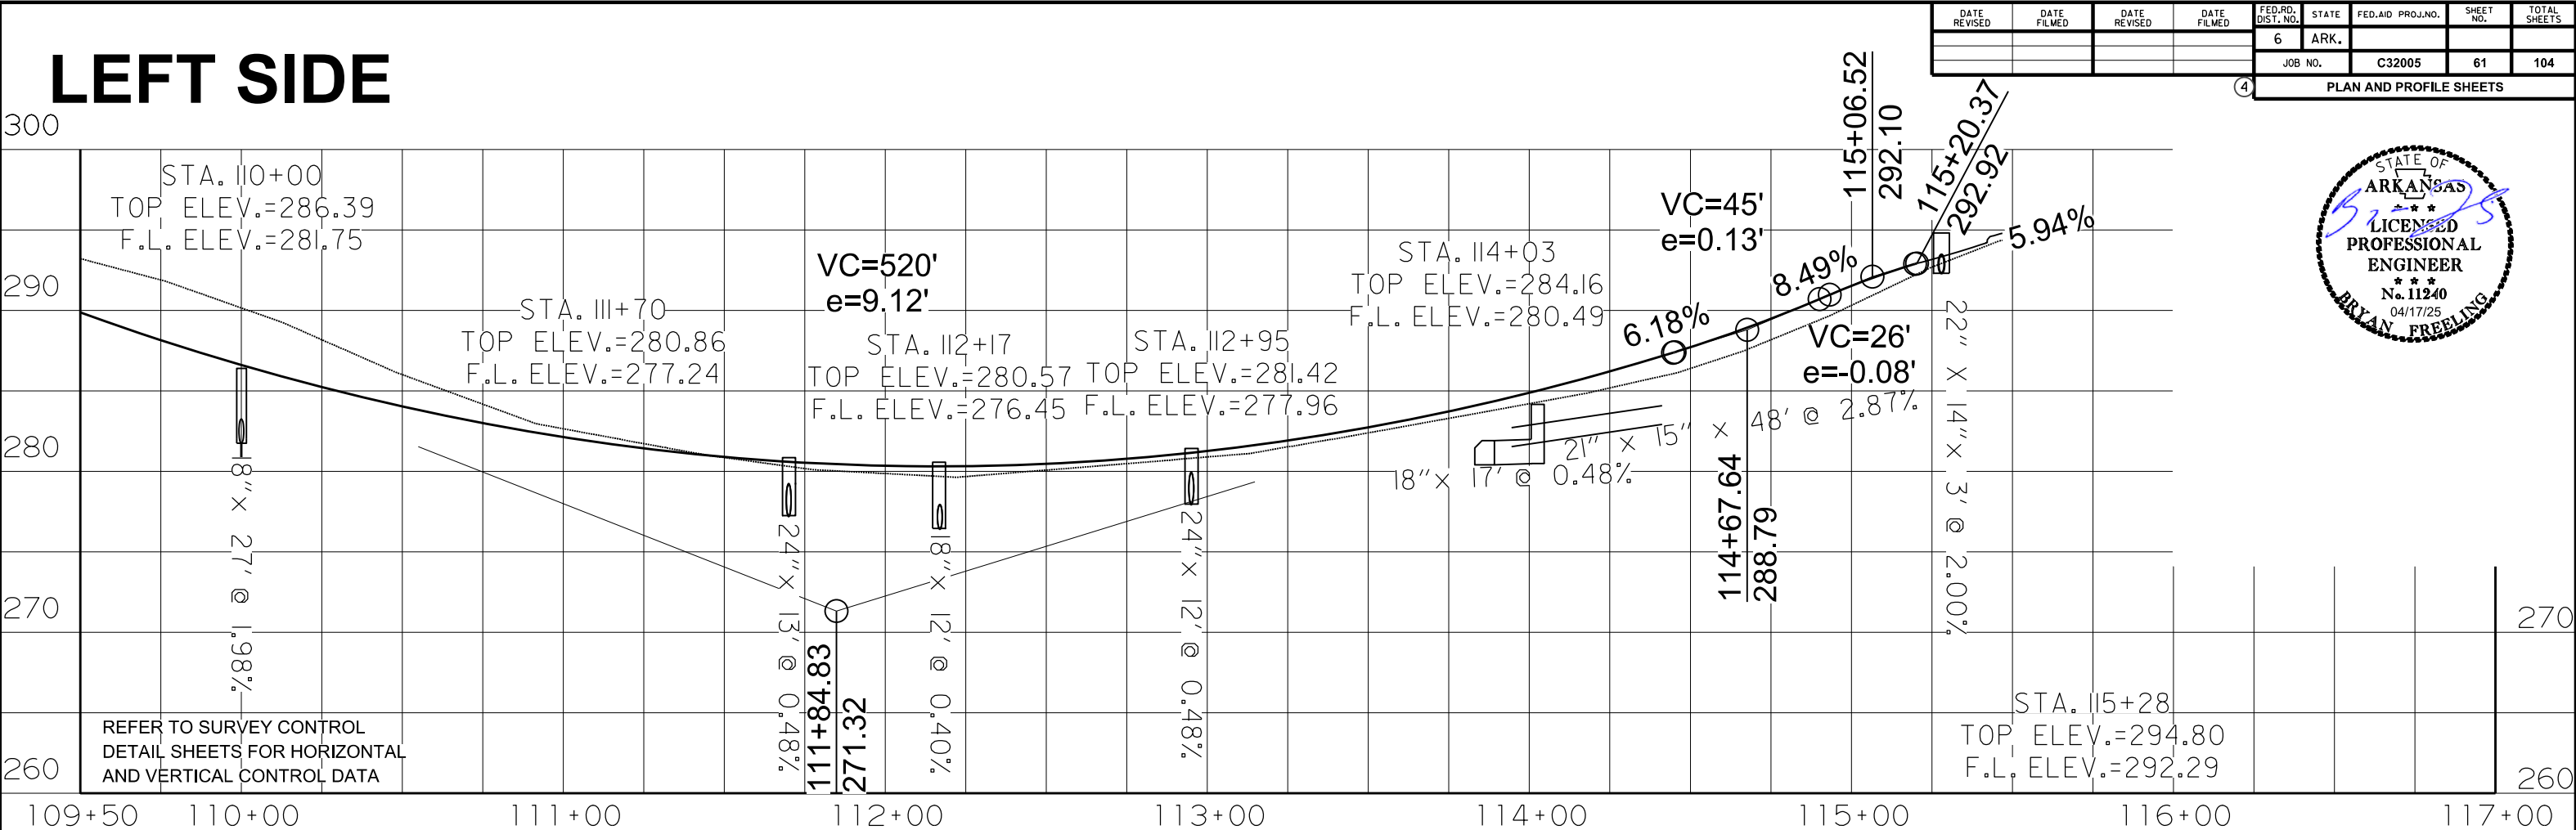

RIGHT SIDE

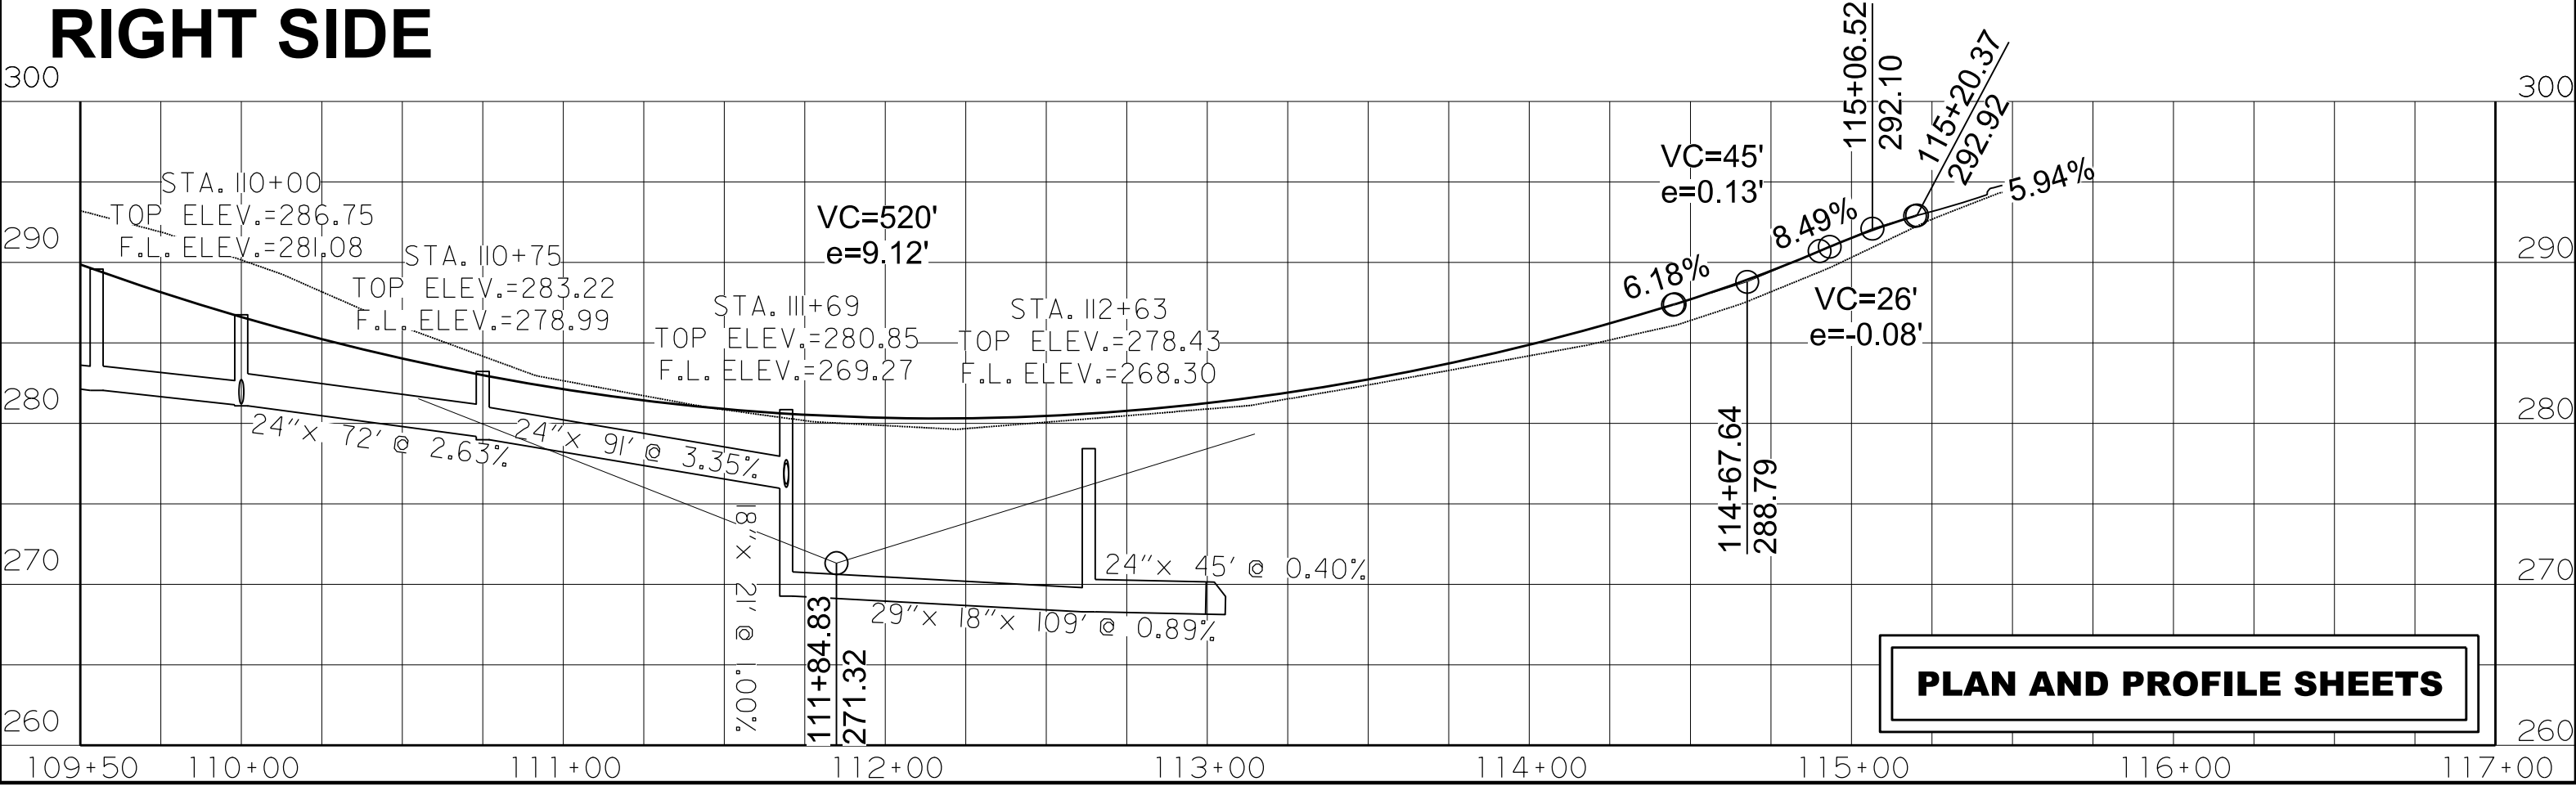

DATE REVISED	DATE FILMED	DATE REVISED	DATE FILMED	FED. RD. DIST. NO.	STATE	FED. AID PROJ. NO.	SHEET NO.	TOTAL SHEETS
				6	ARK.			
				JOB NO.		C32005	62	104

PLAN AND PROFILE SHEETS




CONCRETE ISLAND	DESCRIPTION	CURB FACE	CONCRETE
STA. 200+68.68 TO 201+22.82	PIONEER	TYPE B	62 SQ. YD.

EARTHWORK PIONEER		
UNCLASSIFIED EXCAVATION (NORMAL)	=	25 CU. YD.
COMPACTED EMBANKMENT (NORMAL)	=	110 CU. YD.

CLEARING	
STA. 200+00 TO STA. 201+45	= 2

GRUBBING	
STA. 200+00 TO STA. 201+45	= 2


TRAFFIC CONTROL DEVICES					
W20-1					
STA.	185+00 (1500)	ON RT.	=	16.00	SQ. FT.
STA.	190+00 (1000)	ON RT.	=	16.00	SQ. FT.
STA.	195+00 (500)	ON RT.	=	16.00	SQ. FT.
STA.	200+00 (AHEAD)	ON RT.	=	16.00	SQ. FT.
G20-2 (END ROAD WORK)					
STA.	200+00	ON LT.	=	8.00	SQ. FT.
W21-5 (SHOULDER WORK)					
STA.	200+00	ON RT.	=	6.25	SQ. FT.

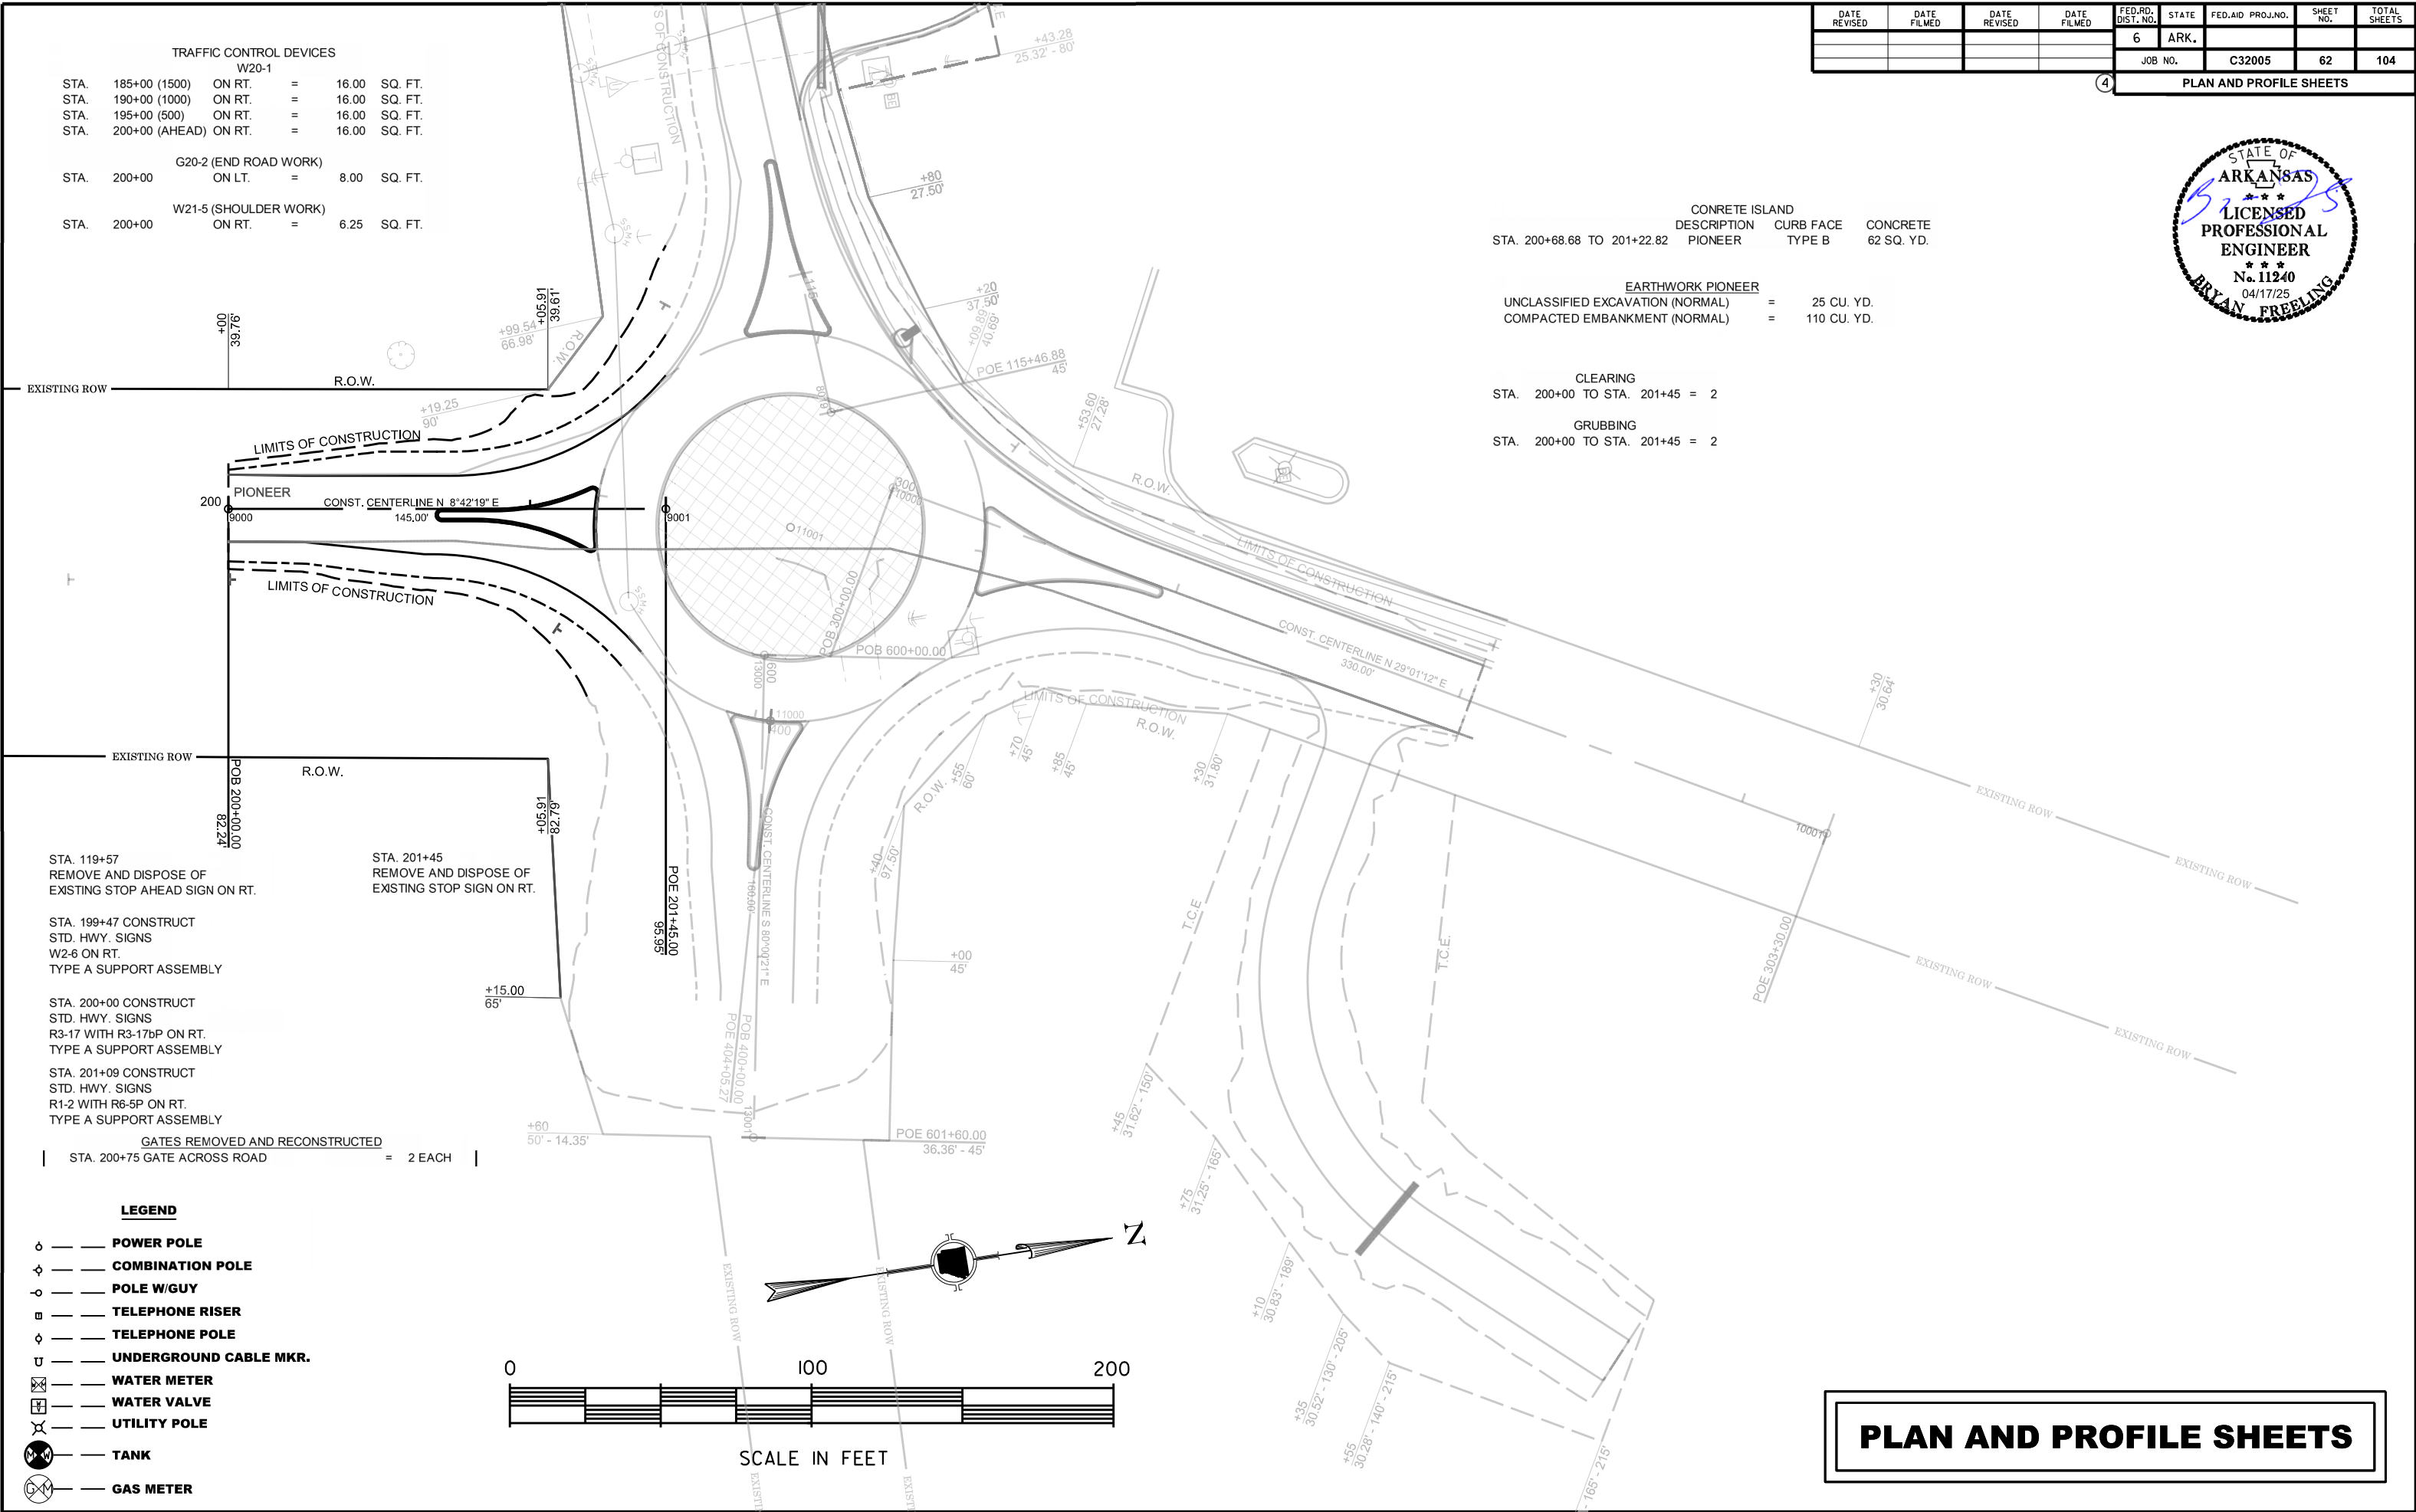

PLAN AND PROFILE SHEETS

LEFT SIDE


310

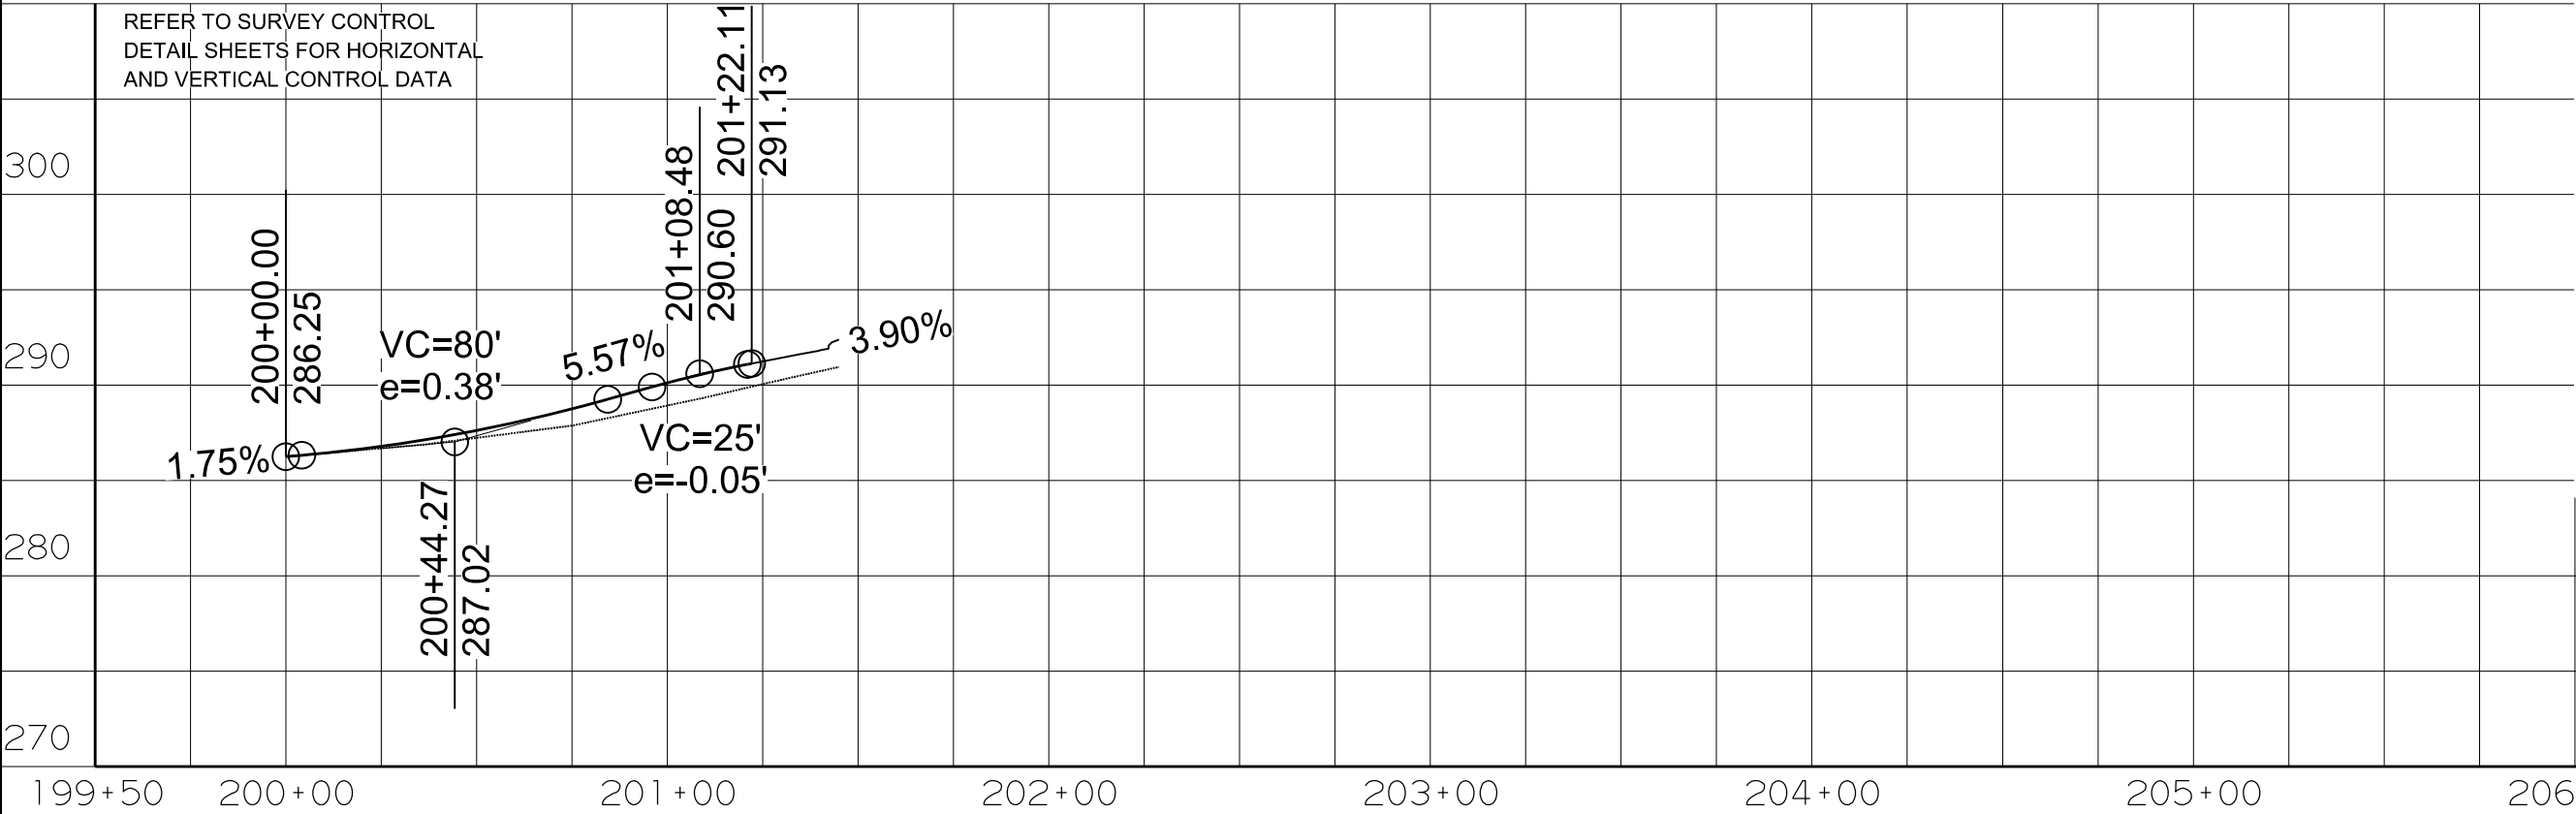

DATE REVISED	DATE FILMED	DATE REVISED	DATE FILMED	FED. RD. DIST. NO.	STATE	FED. AID PROJ. NO.	SHEET NO.	TOTAL SHEETS
				6	ARK.			
				JOB NO.		C32005	63	104
				④	PLAN AND PROFILE SHEETS			

RIGHT SIDE

310

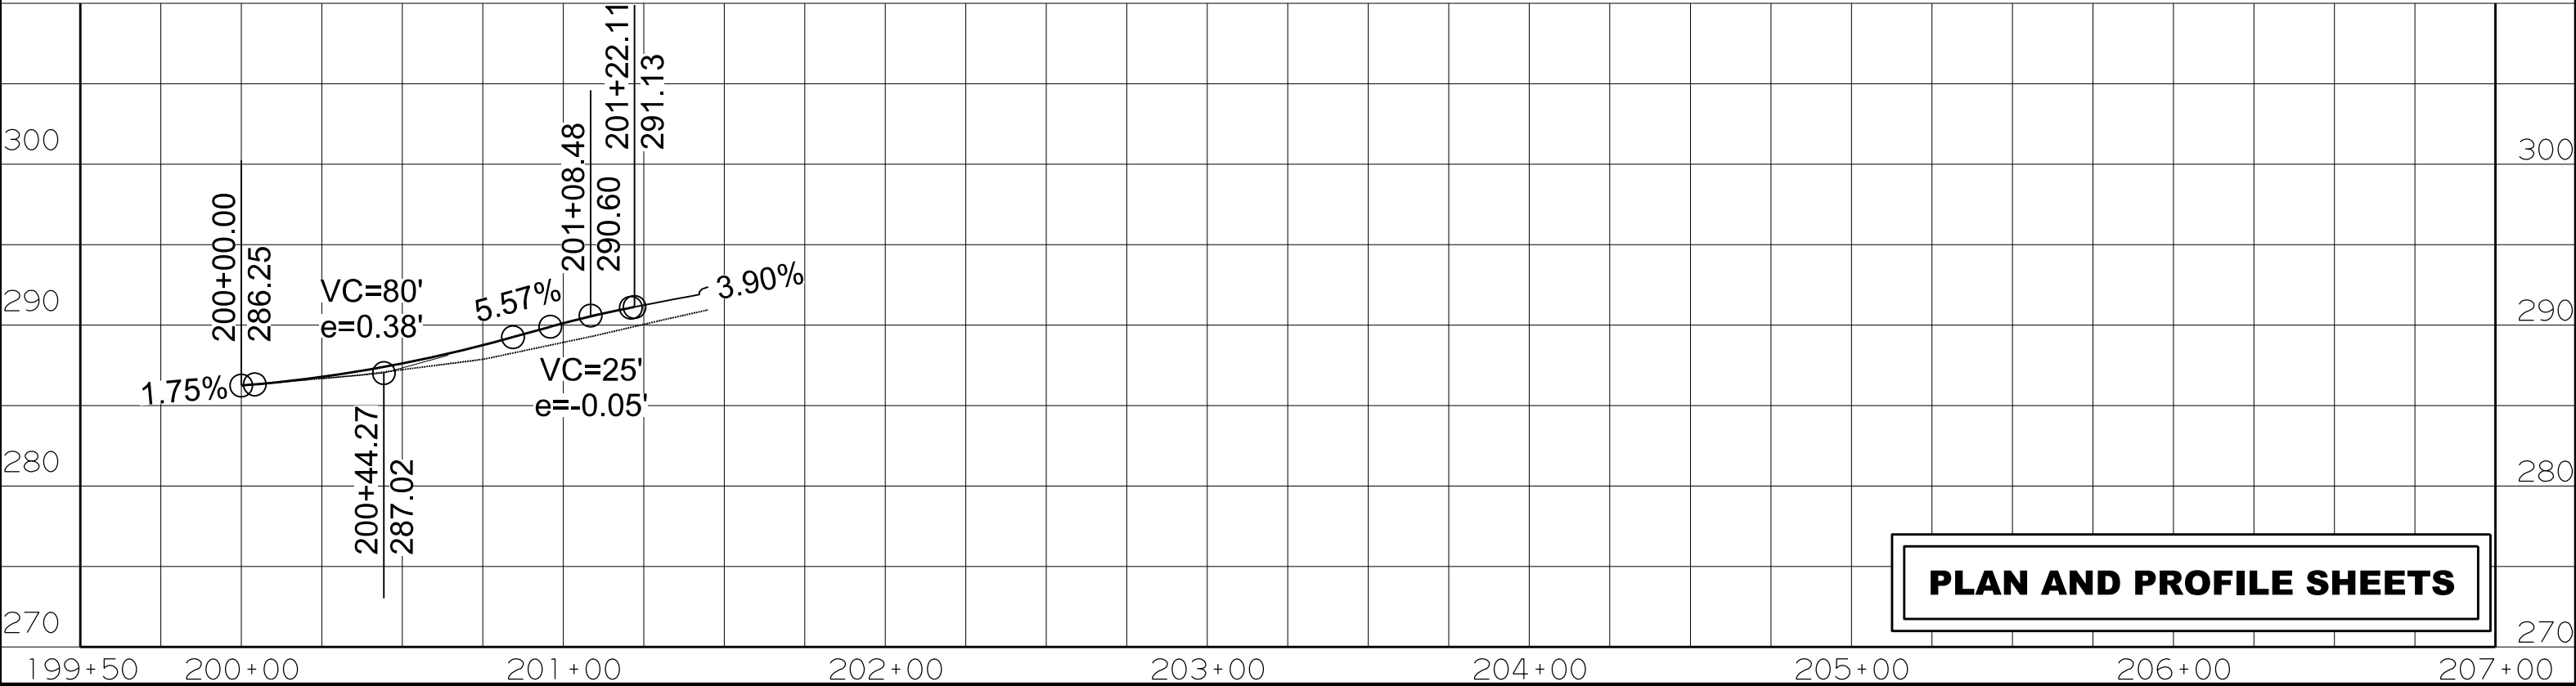

PLAN AND PROFILE SHEETS

DATE REVISED	DATE FILMED	DATE REVISED	DATE FILMED	FED. RD. DIST. NO.	STATE	FED. AID PROJ. NO.	SHEET NO.	TOTAL SHEETS
				6	ARK.			
				JOB NO.		C32005	64	104

PLAN AND PROFILE SHEETS



CONCRETE COMBINATION CURB AND GUTTER
STA. 300+00 TO 302+04 ON LT. 208 LIN. FT.

CONCRETE ISLAND
DESCRIPTION CURB FACE CONCRETE
STA. 300+31.27 TO 300+95.93 20TH TYPE B 82 SQ. YD.

REMOVAL AND DISPOSAL OF CURB AND GUTTER
STA. 300+00 TO 302+04 ON LT. 206 LIN. FT.

STA. 301+72
CONSTRUCT PRIVATE ENTRANCE ON RT.
UNCLASSIFIED EXCAVATION = 150 CU. YD.
COMPACTED EMBANKMENT = 285 CU. YD.

EARTHWORK 20TH
UNCLASSIFIED EXCAVATION (NORMAL) = 371 CU. YD.
UNCLASSIFIED EXCAVATION (PRIVATE ENTRANCES / TURNOUTS) =
COMPACTED EMBANKMENT (NORMAL) = 88 CU. YD.
COMPACTED EMBANKMENT (PRIVATE ENTRANCES / TURNOUTS) = 285 CU. YD.

TRAFFIC CONTROL DEVICES
W20-1
STA. 317+04 (1500) ON LT. = 16.00 SQ. FT.
STA. 312+04 (1000) ON LT. = 16.00 SQ. FT.
STA. 307+04 (500) ON LT. = 16.00 SQ. FT.
STA. 302+04 (AHEAD) ON LT. = 16.00 SQ. FT.

G20-2 (END ROAD WORK)
STA. 302+04 ON RT. = 8.00 SQ. FT.

CLEARING
STA. 300+00 TO STA. 303+30 = 4

GRUBBING
STA. 300+00 TO STA. 303+30 = 4

STA. 300+33 CONSTRUCT
STD. HWY. SIGNS
R1-2 WITH R6-5P ON LT.
TYPE A SUPPORT ASSEMBLY

STA. 302+05 CONSTRUCT
STD. HWY. SIGNS
W2-6 ON LT.
TYPE A SUPPORT ASSEMBLY

EXISTING ROW EXISTING ROW

EXISTING ROW EXISTING ROW

LEGEND

- POWER POLE
- COMBINATION POLE
- POLE W/GUY
- TELEPHONE RISER
- TELEPHONE POLE
- UNDERGROUND CABLE MKR.
- WATER METER
- WATER VALVE
- UTILITY POLE
- TANK
- GAS METER




SCALE IN FEET


PLAN AND PROFILE SHEETS

LEFT SIDE

DATE REVISED	DATE FILMED	DATE REVISED	DATE FILMED	FED. RD. DIST. NO.	STATE	FED. AID PROJ. NO.	SHEET NO.	TOTAL SHEETS
				6	ARK.			
				JOB NO.		C32005	65	104
				4 PLAN AND PROFILE SHEETS				

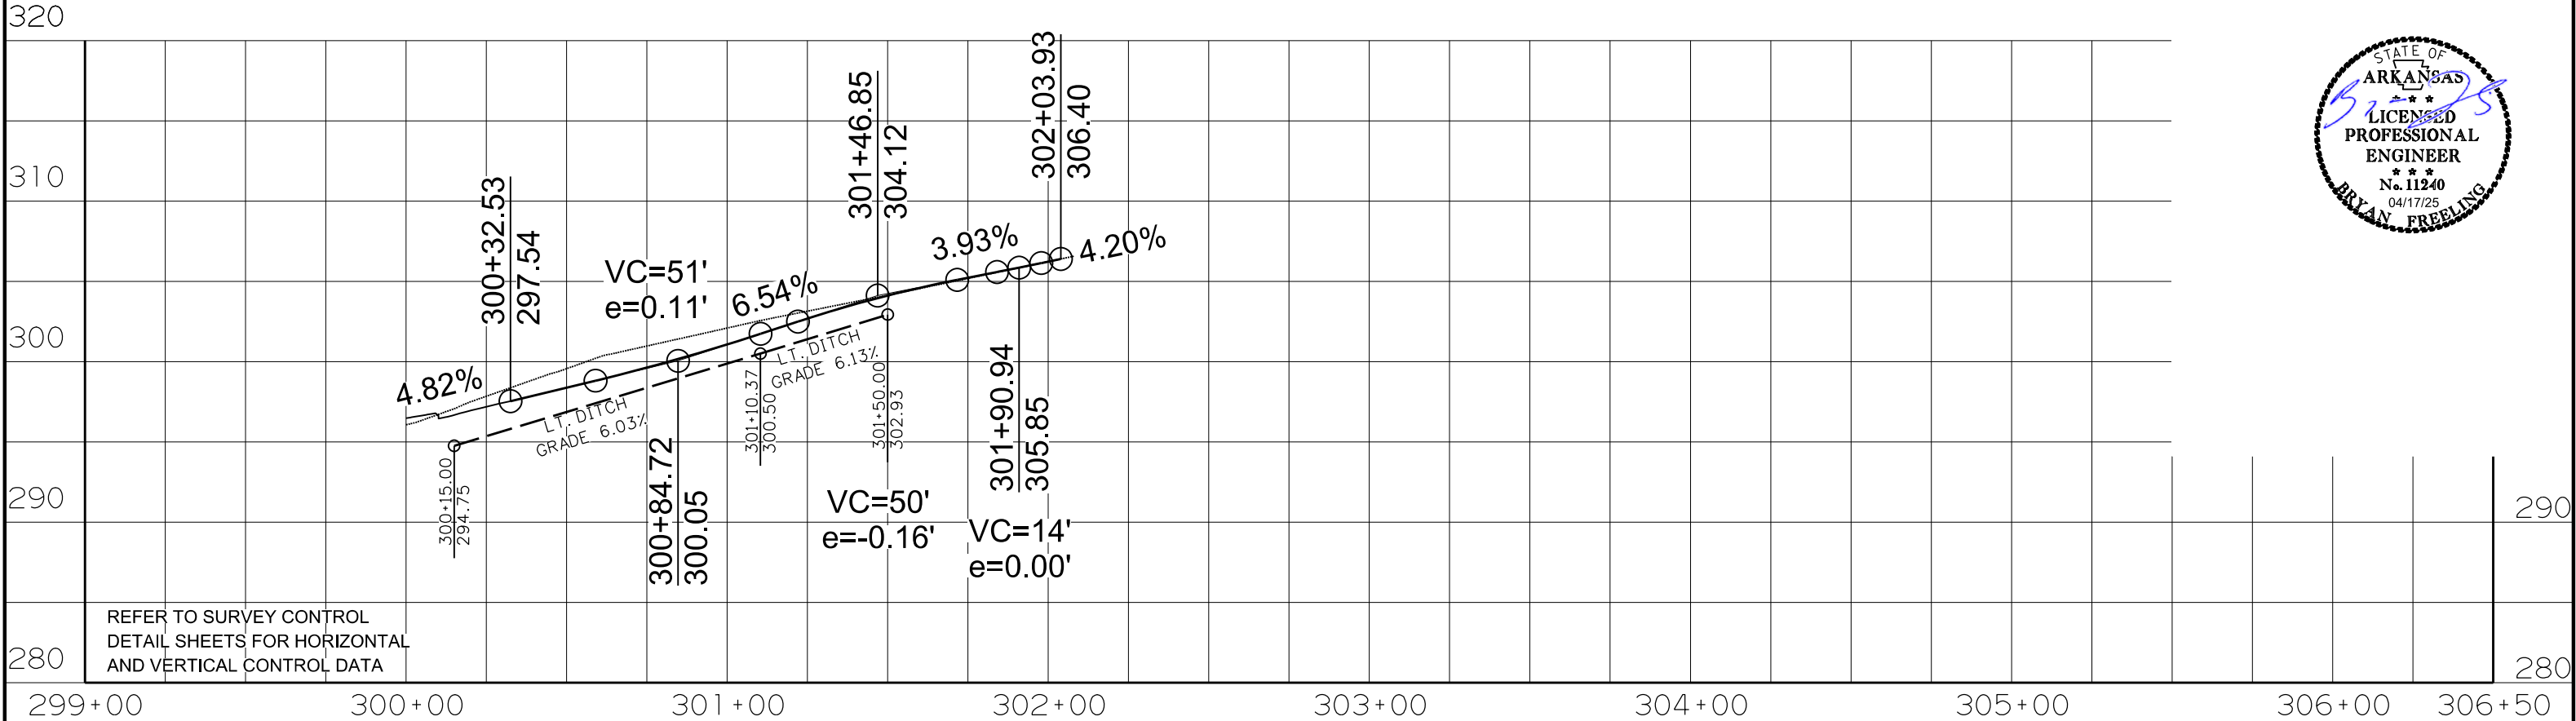

RIGHT SIDE

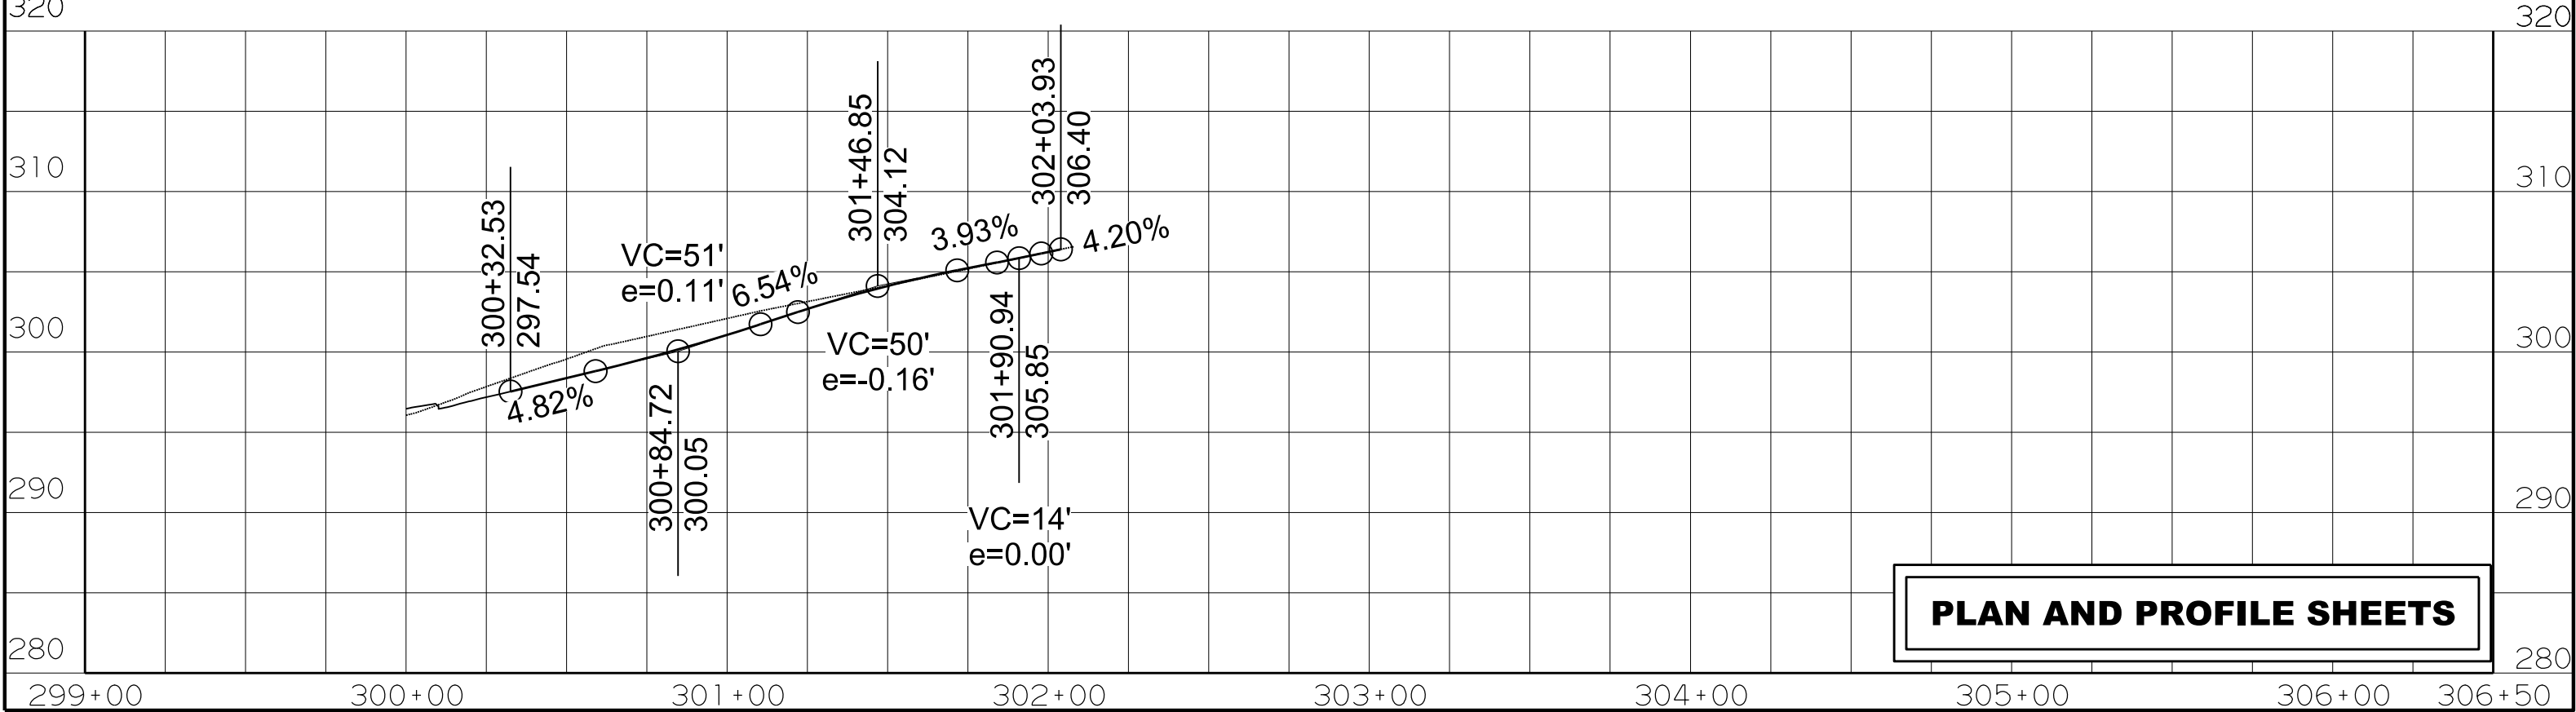


DATE REVISED	DATE FILMED	DATE REVISED	DATE FILMED	FED. RD. DIST. NO.	STATE	FED. AID PROJ. NO.	SHEET NO.	TOTAL SHEETS
				6	ARK.			
				JOB NO.		C32005	66	104
				④	PLAN AND PROFILE SHEETS			



CONCRETE CURB (TYPE B)
STA. 400+00 TO 404+05.27 ON LT. 280 LIN. FT.

EARTHWORK ROUNDABOUT
UNCLASSIFIED EXCAVATION (NORMAL) = 93 CU. YD.
COMPACTED EMBANKMENT (NORMAL) = 713 CU. YD.


- LEGEND**
- POWER POLE
 - COMBINATION POLE
 - POLE W/GUY
 - TELEPHONE RISER
 - TELEPHONE POLE
 - UNDERGROUND CABLE MKR.
 - WATER METER
 - WATER VALVE
 - UTILITY POLE
 - TANK
 - GAS METER

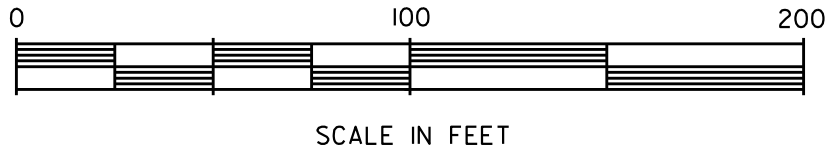

PLAN AND PROFILE SHEETS

ROUNDBABOUT

DATE REVISED	DATE FILMED	DATE REVISED	DATE FILMED	FED. RD. DIST. NO.	STATE	FED. AID PROJ. NO.	SHEET NO.	TOTAL SHEETS
				6	ARK.			
				JOB NO.		C32005	67	104
				④ PLAN AND PROFILE SHEETS				

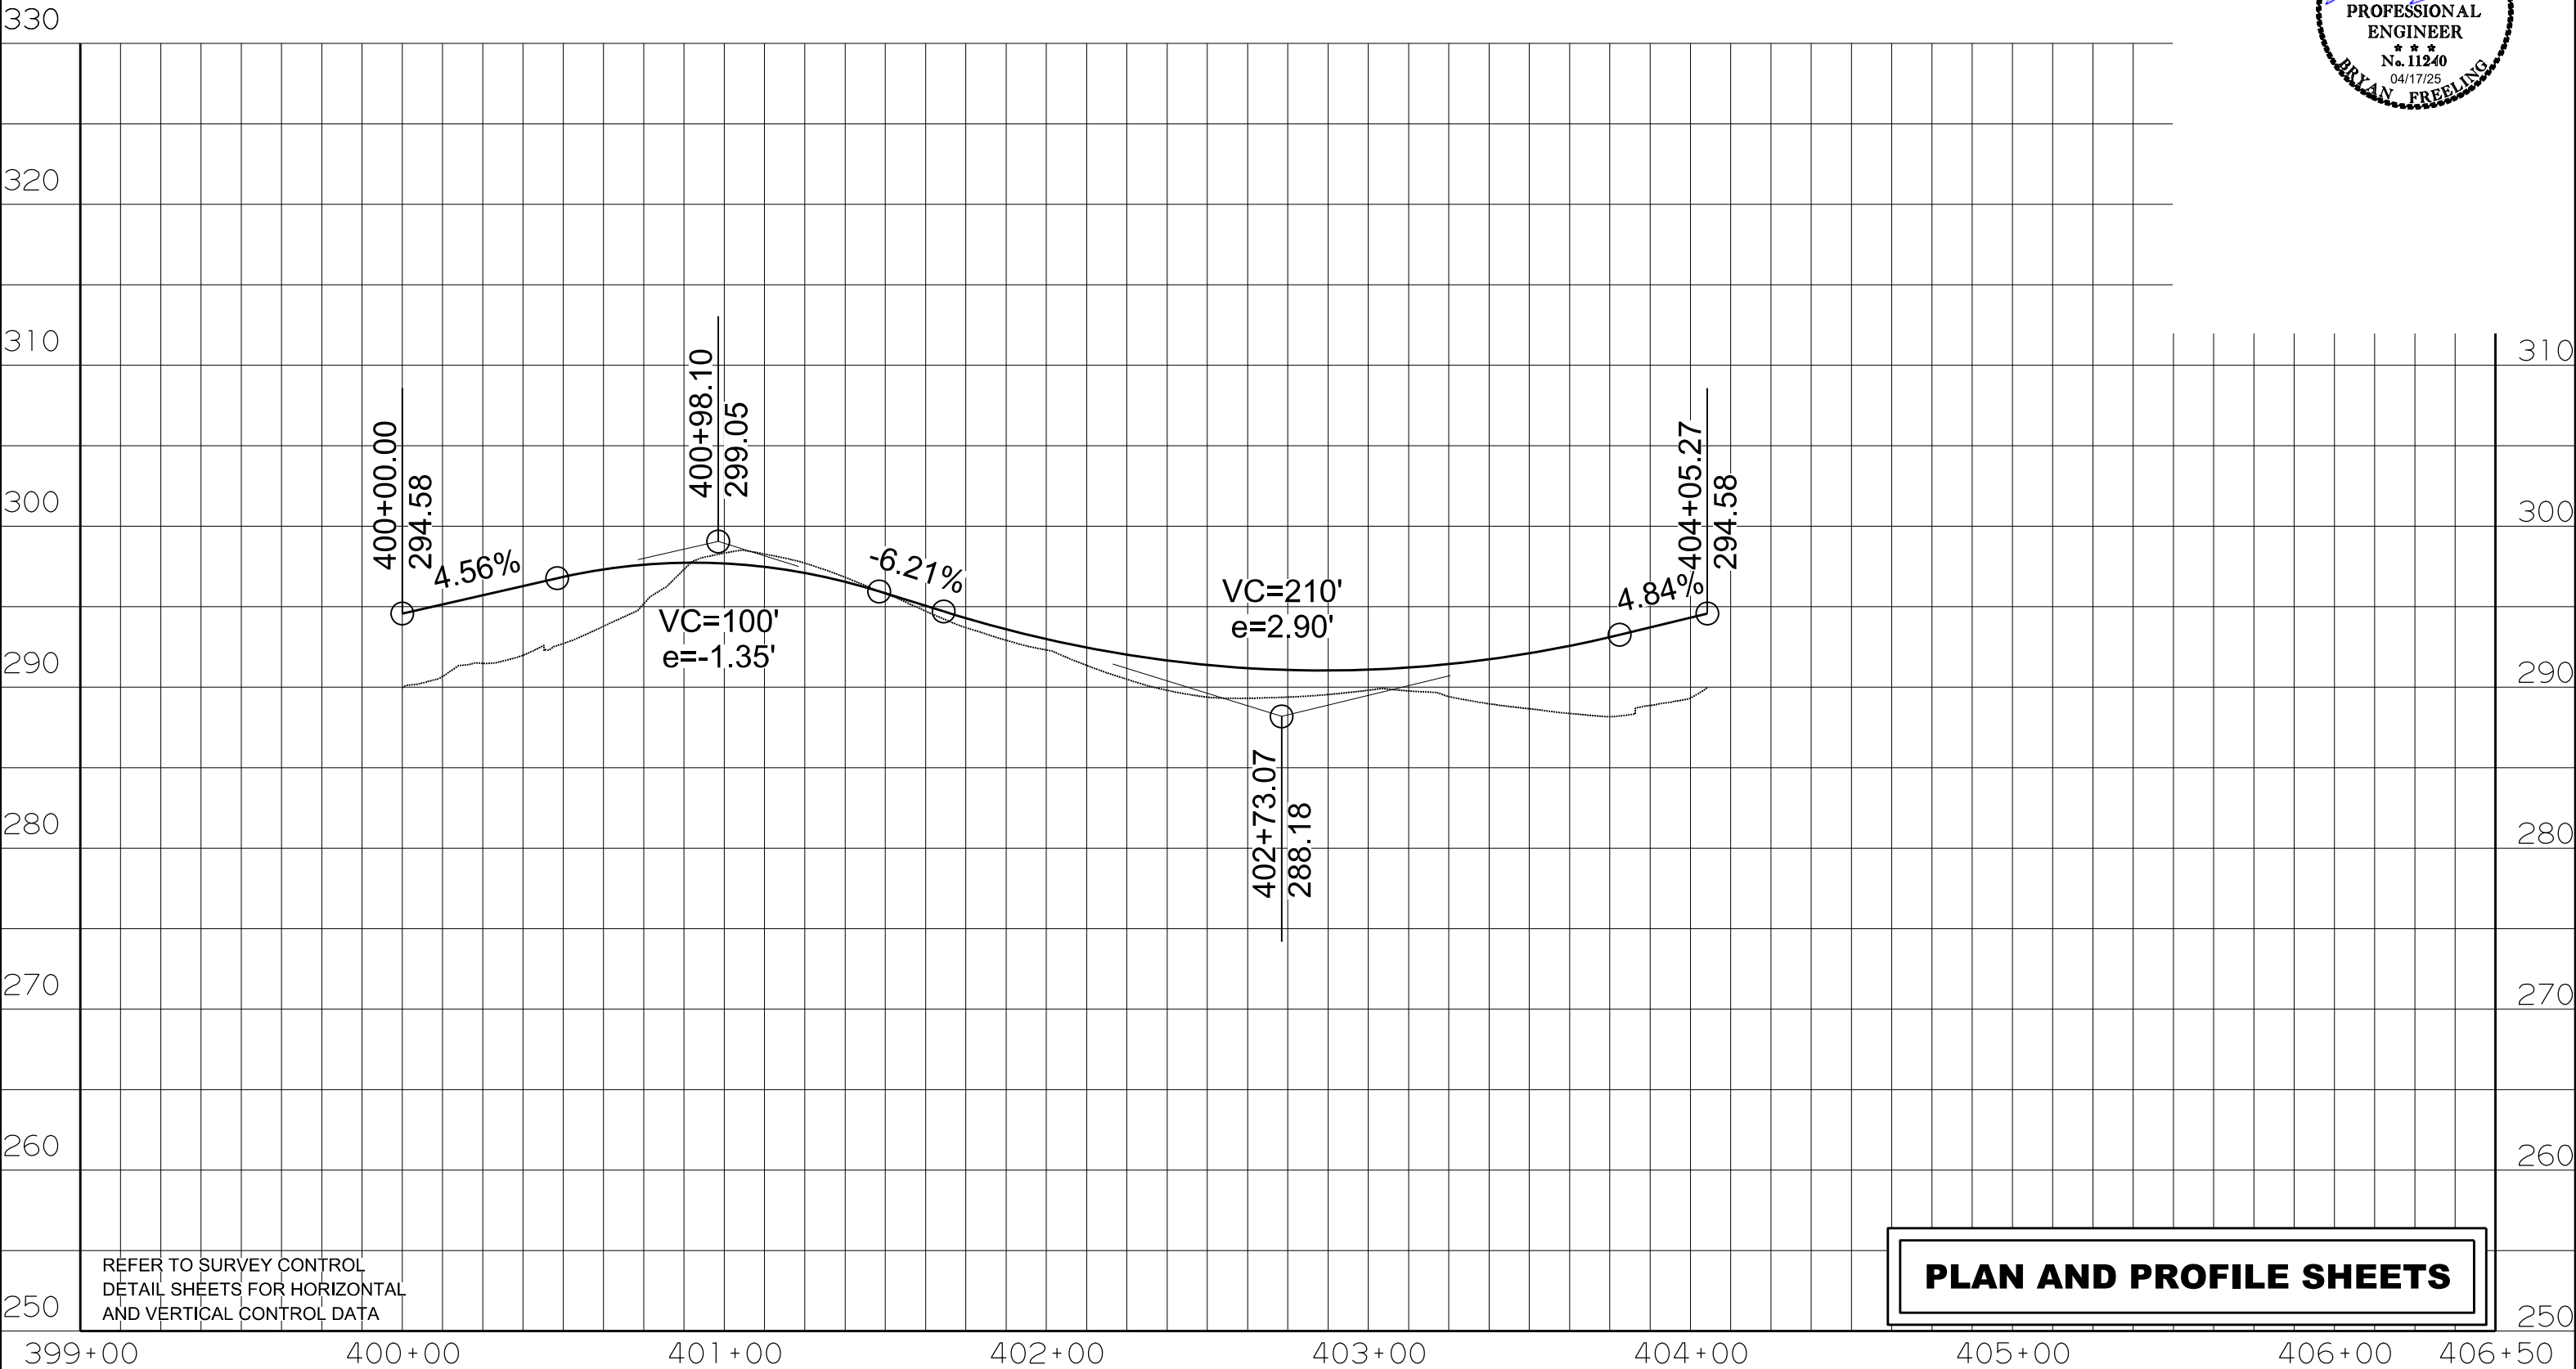

DATE REVISED	DATE FILMED	DATE REVISED	DATE FILMED	FED. RD. DIST. NO.	STATE	FED. AID PROJ. NO.	SHEET NO.	TOTAL SHEETS
				6	ARK.			
				JOB NO.		C32005	68	104

PLAN AND PROFILE SHEETS



CONCRETE COMBINATION CURB AND GUTTER
STA. 500+07 TO 500+59 ON LT. 60 LIN. FT.
STA. 500+00 TO 500+69.18 ON RT. 84 LIN. FT.

CONCRETE ISLAND
STA. 500+10 DESCRIPTION SIDNEY CURB FACE TYPE B CONCRETE SQ. YD. 9

REMOVAL AND DISPOSAL OF CURB AND GUTTER
STA. 500+10 TO 500+61 ON LT. 55 LIN. FT.

REMOVAL AND DISPOSAL OF CONCRETE DRIVEWAYS
STA. 500+65 ON LT. 6 SQ. YD.

REMOVAL AND DISPOSAL OF PIPE CULVERTS
STA. 500+25 CROSS DRAIN 1 EACH

REMOVAL AND DISPOSAL OF DROP INLETS
STA. 500+23 DROP INLET ON LT. 1 EACH

STA. 500+61
CONSTRUCT PRIVATE ENTRANCE ON LT.
UNCLASSIFIED EXCAVATION = 1 CU. YD.

REMOVAL AND DISPOSAL OF CONCRETE ISLANDS.
STA. 500+15 SIDNEY 8 SQ. YD.

STA. 500+14 CONSTRUCT
D.I. ON LT. WITH 4' EXTENSION
18" X 99' R.C. PIPE OUTLET
TYPE MO = 4' I.D.
HEIGHT = 5.63'
INSTALL 18" F.E.S.

STA. 500+29 CONSTRUCT
D.I. ON RT. WITH 4' EXTENSION EACH SIDE
18" X 42' R.C. PIPE OUTLET
OPENING IN BACK
CONNECT TO DROP INLET
AT STA. 500+28 ON LT.
TYPE MO = 4' I.D.
HEIGHT = 4.76'

STA. 500+29 CONSTRUCT
D.I. ON LT. WITH 4' EXTENSION
18" X 13' R.C. PIPE OUTLET
CONNECT TO DROP INLET
AT STA. 500+14 ON LT.
TYPE MO = 4' I.D.
HEIGHT = 5.81'



P.I. = 500+43.45
 $\Delta = 1^{\circ}46'24.95''$ LT.
 $D = 24^{\circ}00'00.00''$
 $T = 3.70'$
 $L = 7.39'$
 $e = n.c.$

EARTHWORK SIDNEY
UNCLASSIFIED EXCAVATION (NORMAL) = 140 CU. YD.
COMPACTED EMBANKMENT (NORMAL) = 0 CU. YD.

TRAFFIC CONTROL DEVICES
W20-1
STA. 515+70.00 (1500) ON LT. = 16.00 SQ. FT.
STA. 510+70.00 (1000) ON LT. = 16.00 SQ. FT.
STA. 505+70.00 (500) ON LT. = 16.00 SQ. FT.
STA. 500+69.18 (AHEAD) ON LT. = 16.00 SQ. FT.

G20-2 (END ROAD WORK)
STA. 500+69.18 ON RT. = 8.00 SQ. FT.


STA. 500+10 CONSTRUCT
STD. HWY. SIGNS
R1-1 ON LT.
TYPE A SUPPORT ASSEMBLY



SCALE IN FEET

PLAN AND PROFILE SHEETS


- LEGEND
- — POWER POLE
 - ◇ — COMBINATION POLE
 - — POLE W/GUY
 - ⊞ — TELEPHONE RISER
 - ◇ — TELEPHONE POLE
 - ⊞ — UNDERGROUND CABLE MKR.
 - ⊞ — WATER METER
 - ⊞ — WATER VALVE
 - ⊞ — UTILITY POLE
 - ⊞ — TANK
 - ⊞ — GAS METER

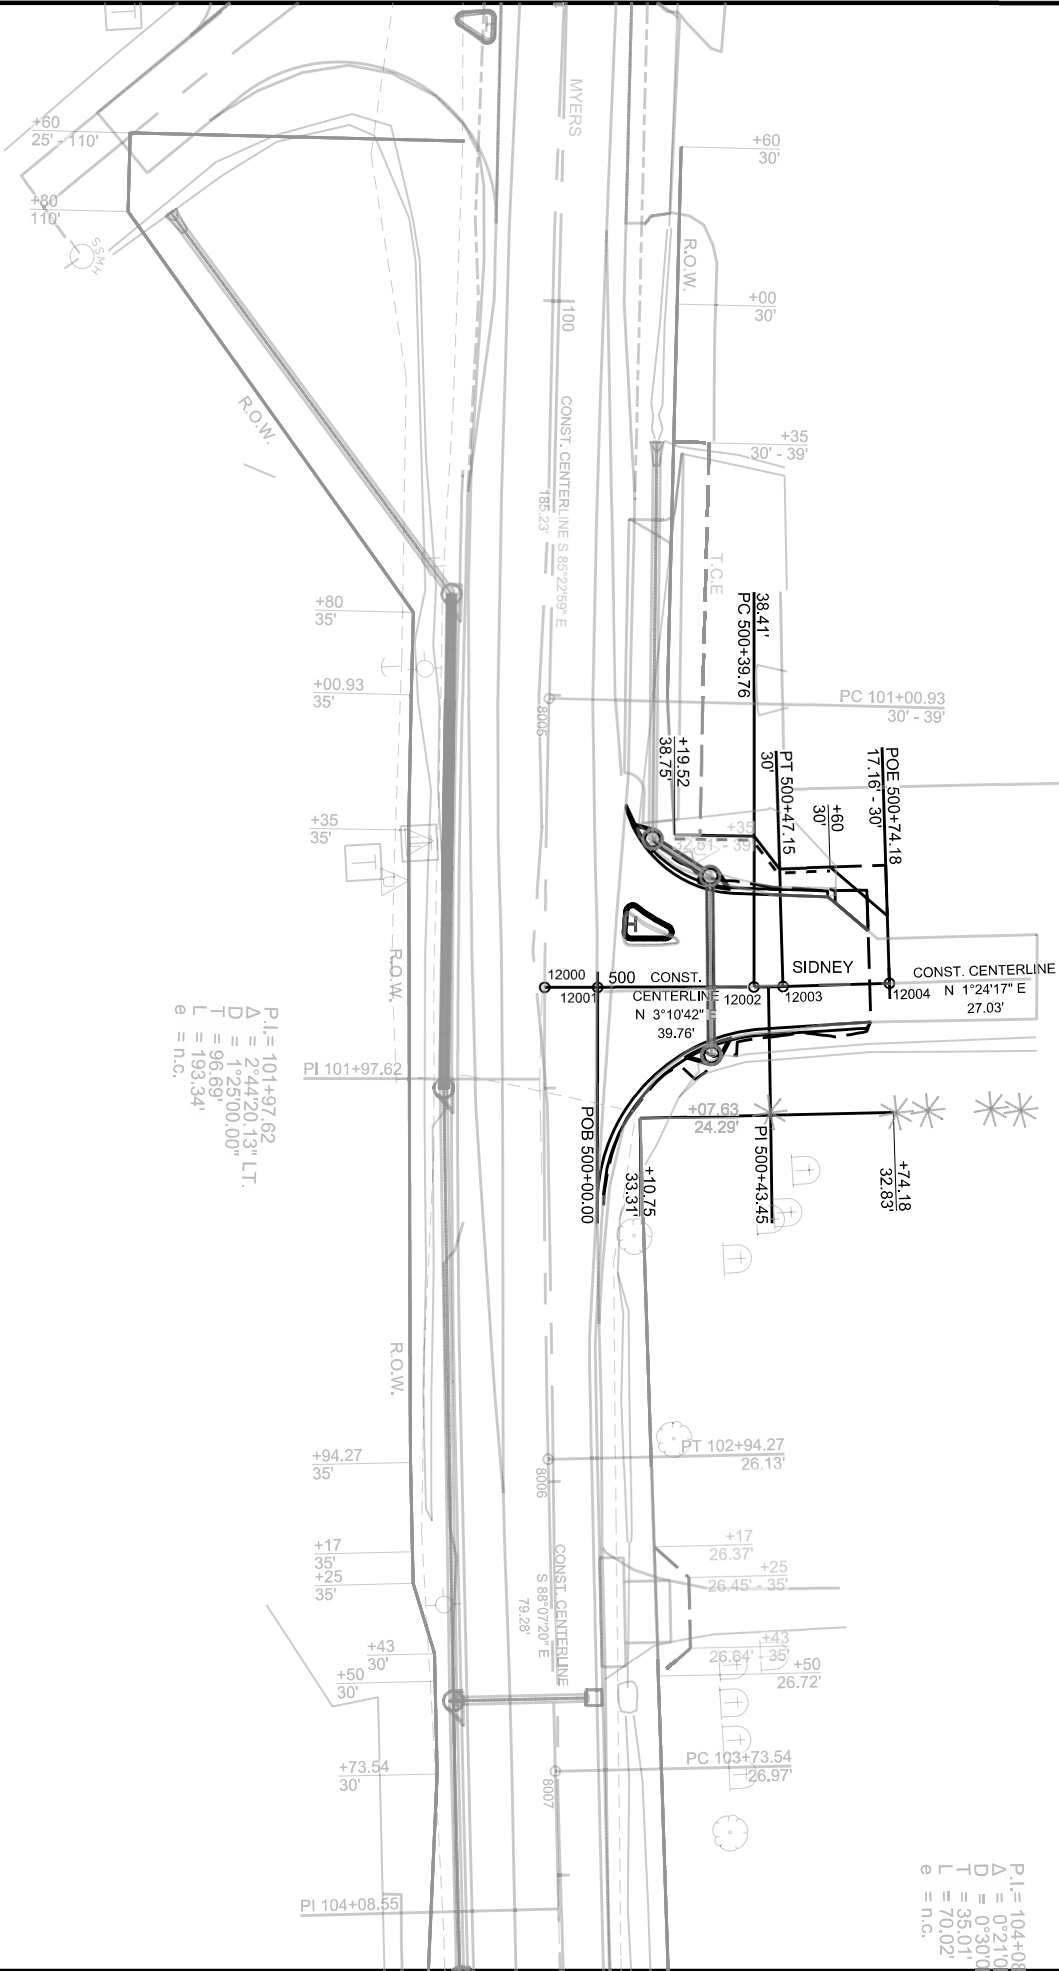

LEFT SIDE


DATE REVISED	DATE FILMED	DATE REVISED	DATE FILMED	FED. RD. DIST. NO.	STATE	FED. AID PROJ. NO.	SHEET NO.	TOTAL SHEETS
				6	ARK.			
				JOB NO.		C32005	69	104
				④	PLAN AND PROFILE SHEETS			

300

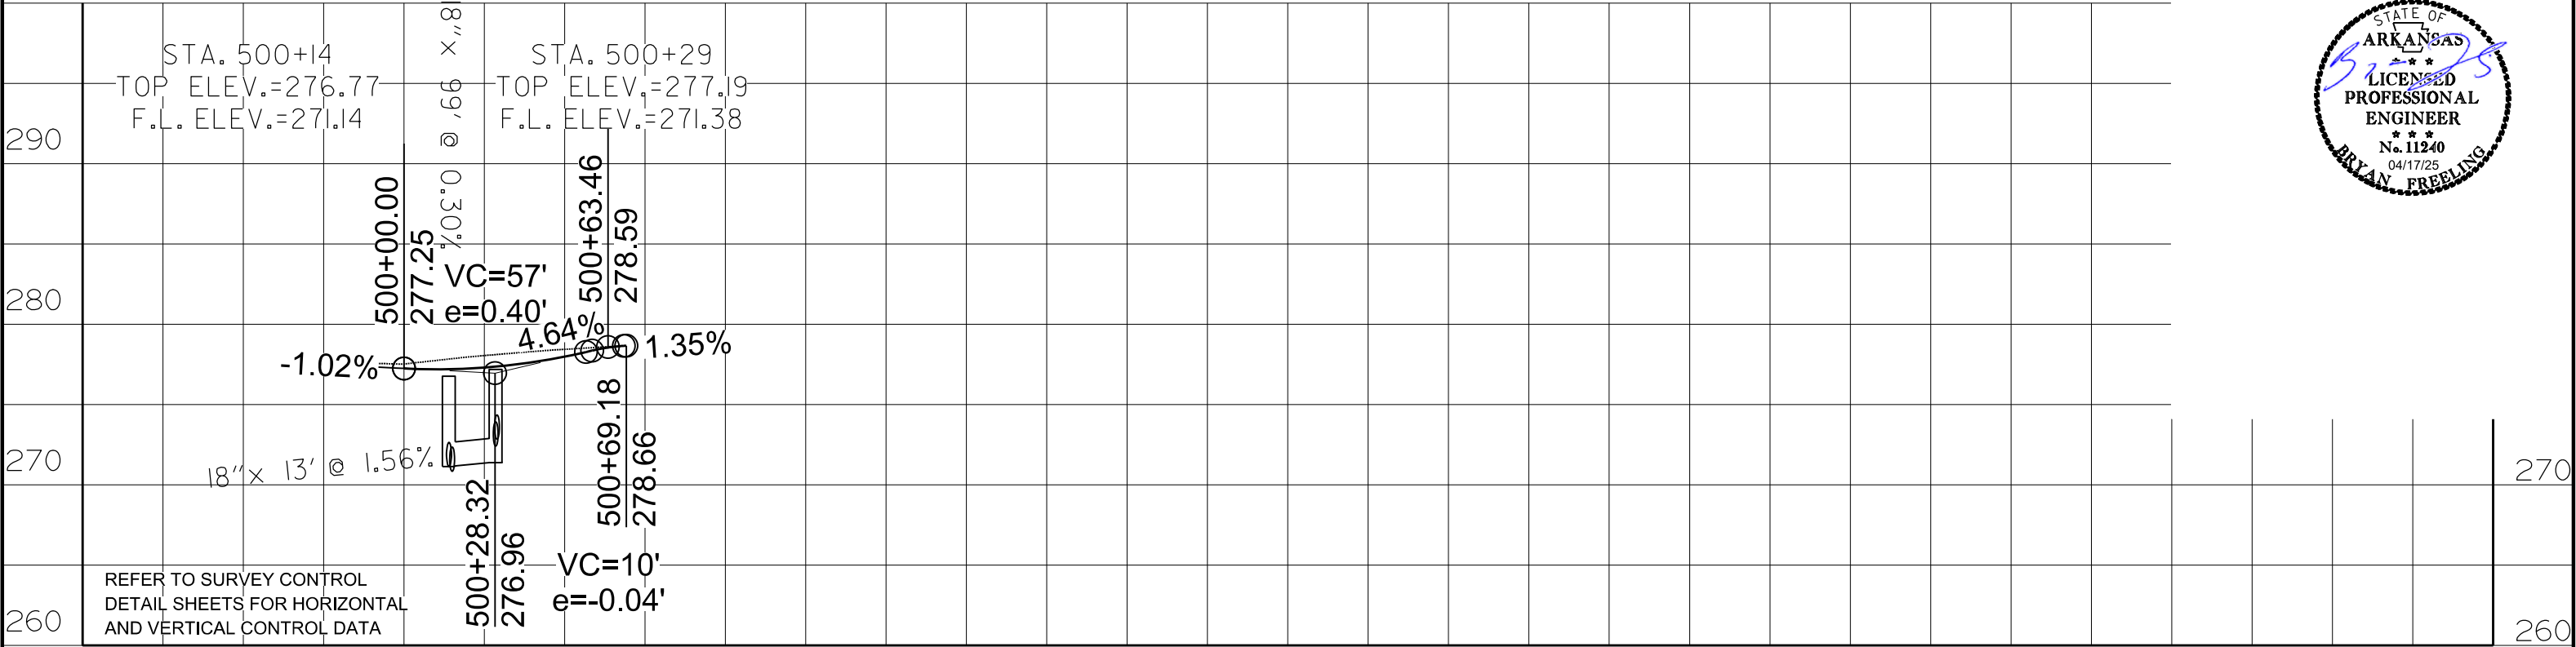

RIGHT SIDE

300


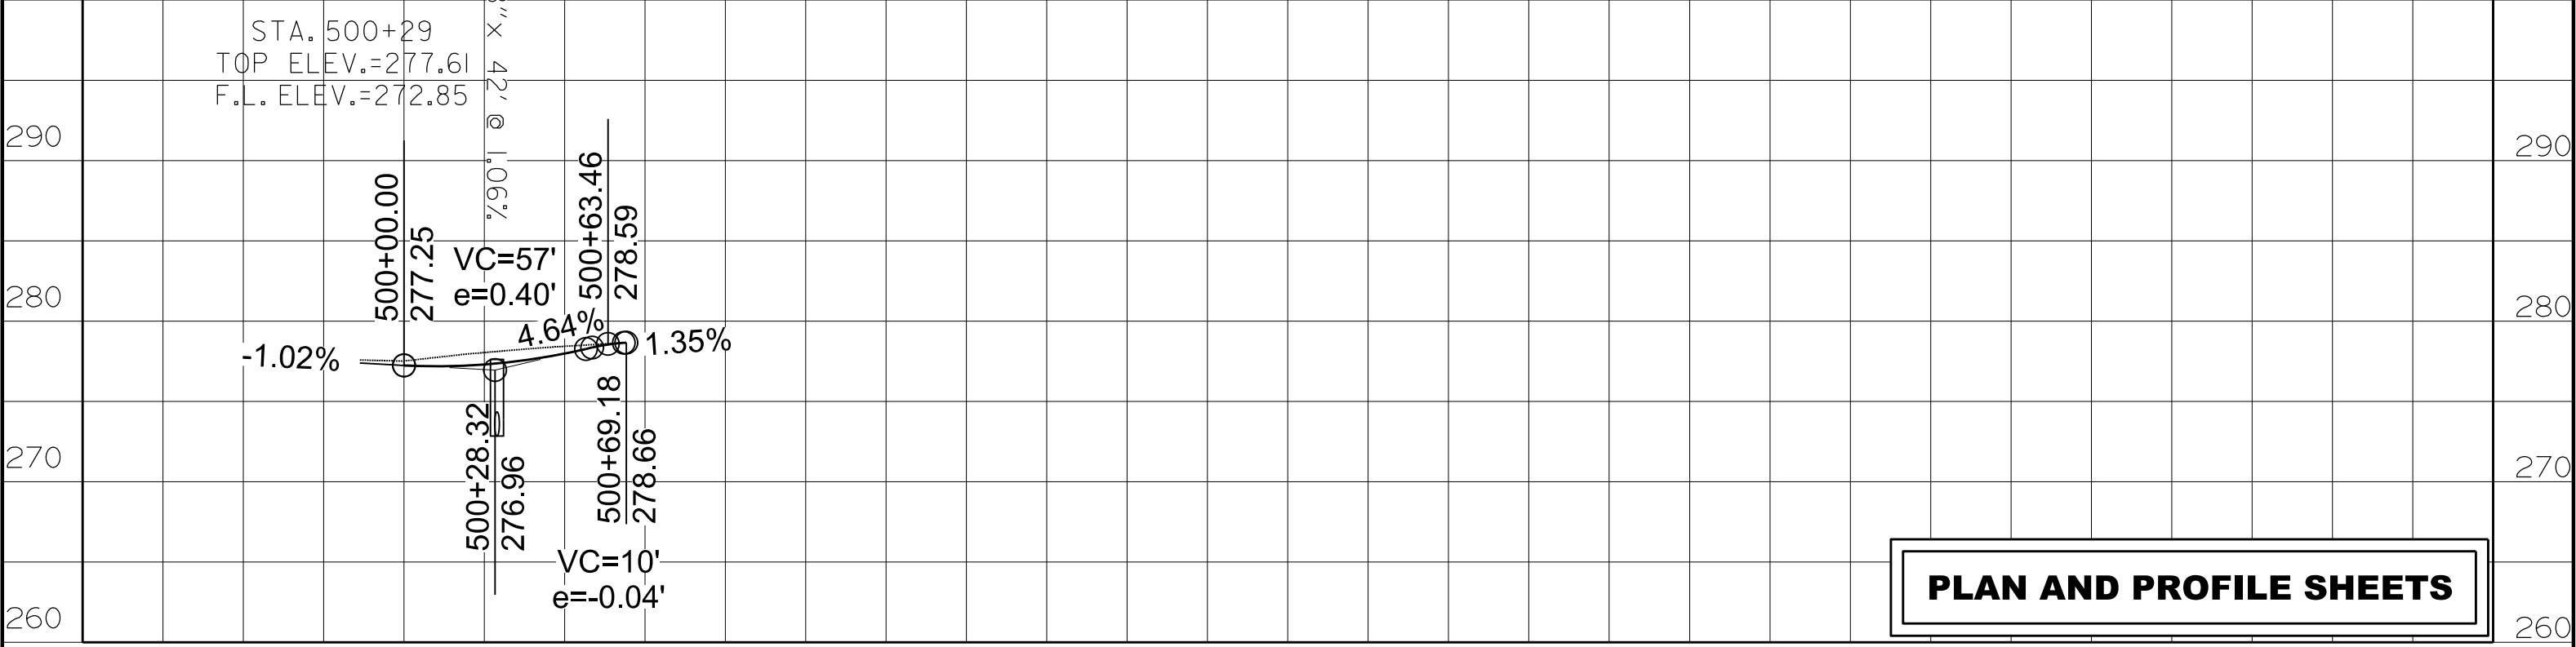


PLAN AND PROFILE SHEETS

499+00 500+00 501+00 502+00 503+00 504+00 505+00 506+00 506+50

DATE REVISED	DATE FILMED	DATE REVISED	DATE FILMED	FED. RD. DIST. NO.	STATE	FED. AID PROJ. NO.	SHEET NO.	TOTAL SHEETS
				6	ARK.			
				JOB NO.		C32005	70	104

PLAN AND PROFILE SHEETS

 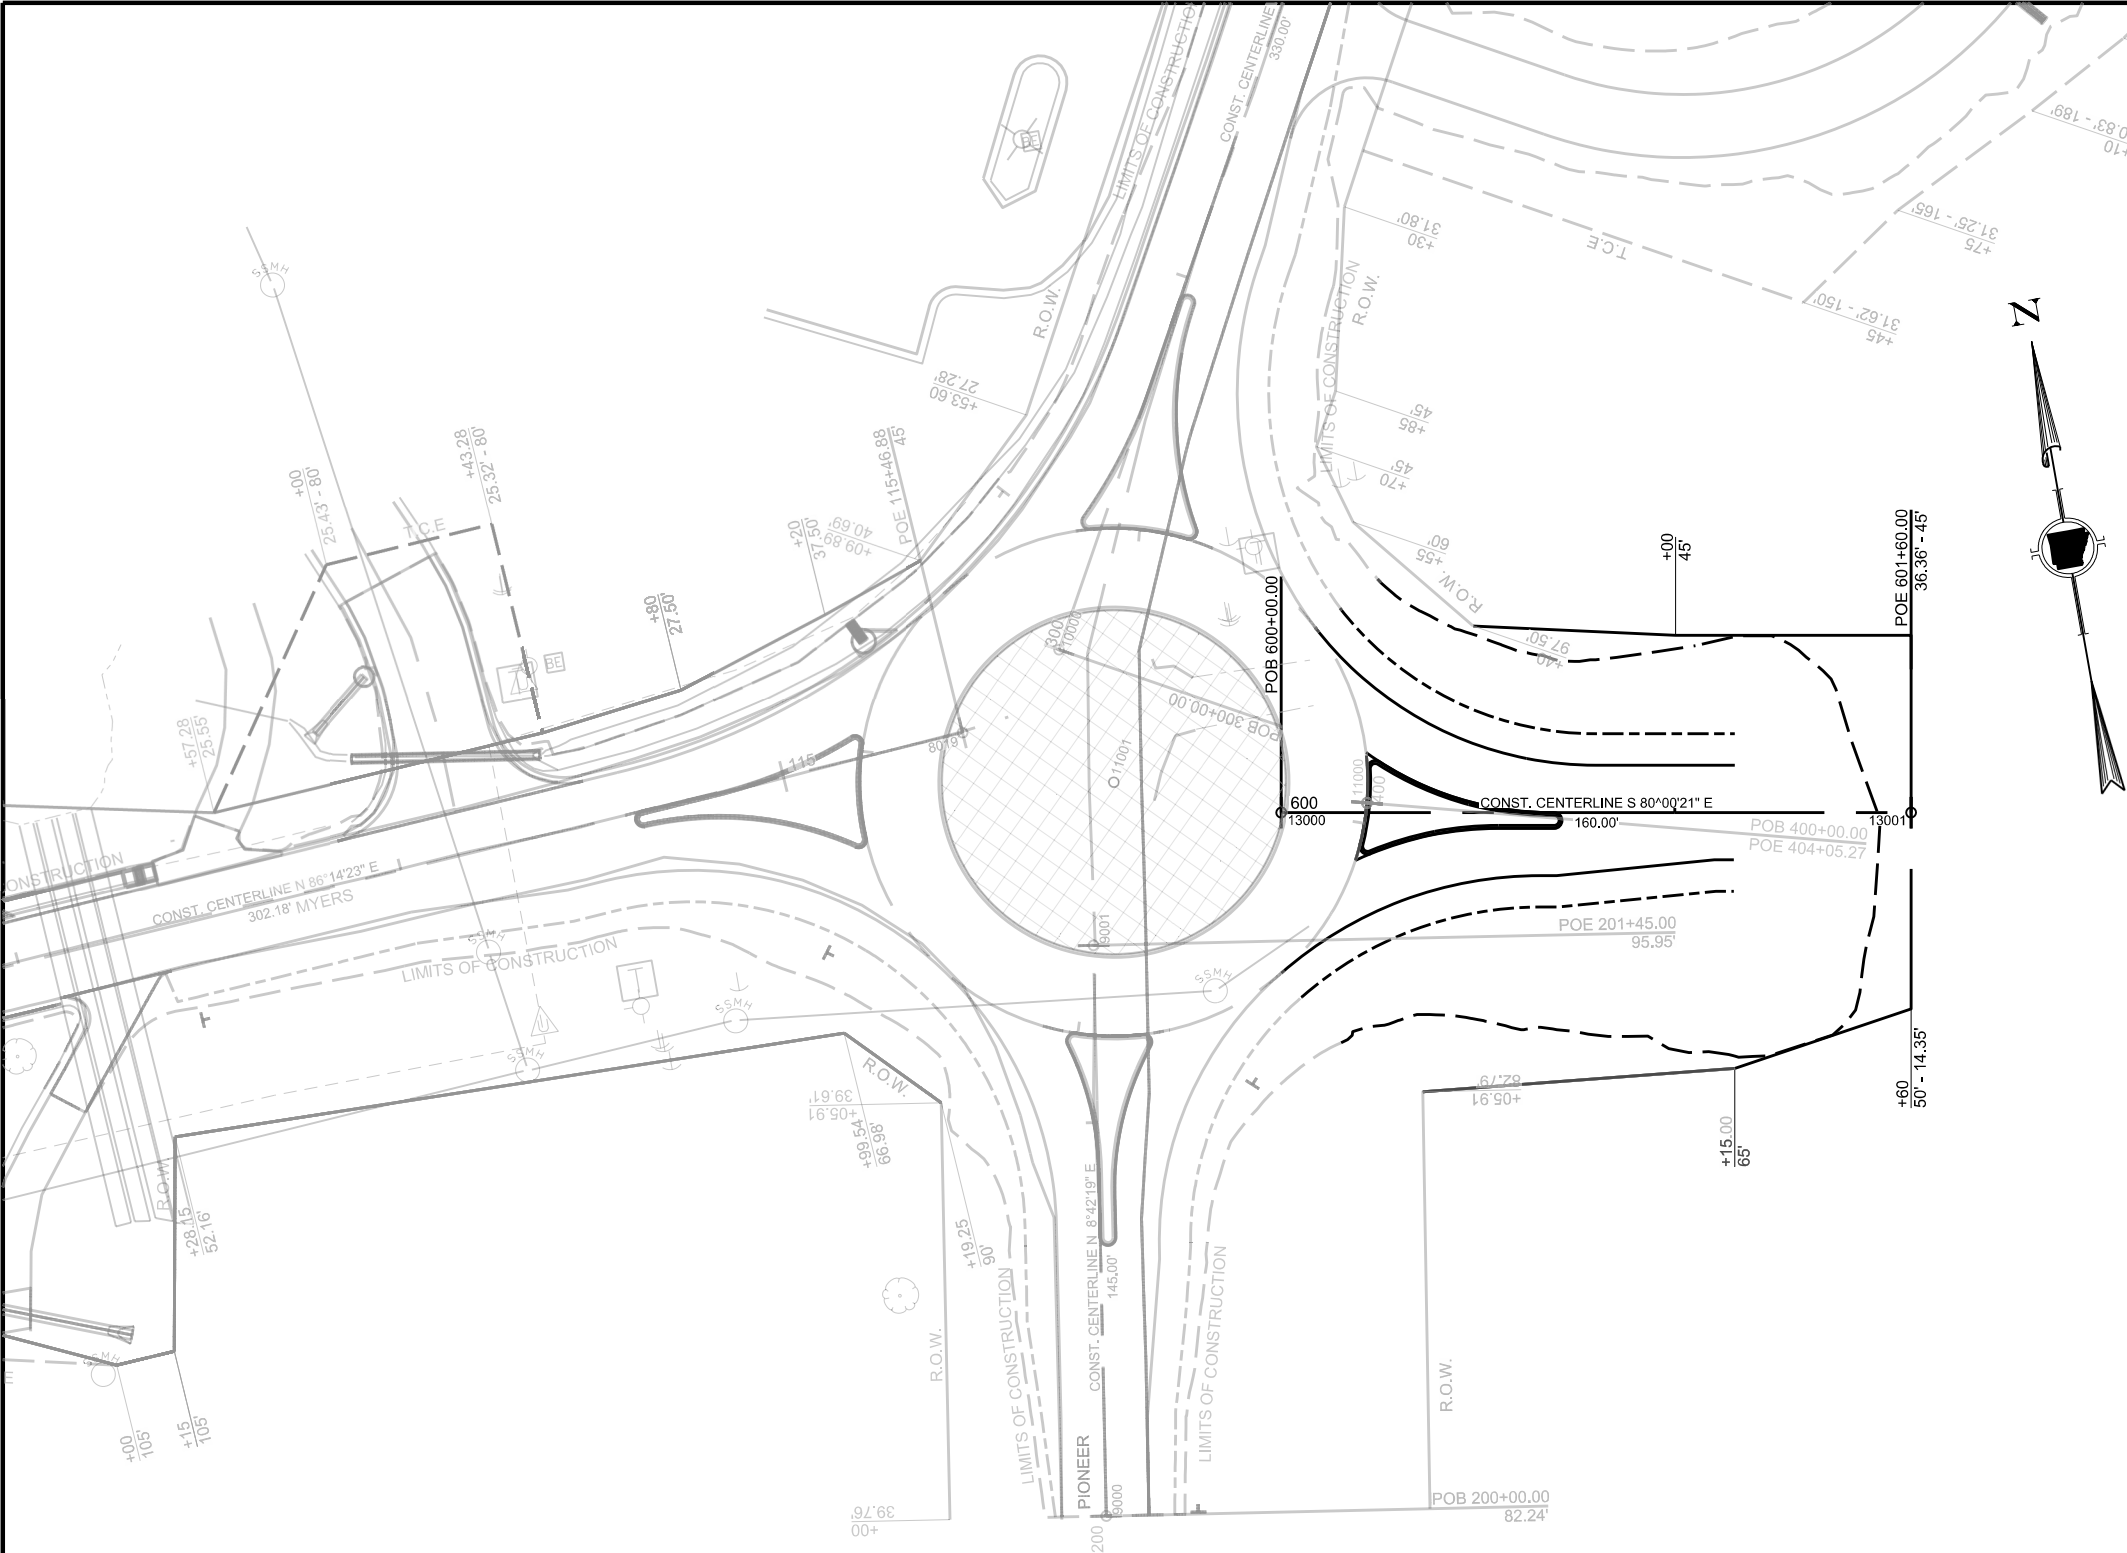

EARTHWORK STUBOUT	
COMPACTED EMBANKMENT (NORMAL)	= 2124 CU. YD.
COMPACTED EMBANKMENT (ADDITIONAL)	= 663 CU. YD.

CONCRETE ISLAND	DESCRIPTION	CURB FACE	CONCRETE
STA. 600+19.95 TO 600+71.37	FUTURE ROAD	TYPE B	56 SQ. YD.

CLEARING	
STA. 600+00 TO STA. 601+60	= 2
GRUBBING	
STA. 600+00 TO STA. 601+60	= 2

LEGEND

- POWER POLE
- COMBINATION POLE
- POLE W/GUY
- TELEPHONE RISER
- TELEPHONE POLE
- UNDERGROUND CABLE MKR.
- WATER METER
- WATER VALVE
- UTILITY POLE
- TANK
- GAS METER



SCALE IN FEET

PLAN AND PROFILE SHEETS

LEFT SIDE

DATE REVISED	DATE FILMED	DATE REVISED	DATE FILMED	FED. RD. DIST. NO.	STATE	FED. AID PROJ. NO.	SHEET NO.	TOTAL SHEETS
				6	ARK.			
				JOB NO.		C32005	71	104
				④	PLAN AND PROFILE SHEETS			

4



310

300

290

280

270

REFER TO SURVEY CONTROL
DETAIL SHEETS FOR HORIZONTAL
AND VERTICAL CONTROL DATA

597+00598+00599+00600+00601+00602+00603+00604+00604+50

600+21.30

294.46

-3.34%

601+15.00

291.33

PROPOSED EMBANKMENT TO EXISTING

280

270

RIGHT SIDE

310

300

290

280

270

597+00598+00599+00600+00601+00602+00603+00604+00604+50

600+21.30

294.46

-3.34%

601+15.00

291.33

PROPOSED EMBANKMENT TO EXISTING

310

300






290

280

270








PLAN AND PROFILE SHEETS

DATE REVISED	DATE FILMED	DATE REVISED	DATE FILMED	FED.RD. DIST.NO.	STATE	FED.AID PROJ.NO.	SHEET NO.	TOTAL SHEETS
				6	ARK.			
				JOB NO.		C32005	72	104
				4	CROSS SECTIONS STA. 91+36.90 TO 91+60.00			

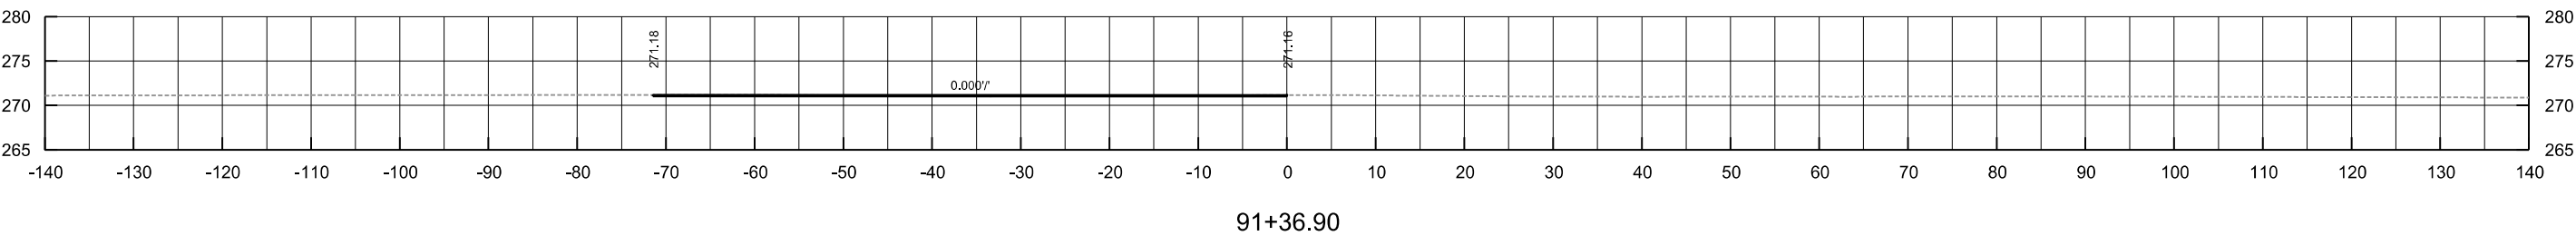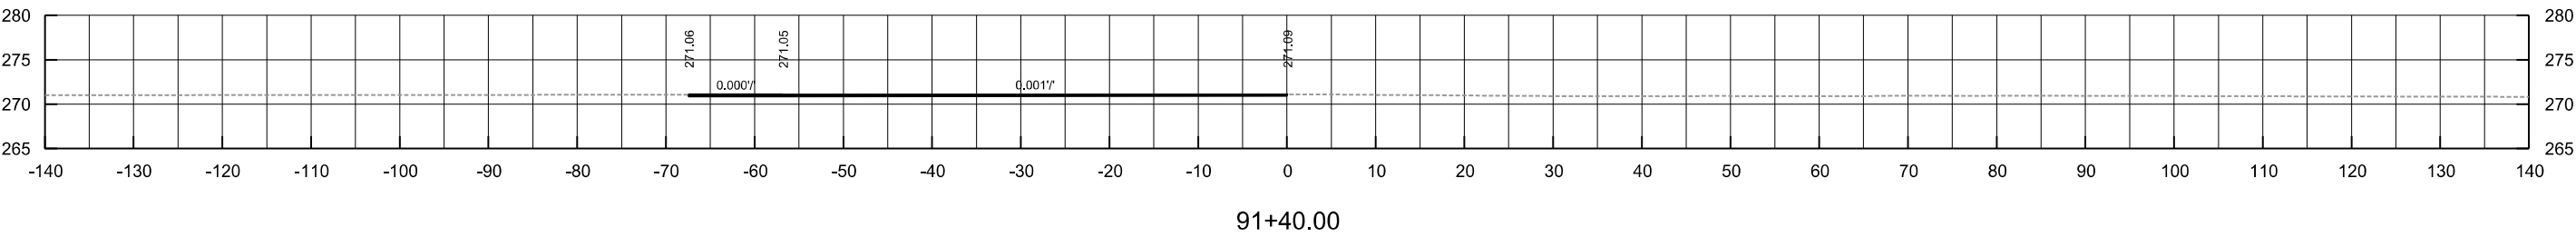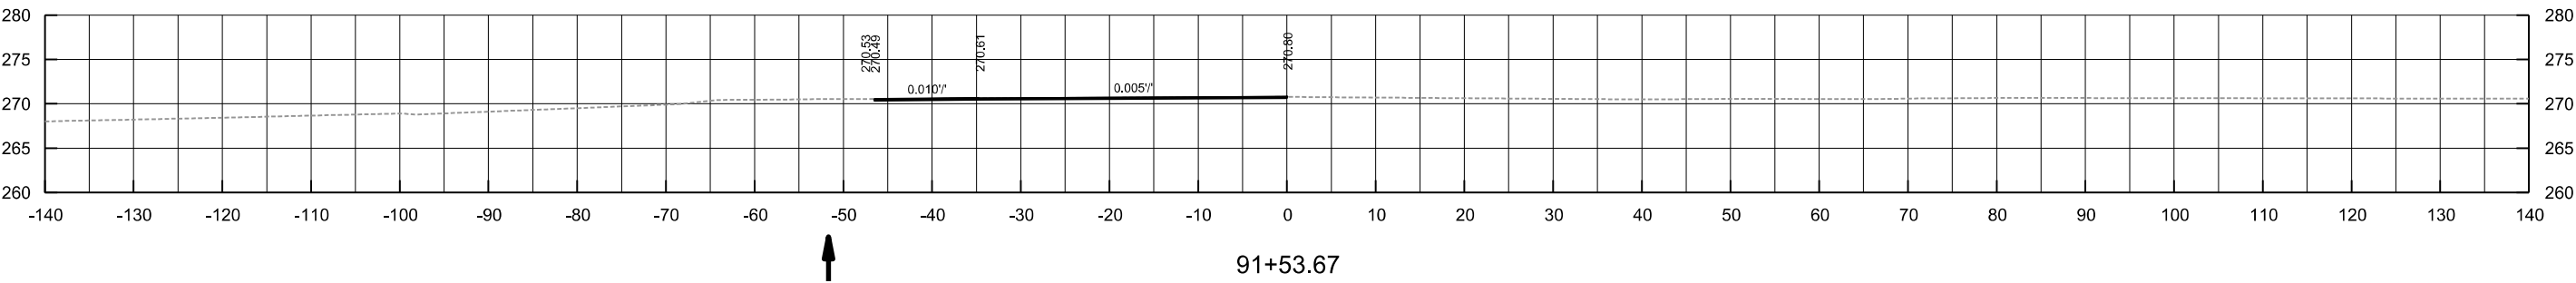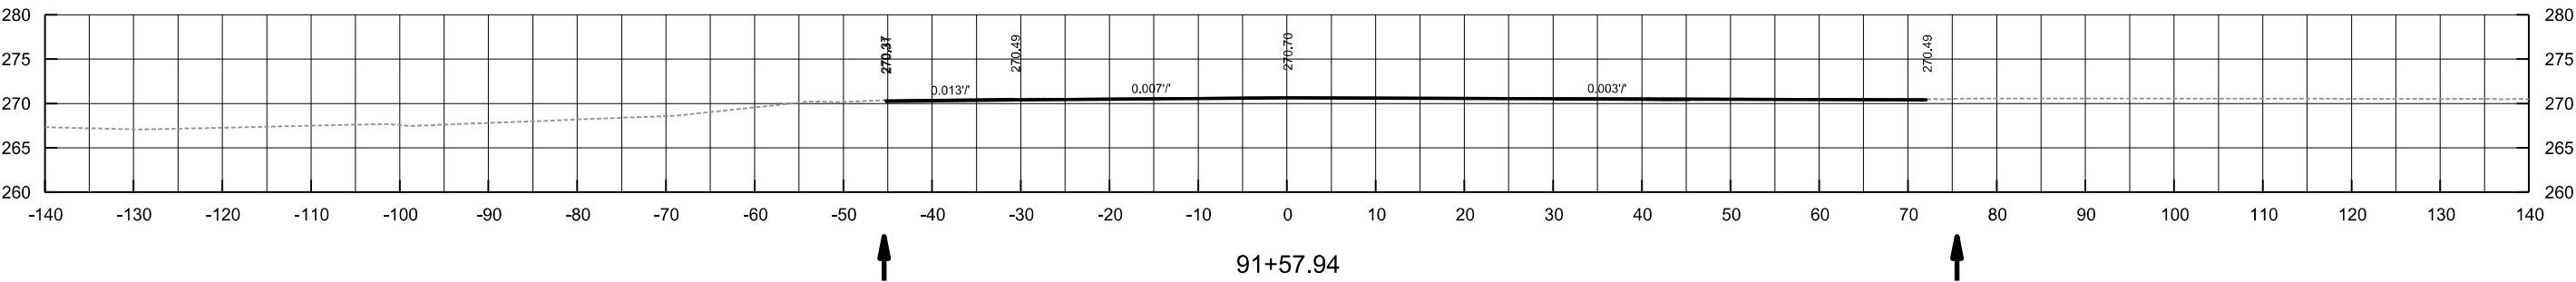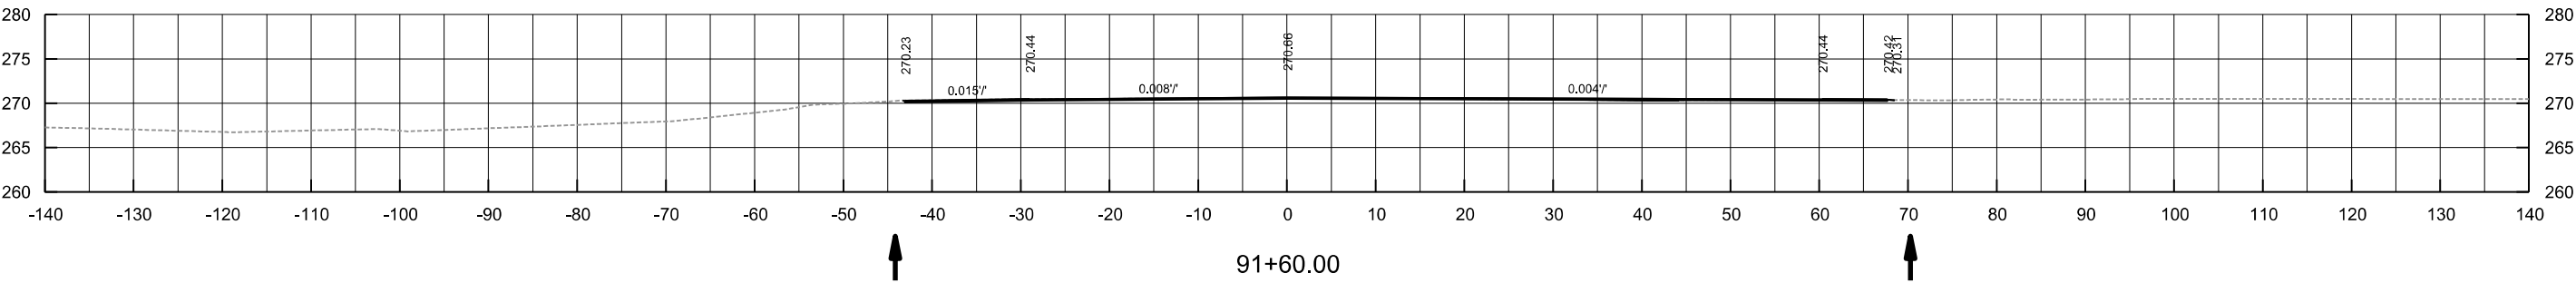








DATE REVISED	DATE FILMED	DATE REVISED	DATE FILMED	FED. RD. DIST. NO.	STATE	FED. AID PROJ. NO.	SHEET NO.	TOTAL SHEETS
				6	ARK.			
				JOB NO.		C32005	73	104

4 CROSS SECTIONS STA. 91+80.00 TO 93+29.00

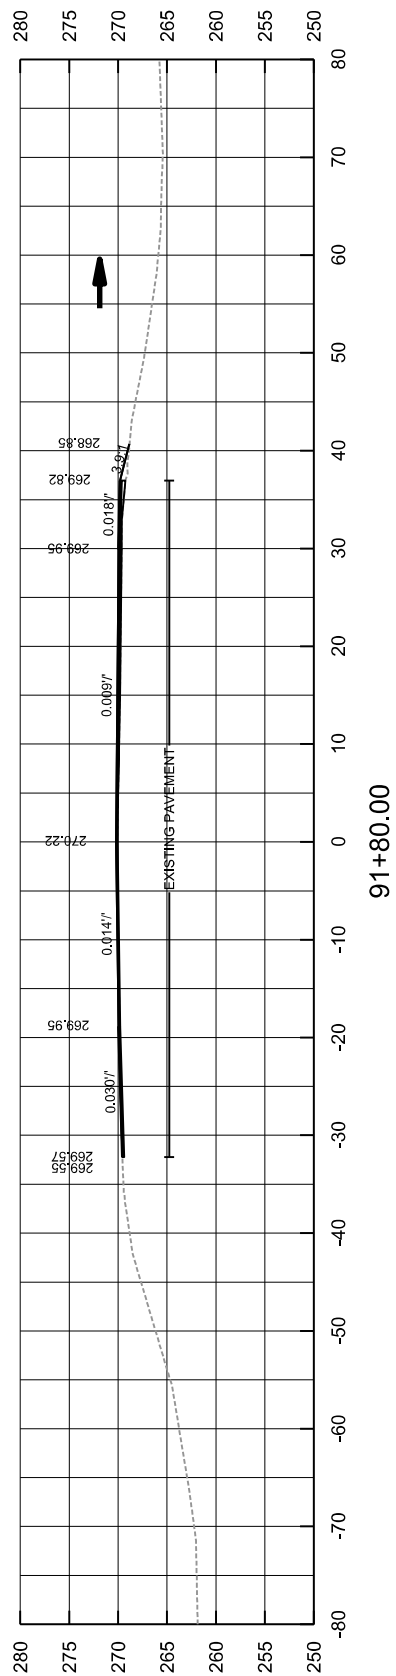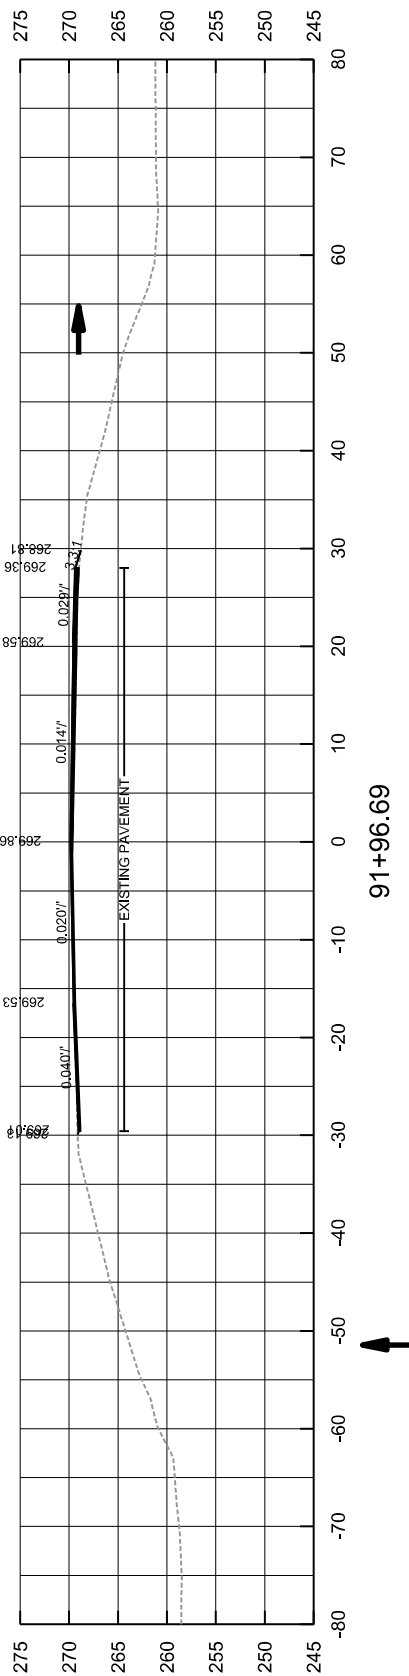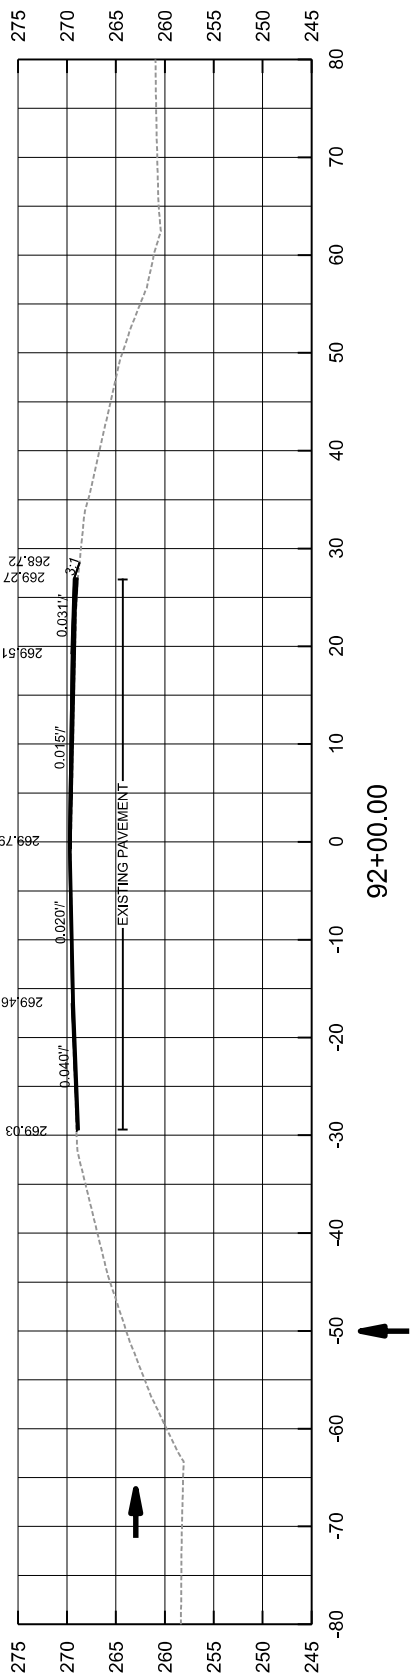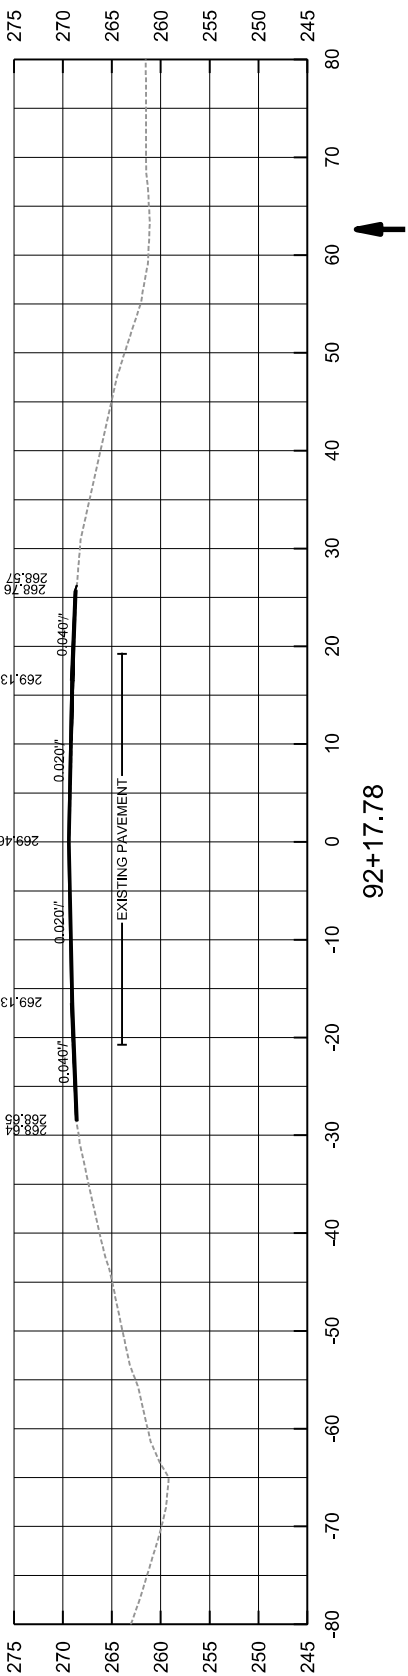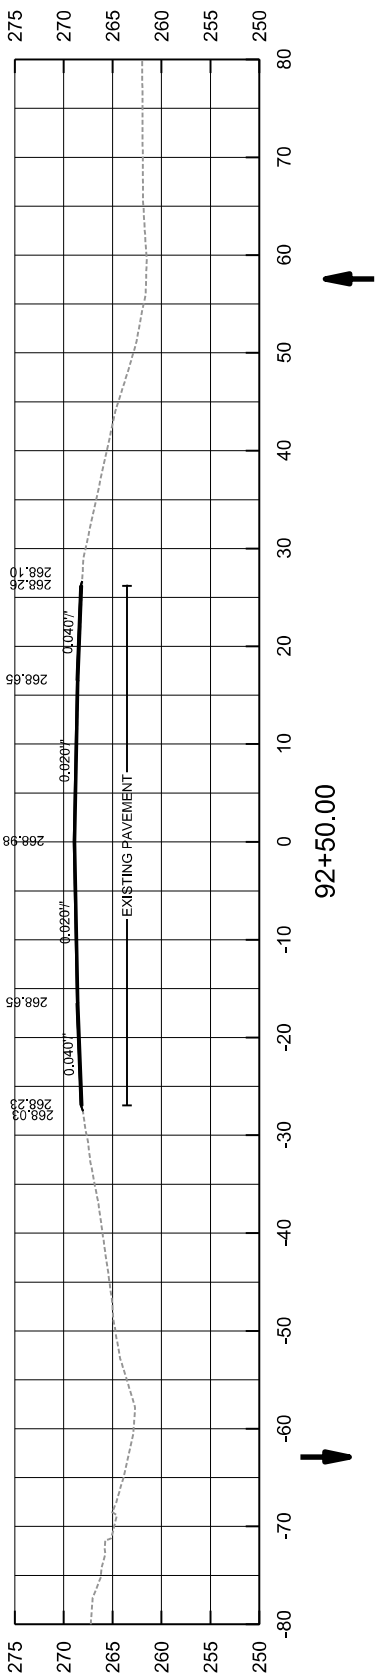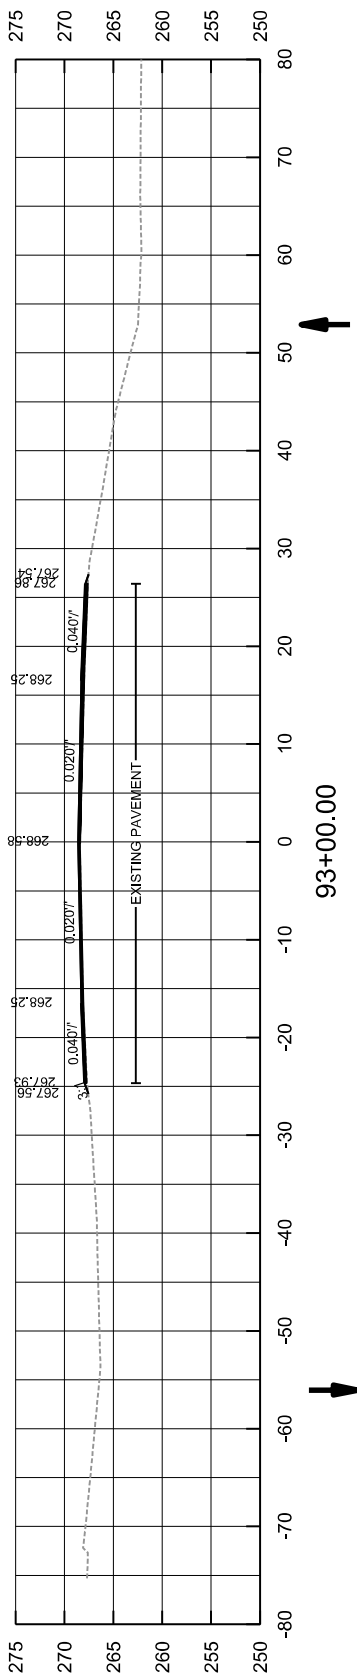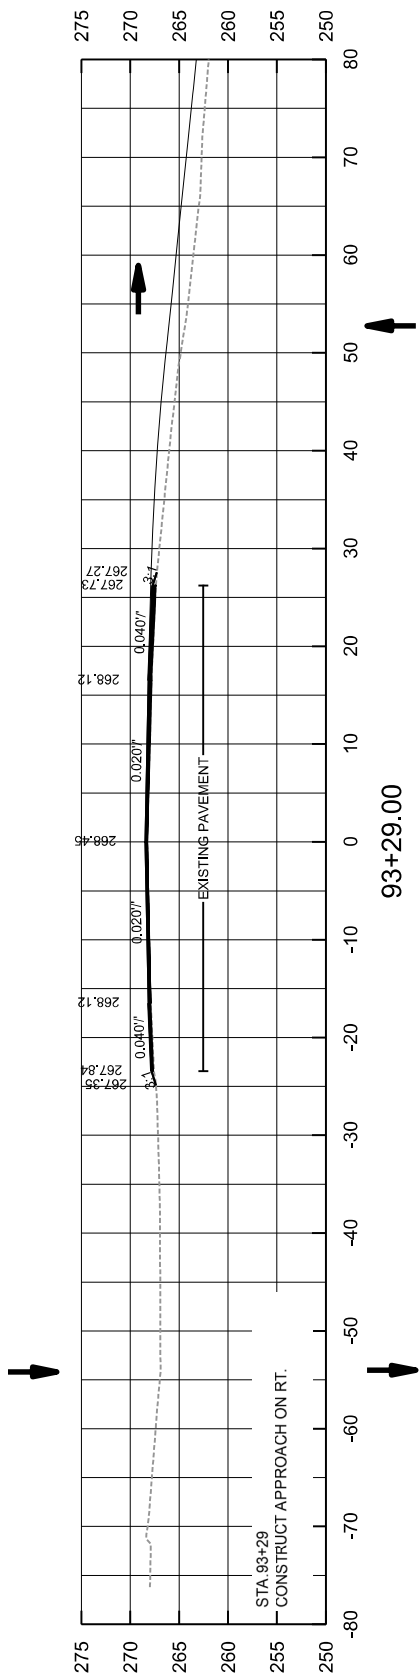








DATE REVISED	DATE FILMED	DATE REVISED	DATE FILMED	FED. RD. DIST. NO.	STATE	FED. AID PROJ. NO.	SHEET NO.	TOTAL SHEETS
				6	ARK.			
				JOB NO.		C32005	75	104






4 CROSS SECTIONS STA. 96+00.00 TO 98+00.00


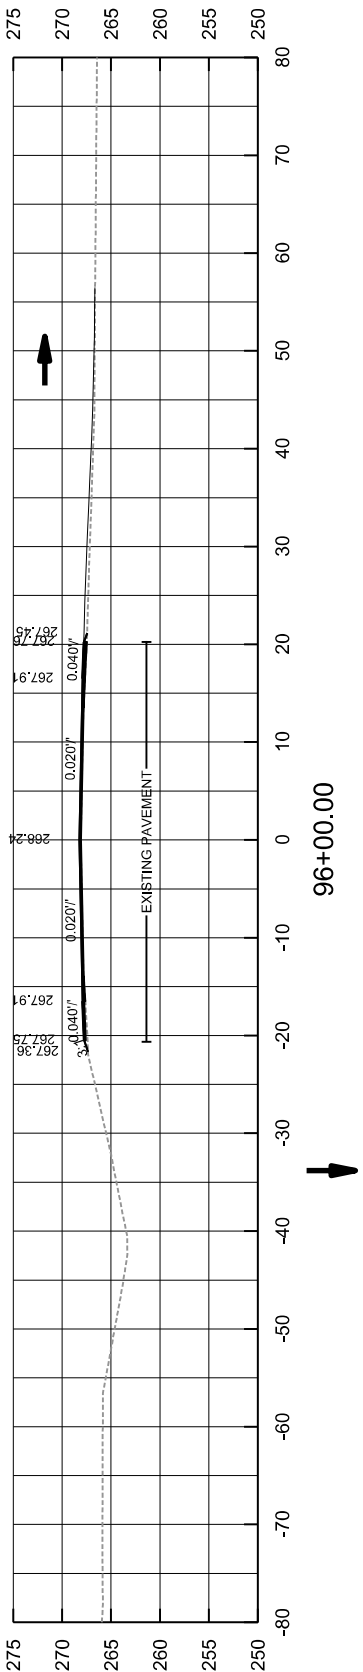
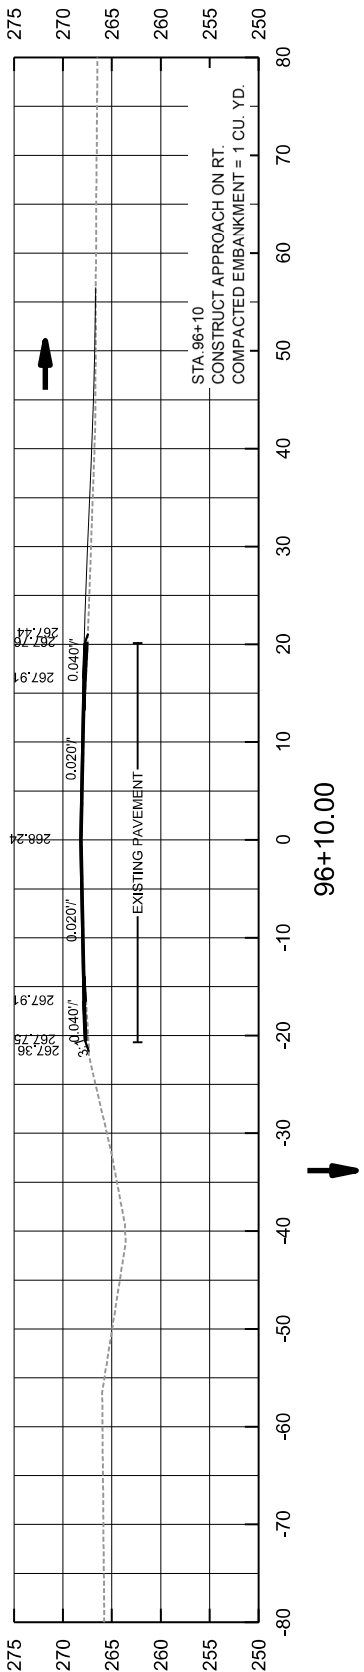
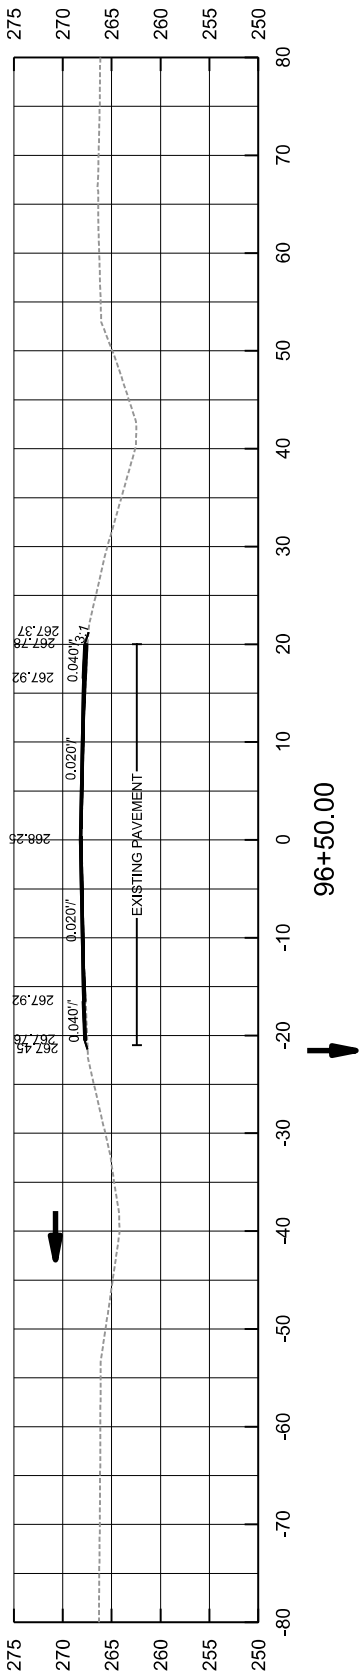
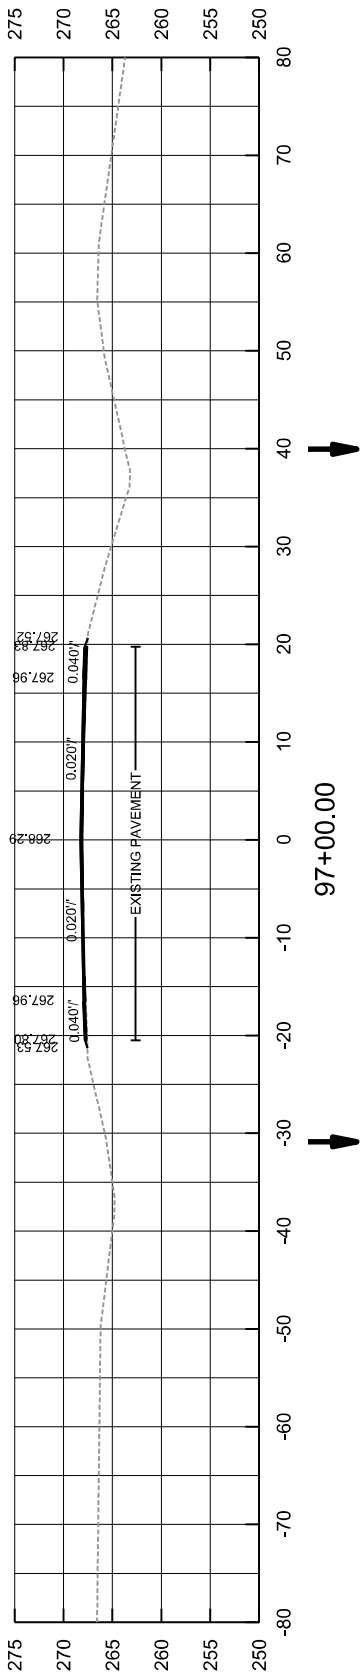
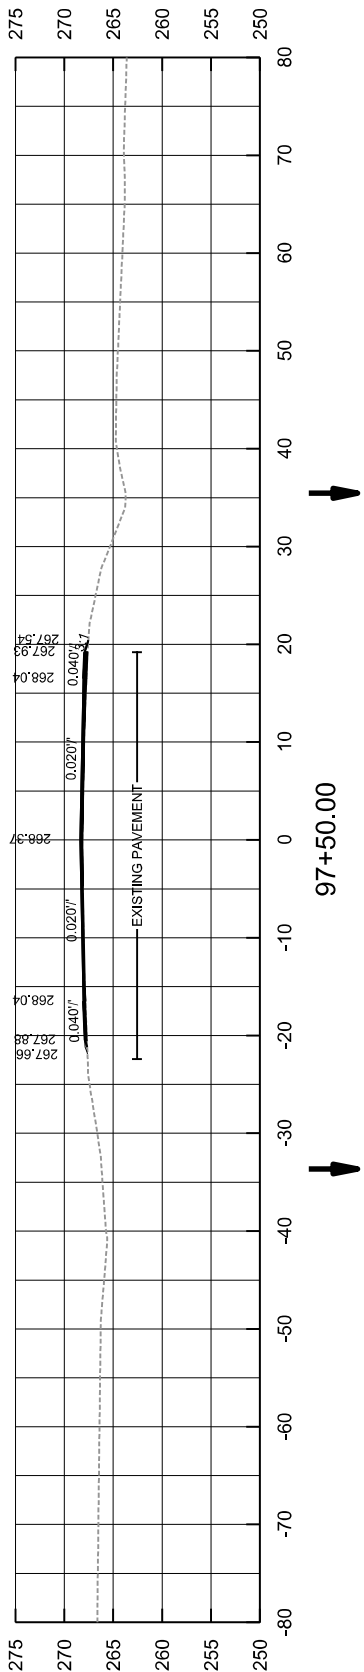
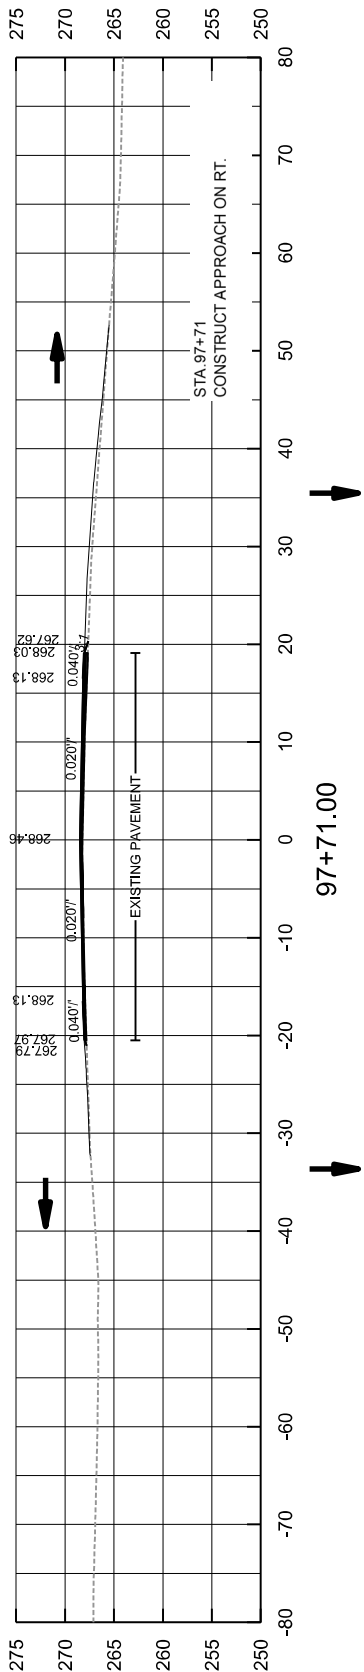
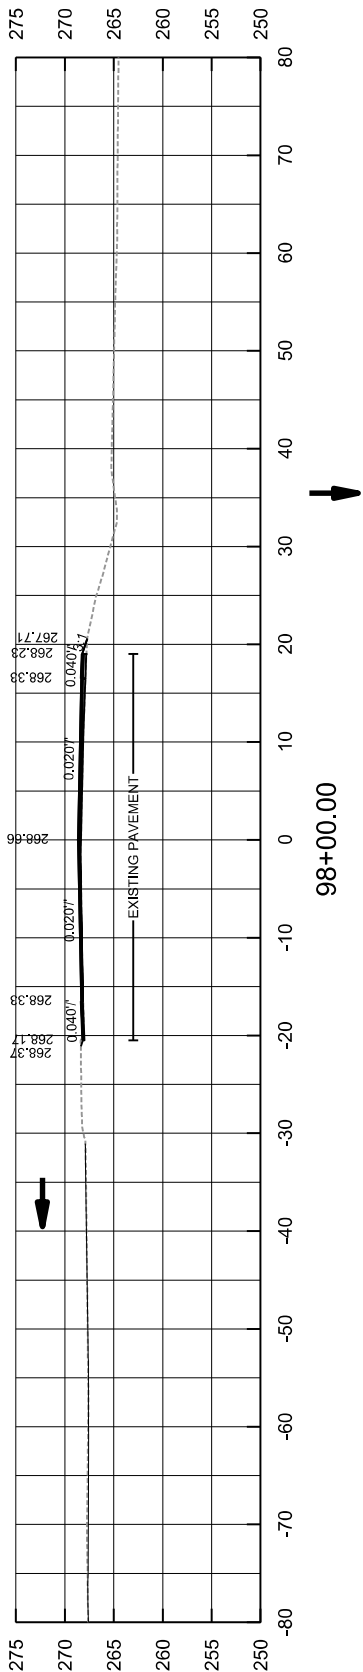


DATE REVISED	DATE FILMED	DATE REVISED	DATE FILMED	FED. RD. DIST. NO.	STATE	FED. AID PROJ. NO.	SHEET NO.	TOTAL SHEETS
				6	ARK.			
					JOB NO.	C32005	76	104

4 CROSS SECTIONS STA. 98+17.00 TO 99+55.00

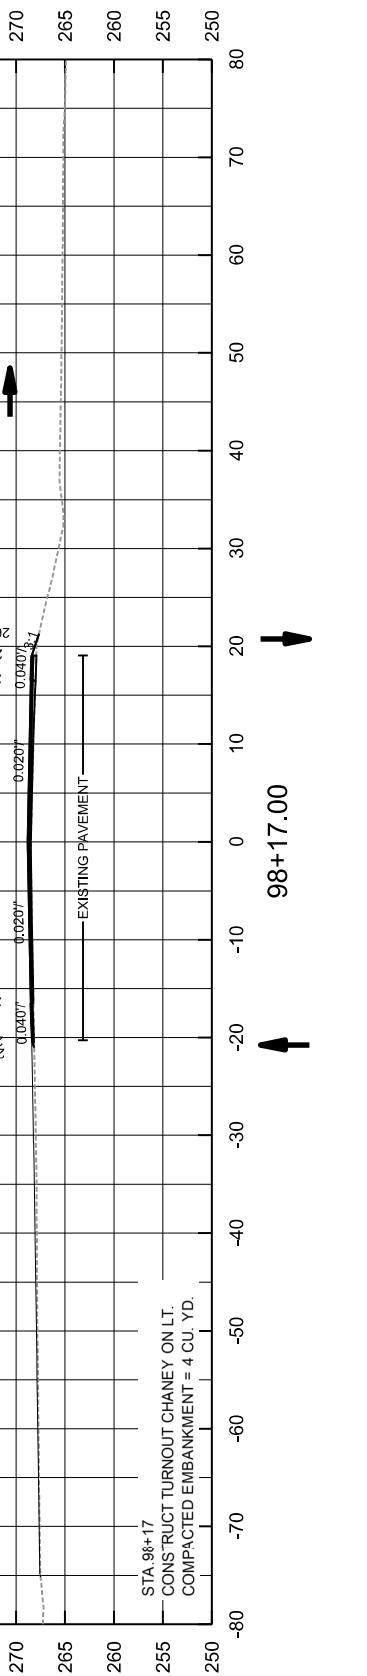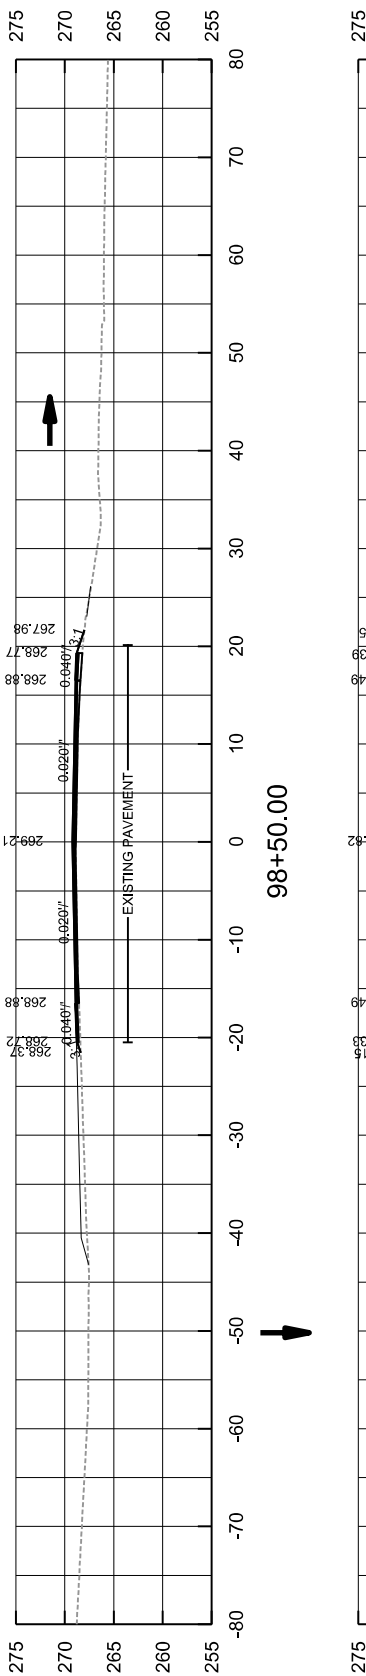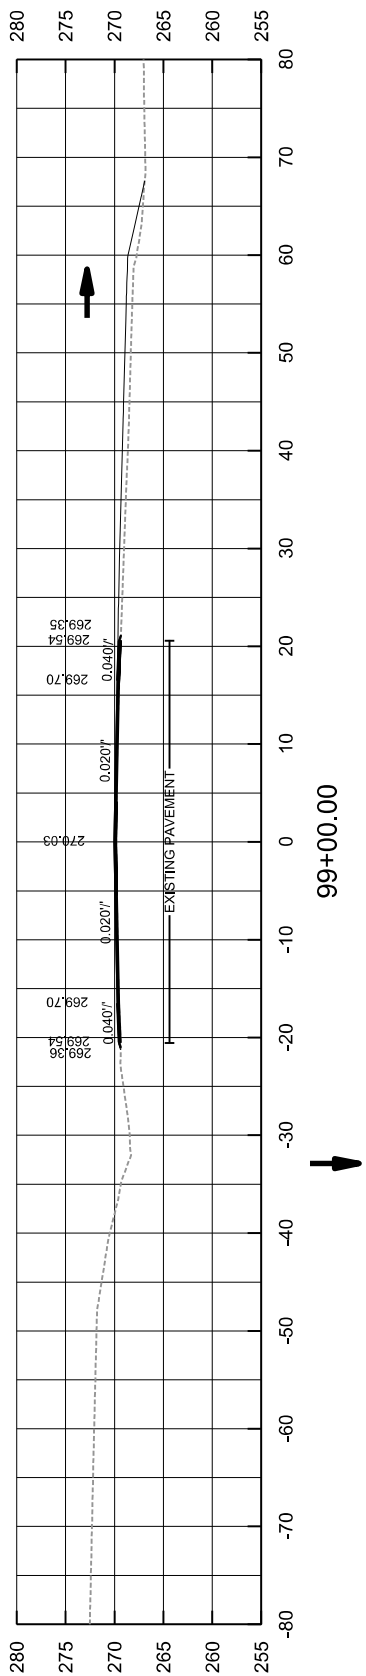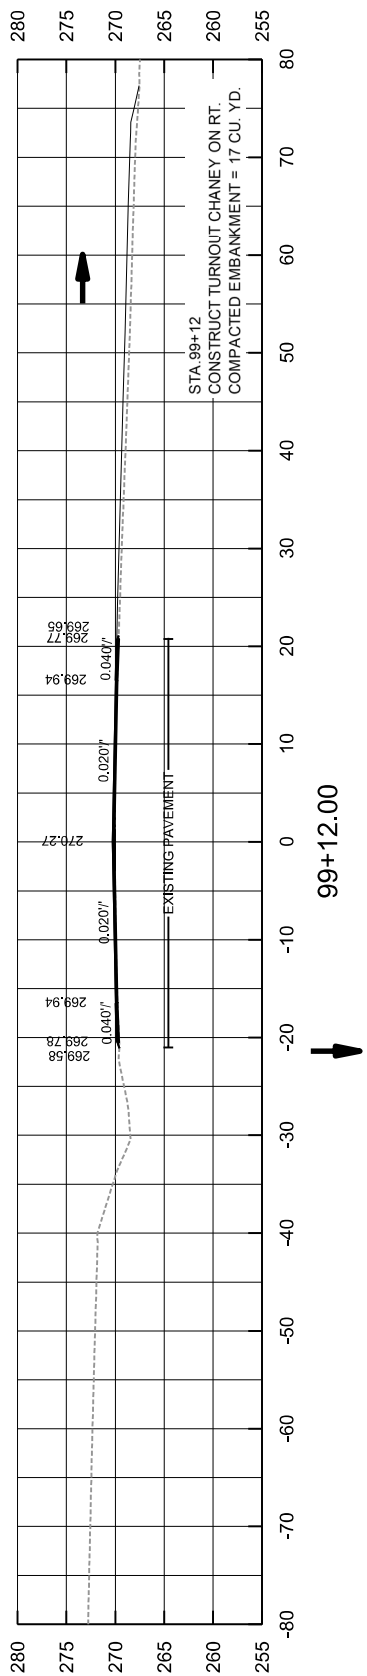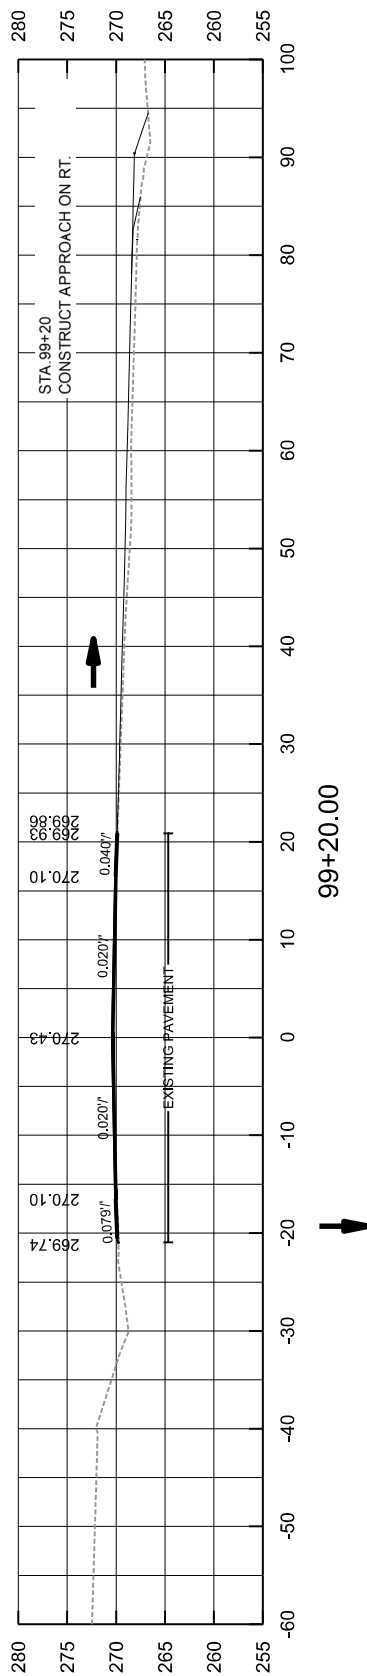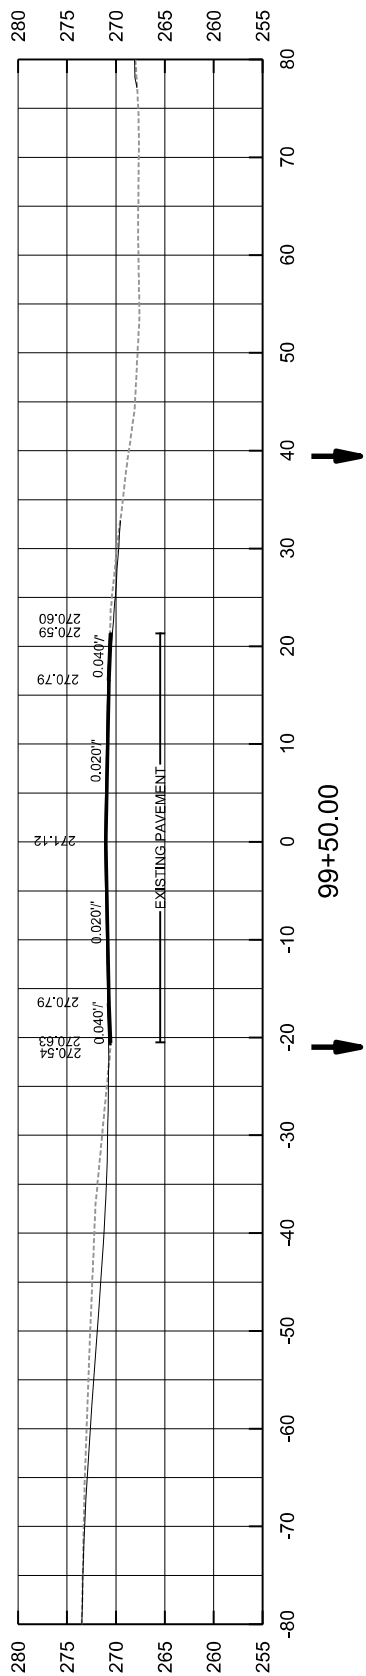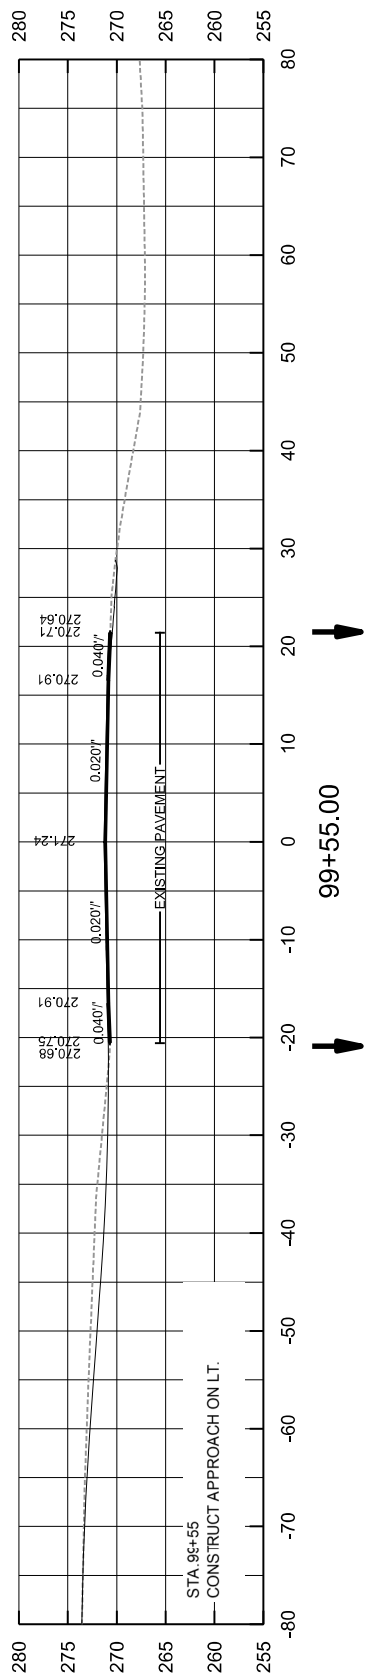


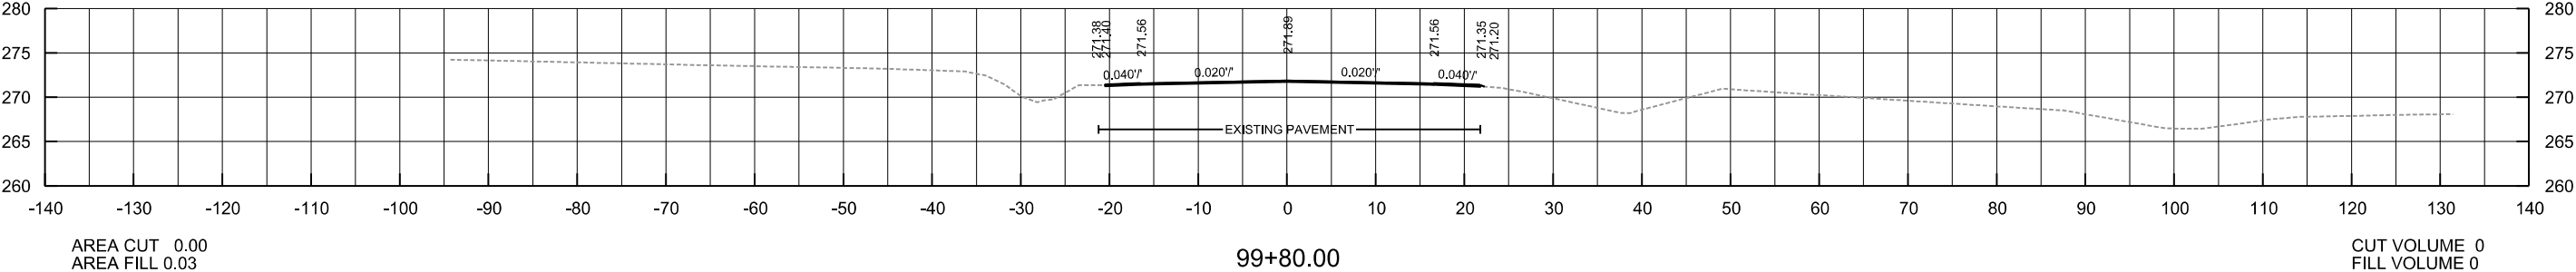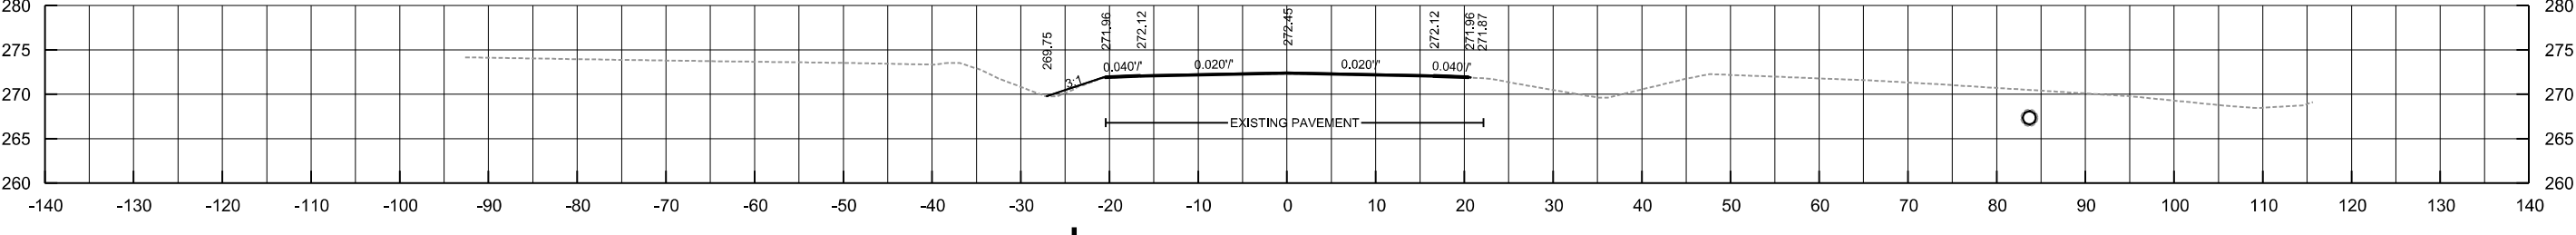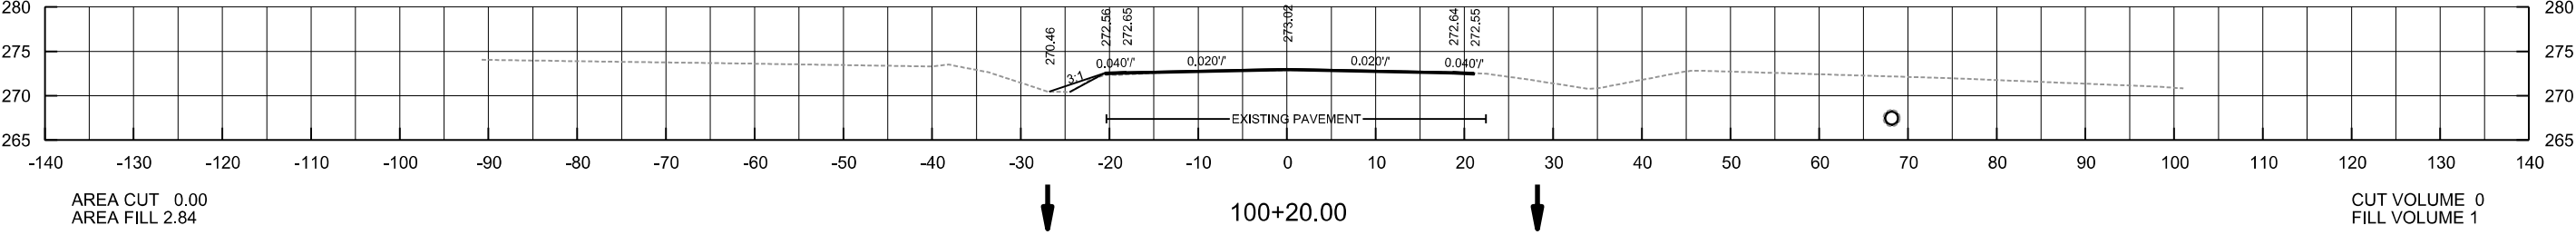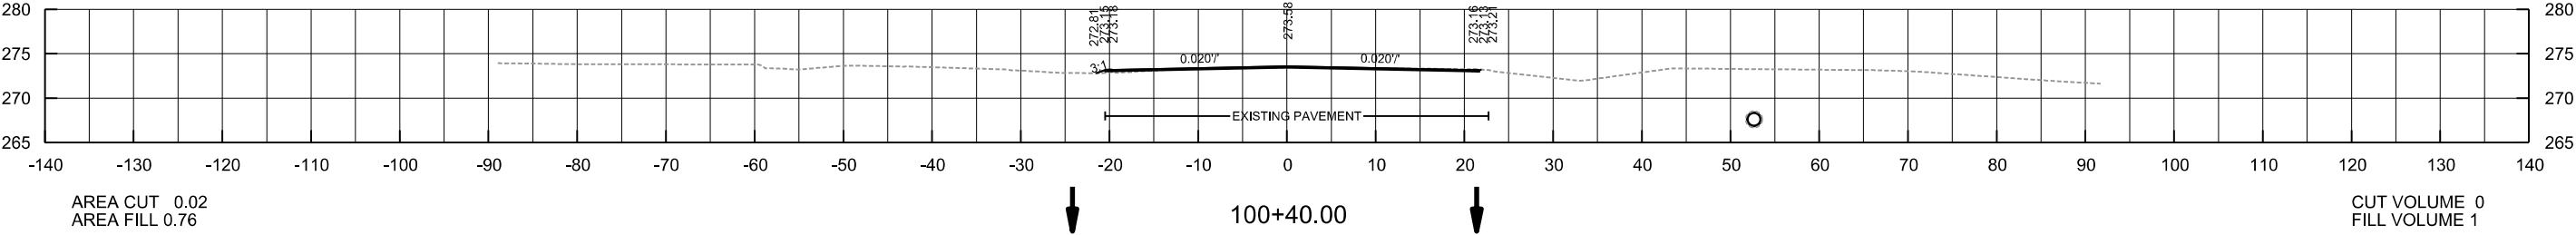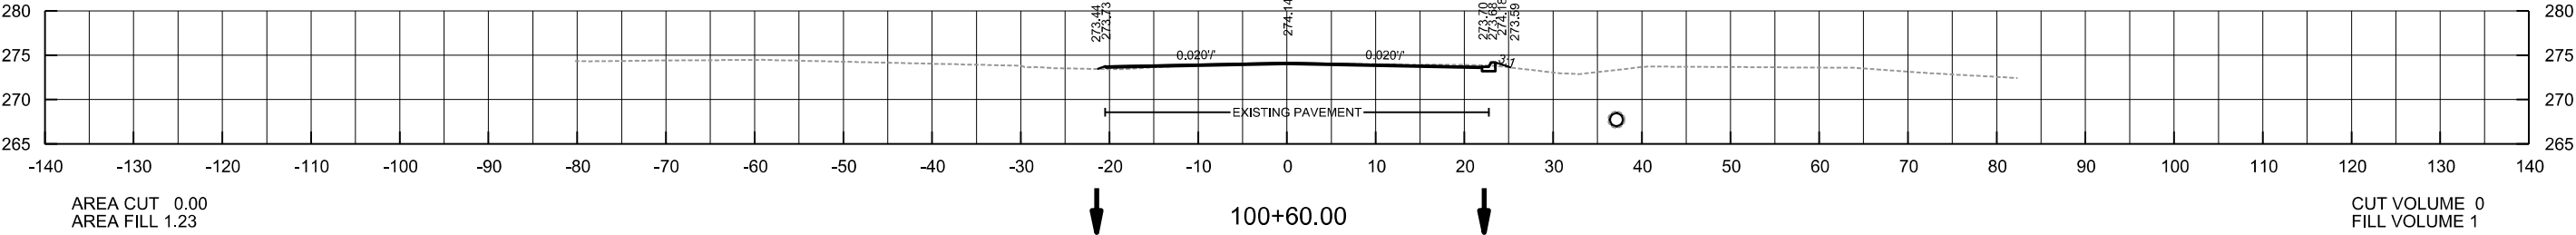

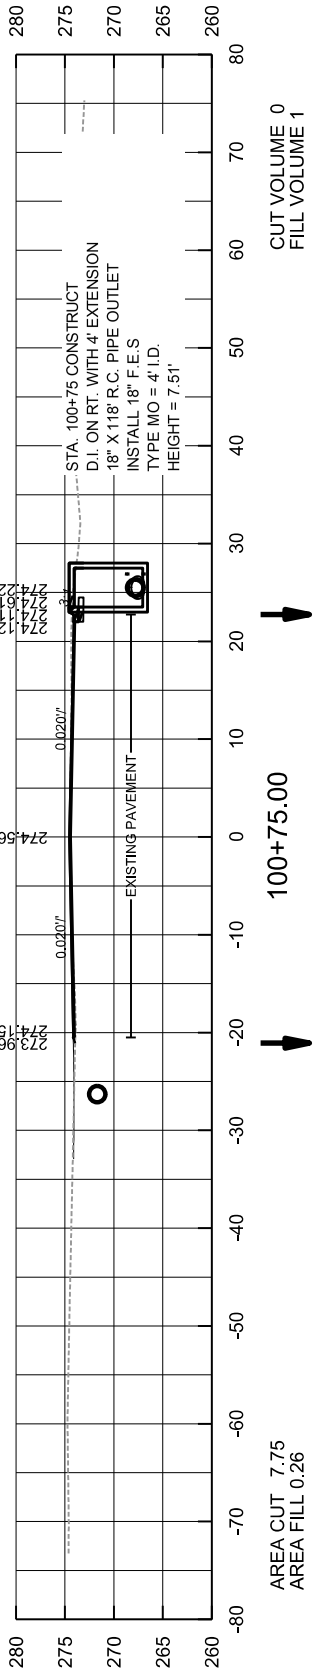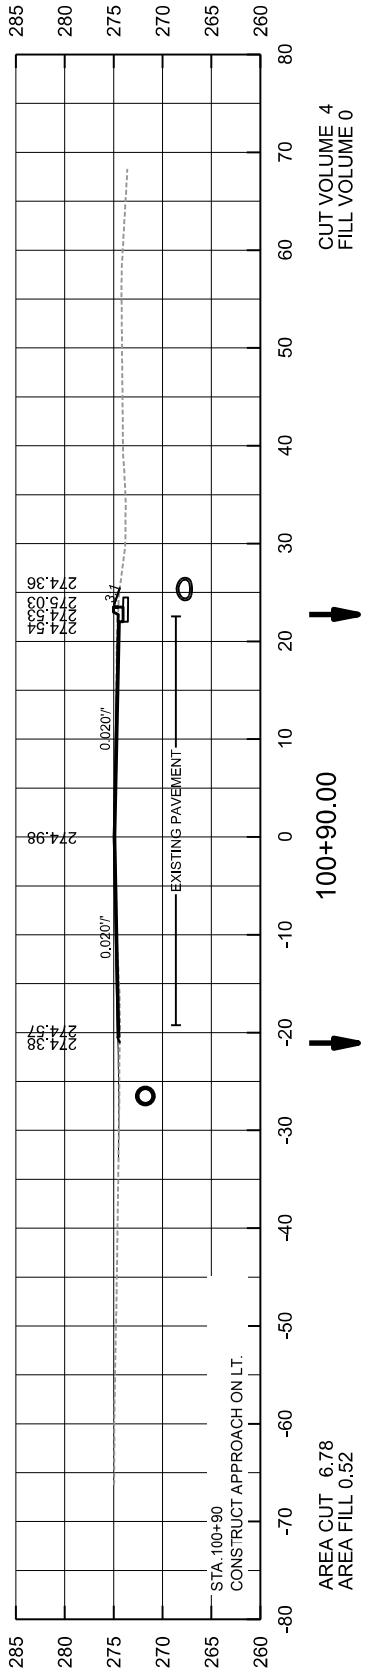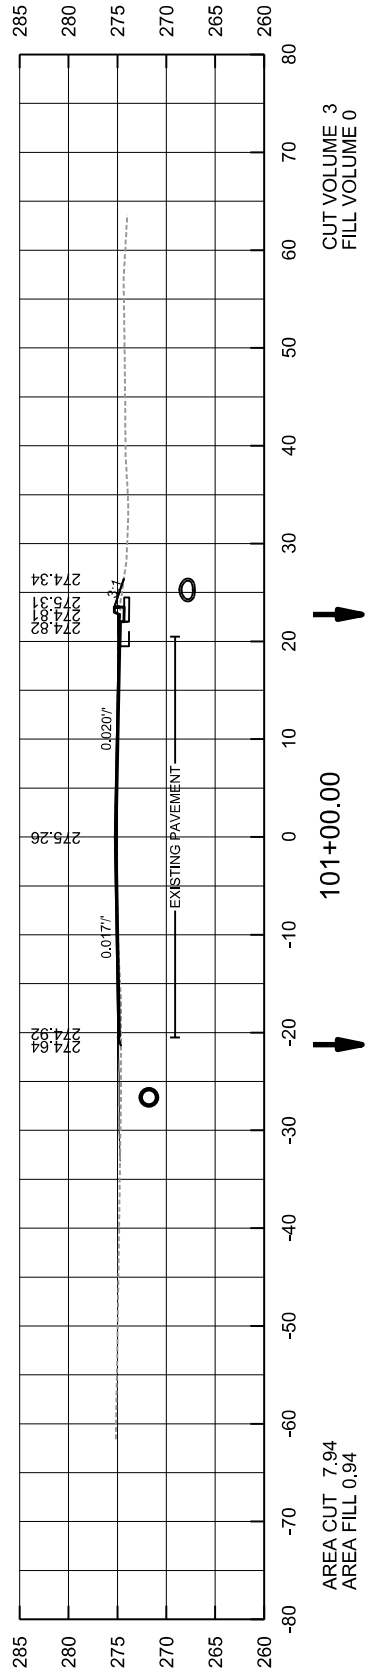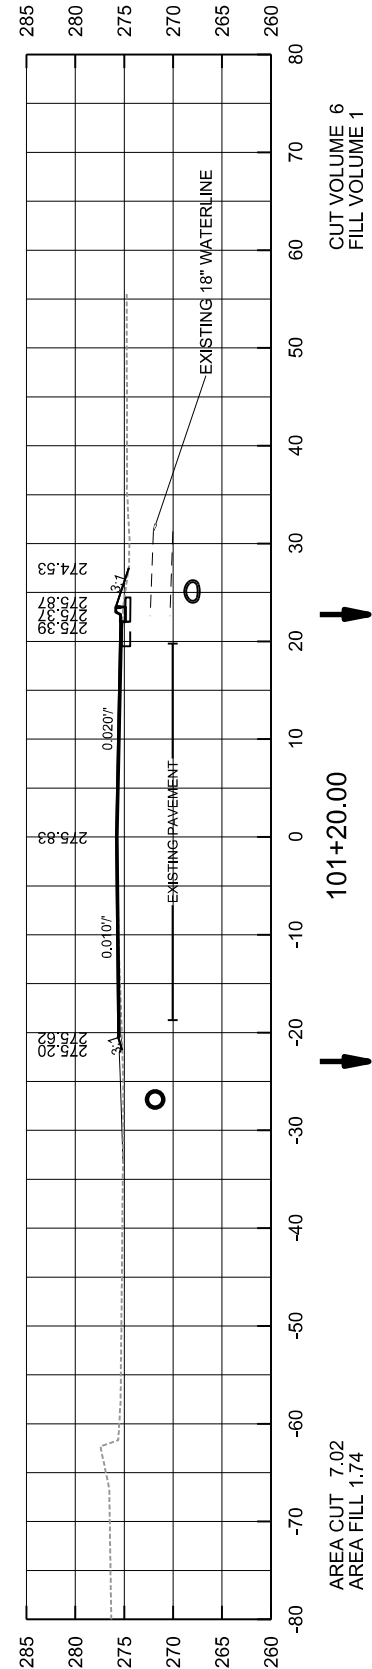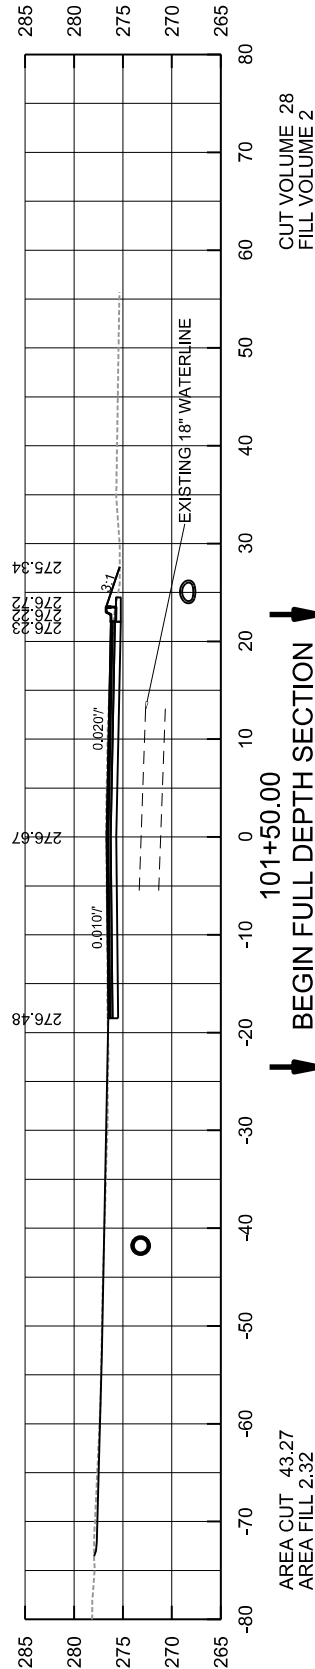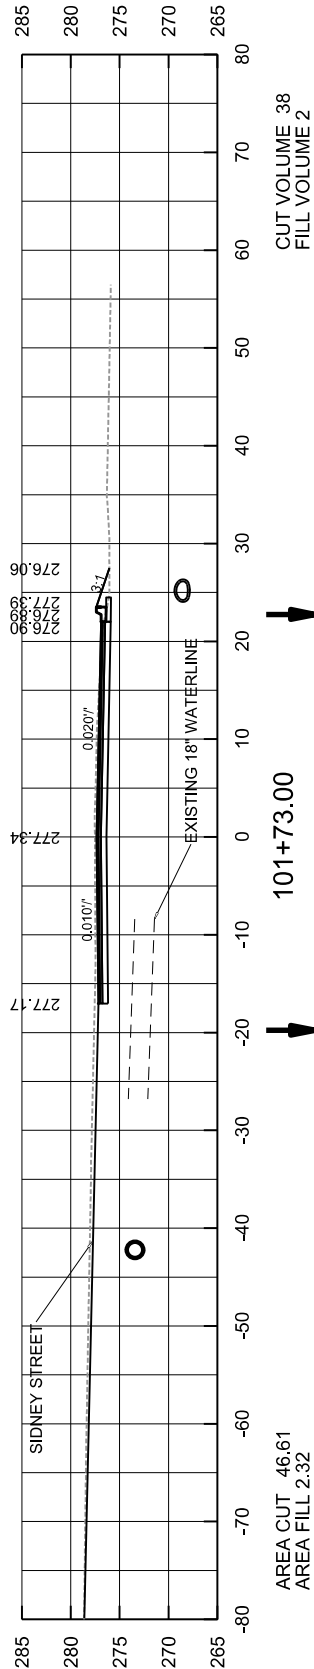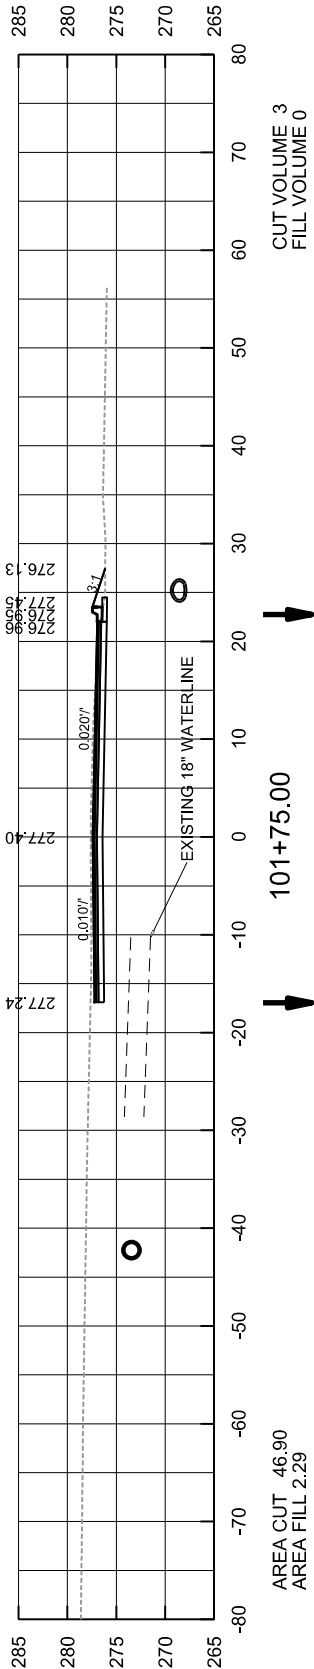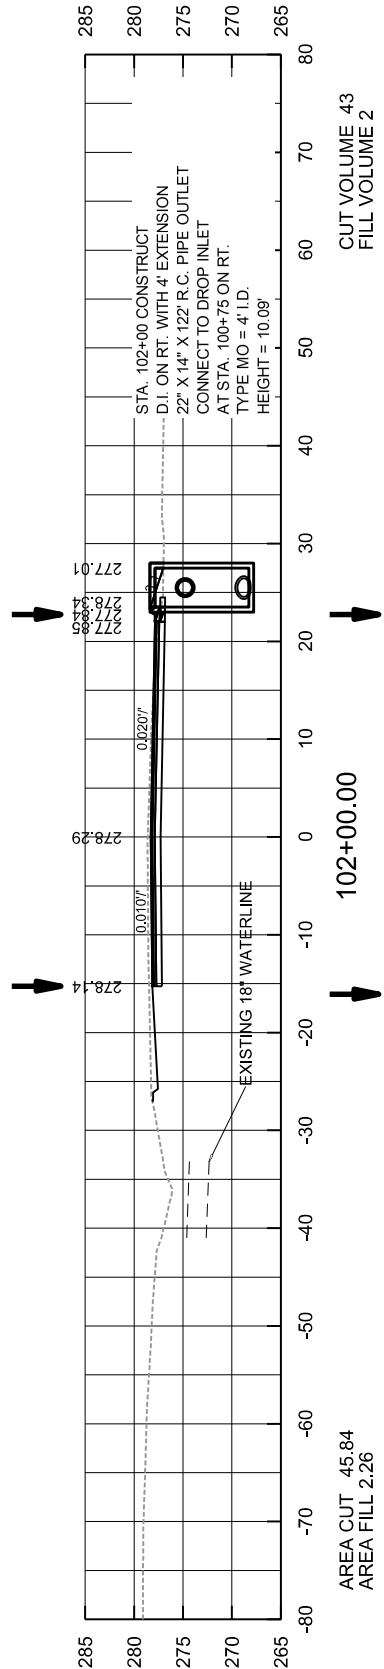









DATE REVISED	DATE FILMED	DATE REVISED	DATE FILMED	FED. RD. DIST. NO.	STATE	FED. AID PROJ. NO.	SHEET NO.	TOTAL SHEETS
05-09-2025				6	ARK.			
					JOB NO.	C32005	78	104

4 CROSS SECTIONS STA. 100+75.00 TO 102+00.00

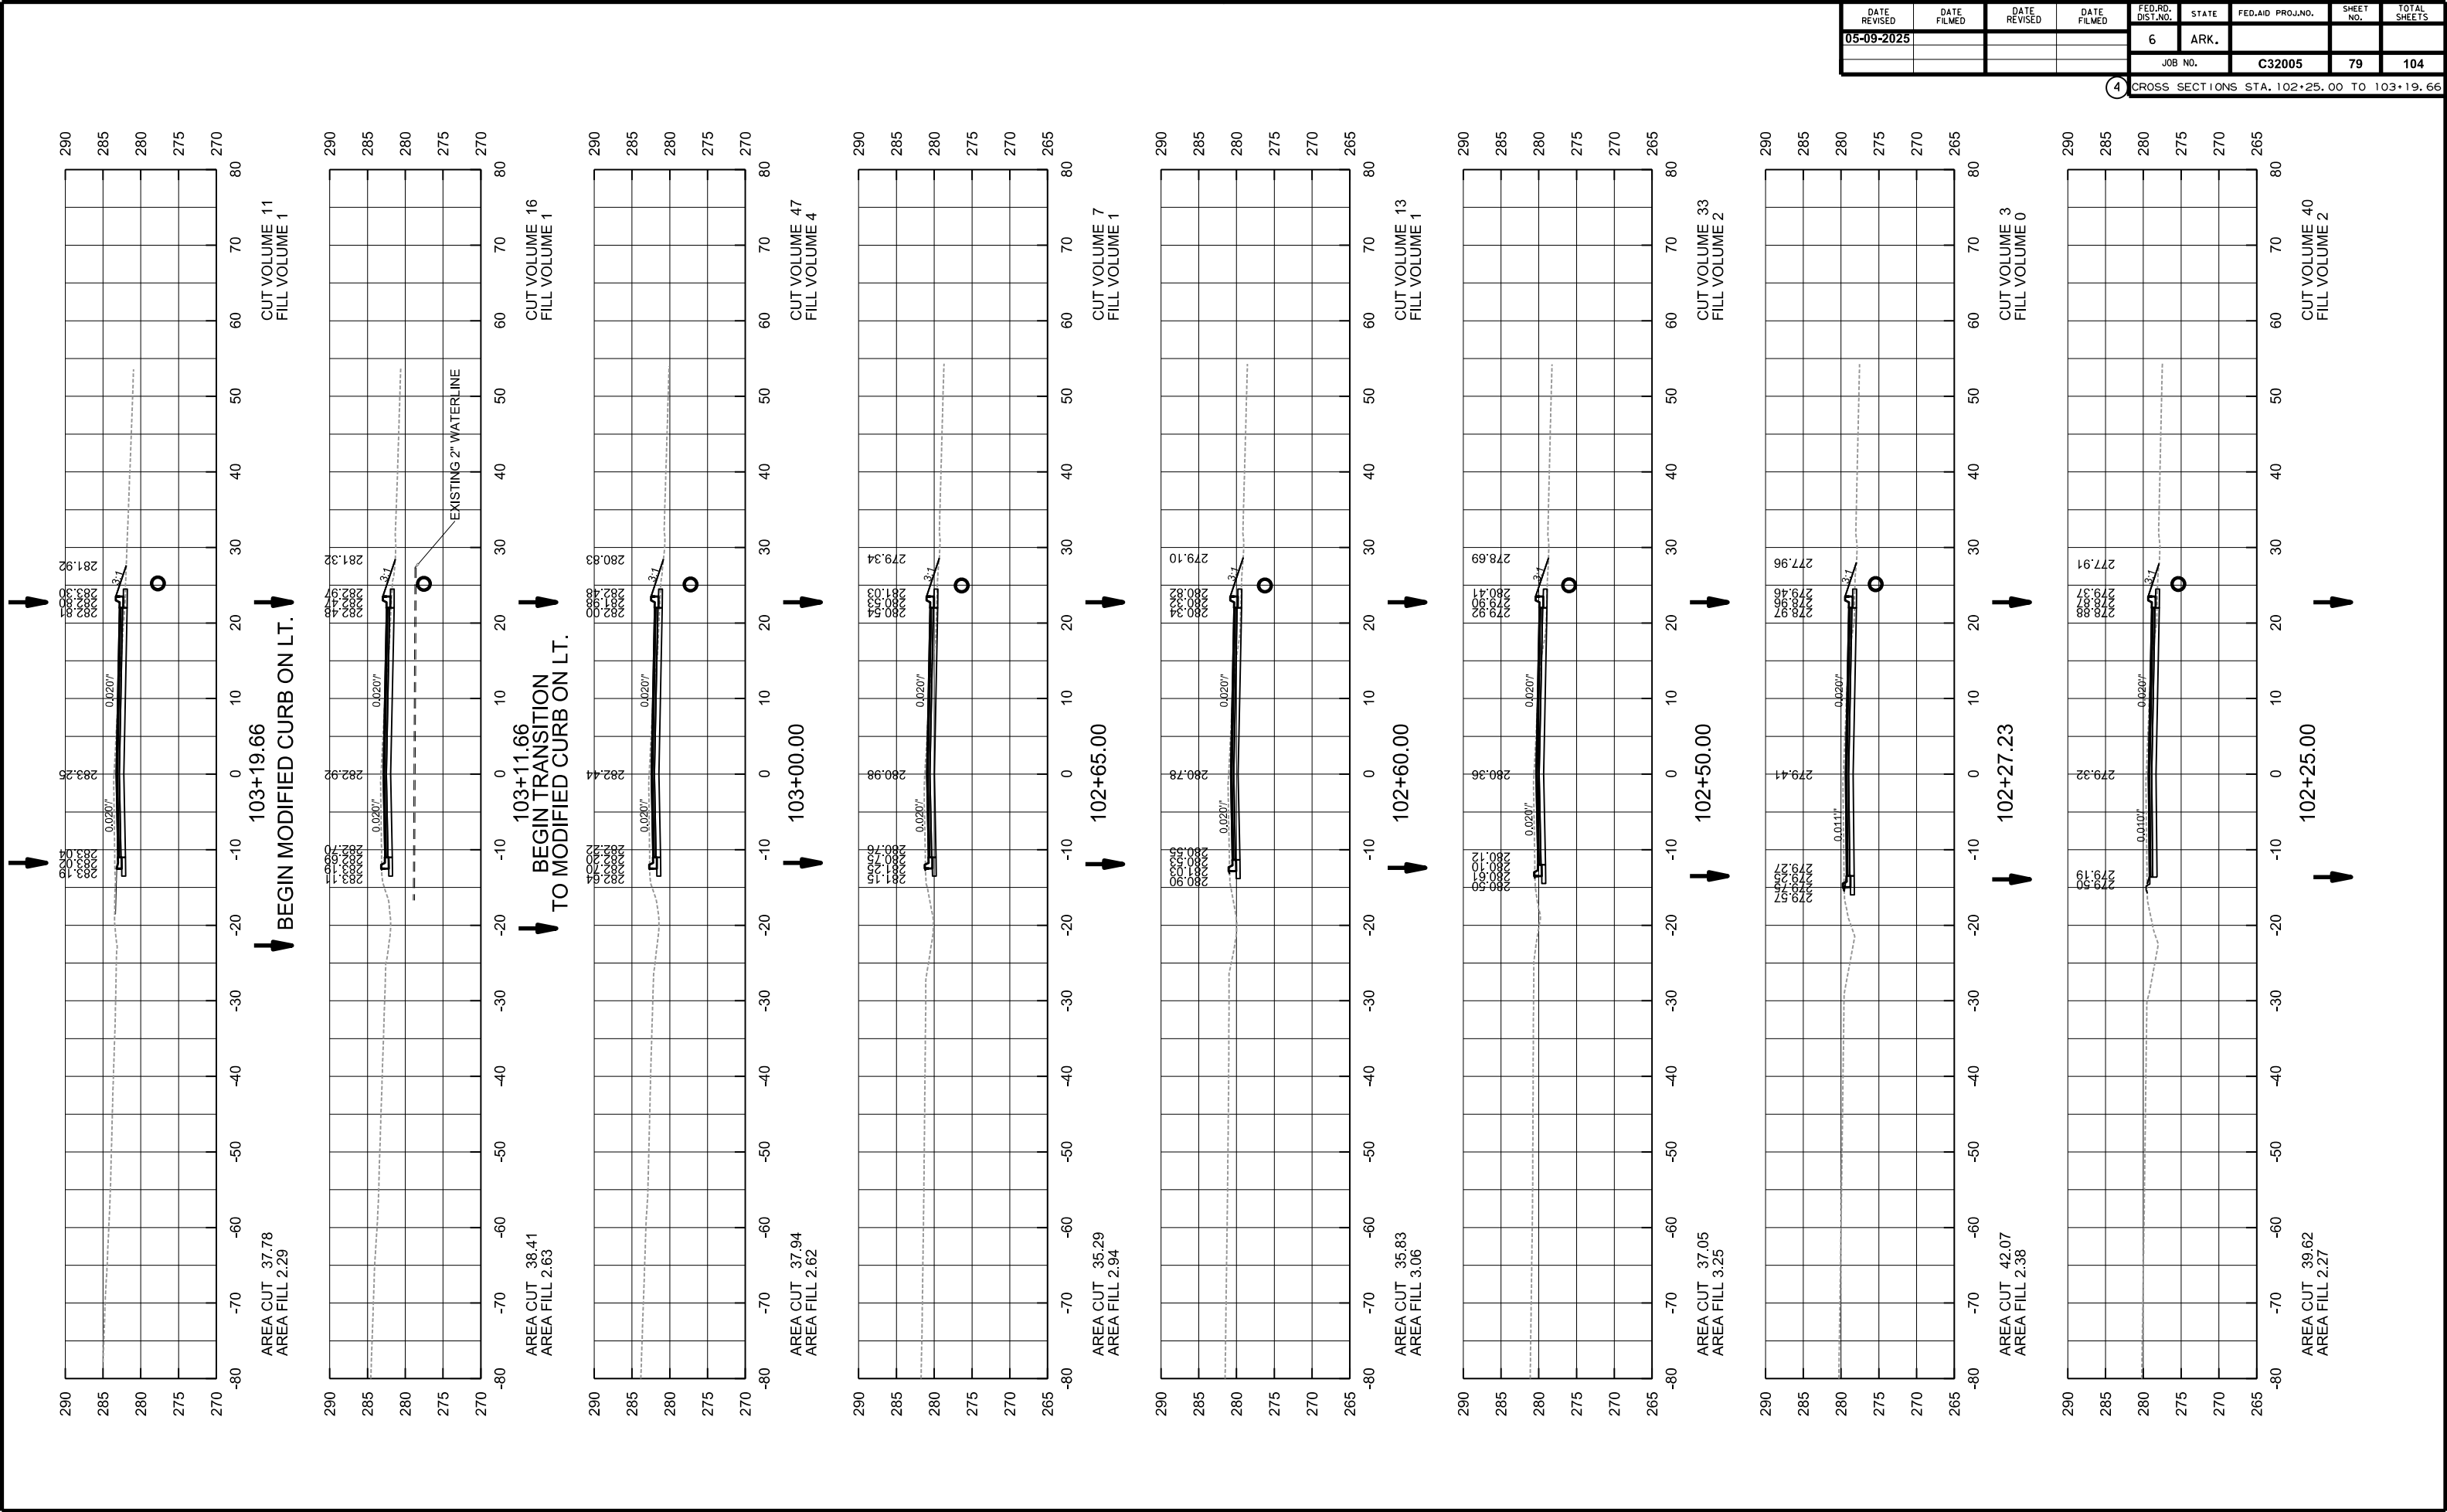








DATE REVISED	DATE FILMED	DATE REVISED	DATE FILMED	FED. RD. DIST. NO.	STATE	FED. AID PROJ. NO.	SHEET NO.	TOTAL SHEETS
05-09-2025				6	ARK.			
				JOB NO.	C32005		79	104

4 CROSS SECTIONS STA. 102+25.00 TO 103+19.66

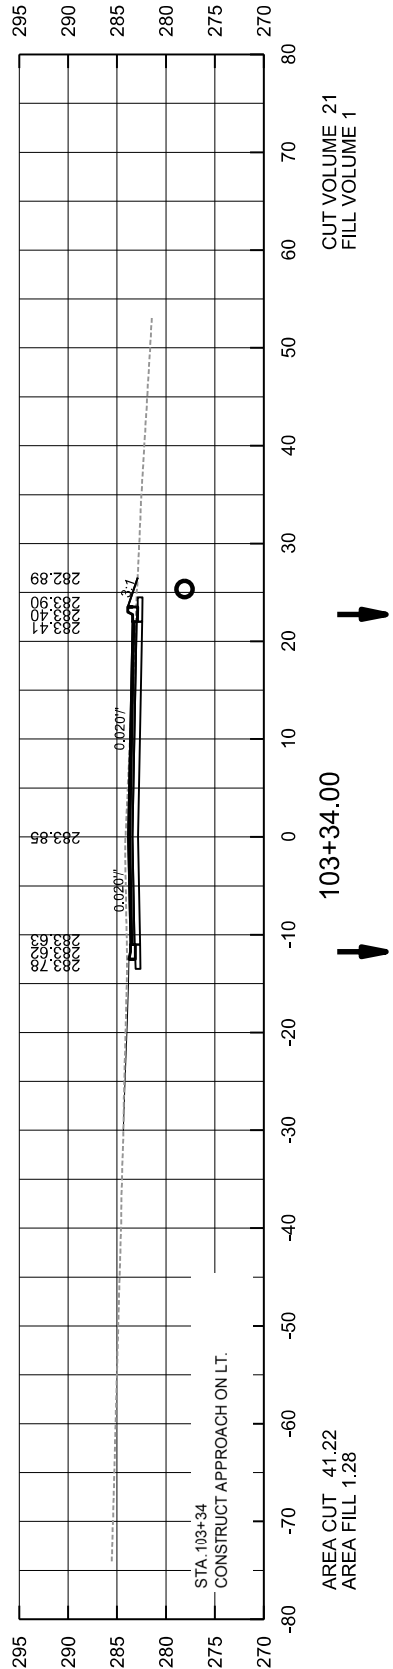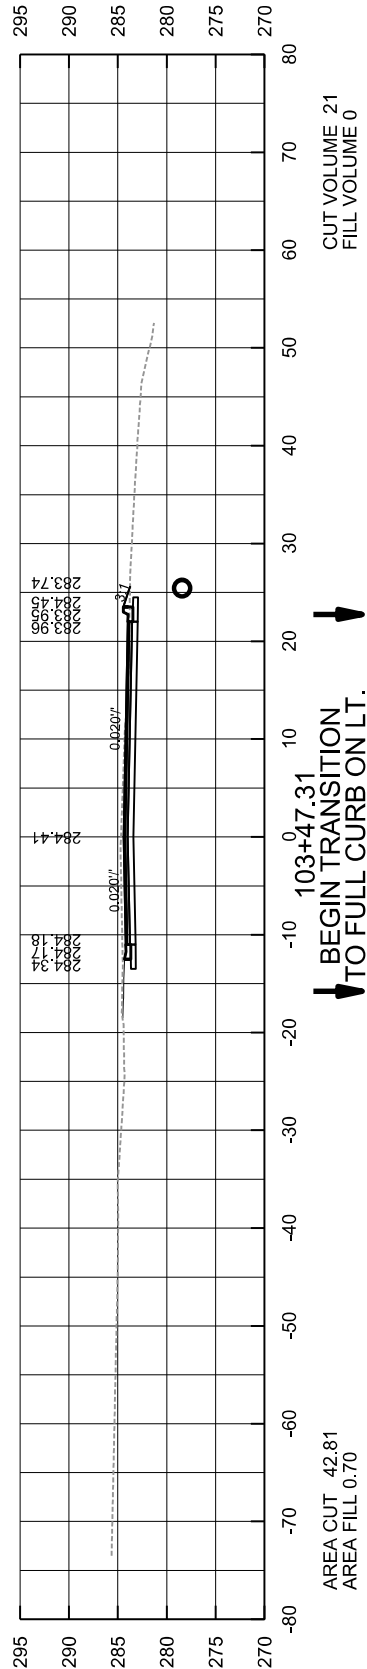
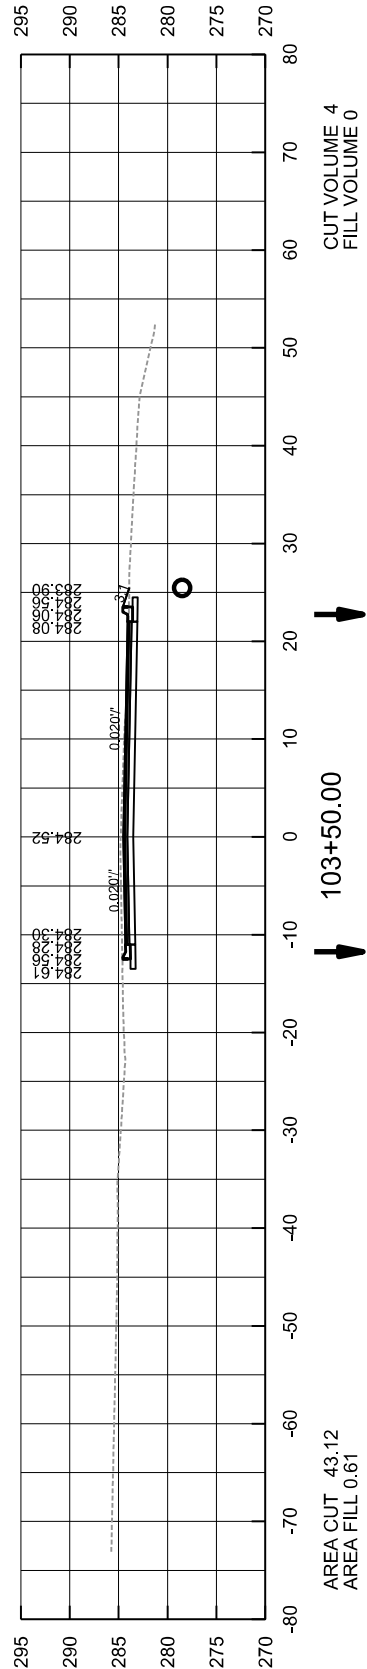
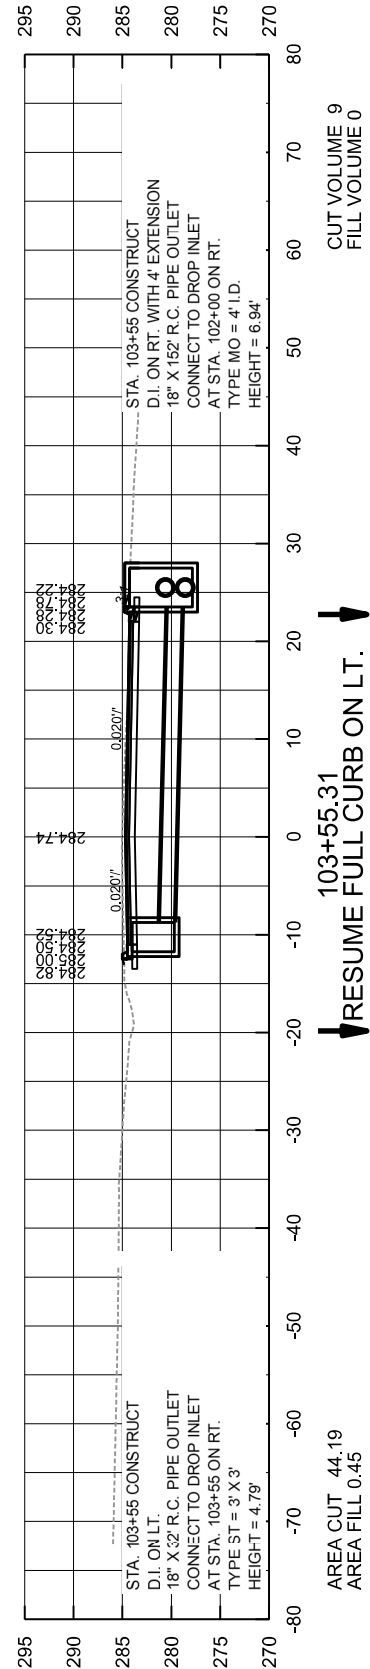
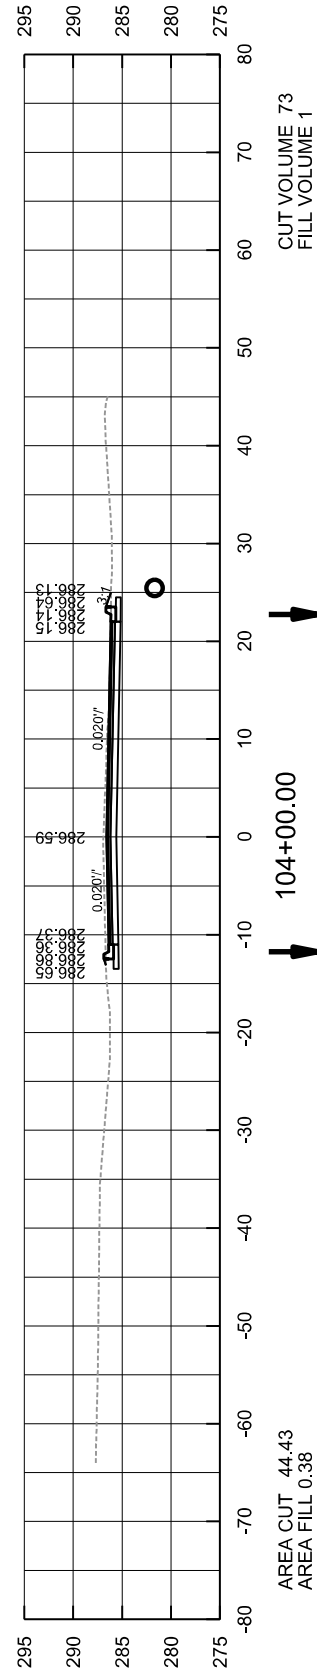
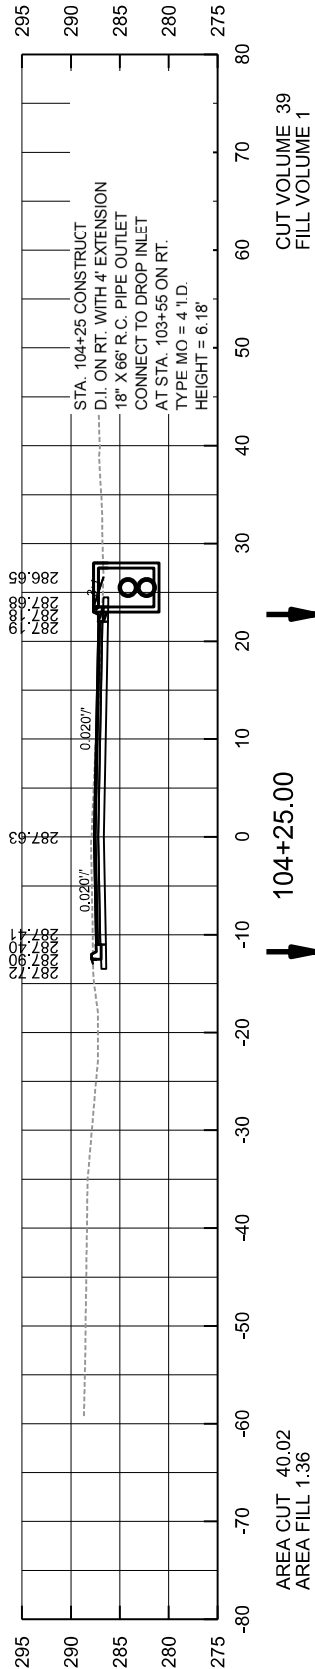
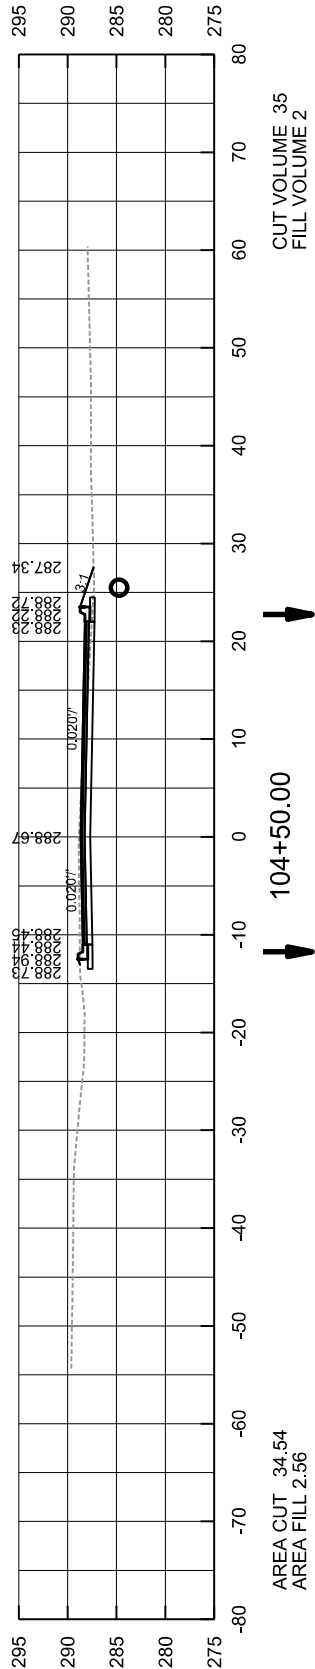
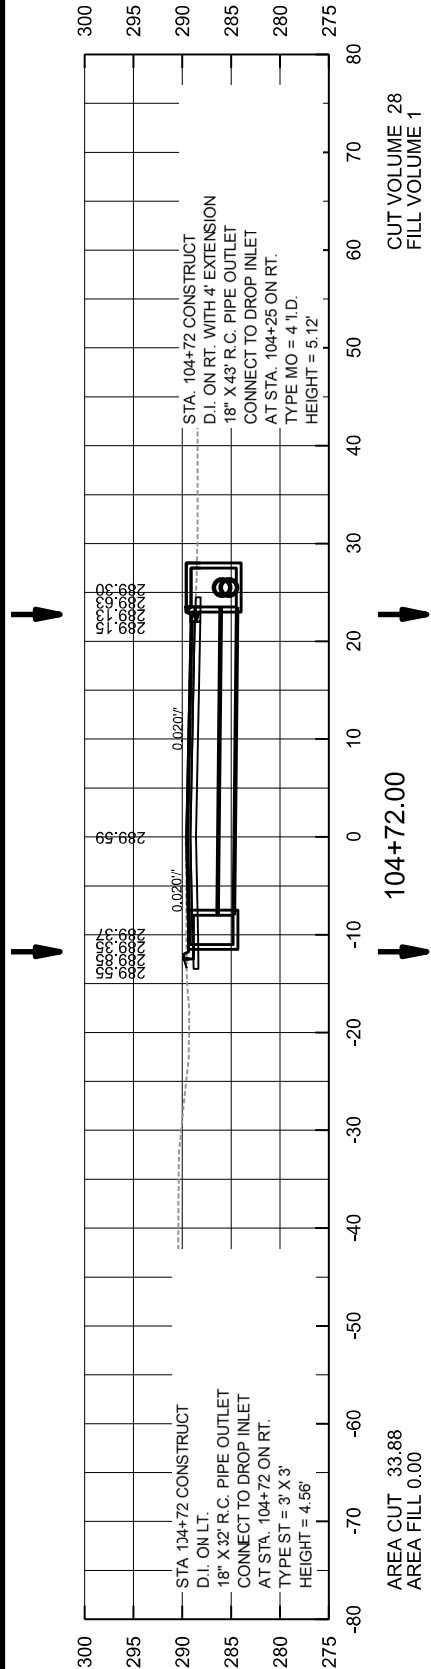


DATE REVISED	DATE FILMED	DATE REVISED	DATE FILMED	FED. RD. DIST. NO.	STATE	FED. AID PROJ. NO.	SHEET NO.	TOTAL SHEETS
				6	ARK.			
				JOB NO.		C32005	80	104

4 CROSS SECTIONS STA. 103+34.00 TO 104+72.00

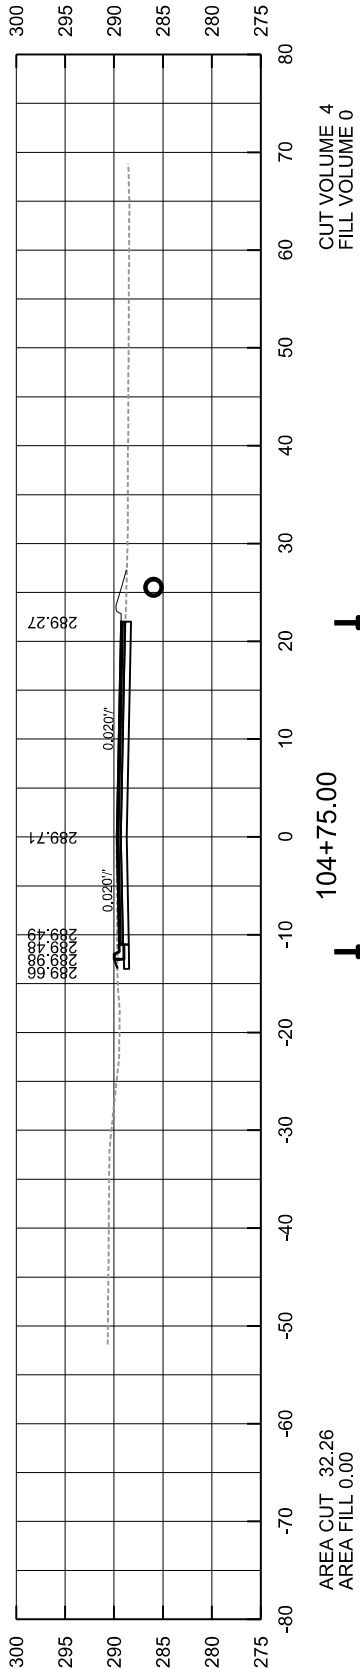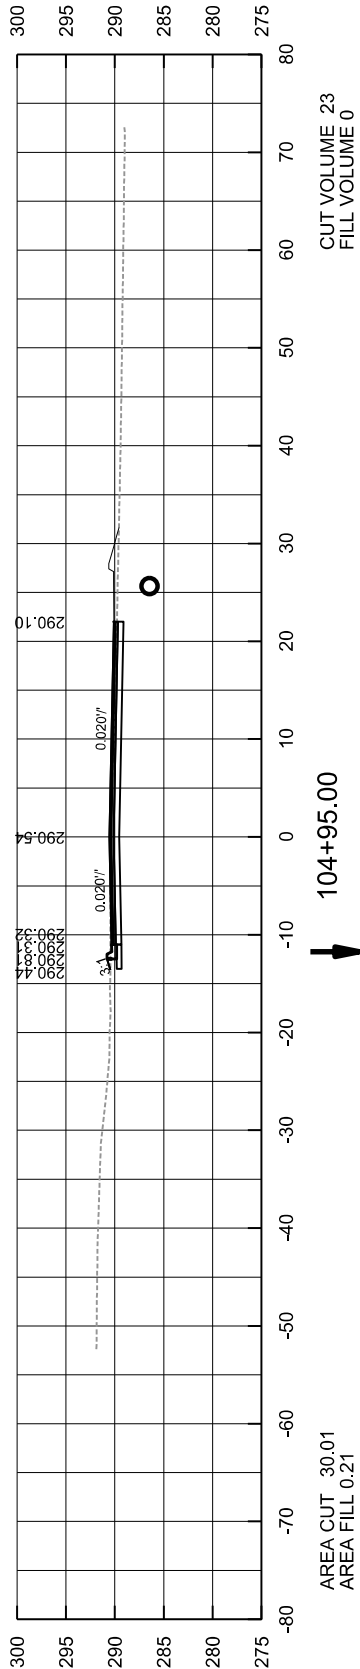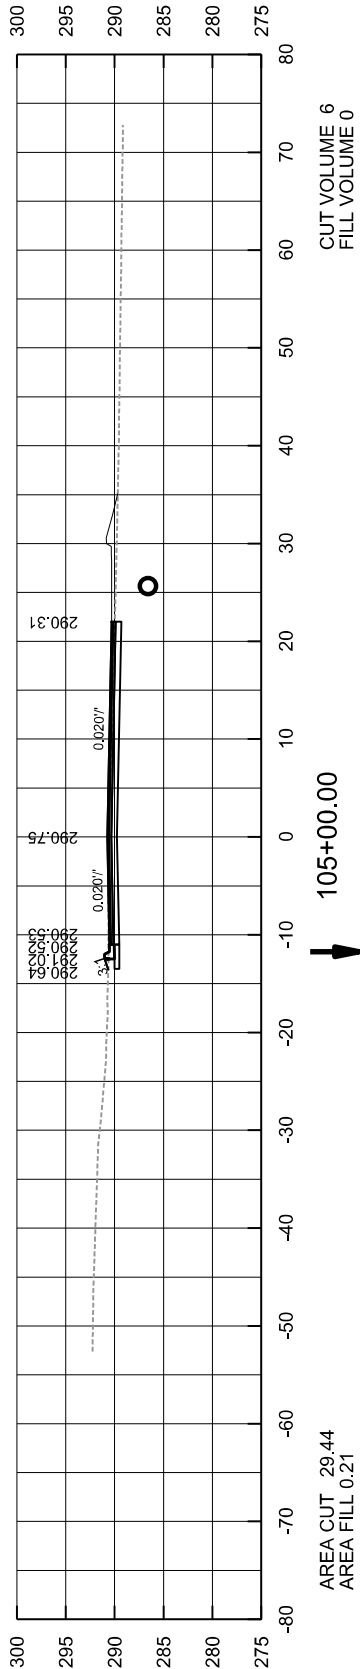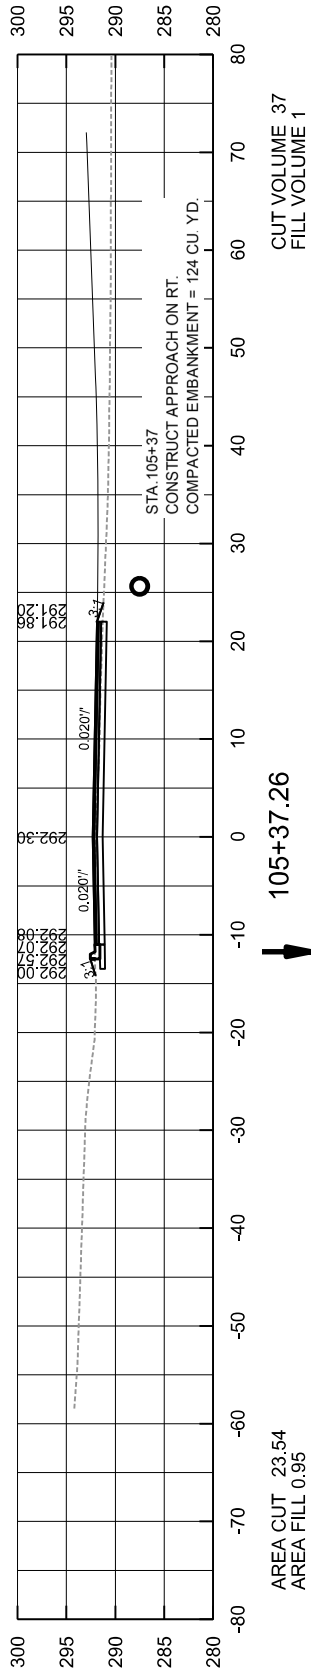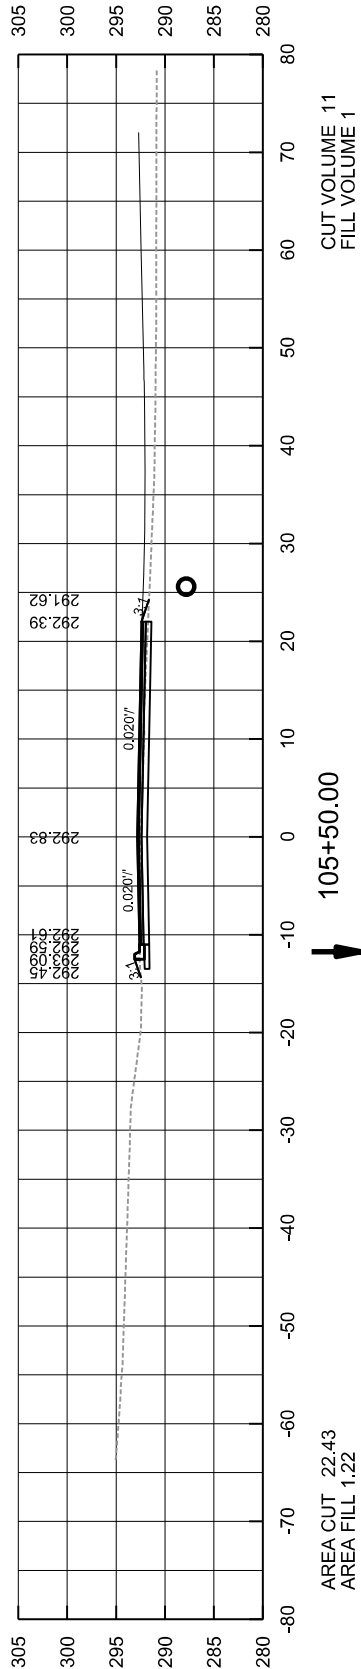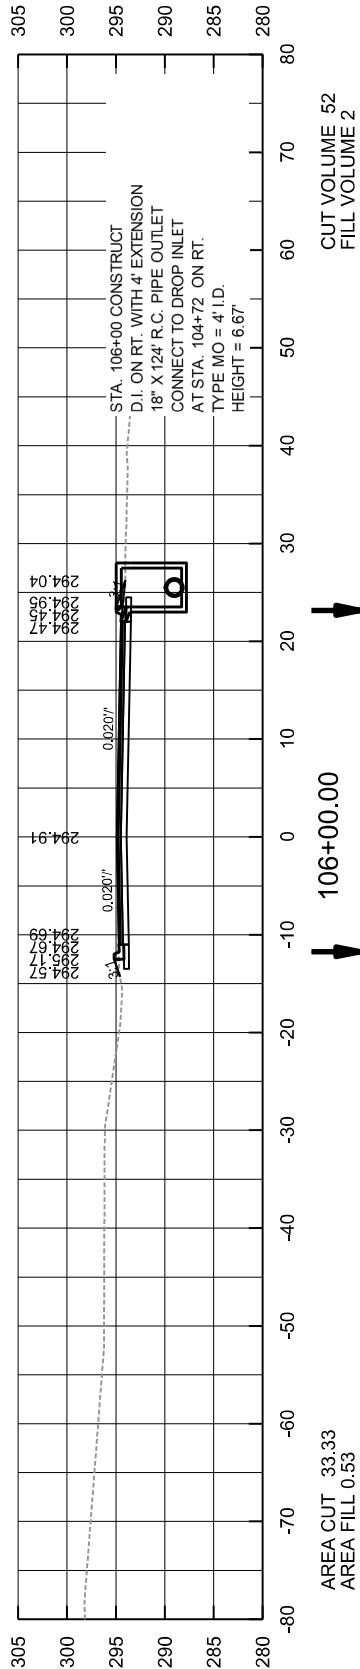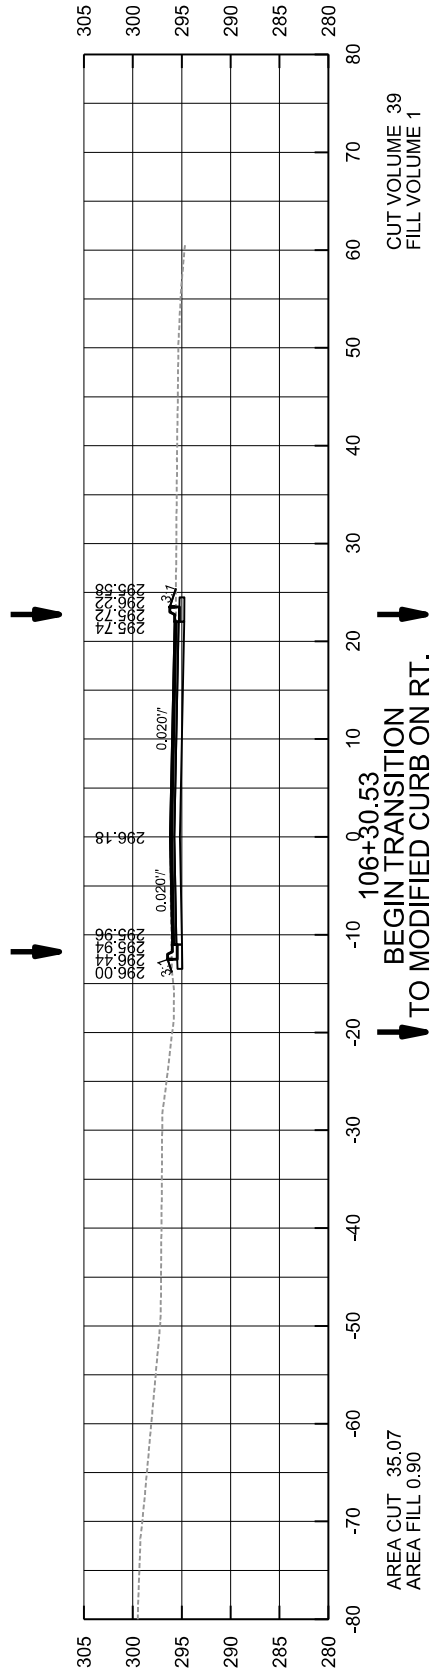


DATE REVISED	DATE FILMED	DATE REVISED	DATE FILMED	FED. RD. DIST. NO.	STATE	FED. AID PROJ. NO.	SHEET NO.	TOTAL SHEETS
				6	ARK.			
				JOB NO.		C32005	81	104

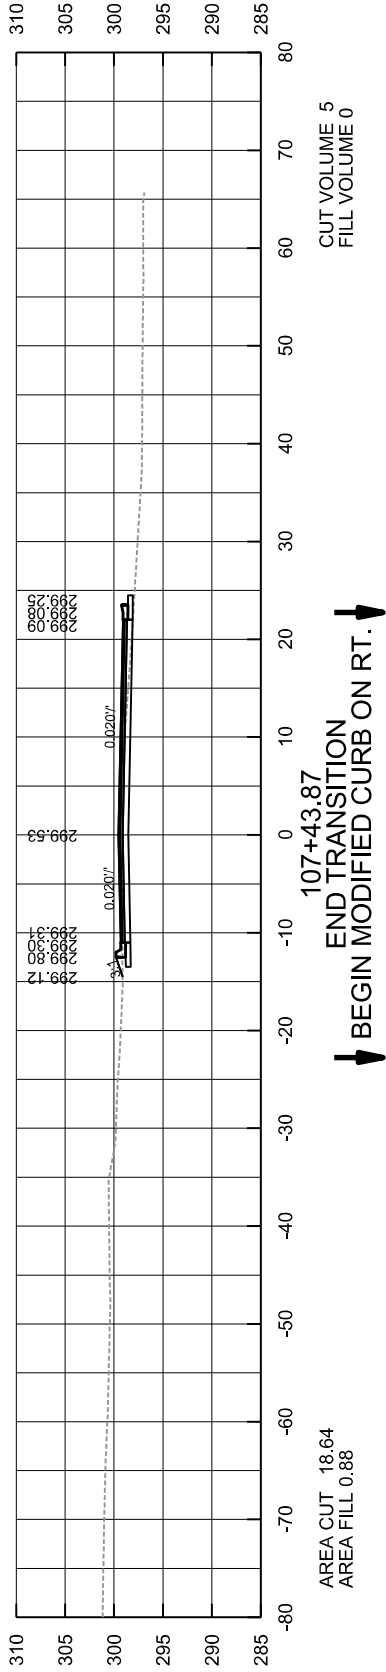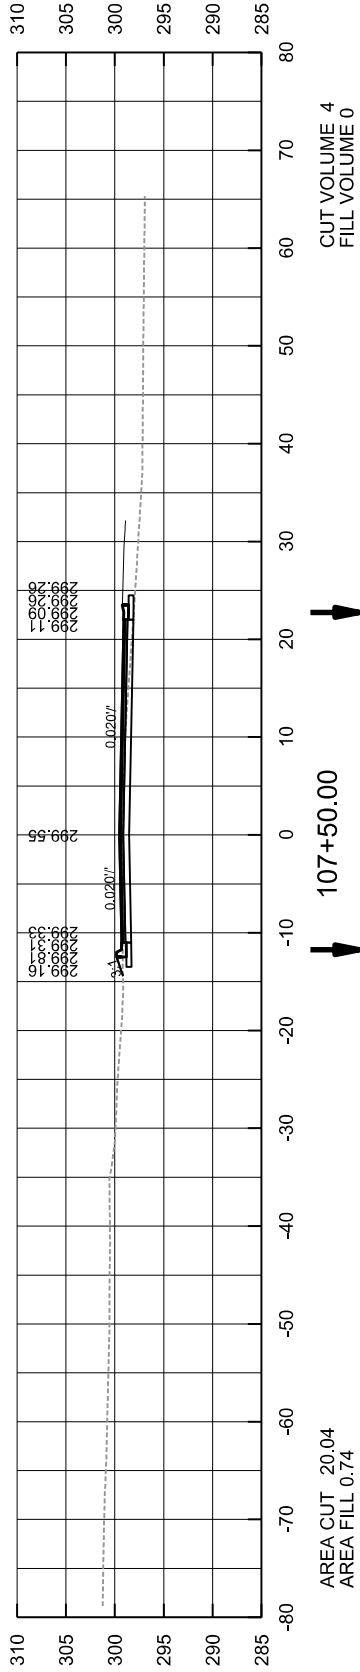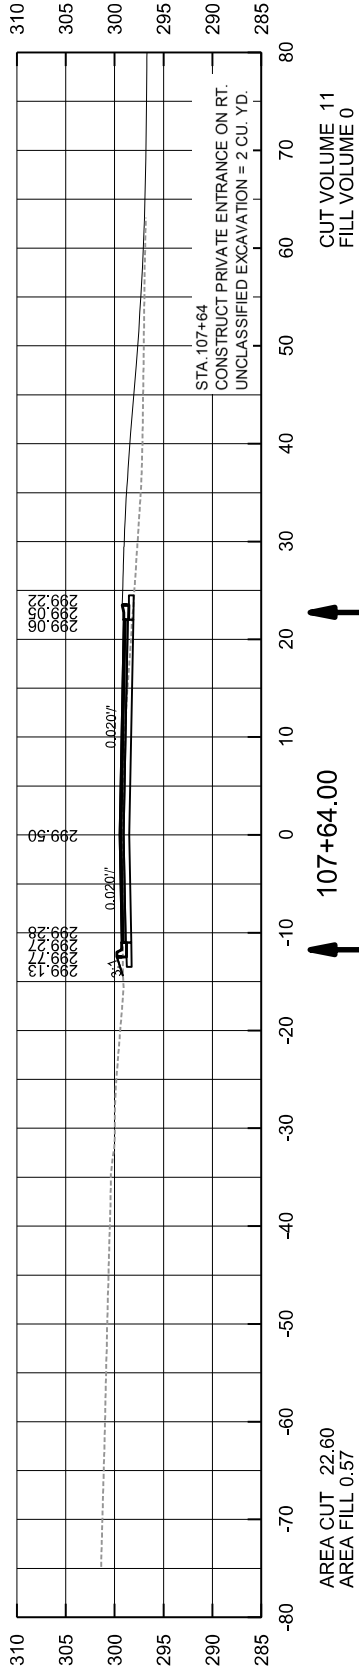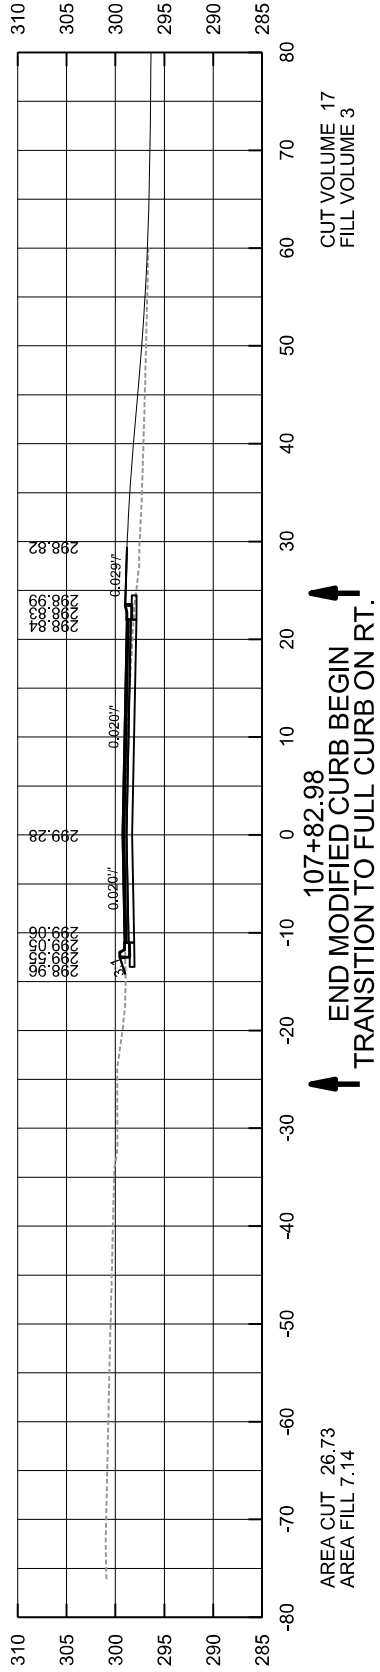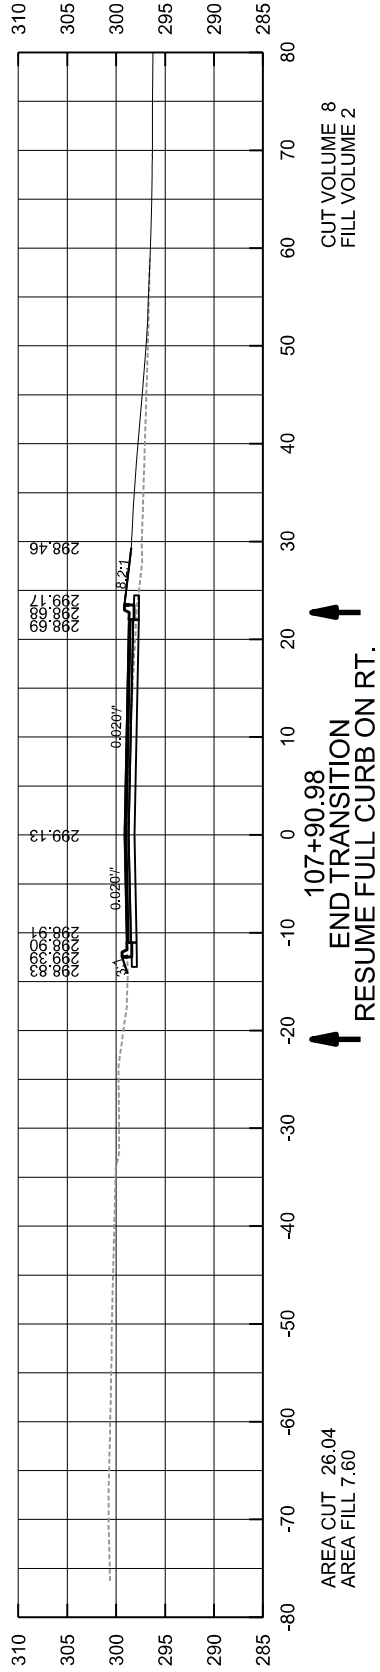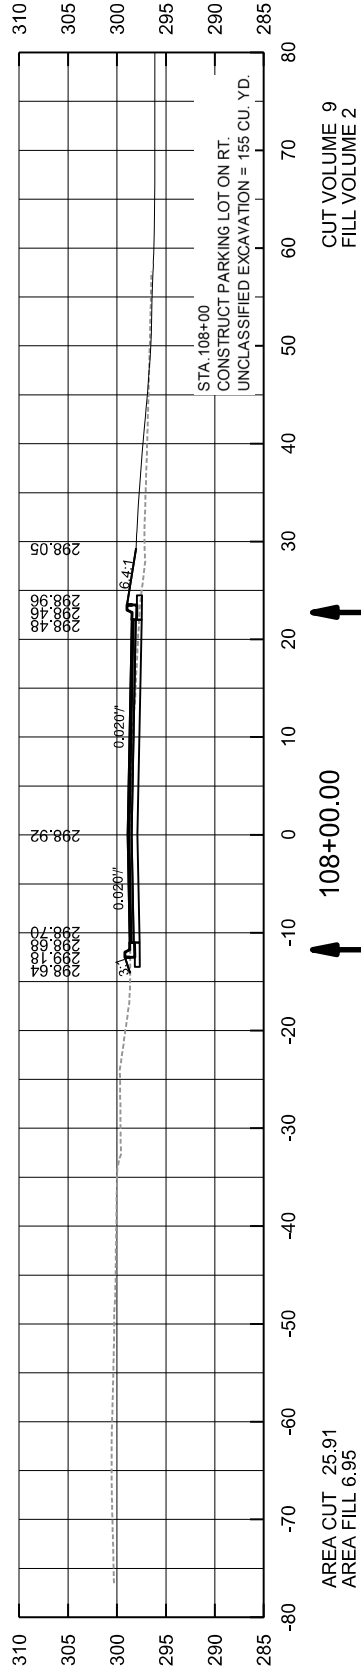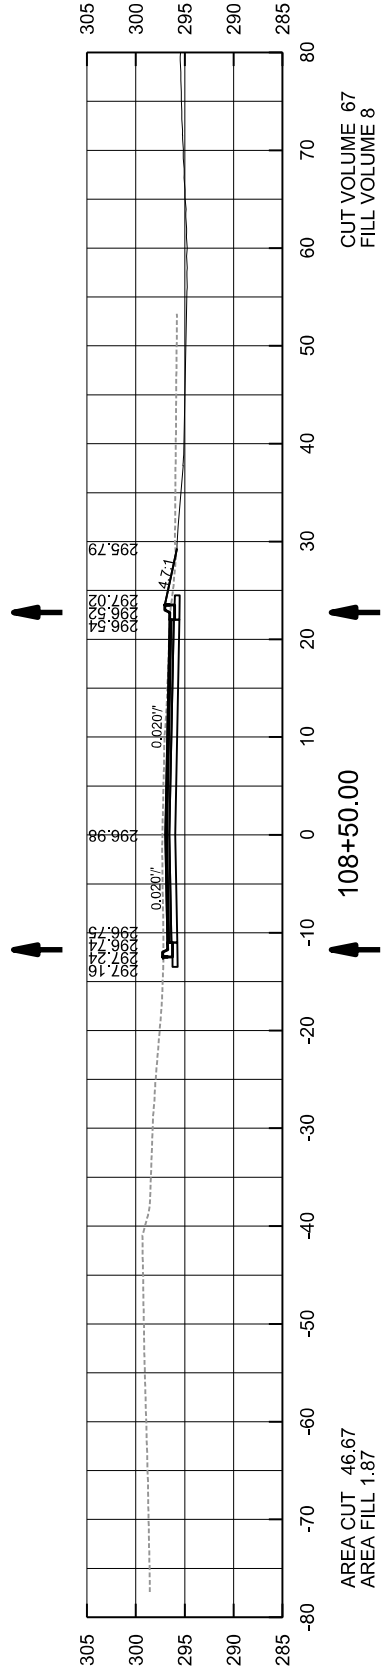


DATE REVISED	DATE FILMED	DATE REVISED	DATE FILMED	FED. RD. DIST. NO.	STATE	FED. AID PROJ. NO.	SHEET NO.	TOTAL SHEETS
				6	ARK.			
				JOB NO.		C32005	83	104


4 CROSS SECTIONS STA. 107+43.87 TO 108+50.00

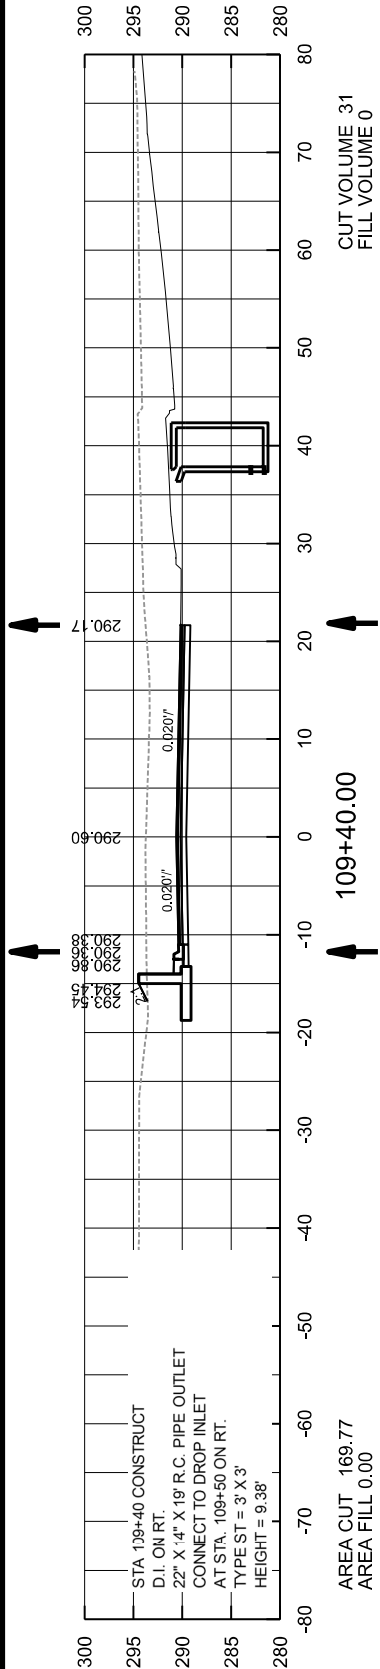


CUT VOLUME 31
FILL VOLUME 0

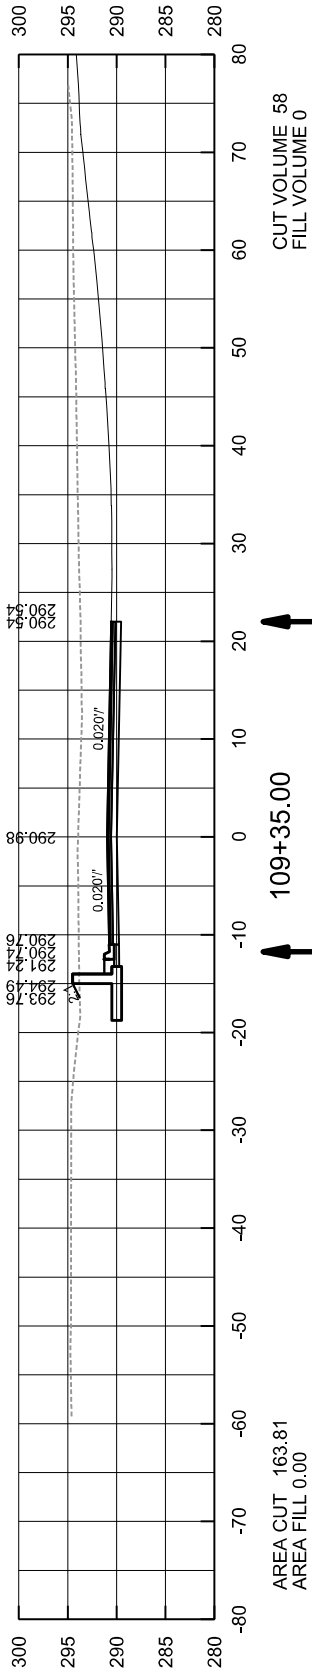


CUT VOLUME 58
FILL VOLUME 0

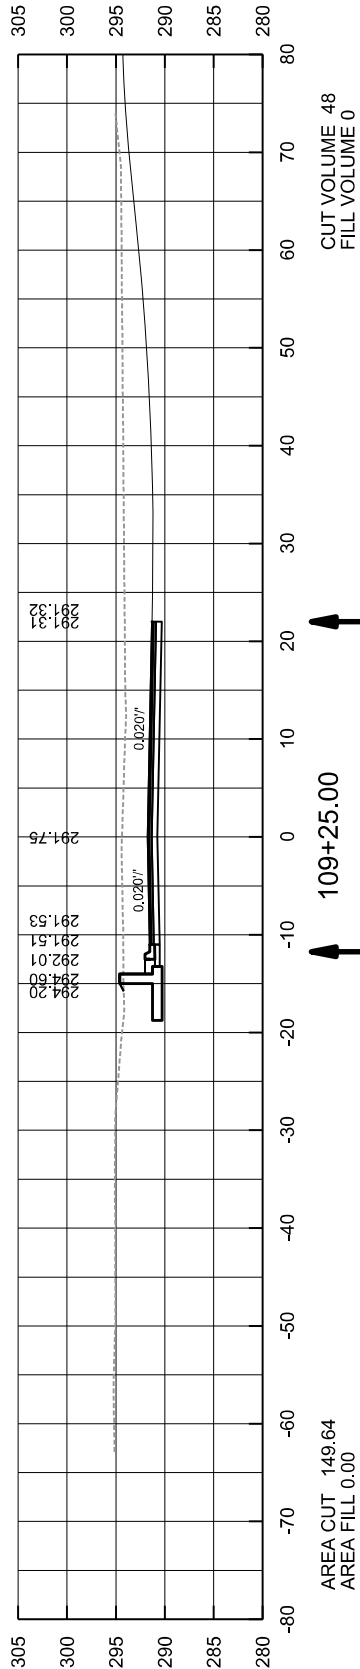


CUT VOLUME 48
FILL VOLUME 0

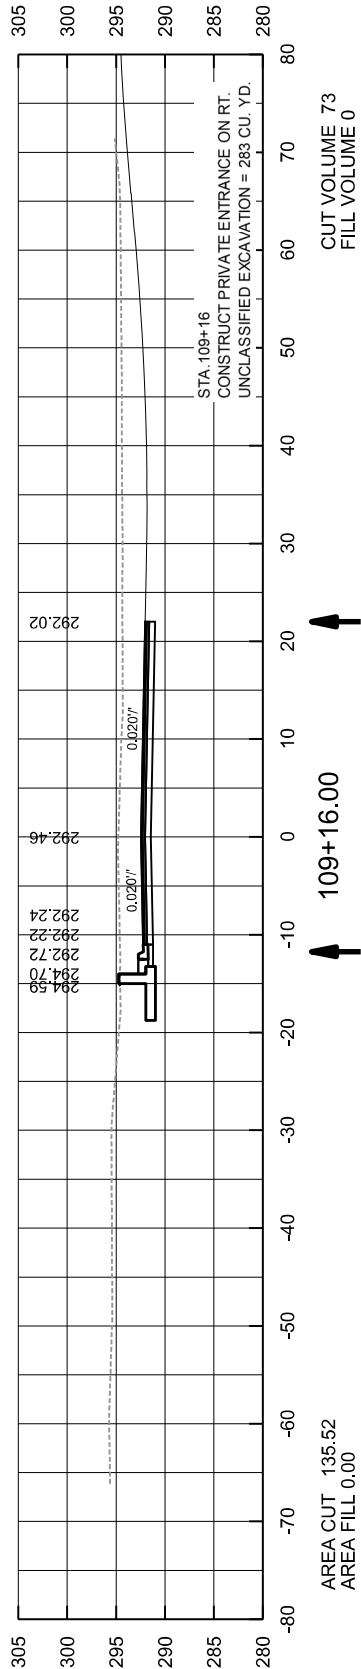


CUT VOLUME 73
FILL VOLUME 0

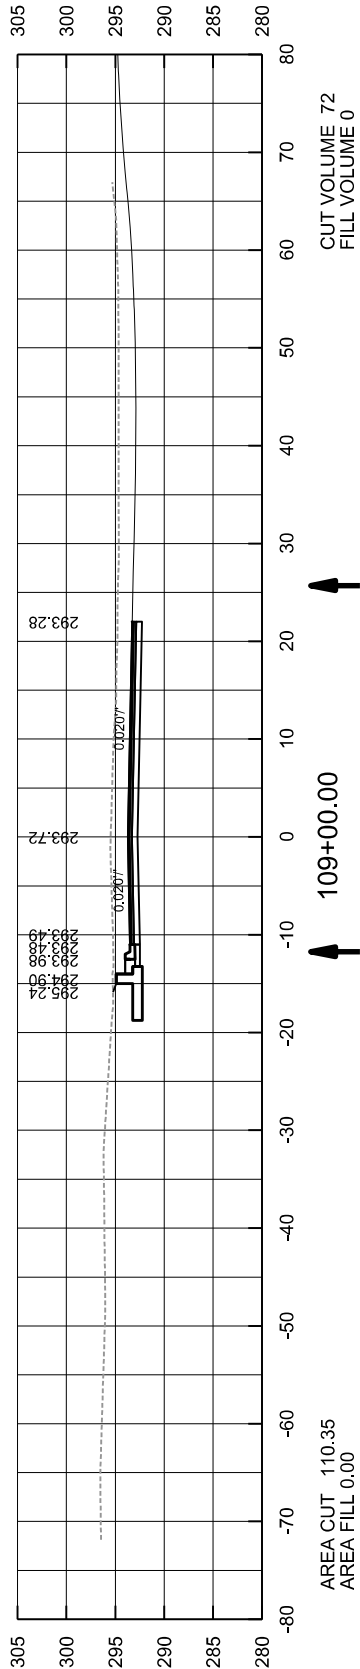


CUT VOLUME 72
FILL VOLUME 0

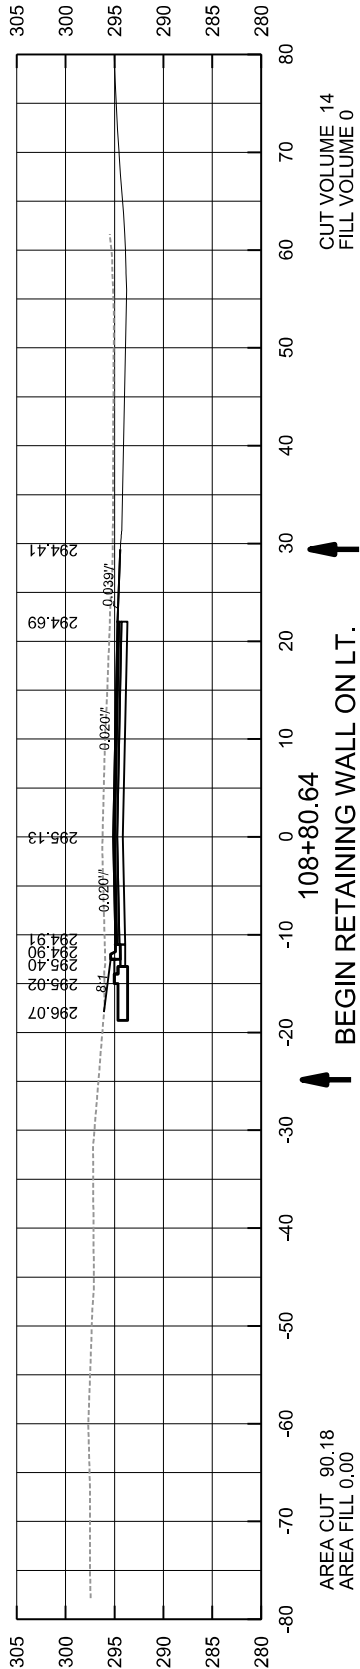

CUT VOLUME 14
FILL VOLUME 0

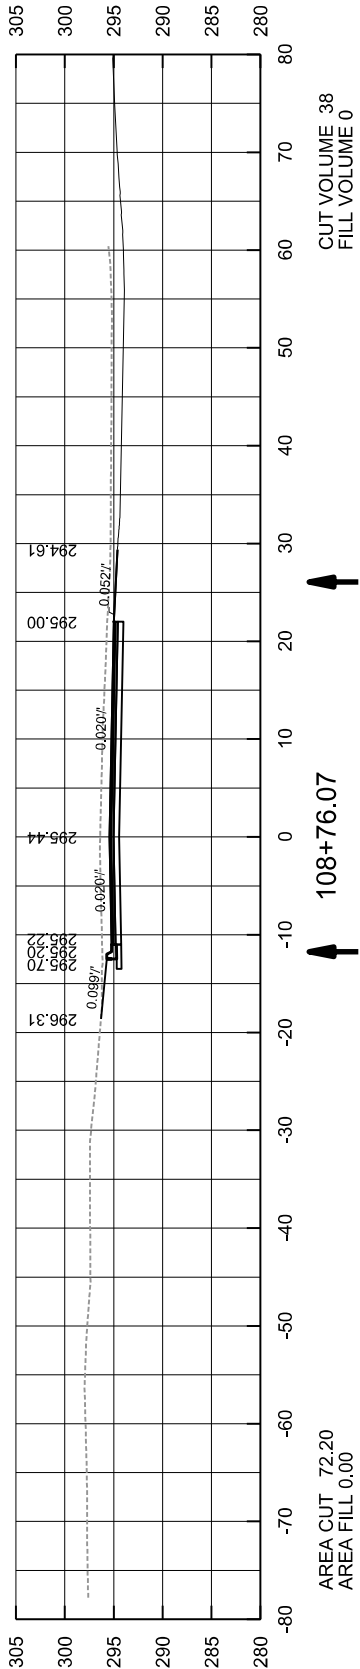

CUT VOLUME 38
FILL VOLUME 0







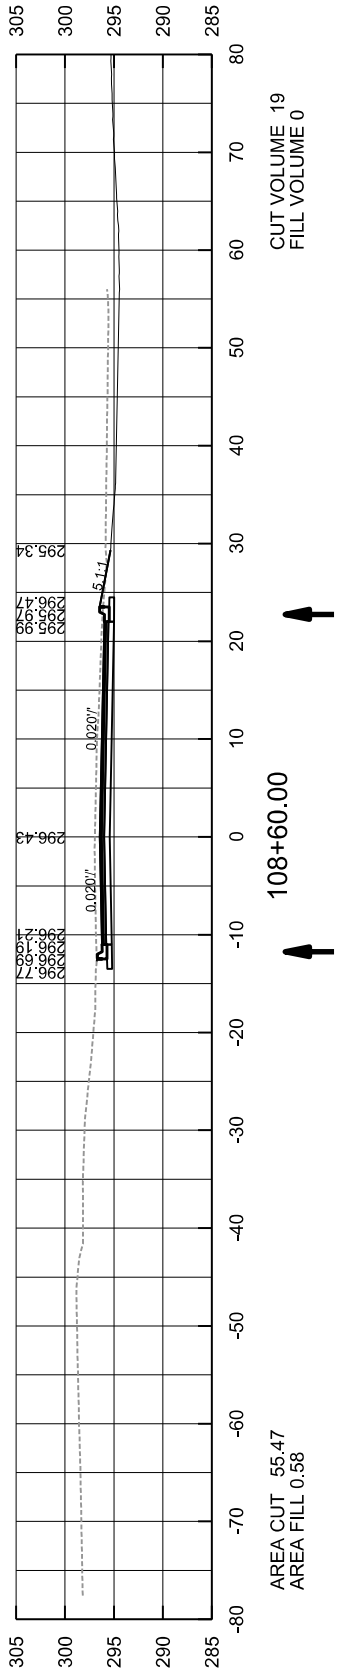


CUT VOLUME 19
FILL VOLUME 0

DATE REVISED	DATE FILMED	DATE REVISED	DATE FILMED	FED. RD. DIST. NO.	STATE	FED. AID PROJ. NO.	SHEET NO.	TOTAL SHEETS
				6	ARK.			
				JOB NO.		C32005	84	104







DATE REVISED	DATE FILMED	DATE REVISED	DATE FILMED	FED. RD. DIST. NO.	STATE	FED. AID PROJ. NO.	SHEET NO.	TOTAL SHEETS
05-09-2025				6	ARK.			
					JOB NO.	C32005	87	104

4 CROSS SECTIONS STA. 111+40.00 TO 111+70.00

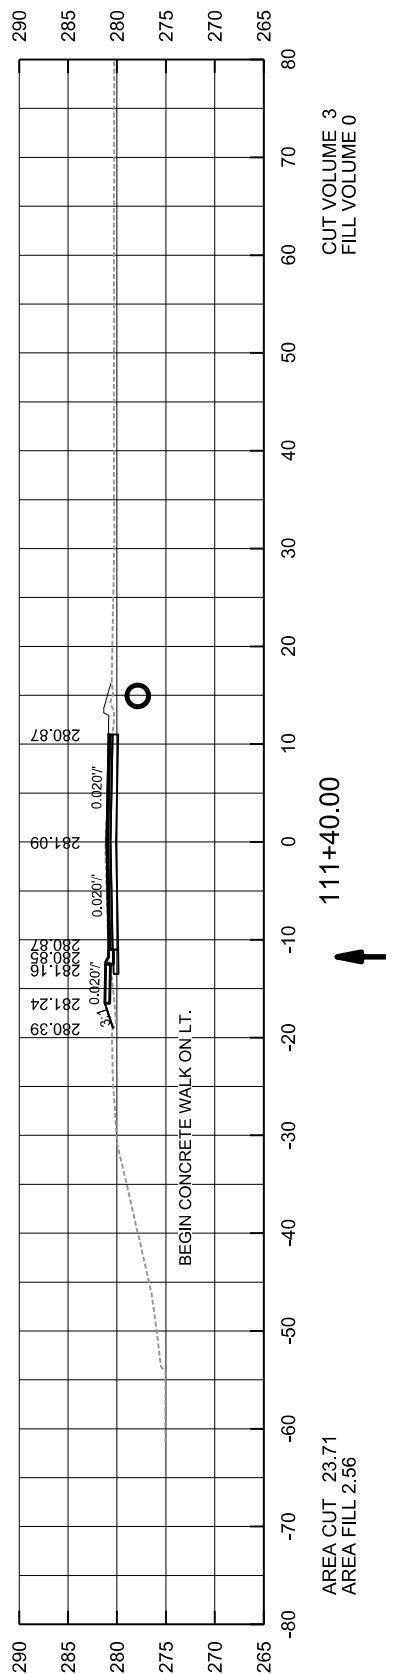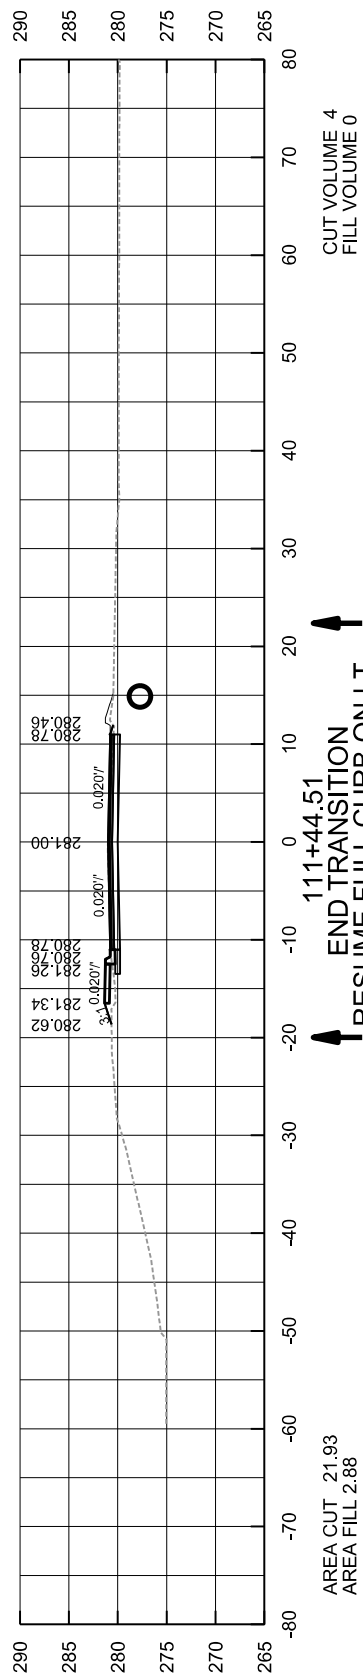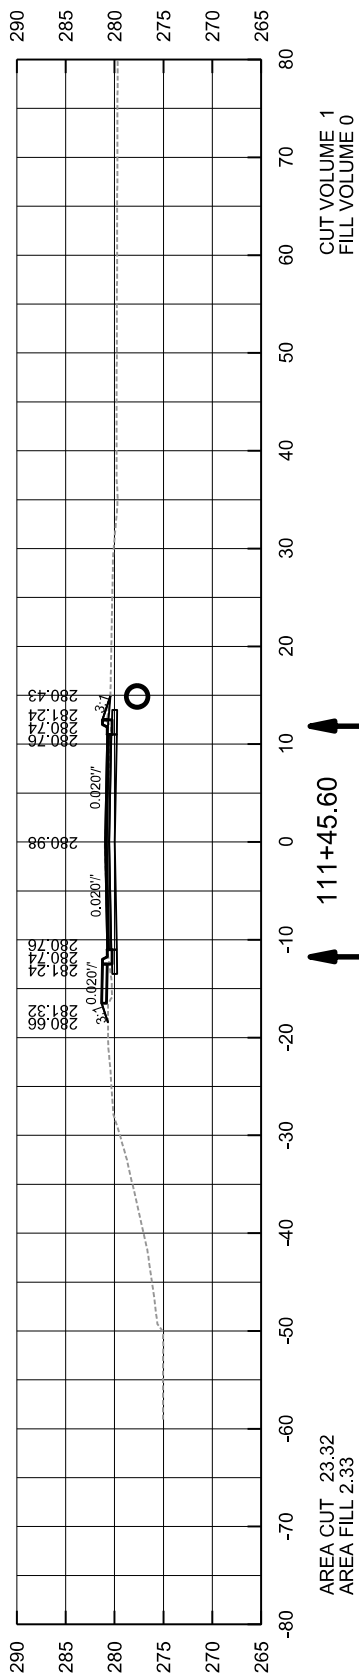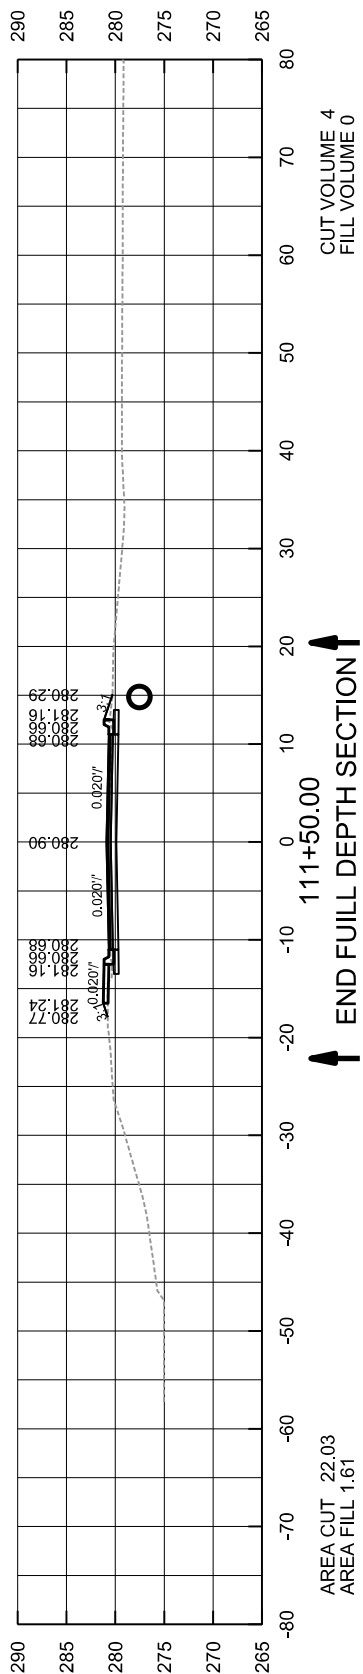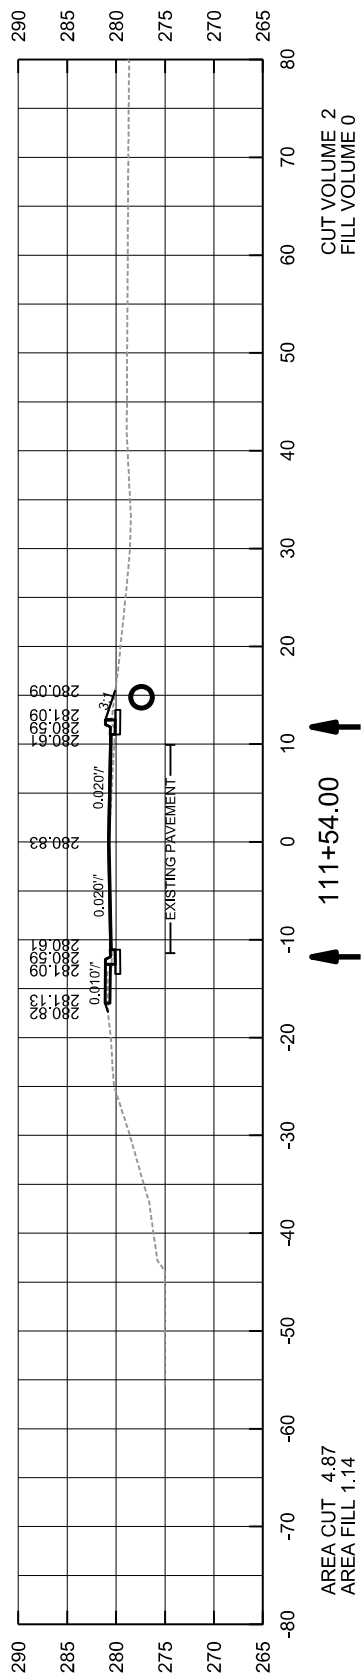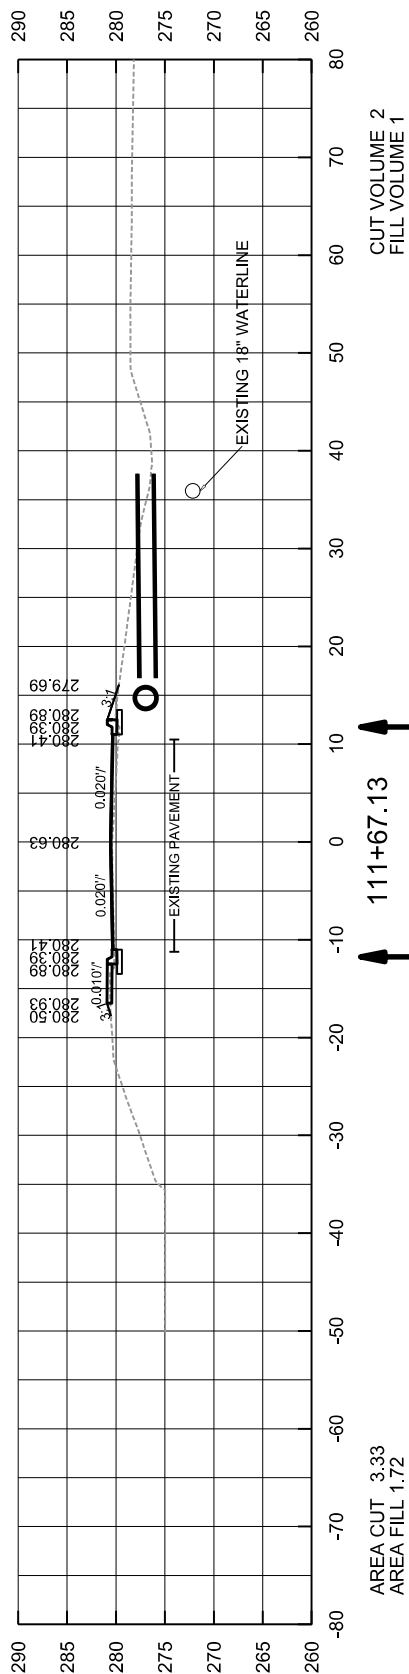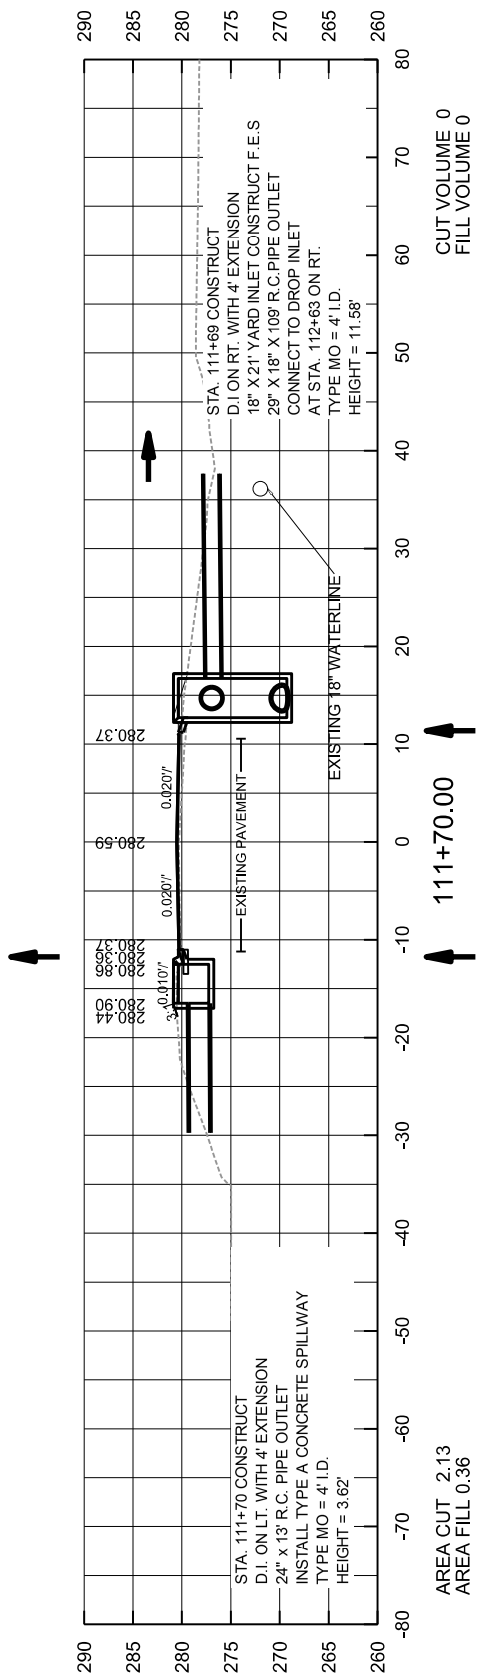







DATE REVISED	DATE FILMED	DATE REVISED	DATE FILMED	FED. RD. DIST. NO.	STATE	FED. AID PROJ. NO.	SHEET NO.	TOTAL SHEETS
05-09-2025				6	ARK.			
					JOB NO.	C32005	88	104

4 CROSS SECTIONS STA. 111+93.00 TO 112+95.00

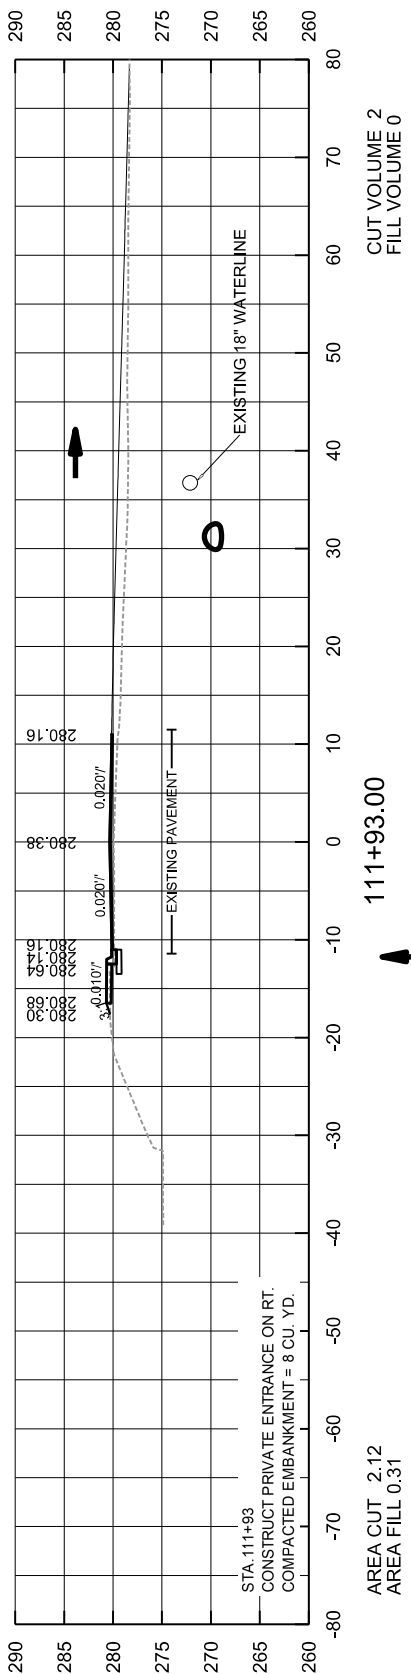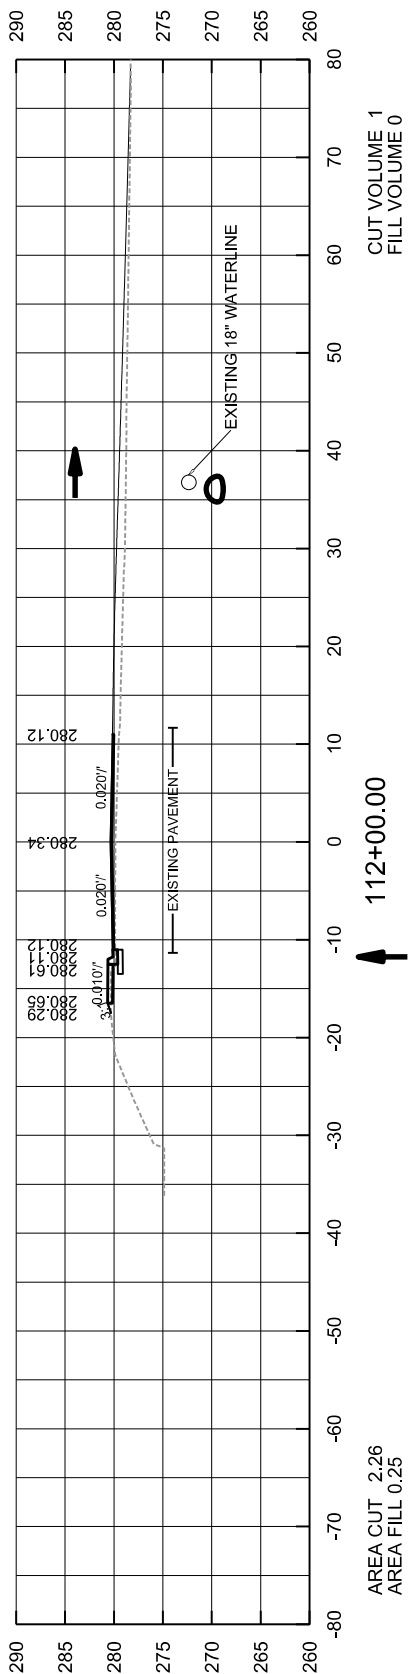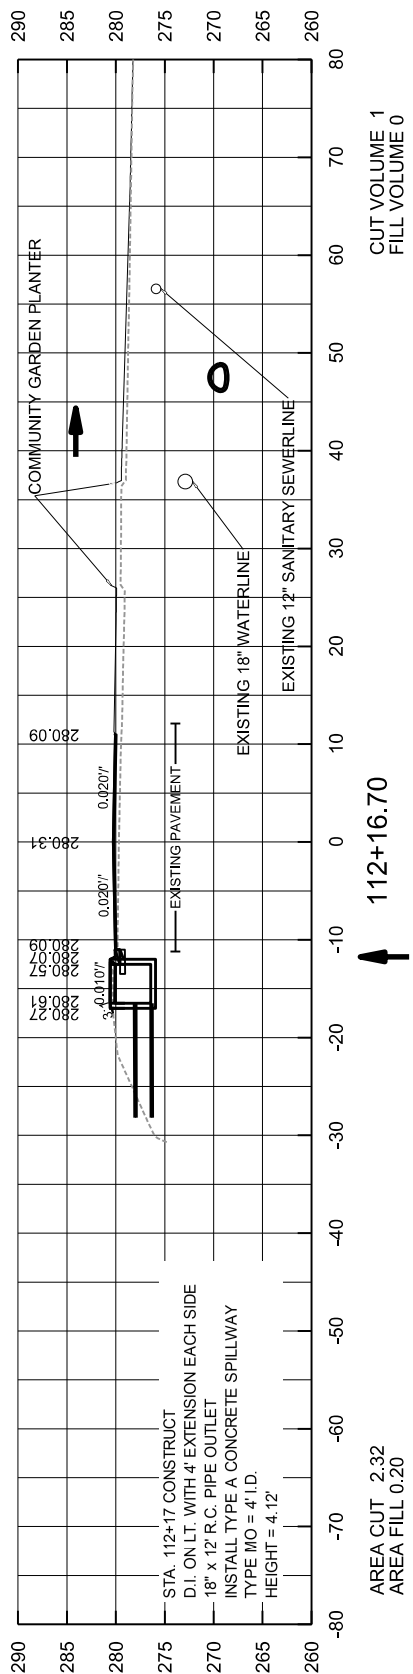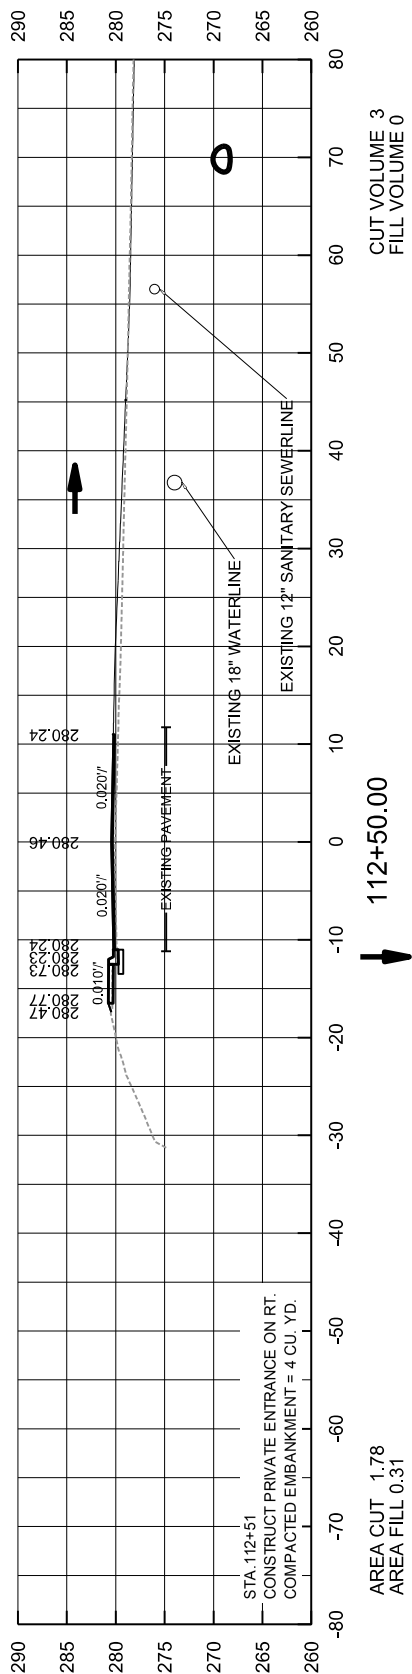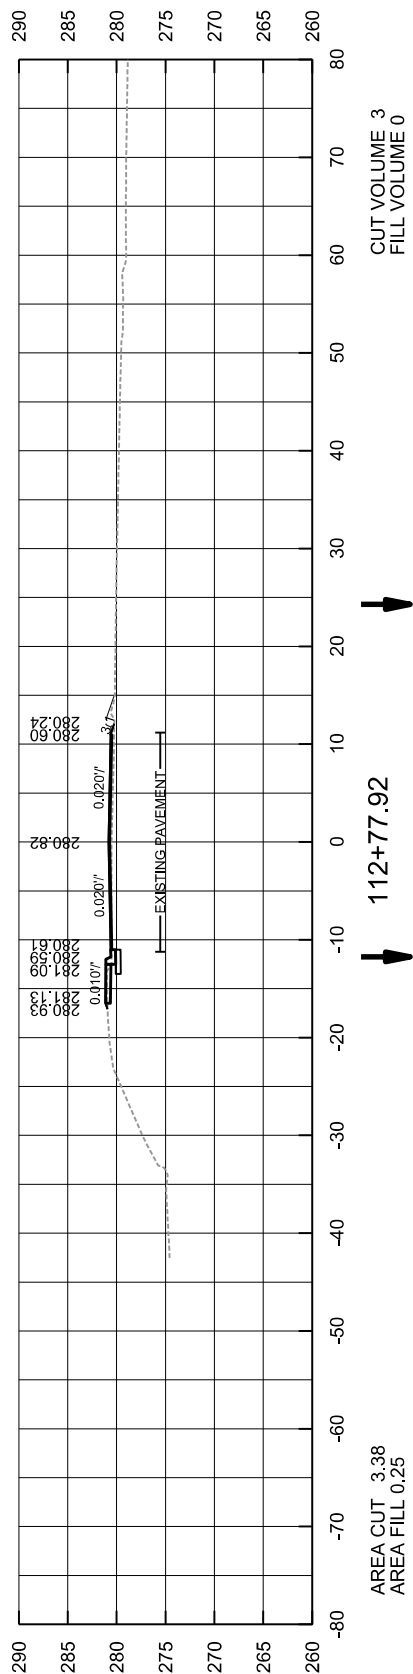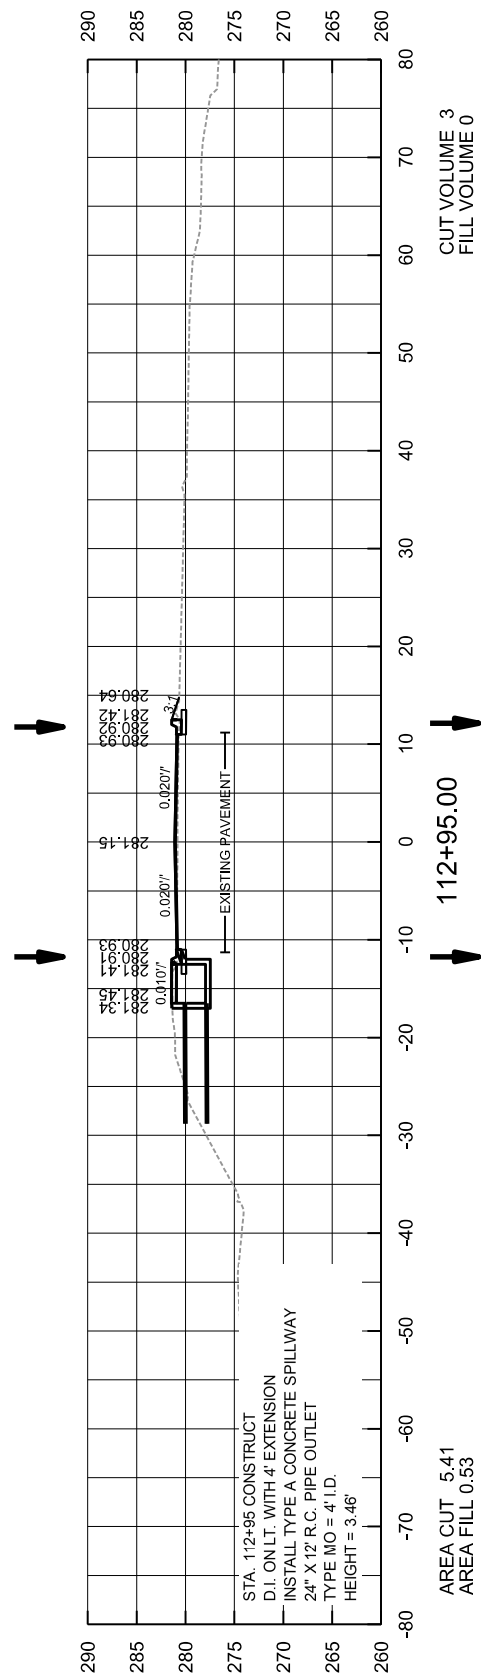







DATE REVISED	DATE FILMED	DATE REVISED	DATE FILMED	FED. RD. DIST. NO.	STATE	FED. AID PROJ. NO.	SHEET NO.	TOTAL SHEETS
				6	ARK.			
				JOB NO.		C32005	89	104

4 CROSS SECTIONS STA. 113+00.00 TO 113+39.00

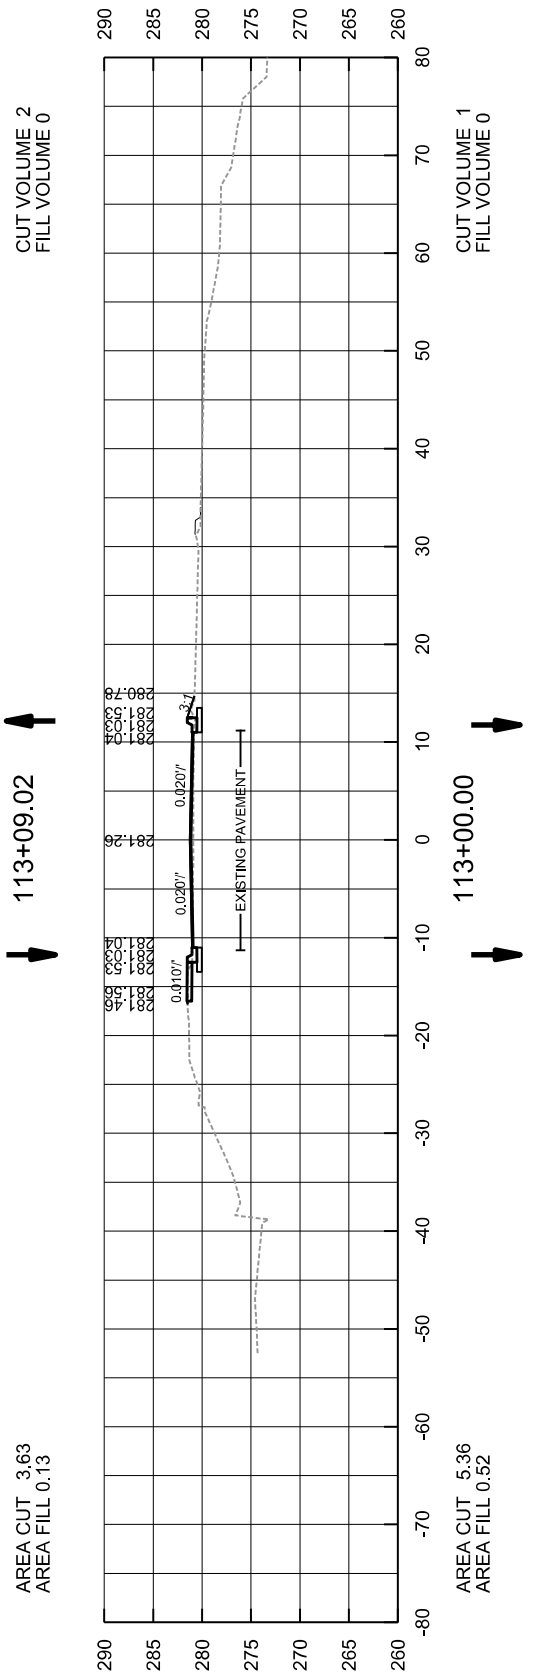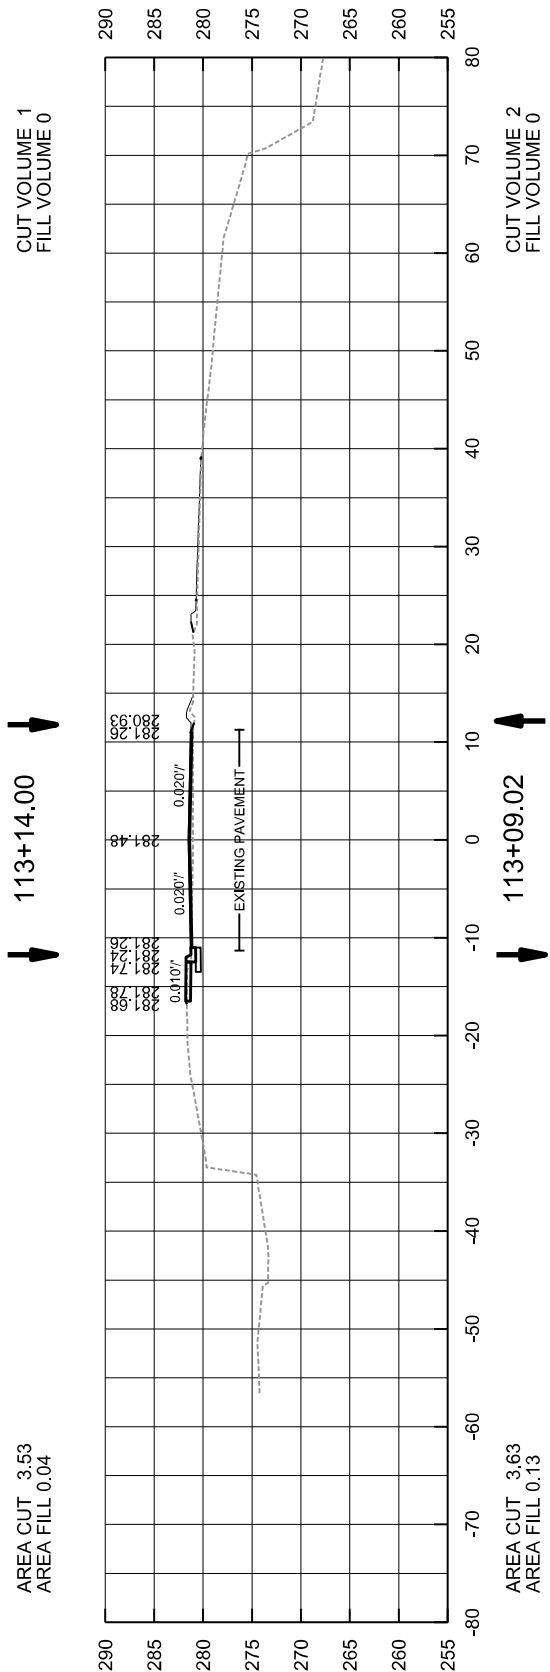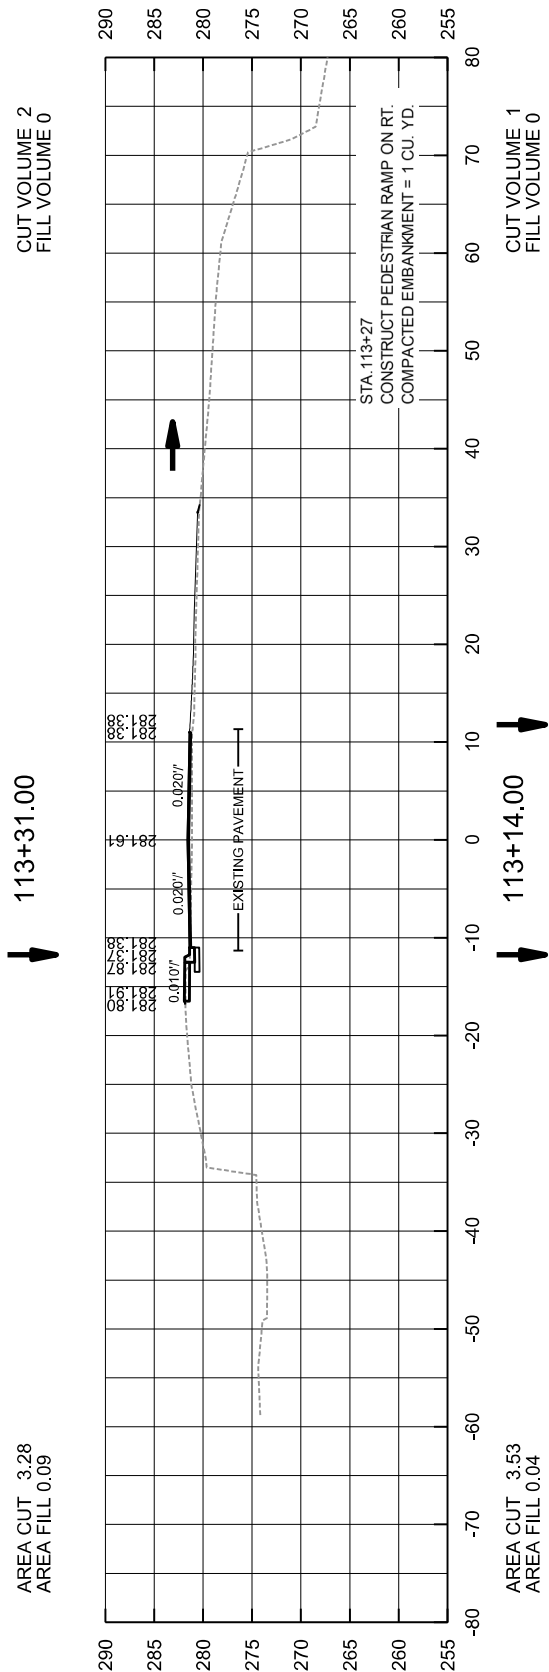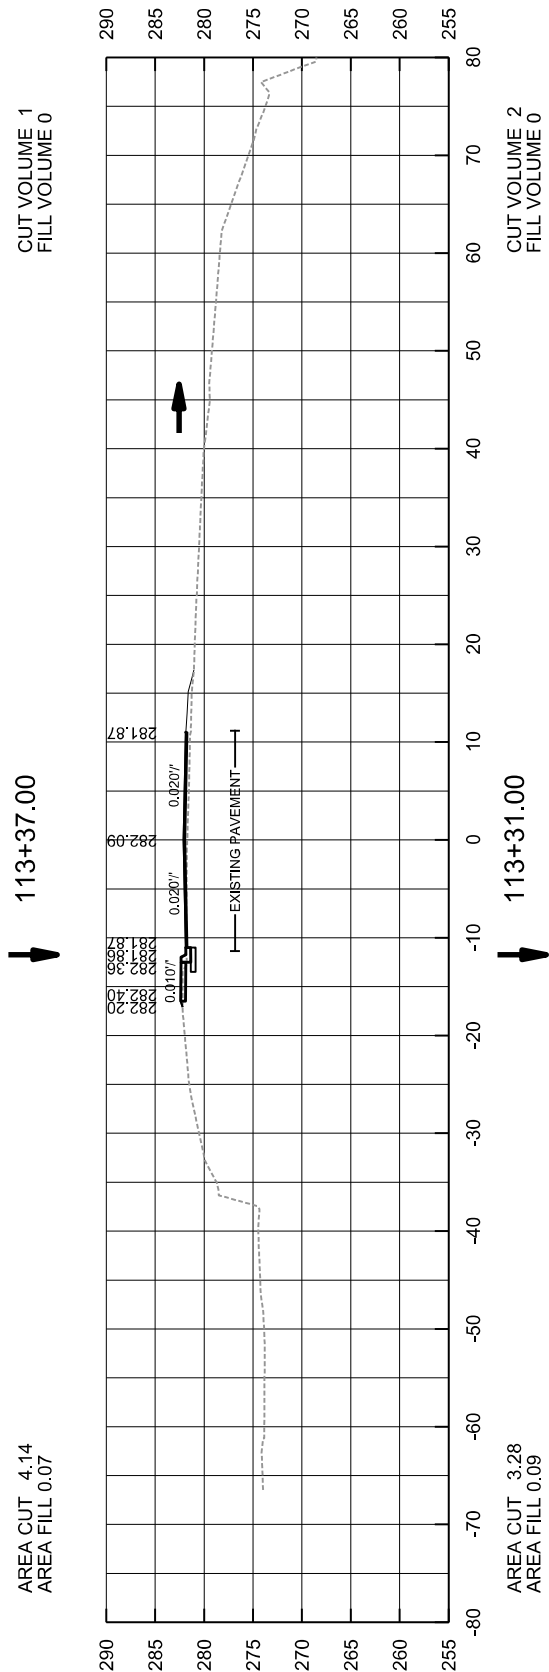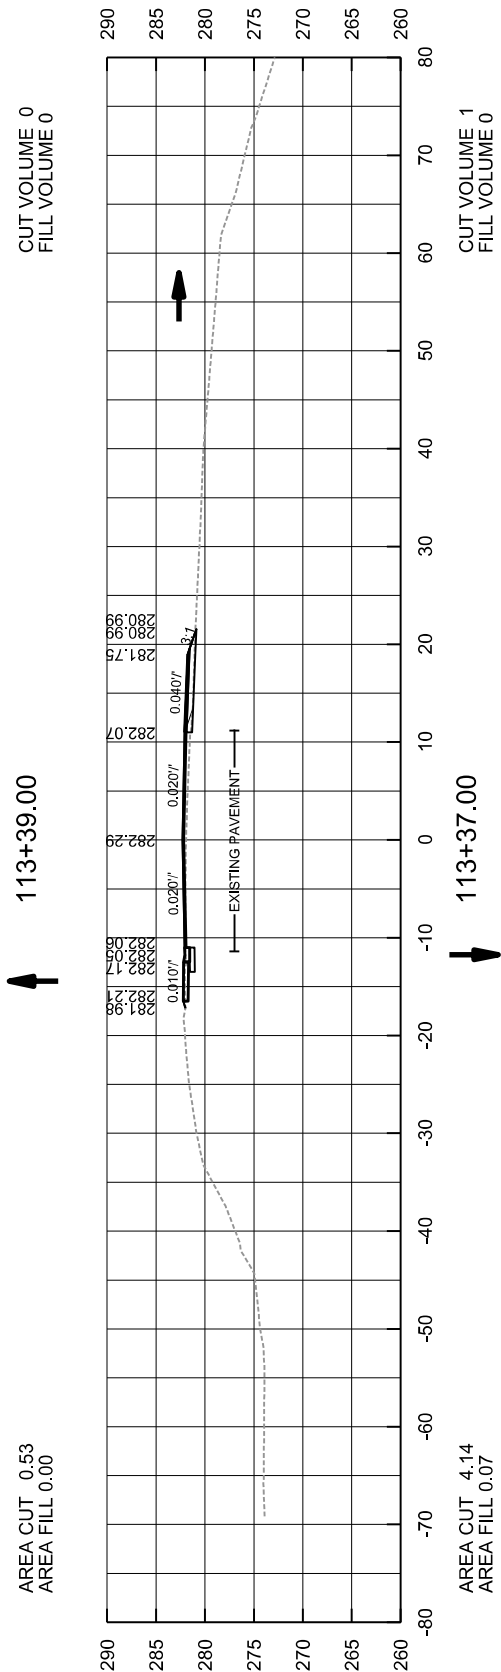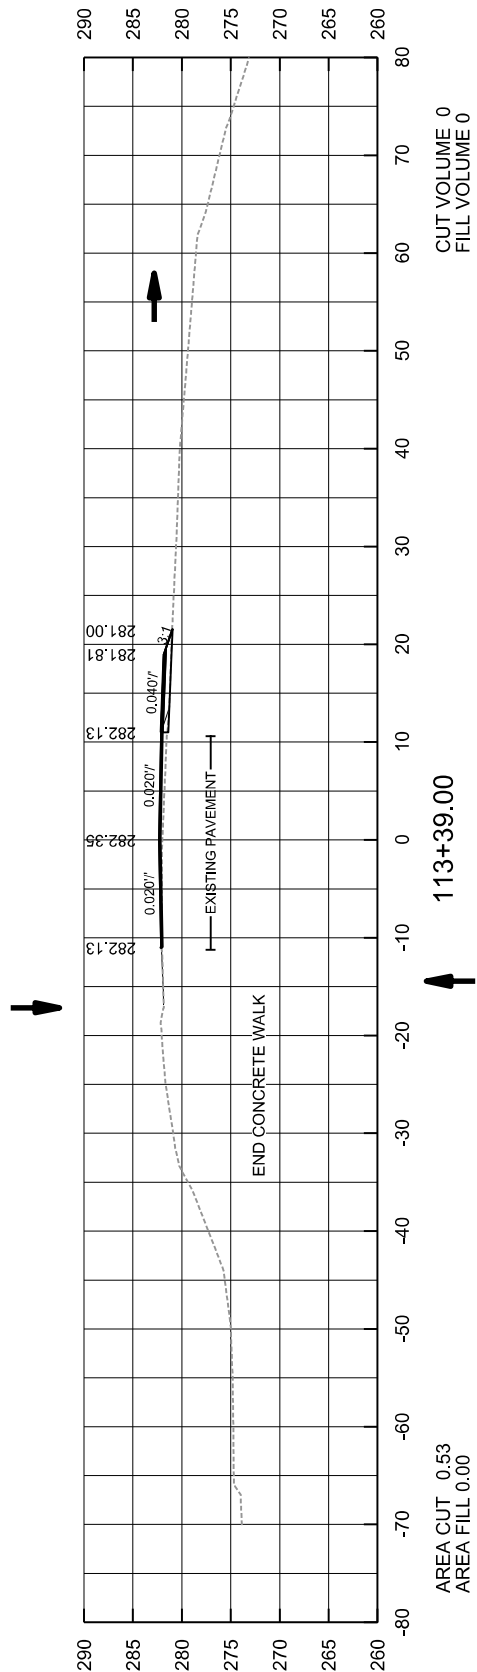





DATE REVISED	DATE FILMED	DATE REVISED	DATE FILMED	FED. RD. DIST. NO.	STATE	FED. AID PROJ. NO.	SHEET NO.	TOTAL SHEETS
				6	ARK.			
				JOB NO.		C32005	90	104

4 CROSS SECTIONS STA. 113+42.00 TO 113+86.10

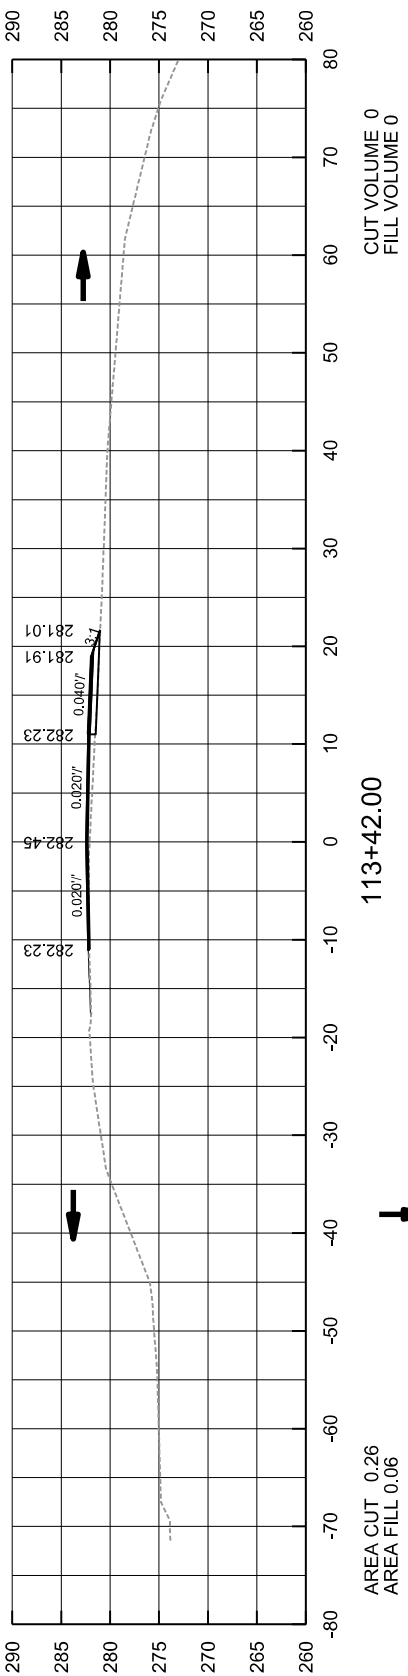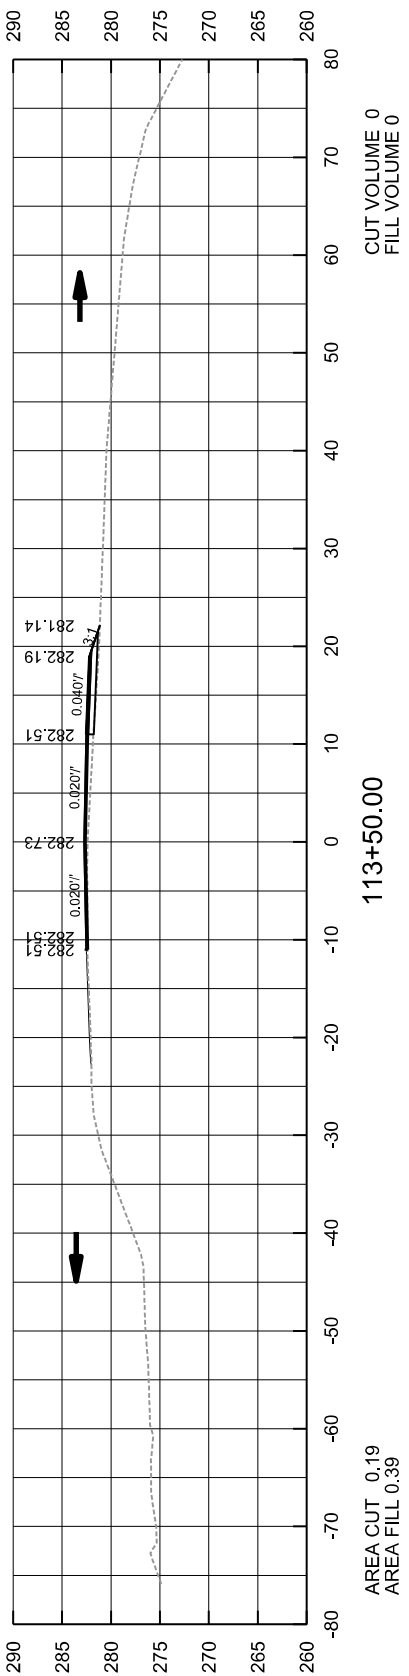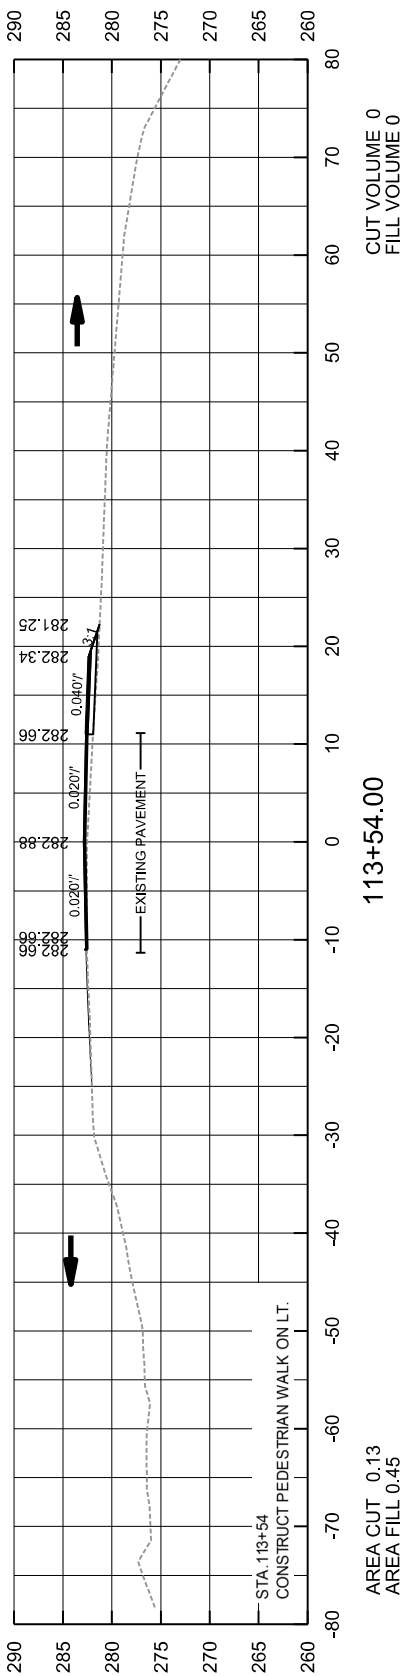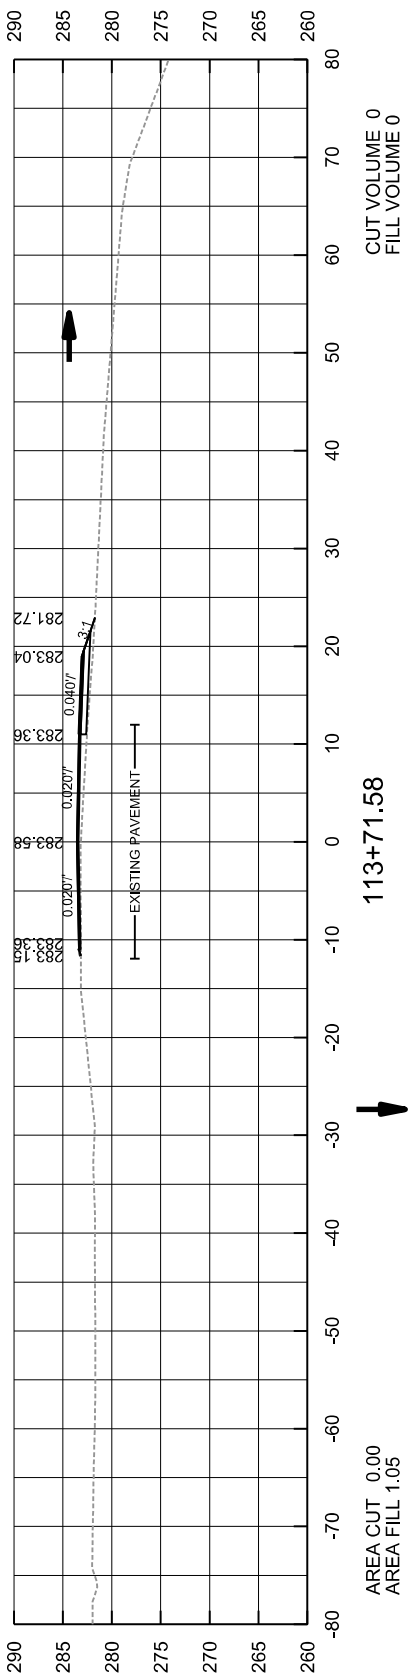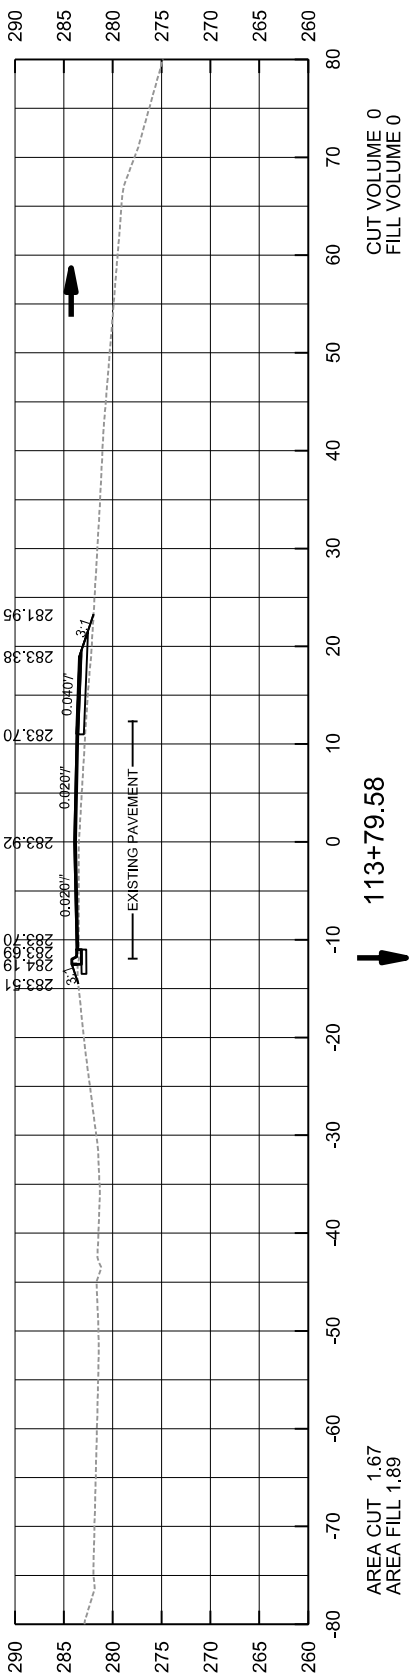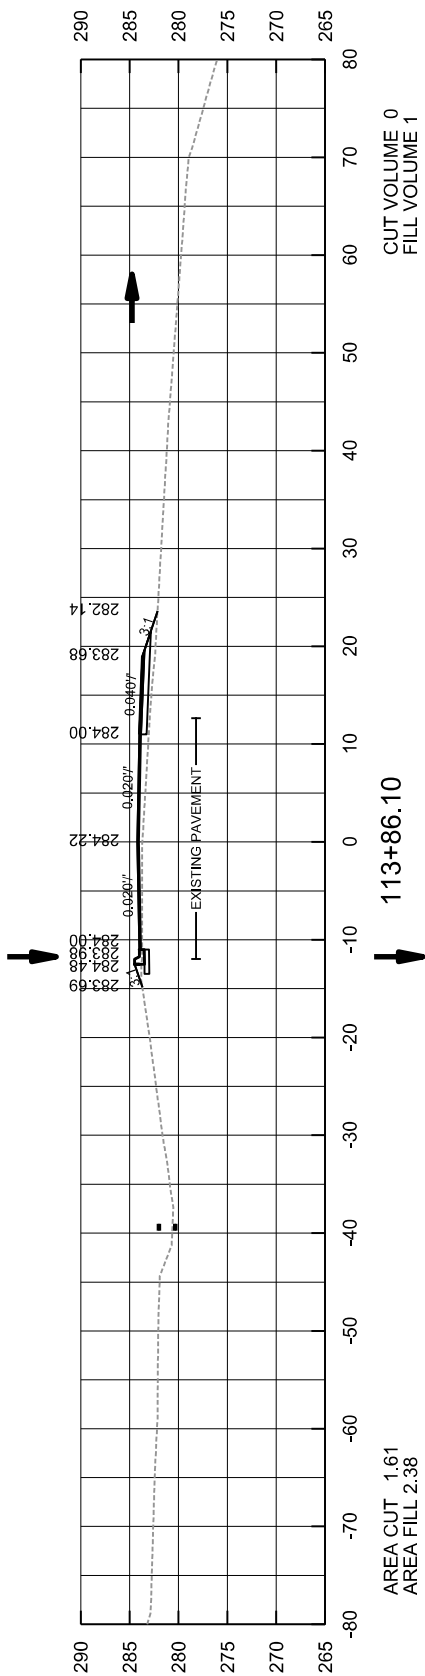


DATE REVISED	DATE FILMED	DATE REVISED	DATE FILMED	FED. RD. DIST. NO.	STATE	FED. AID PROJ. NO.	SHEET NO.	TOTAL SHEETS
05-09-2025				6	ARK.			
					JOB NO.	C32005	92	104








4 CROSS SECTIONS STA. 115+23.96 TO 115+46.88

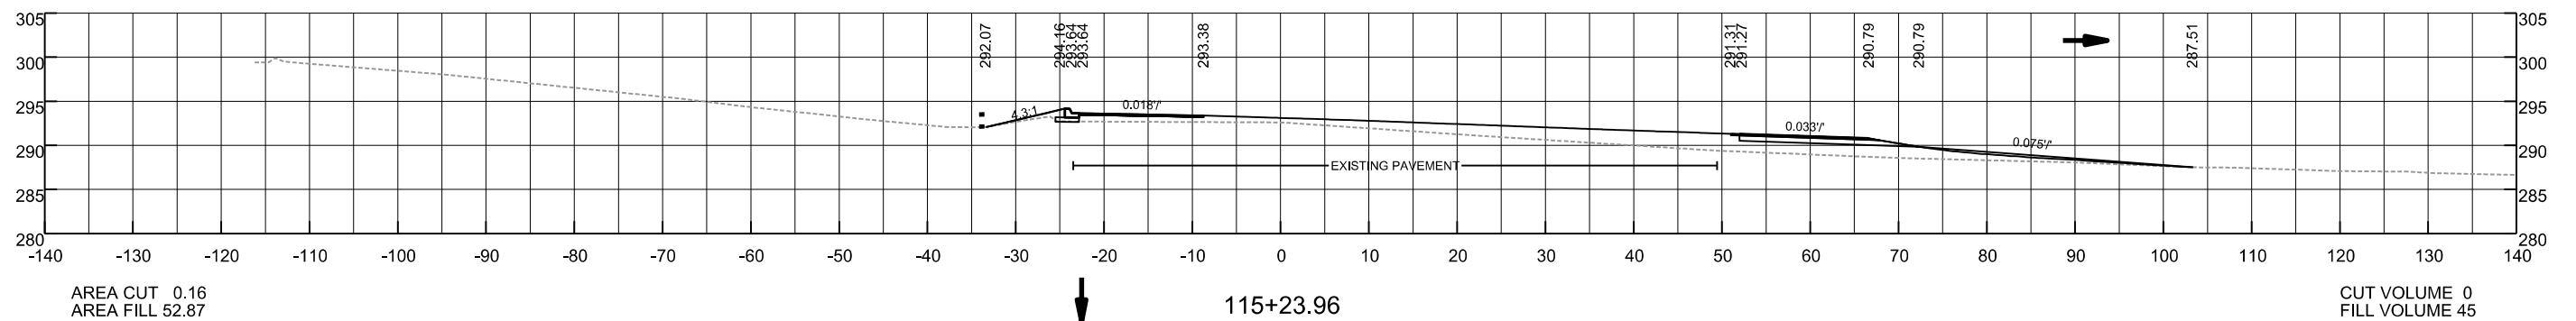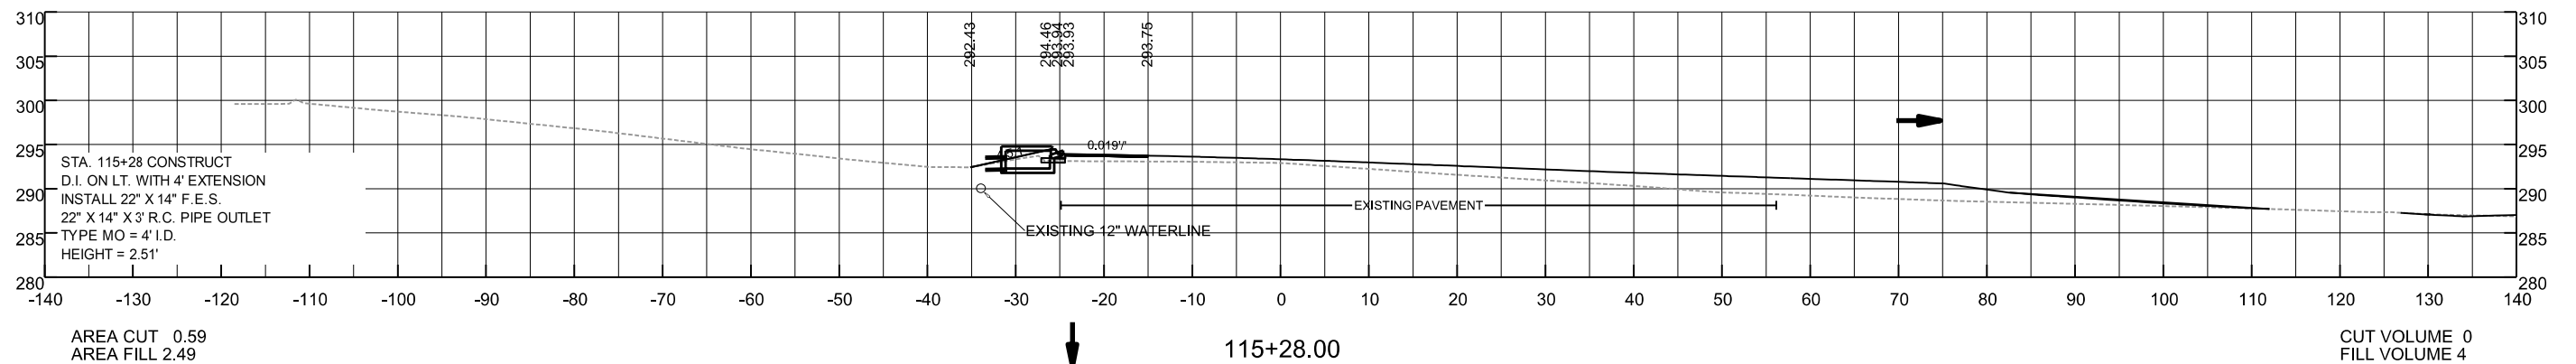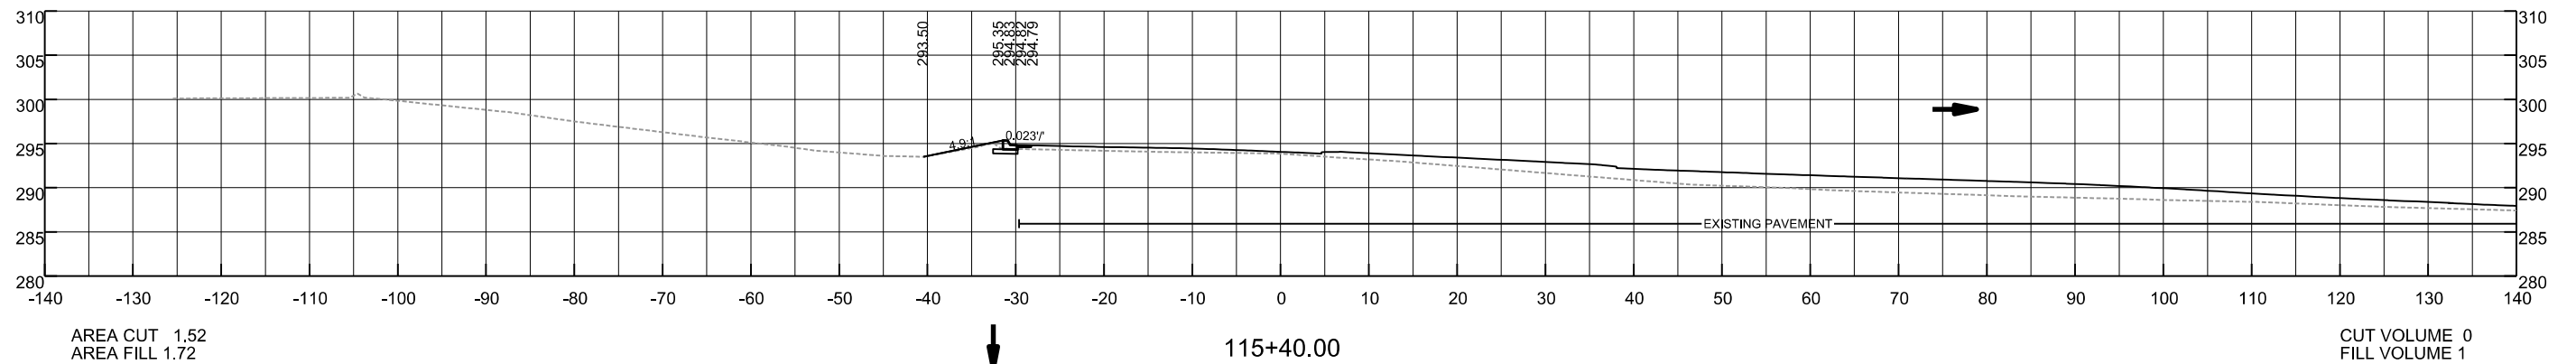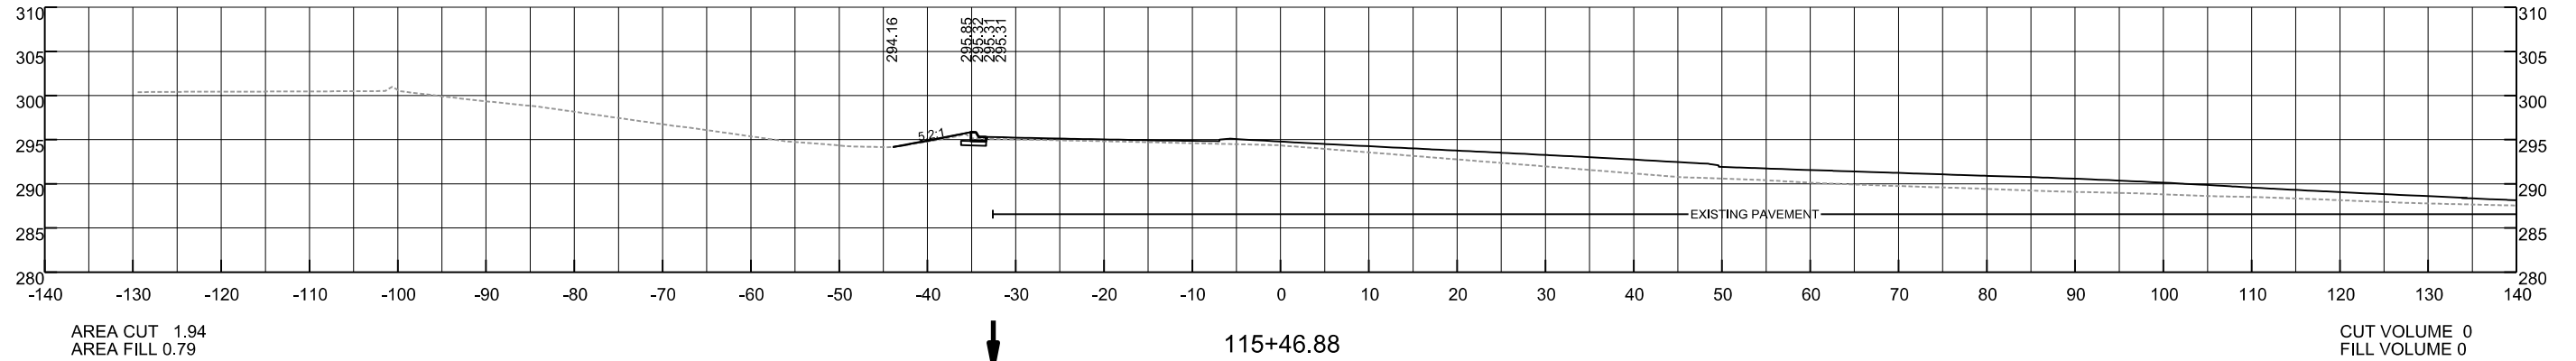

DATE REVISED	DATE FILMED	DATE REVISED	DATE FILMED	FED. RD. DIST. NO.	STATE	FED. AID PROJ. NO.	SHEET NO.	TOTAL SHEETS
				6	ARK.			
				JOB NO.		C32005	94	104

4 CROSS SECTIONS STA. 201+45.00 TO 201+45.00

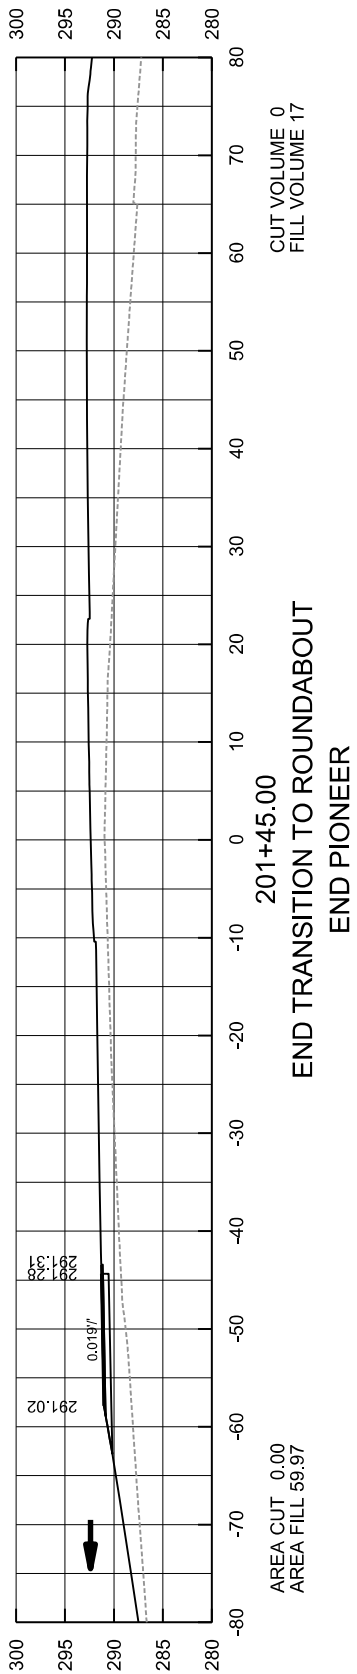

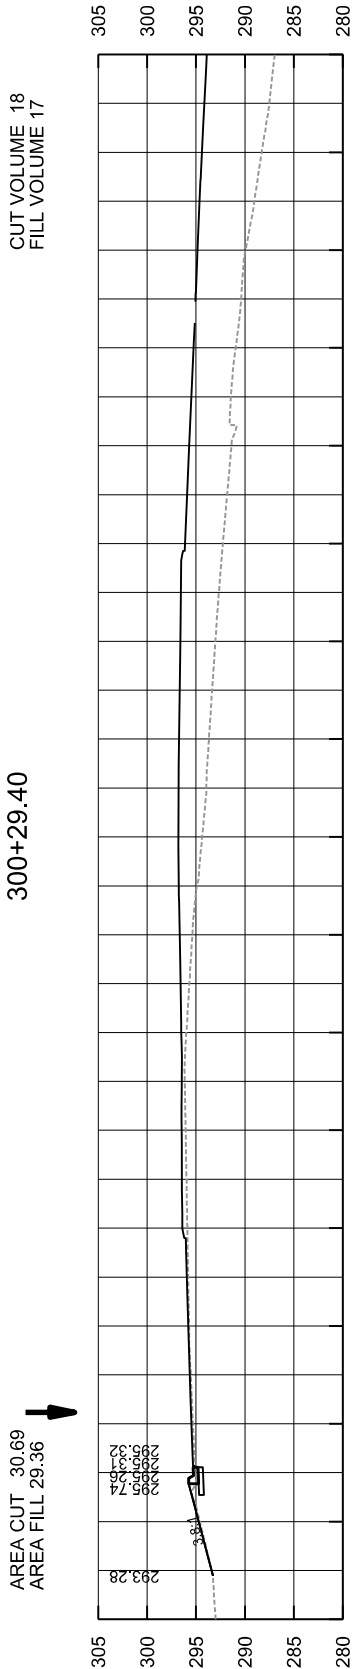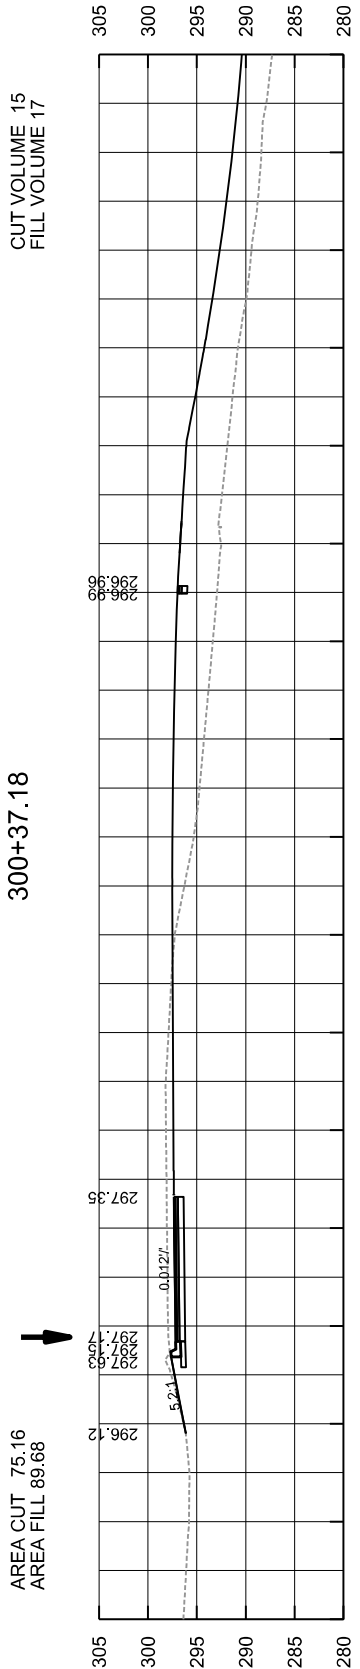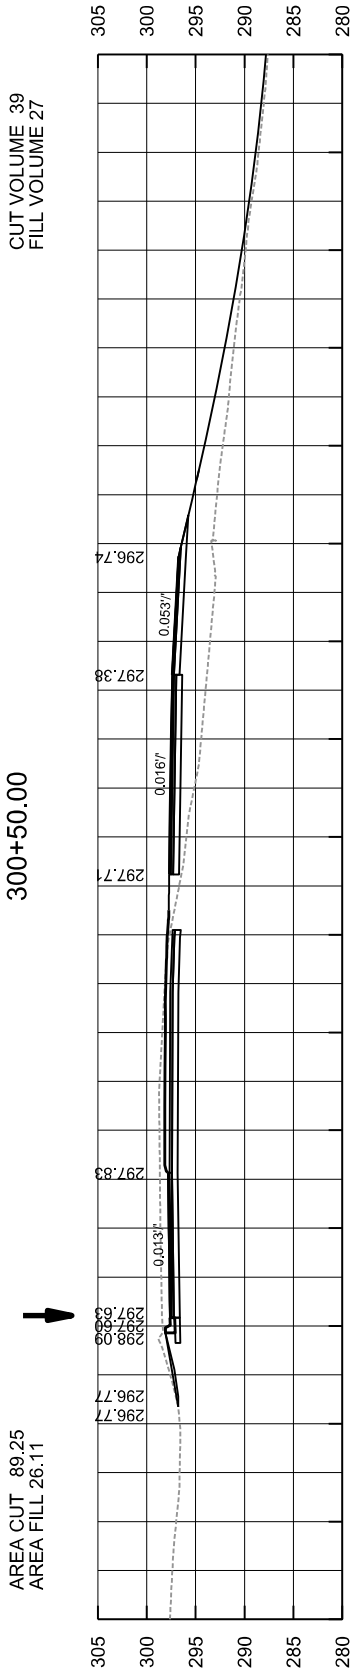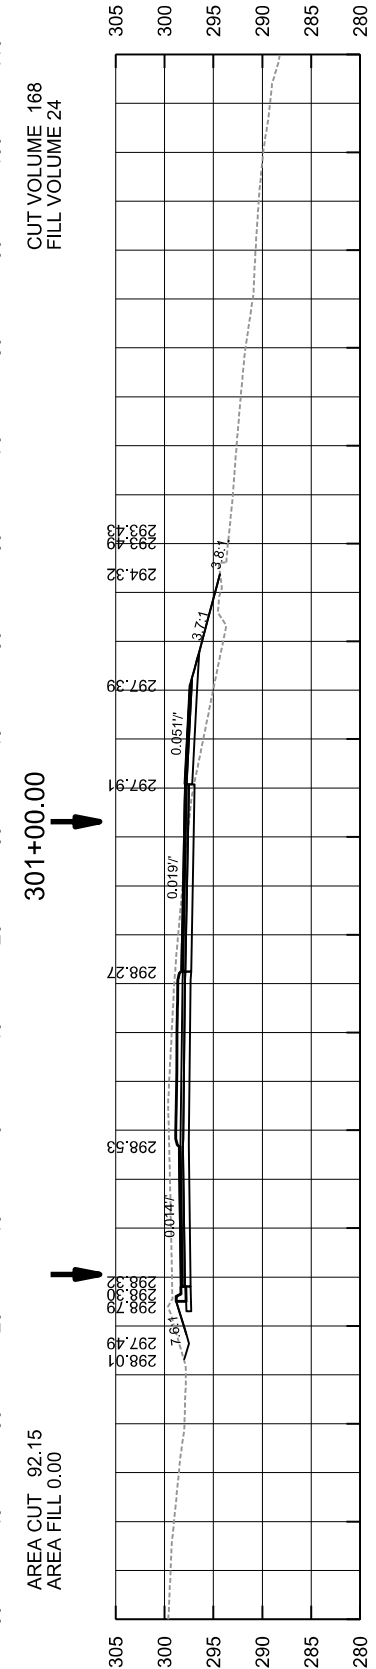
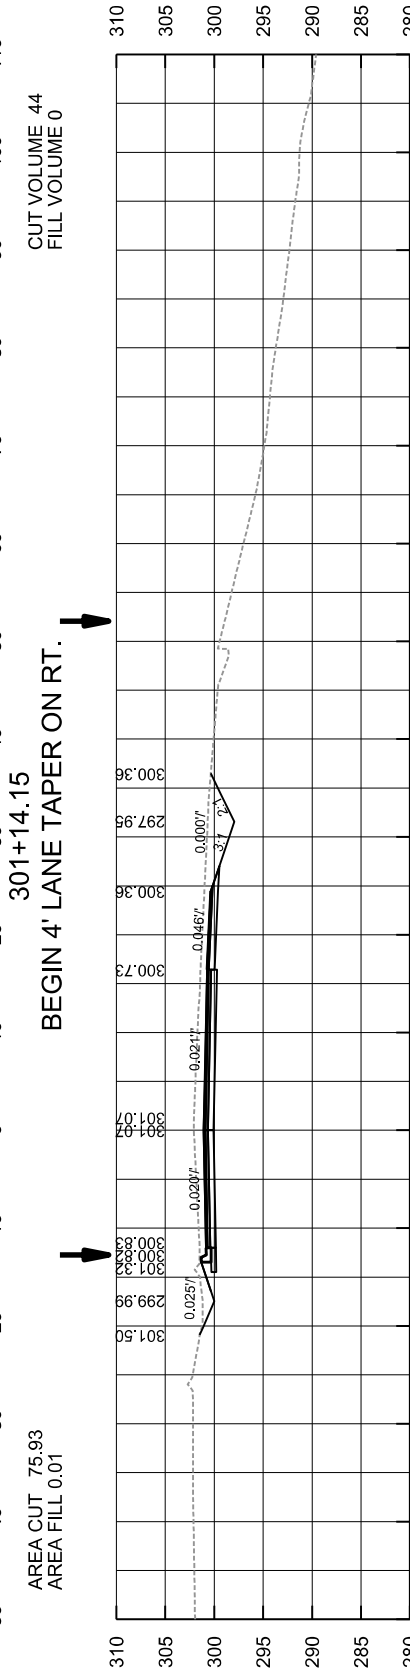
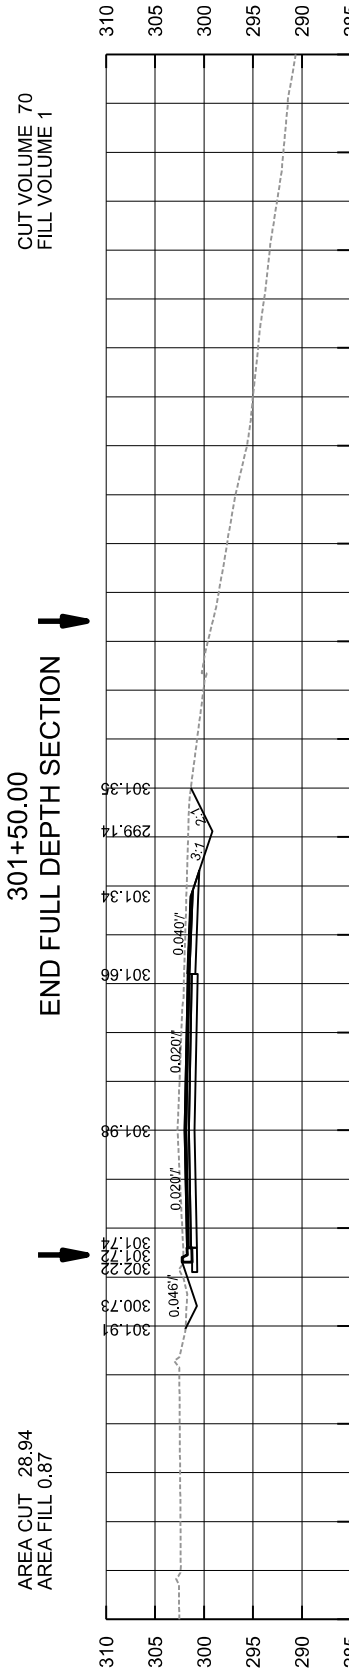
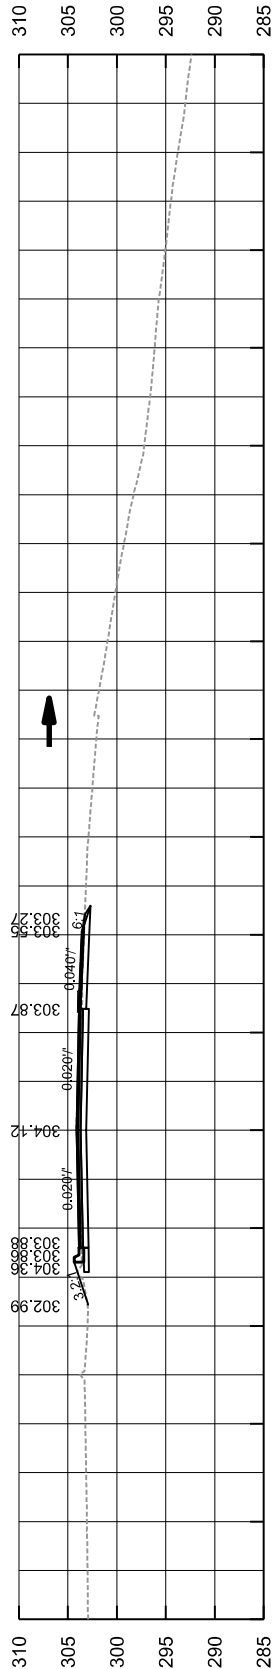


DATE REVISED	DATE FILMED	DATE REVISED	DATE FILMED	FED. RD. DIST. NO.	STATE	FED. AID PROJ. NO.	SHEET NO.	TOTAL SHEETS
				6	ARK.			
				JOB NO.	C32005		95	104

4 CROSS SECTIONS STA. 300+00.00 TO 301+50.00








DATE REVISED	DATE FILMED	DATE REVISED	DATE FILMED	FED. RD. DIST. NO.	STATE	FED. AID PROJ. NO.	SHEET NO.	TOTAL SHEETS
				6	ARK.			
				JOB NO.		C32005	96	104

4 CROSS SECTIONS STA. 301+54.15 TO 302+03.93

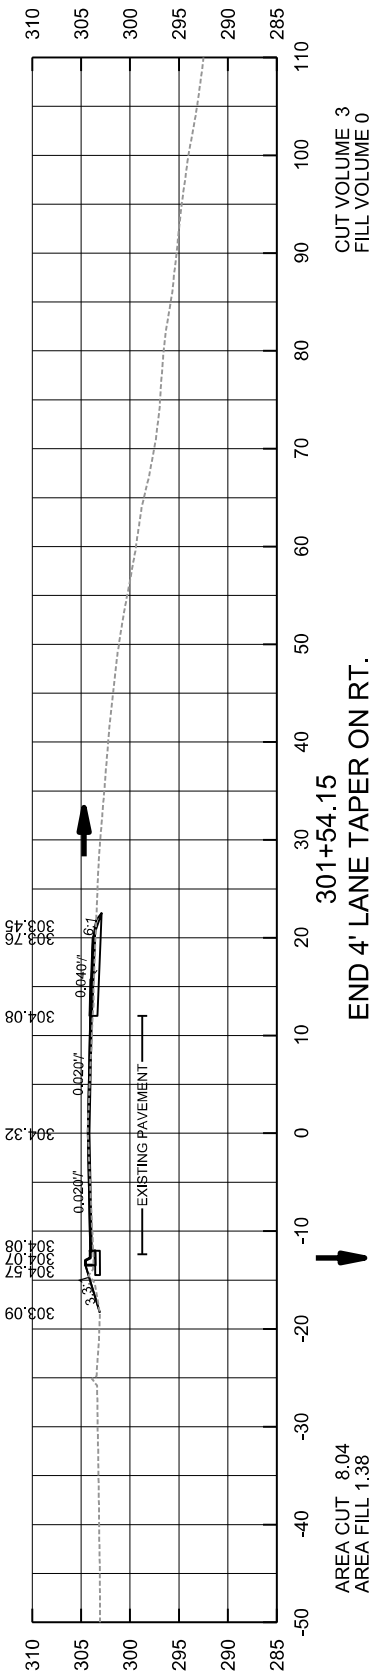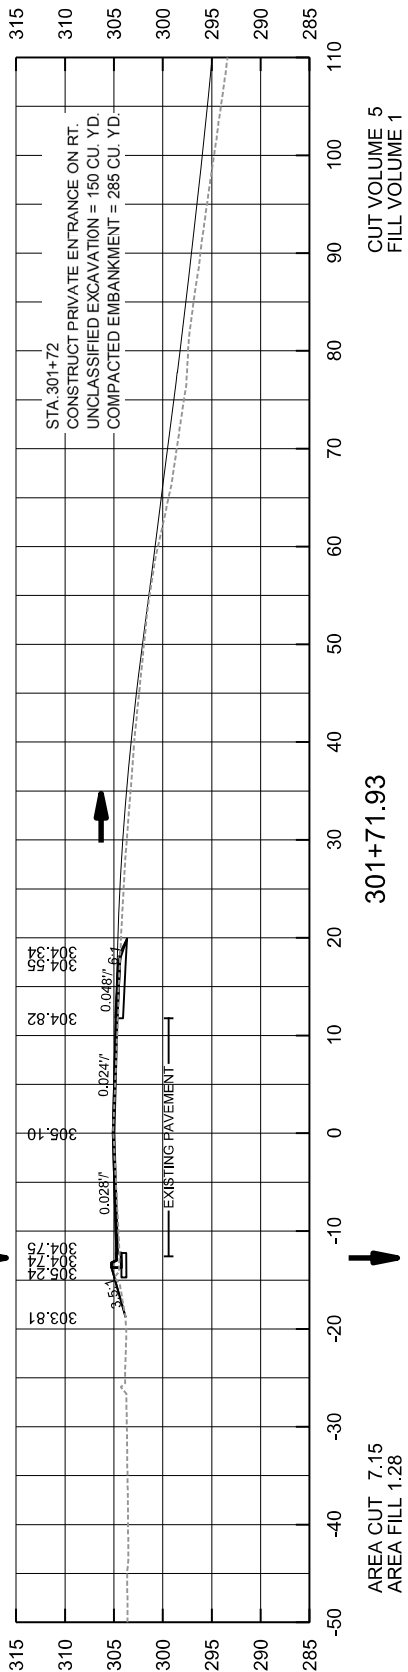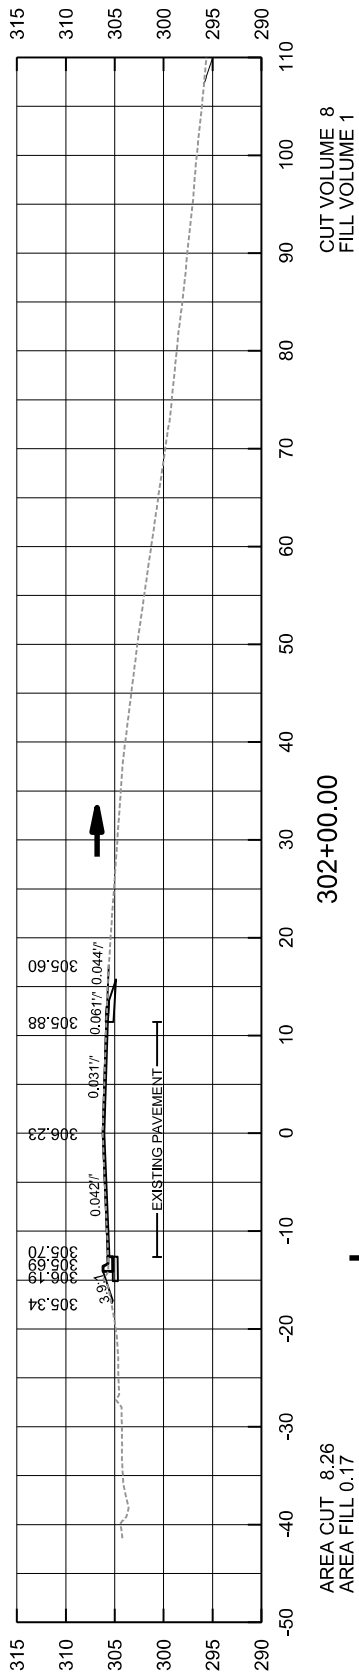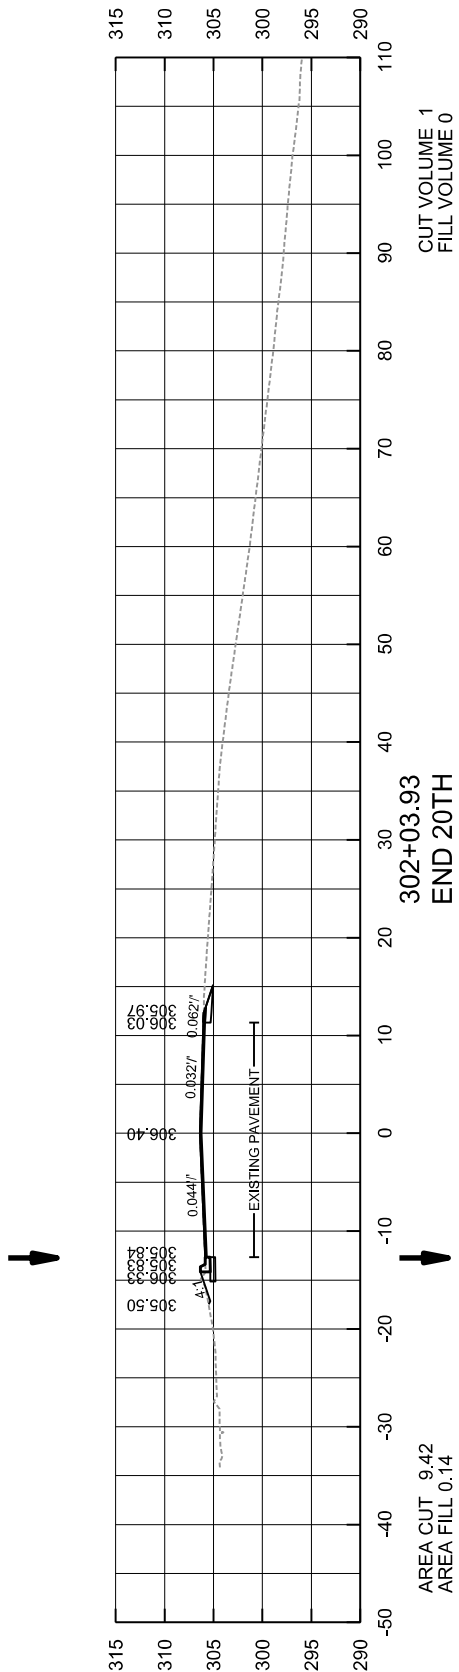



DATE REVISED	DATE FILMED	DATE REVISED	DATE FILMED	FED. RD. DIST. NO.	STATE	FED. AID PROJ. NO.	SHEET NO.	TOTAL SHEETS
				6	ARK.			
				JOB NO.		C32005	98	104

4 CROSS SECTIONS STA. 401+20.00 TO 402+40.00

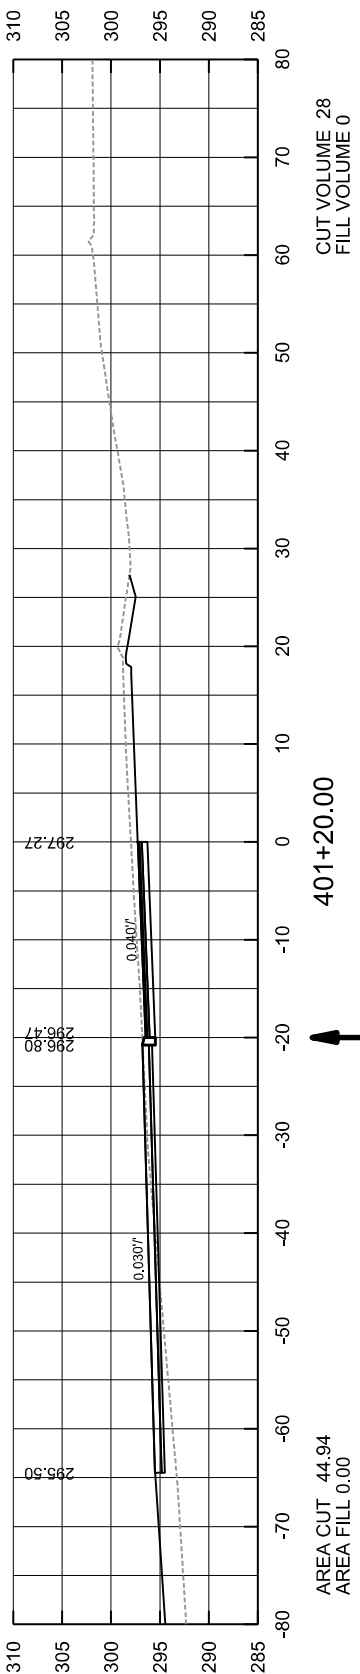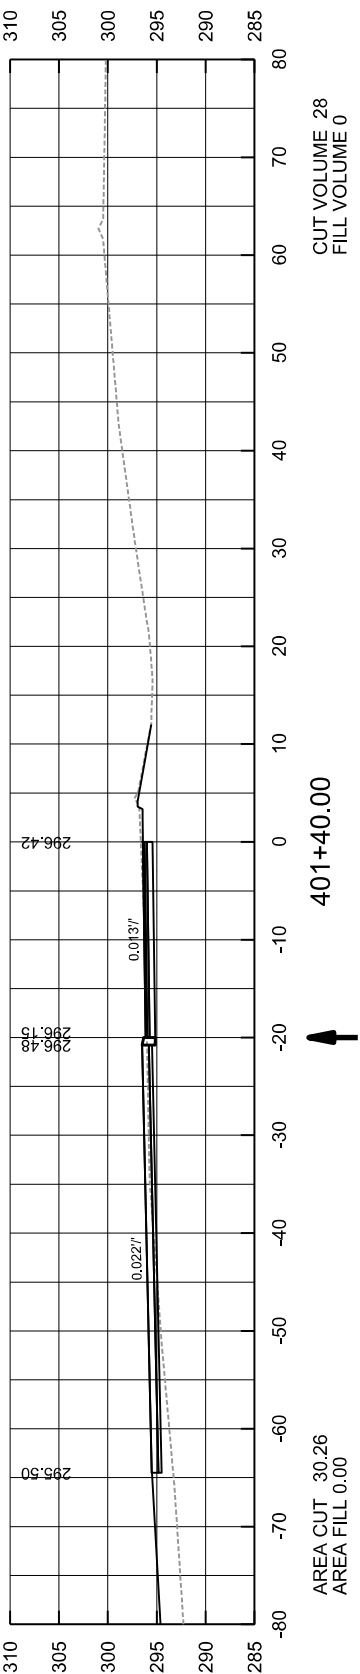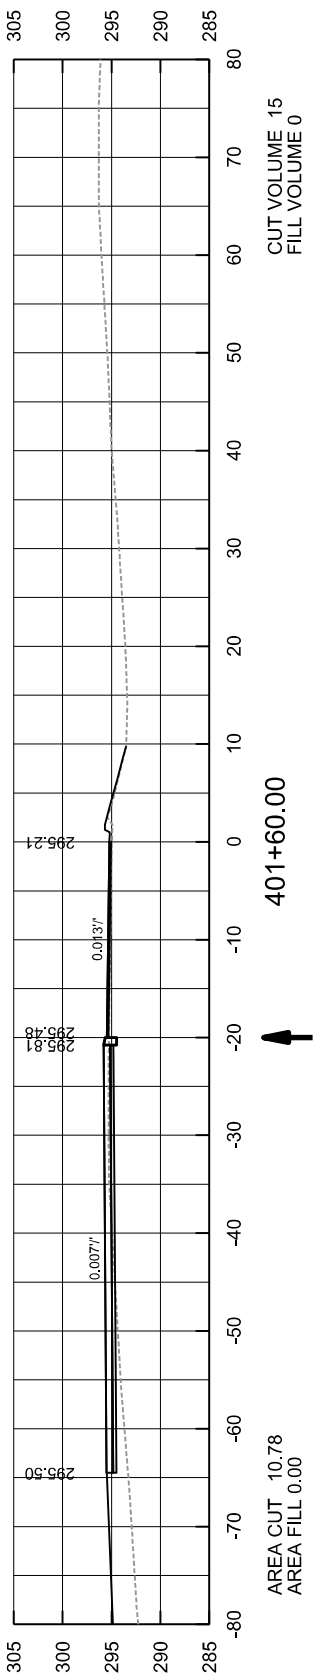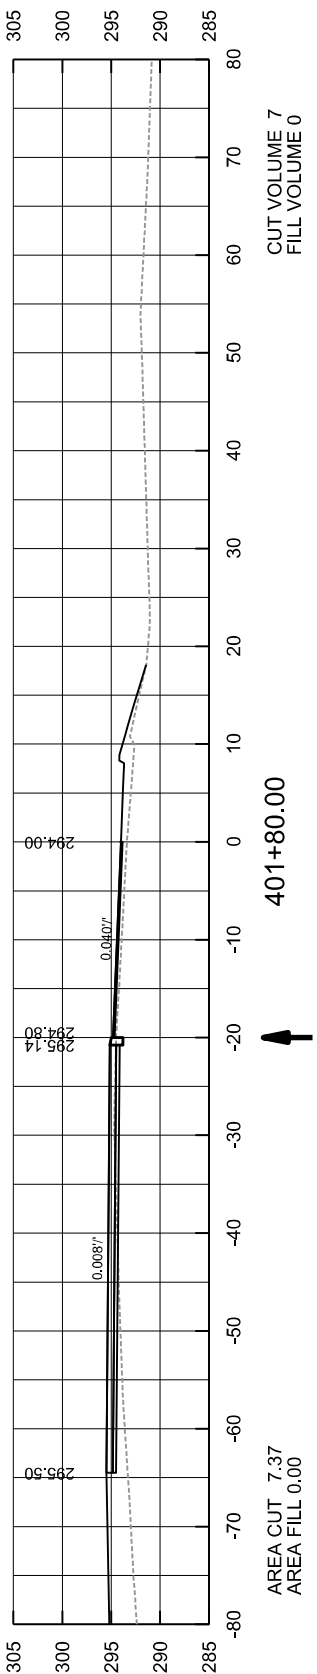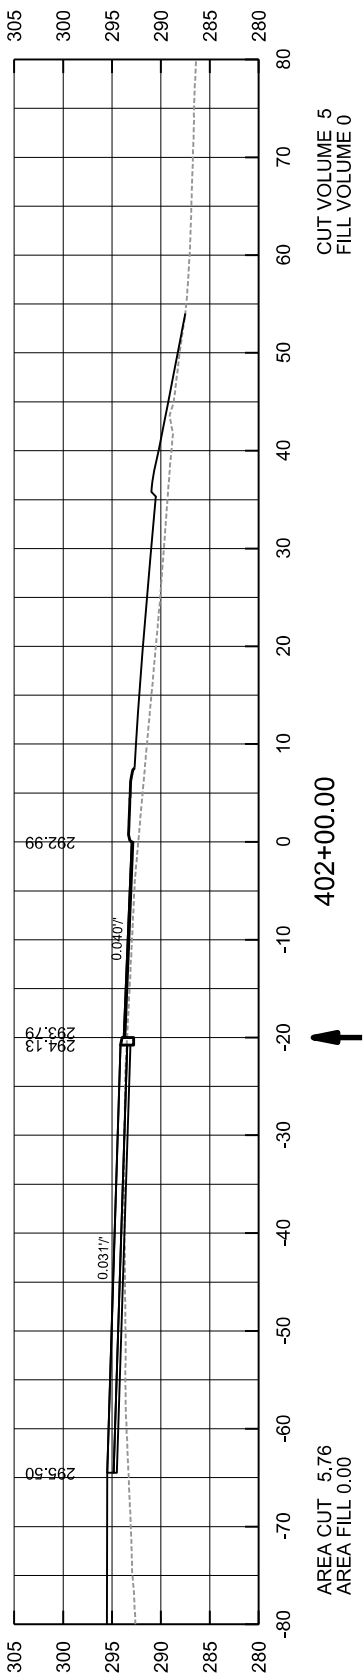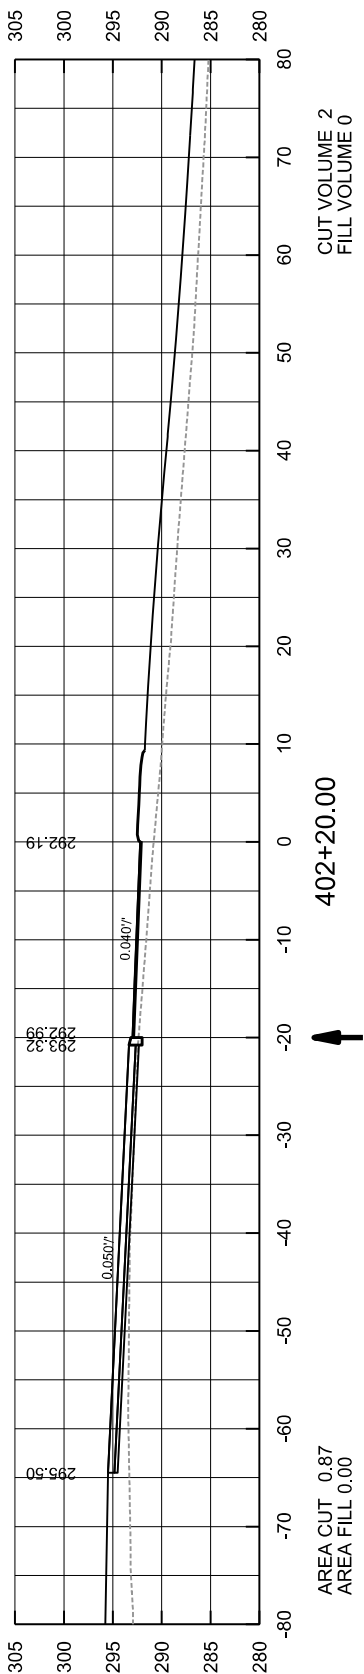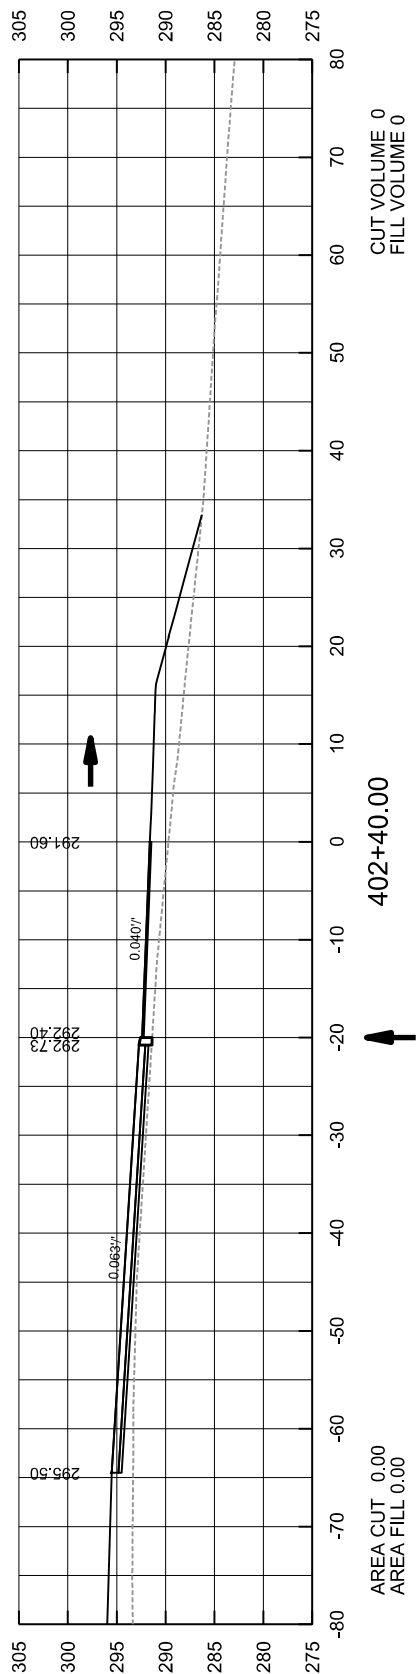







DATE REVISED	DATE FILMED	DATE REVISED	DATE FILMED	FED. RD. DIST. NO.	STATE	FED. AID PROJ. NO.	SHEET NO.	TOTAL SHEETS
				6	ARK.			
				JOB NO.		C32005	100	104

4 CROSS SECTIONS STA. 404+00.00 TO 404+05.26

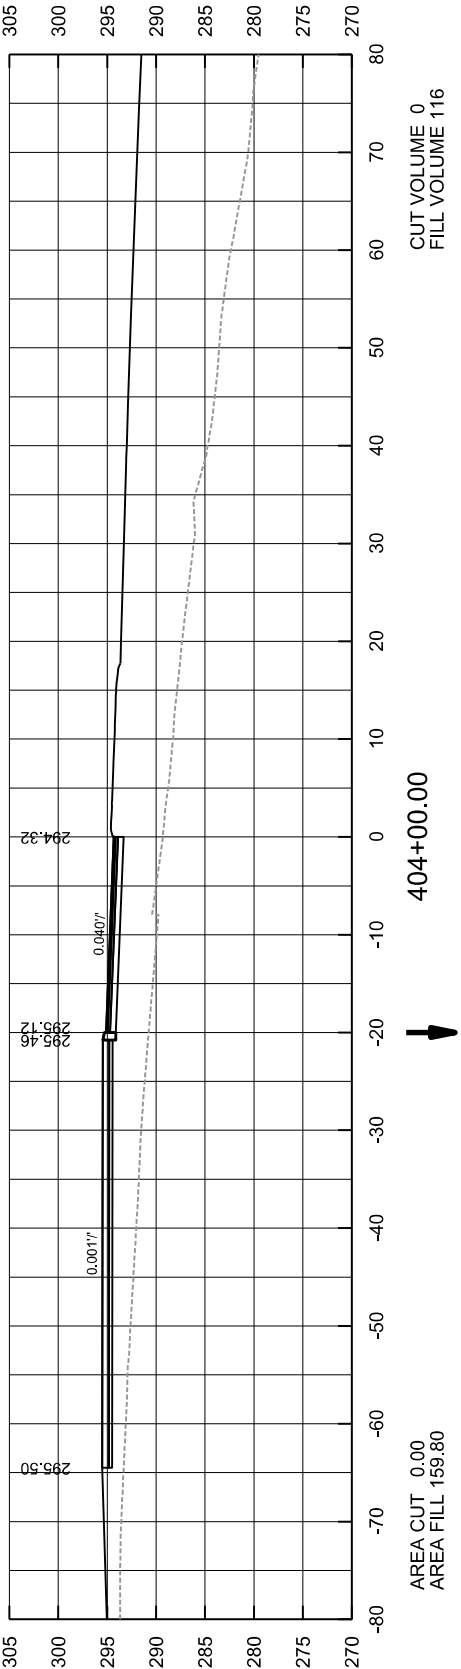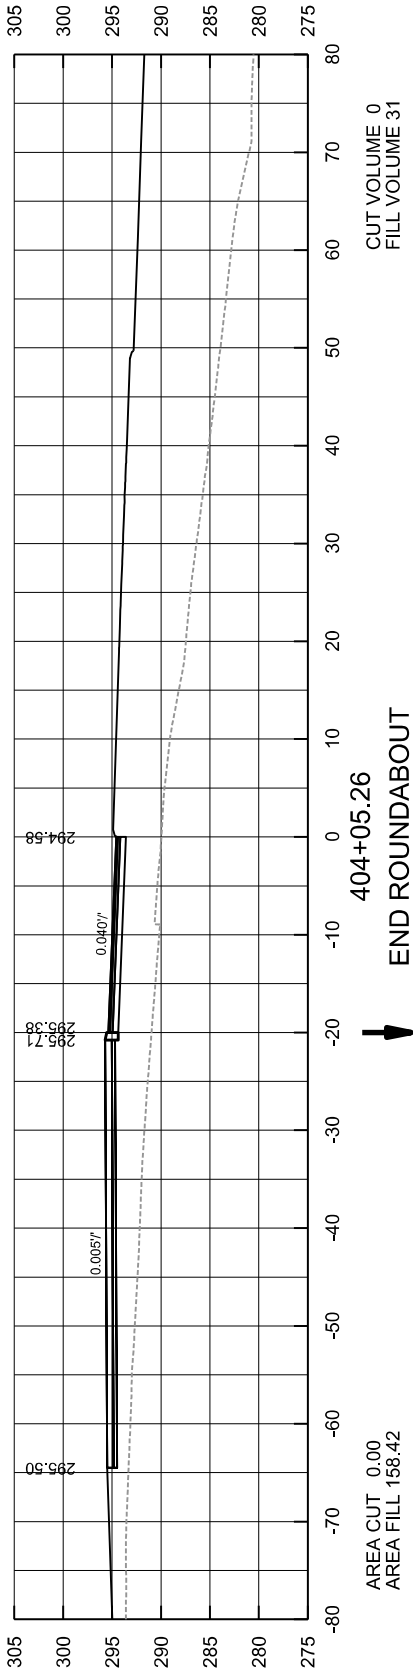






DATE REVISED	DATE FILMED	DATE REVISED	DATE FILMED	FED. RD. DIST. NO.	STATE	FED. AID PROJ. NO.	SHEET NO.	TOTAL SHEETS
				6	ARK.			
				JOB NO.		C32005	101	104








4 CROSS SECTIONS STA. 500+00.00 TO 500+14.00

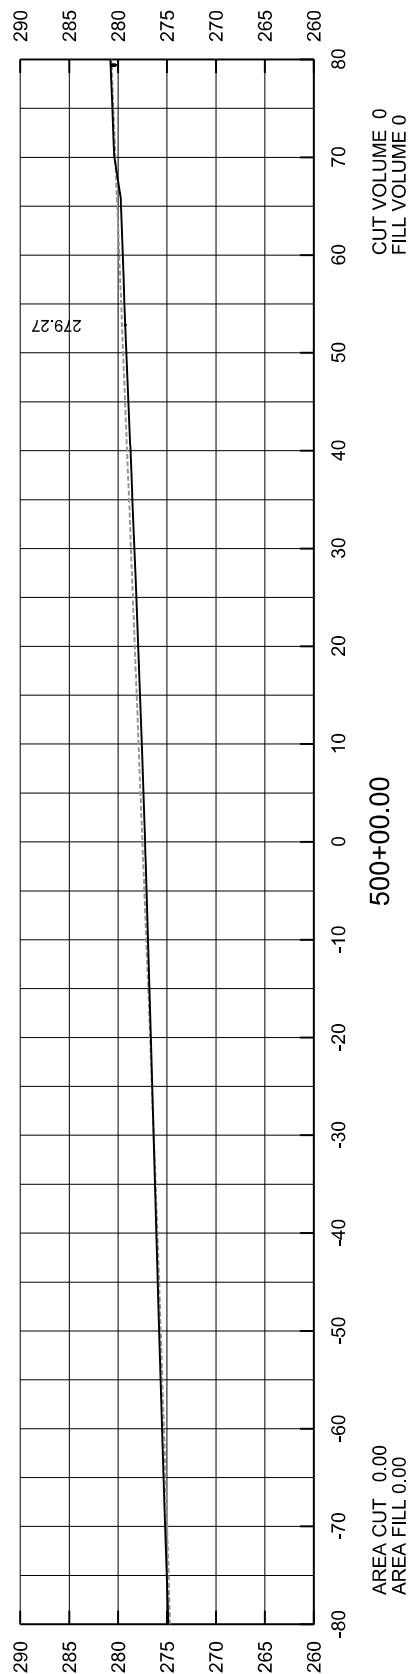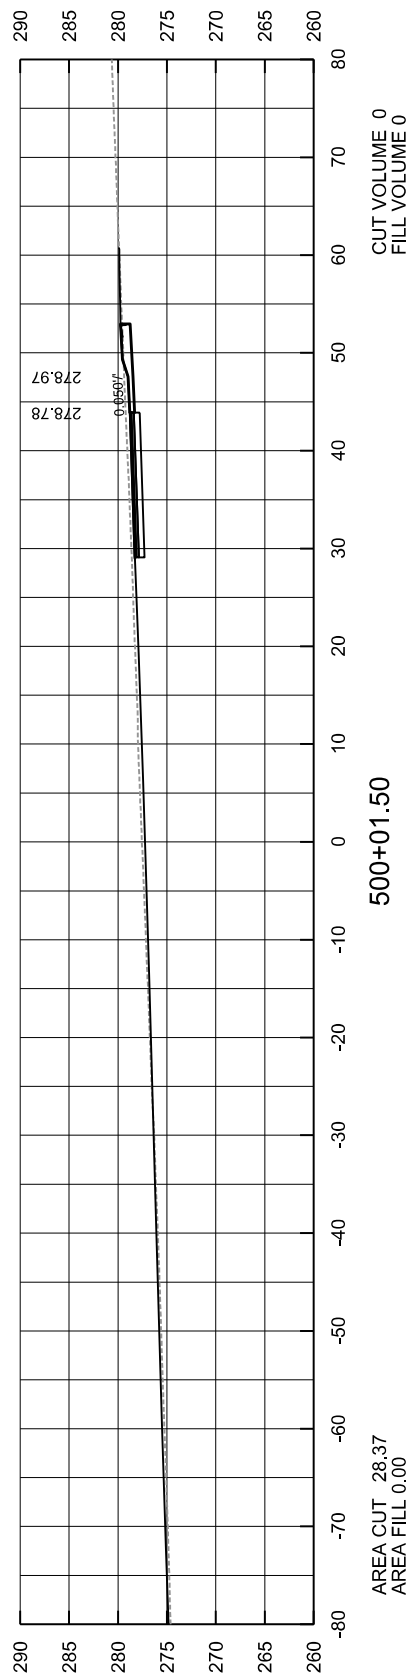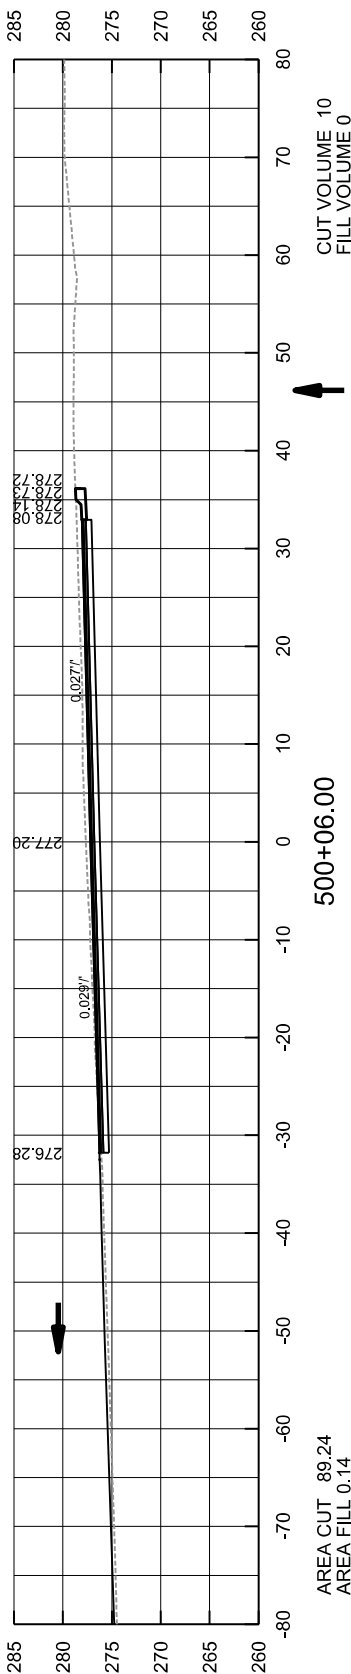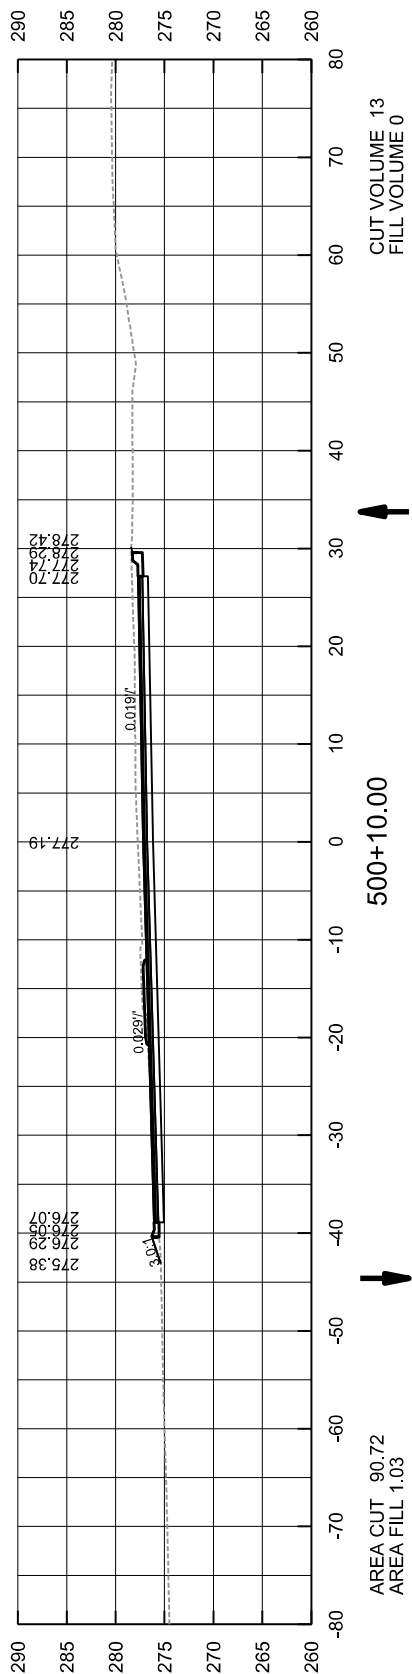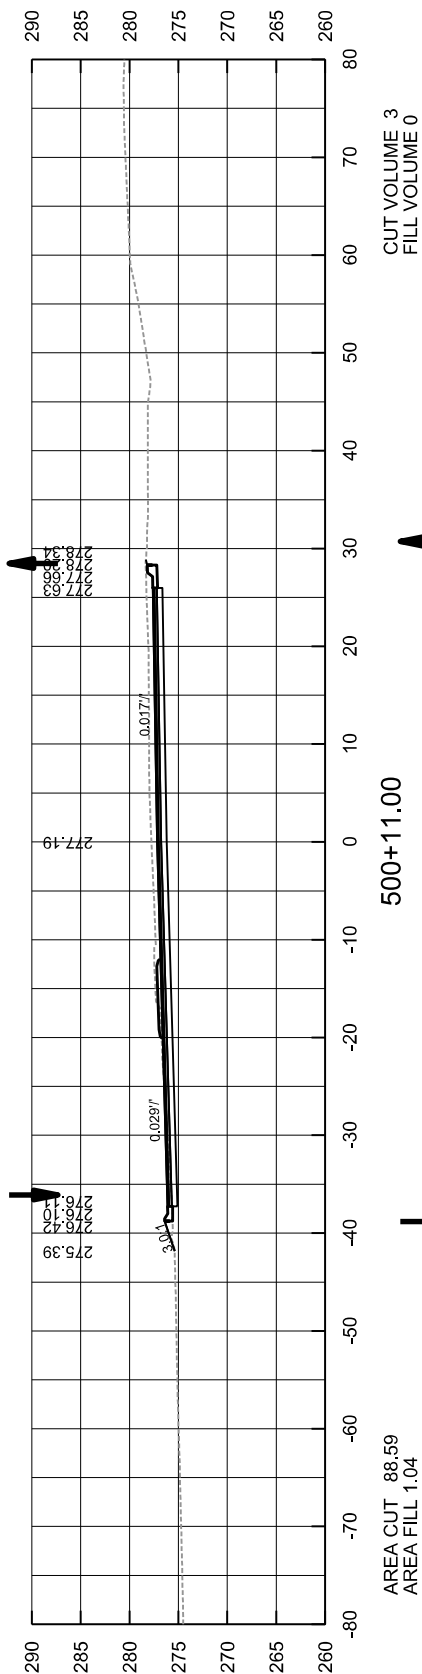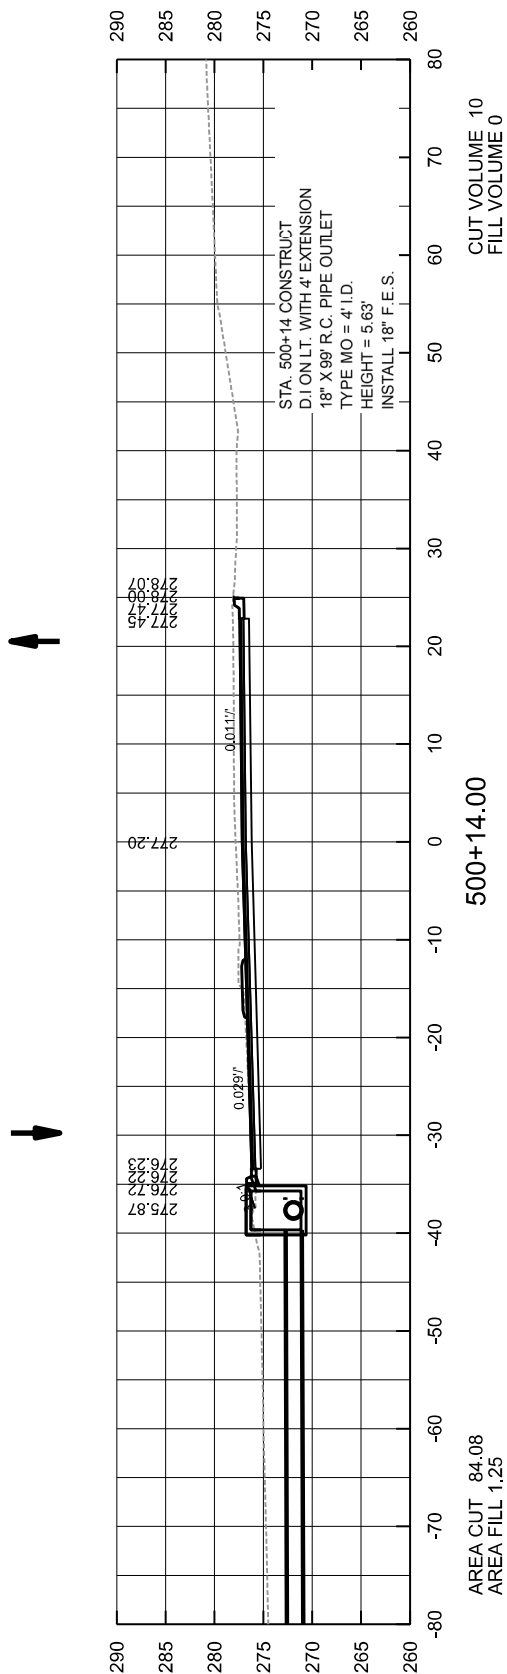

DATE REVISED	DATE FILMED	DATE REVISED	DATE FILMED	FED. RD. DIST. NO.	STATE	FED. AID PROJ. NO.	SHEET NO.	TOTAL SHEETS
				6	ARK.			
				JOB NO.		C32005	102	104


4 CROSS SECTIONS STA. 500+29.00 TO 500+69.18

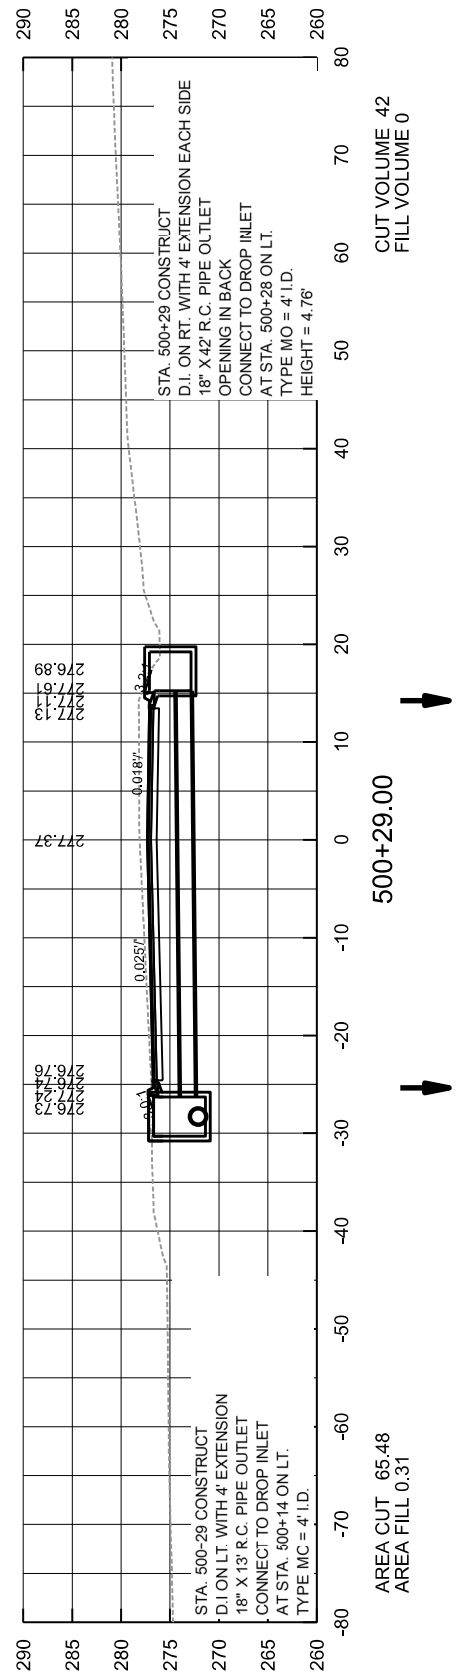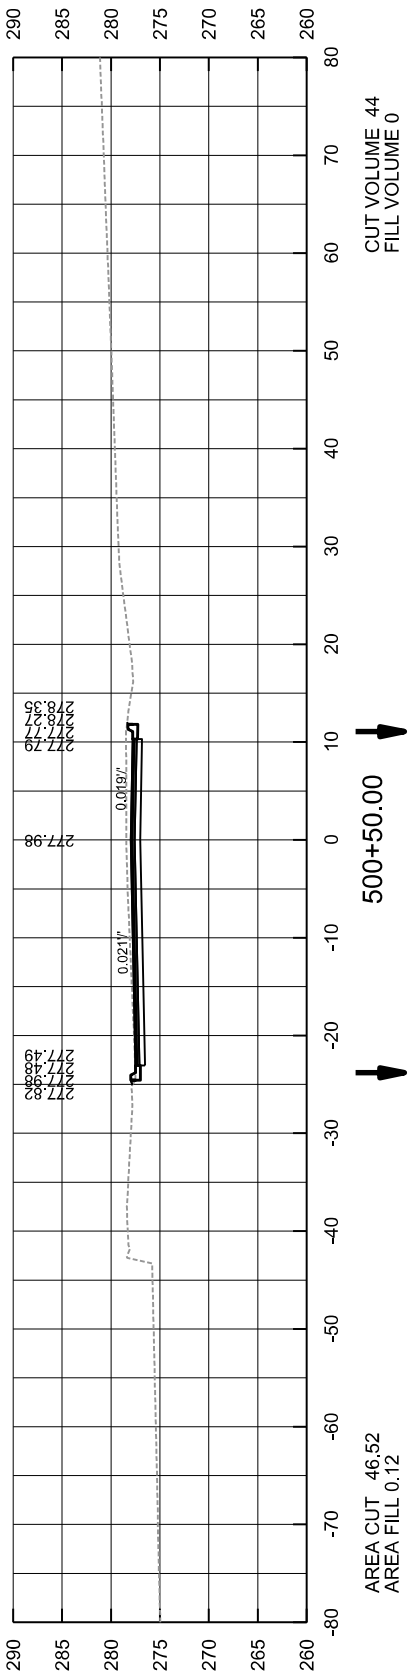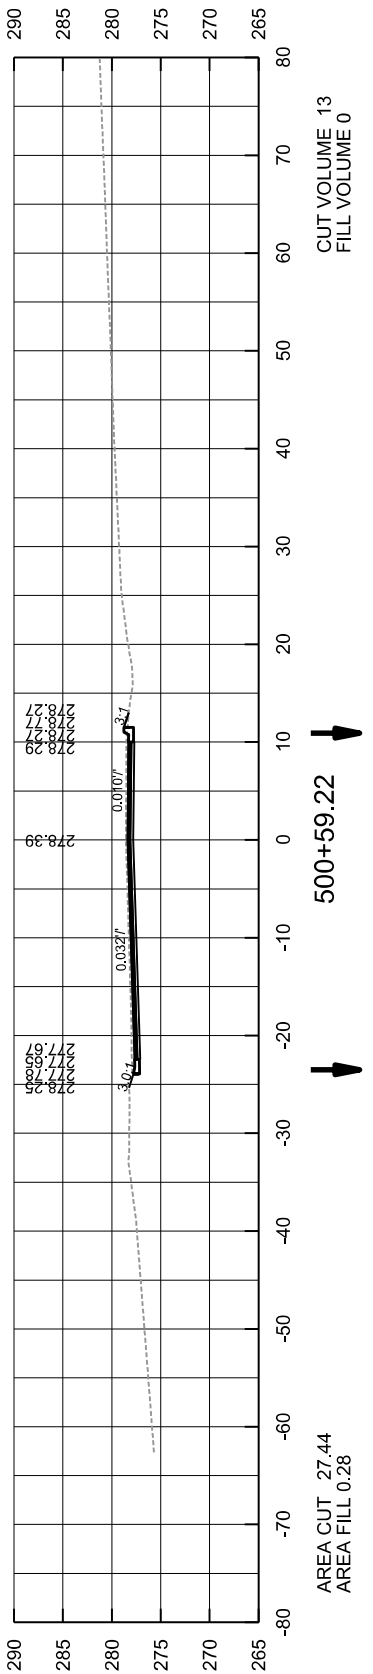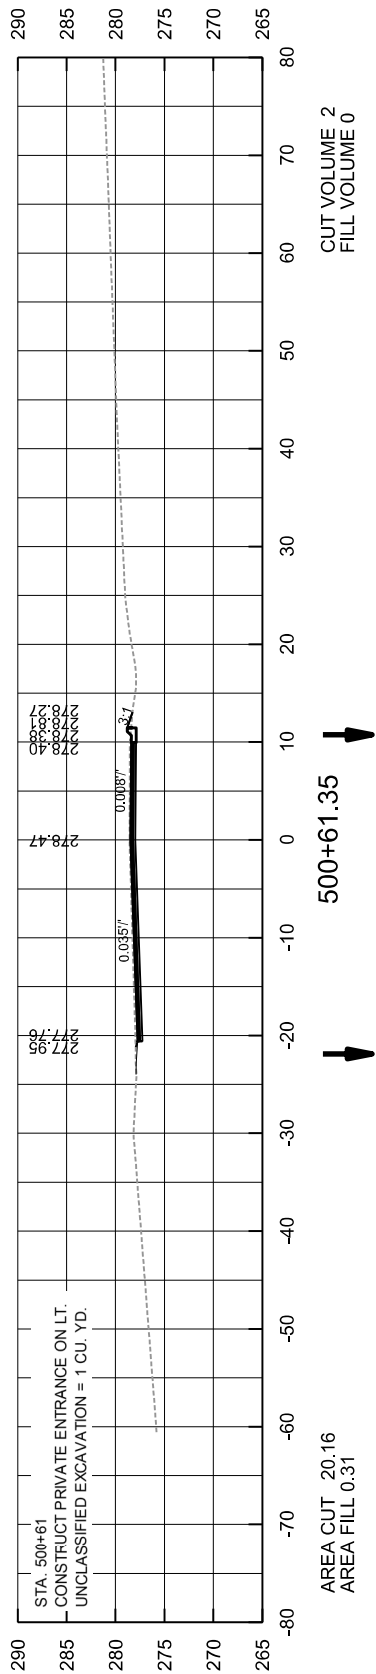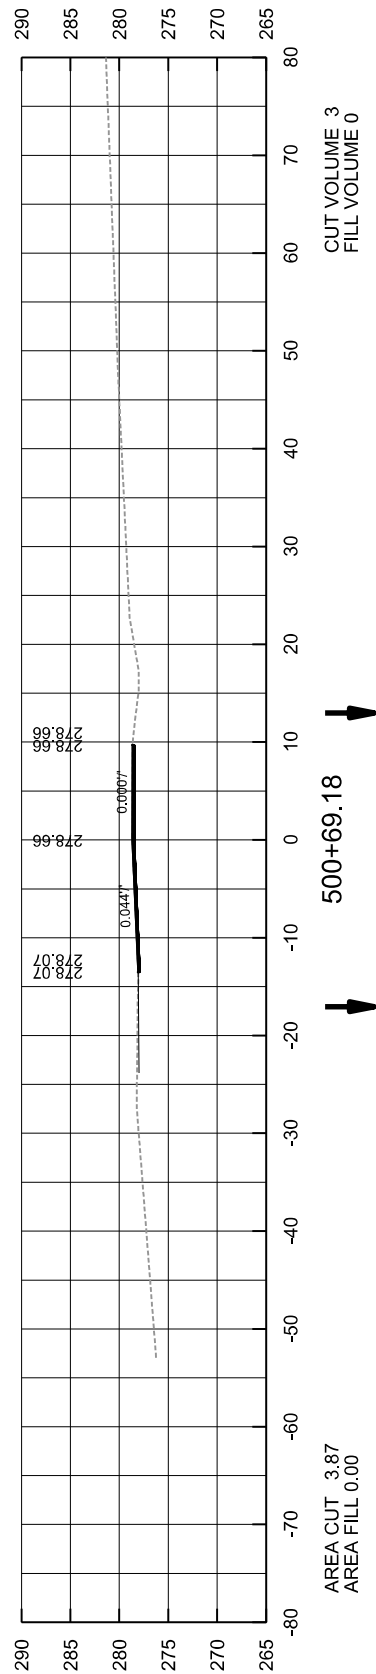

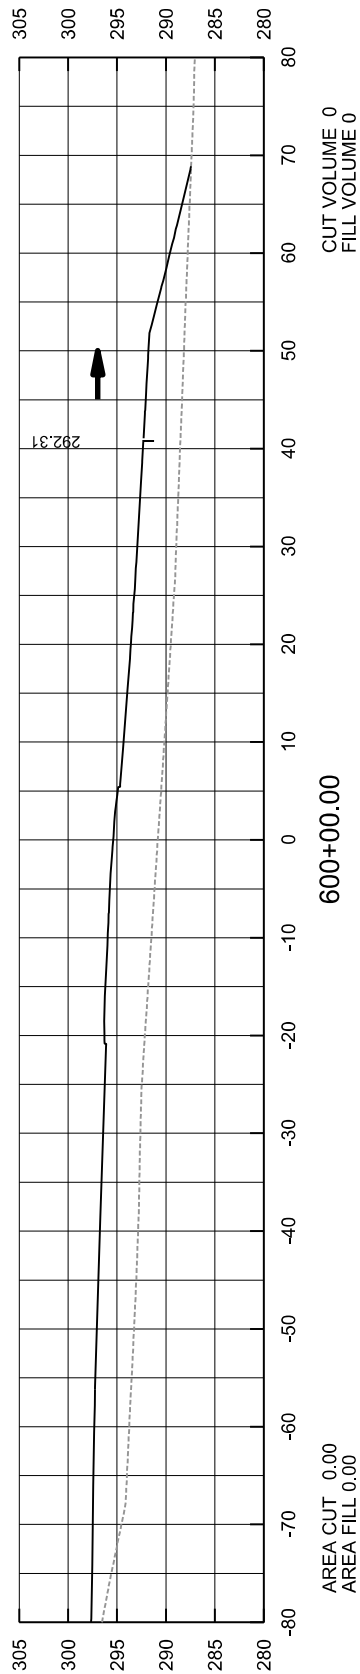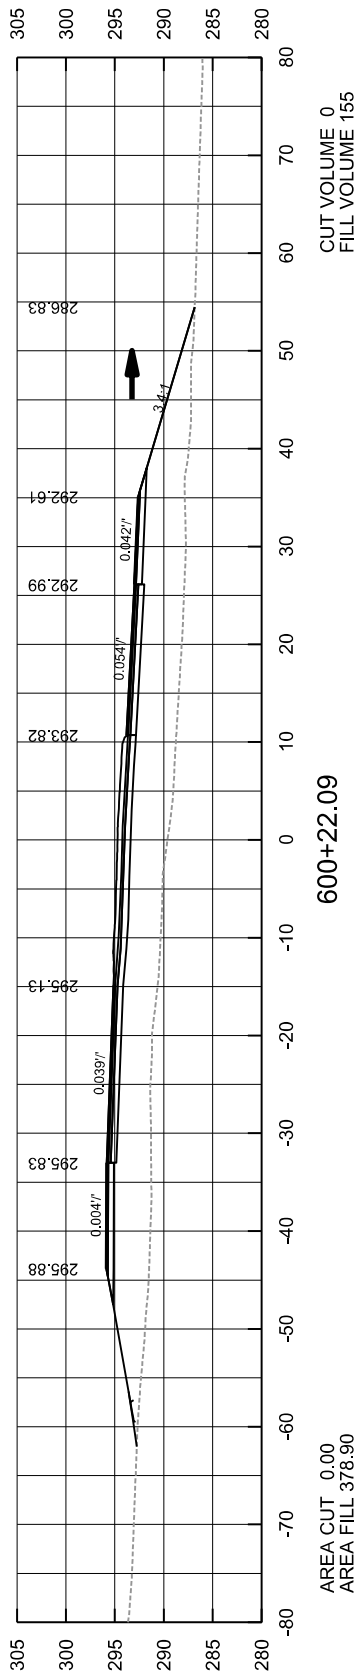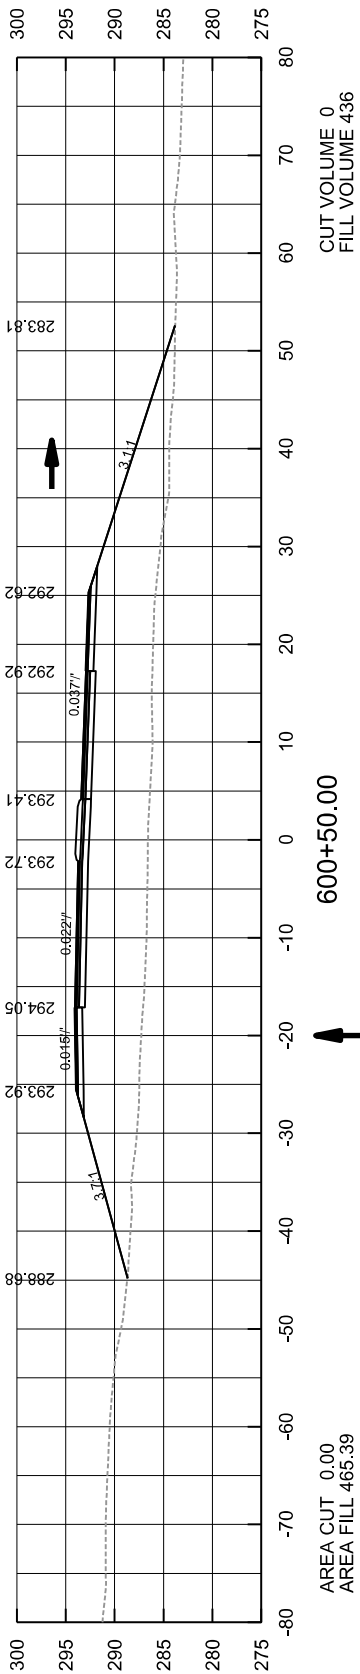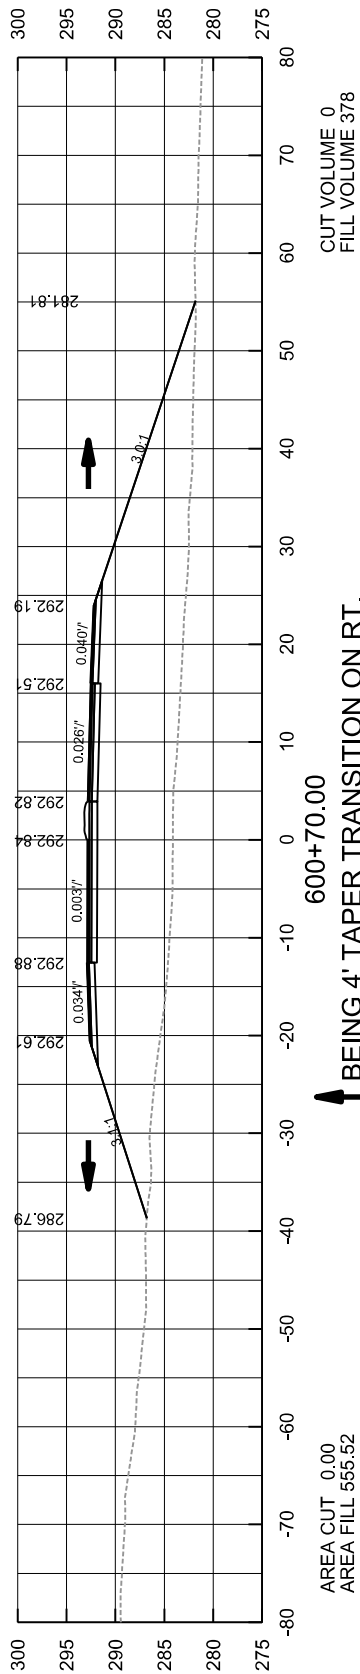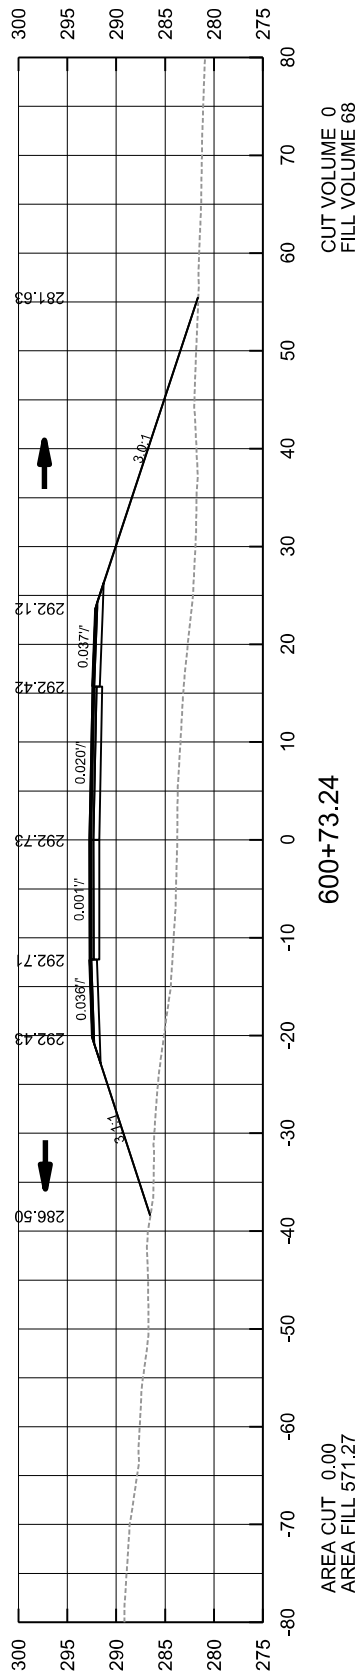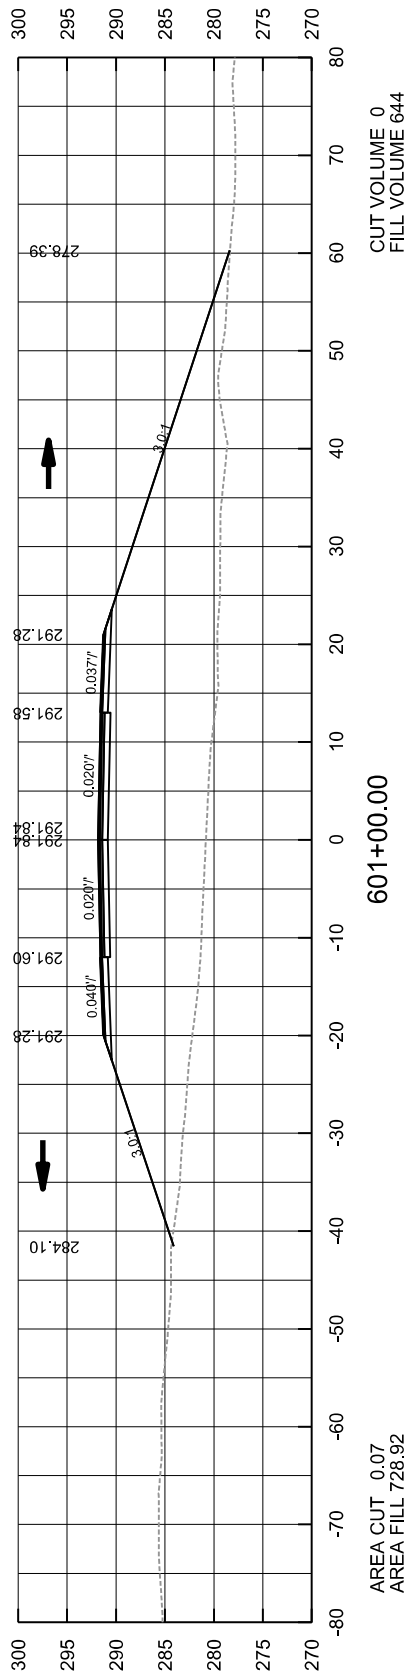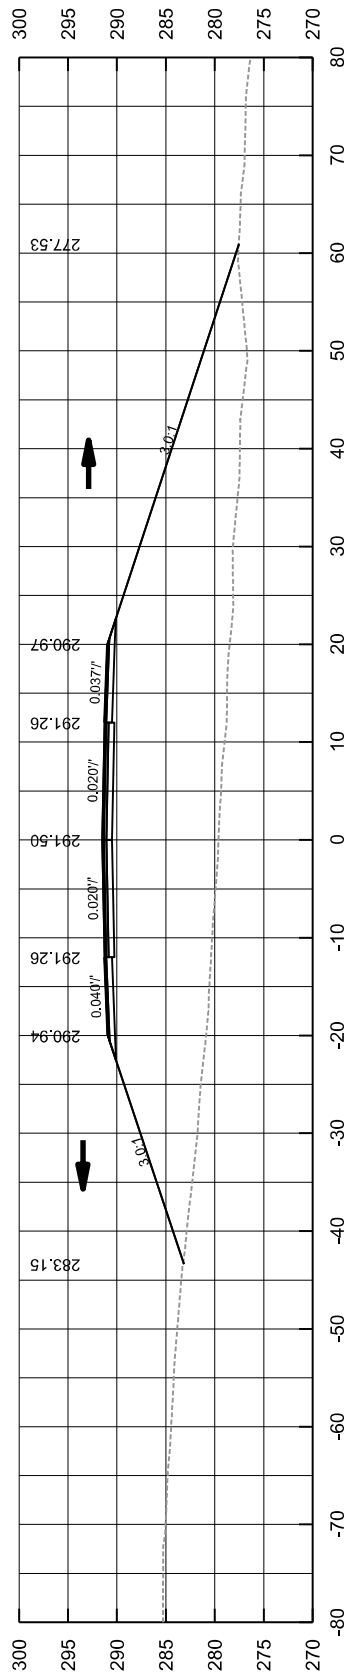


DATE REVISED	DATE FILMED	DATE REVISED	DATE FILMED	FED. RD. DIST. NO.	STATE	FED. AID PROJ. NO.	SHEET NO.	TOTAL SHEETS
				6	ARK.			
				JOB NO.		C32005	104	104


4 CROSS SECTIONS STA. 601+15.00 TO 601+15.00

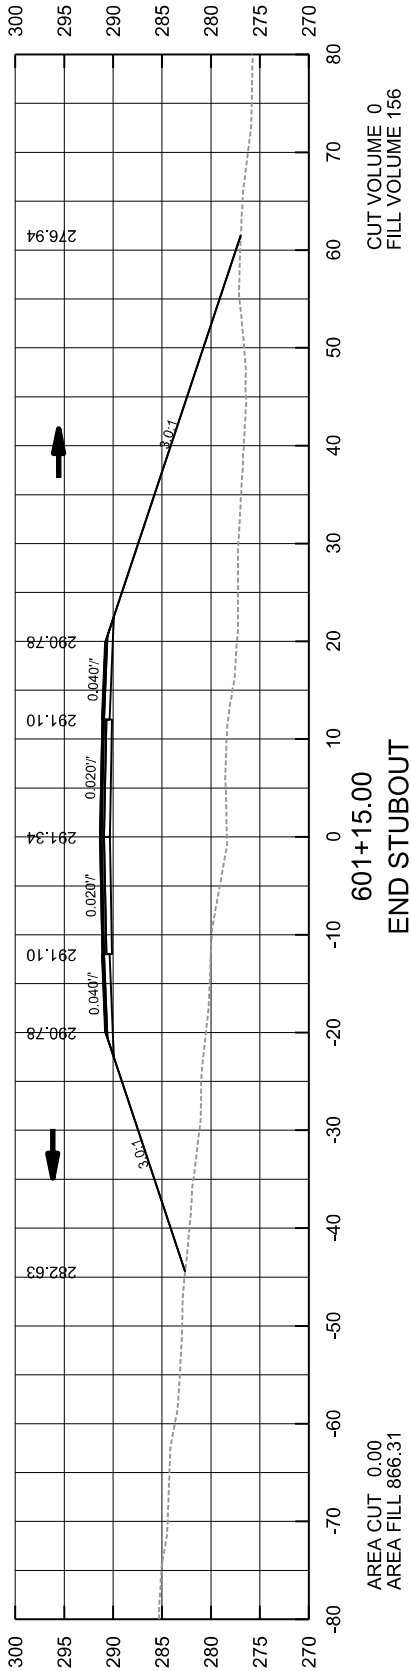


AREA CUT 0.00
AREA FILL 866.31

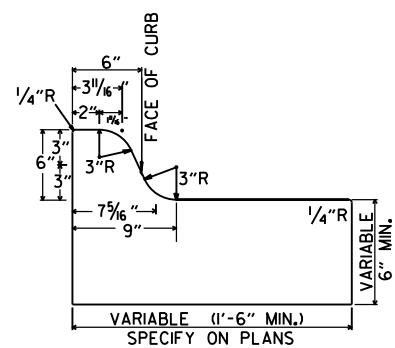


TYPE A

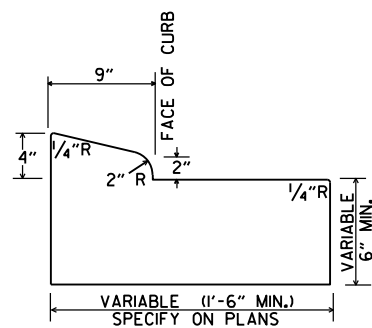


TYPE B-1

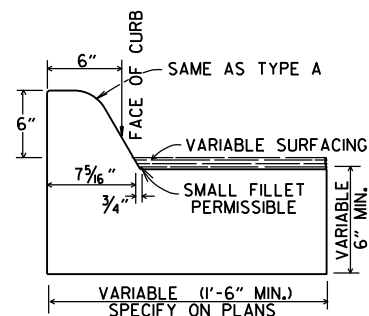


TYPE C

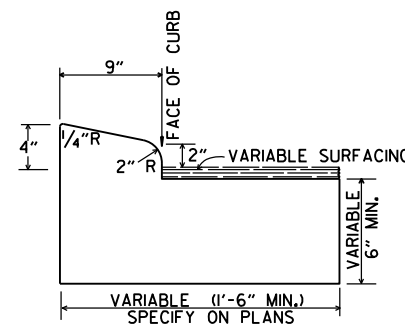

TYPE B-2

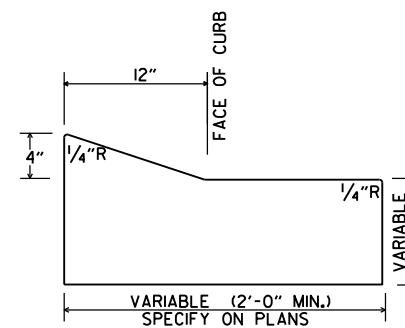


TYPE E-1

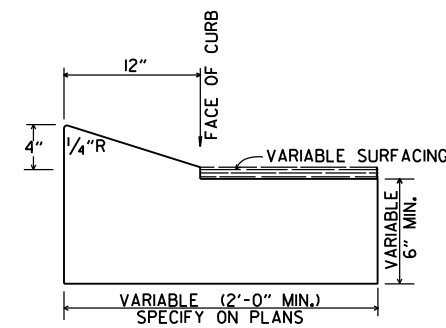


TYPE E-2


CONCRETE COMBINATION CURB AND GUTTER

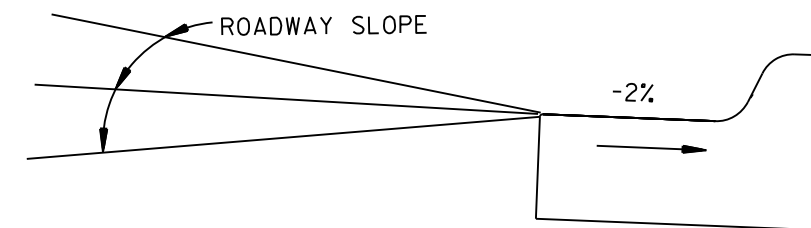


DETAIL OF GUTTER SLOPE
GUTTER SHALL BE CONSTRUCTED ON 2% SLOPE AWAY FROM ROADWAY, REGARDLESS OF ROADWAY SLOPE.

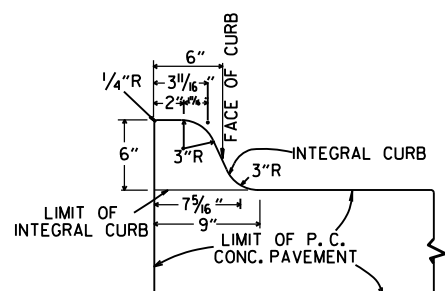

TYPE A

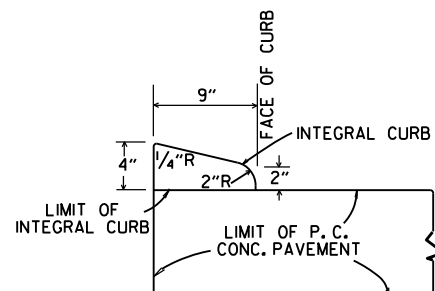


TYPE B

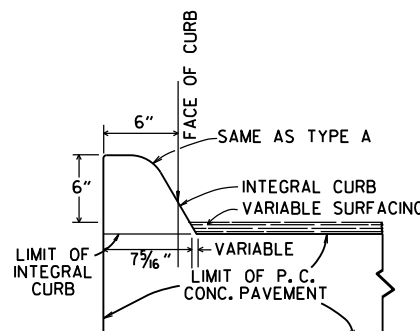


TYPE C

INTEGRAL CURB

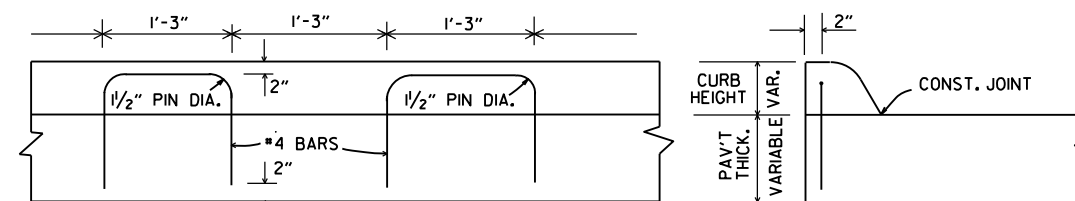


LONGITUDINAL SECTION

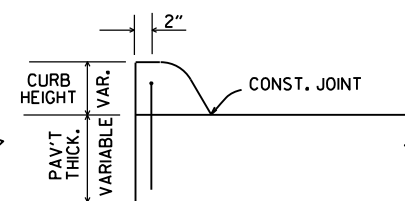


ELEVATION


ALTERNATE CONSTRUCTION METHOD FOR INTEGRAL CURB

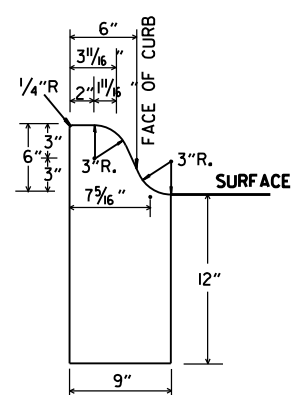


TYPE A

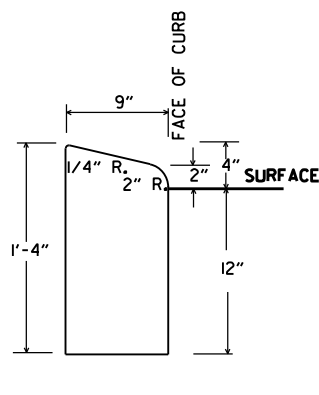

TYPE B

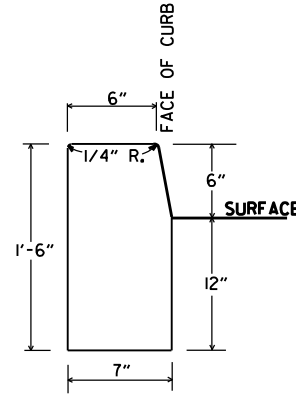


TYPE D

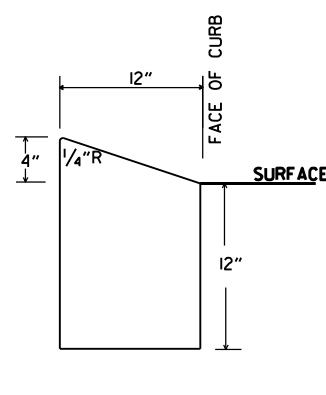

TYPE E

CONCRETE CURB

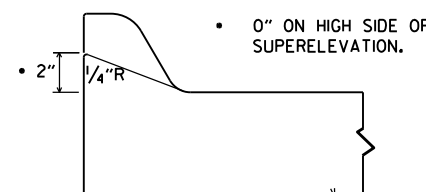

NOTE: USE MODIFIED CURB AS SPECIFIED ON STD. DR-1.
COMPENSATION FOR MODIFIED CURB WILL BE CONSIDERED INCLUDED IN THE PRICE BID FOR THE TYPE OF CURB OR CURB AND GUTTER SPECIFIED.


DETAILS OF MODIFIED CURB

DATE	REVISION	DATE FILMED
11-29-07	REVISED GUTTER SLOPE & MODIFIED CURB DETAILS	
11-10-05	ADDED DETAILS OF TYPE E CURBS	
11-16-01	REVISED CONCRETE CURB TYPE B	
11-18-98	REVISED MODIFIED CURB	
6-2-94	ADDED NOTE TO SPECIAL MODIFIED CURB	
8-5-93	CORRECTED GUTTER SLOPE	8-5-93
10-1-92	ADDED DETAILS OF GUTTER SLOPE	10-1-92
5-24-90	ADDED DETAILS OF MODIFIED CURB	5-24-90
11-30-89	VARIABLE DEPTH TYPE A & B 1	11-30-89
7-15-88	REVISED MODIFIED CURB	630-7-15-88
11-1-73	REVISED MODIFIED CURB	500-11-1-73
10-2-72	REVISED AND REDRAWN	512-10-2-72

ARKANSAS STATE HIGHWAY COMMISSION


CURBING DETAILS

STANDARD DRAWING CG-1

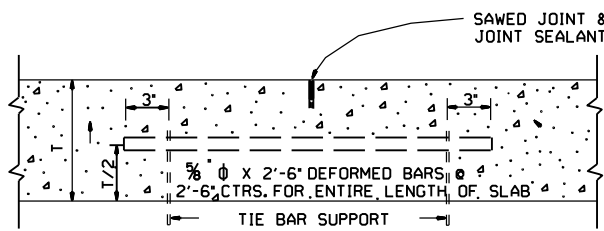


LONGITUDINAL JOINT

NOTE: THE TIE BAR SUPPORT SHOWN ABOVE MAY BE ELIMINATED IF OTHER APPROVED METHODS FOR PLACING AND SUPPORTING THE TIE BARS ARE PROVIDED. TIE BARS SHALL BE 15' FROM TRANSVERSE JOINTS.

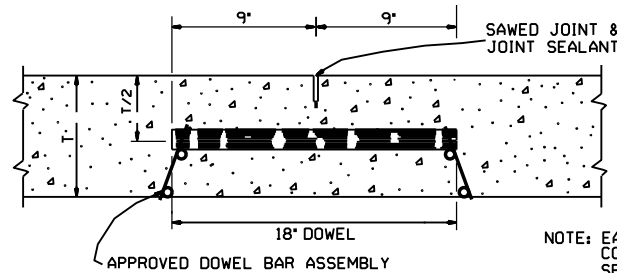

ROUND STEEL BAR DOWEL
1 1/4" DIA. WHEN T < 10"
1 1/2" DIA. WHEN T > 10"


NOTE: EACH DOWEL TO BE COATED ACCORDING TO SECTION 502 OF THE STANDARD SPECIFICATIONS.

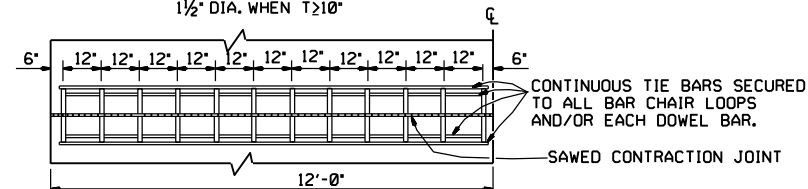


ONE-HALF 24' PAVEMENT
12 DOWELS
PLAN

NOTE: FOR 20' PAVEMENT USE 20 DOWELS @ 12' CTRS. WITH 6" SPACING FROM C.L. AND EDGE OF SLAB TO FIRST BAR. FOR 15' PAVEMENT USE 15 DOWELS @ 12' CTRS. WITH 6" SPACING FROM C.L. AND EDGE OF SLAB TO FIRST BAR. FOR 26' PAVEMENT USE 26 DOWELS @ 12' CTRS. WITH 6" SPACING FROM C.L. AND EDGE OF SLAB TO FIRST BAR. FOR PAVEMENT WIDTHS OTHER THAN THOSE SHOWN ABOVE, USE DOWELS AT 12' CTRS. WITH 6" MAX. SPACING FROM C.L. TO FIRST BAR. DISTANCE FROM EDGE OF SLAB TO FIRST BAR SHALL BE ADJUSTED TO MAINTAIN 12" DOWEL BAR SPACING


CONTRACTION JOINT DETAILS

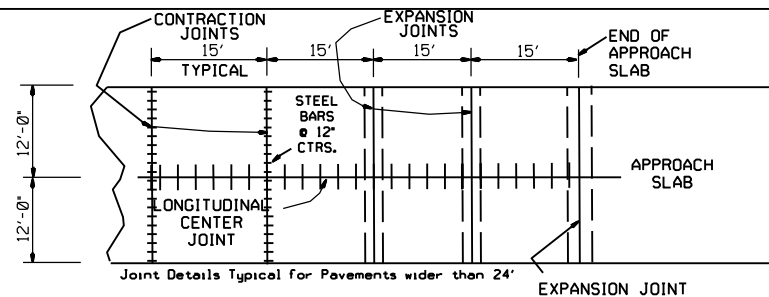


PLAN SHOWING EXPANSION JOINTS AT
BRIDGE APPROACH SLABS

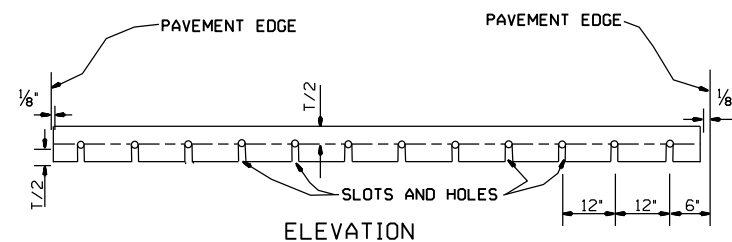


NOTE: ALL DOWEL BARS SHALL CONFORM TO THE DETAILS FOR CONTRACTION JOINTS.

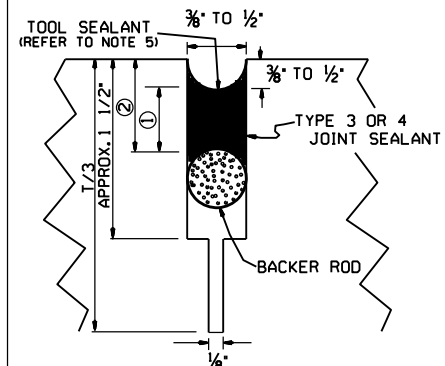

DETAIL OF SAWED CONTRACTION
JOINT

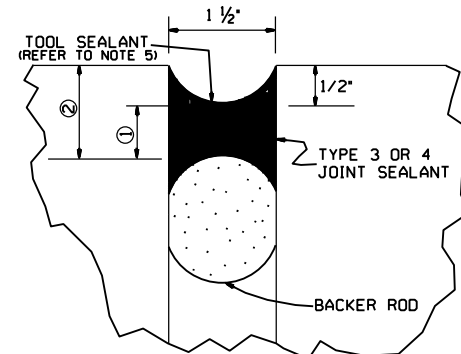

DETAIL OF EXPANSION JOINT

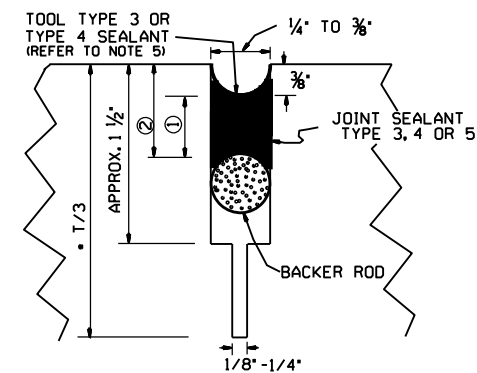

*NOTE: T/3 SAW CUT NOT REQUIRED FOR LONGITUDINAL CONSTRUCTION JOINT.

DETAIL OF SAWED
LONGITUDINAL JOINT
AND LONGITUDINAL CONSTRUCTION JOINT


11-07-19	REV. EXP. JOINT REF ON APP. SLAB	
5-25-06	ADDED GENERAL NOTE 7	
10-9-03	REMOVED TIE BAR COATING & REVISED GENERAL NOTES	
11-16-01	ADDED TOOL SEALANT AND NOTE 5; REVISED NOTE 3	
4-26-96	REVISED CONTRACTION JOINT NOTE	
11-3-94	ADDED NOTE RE: REINF. BARS	
4-1-93	REVISED DOWEL BARS & GEN. NOTES	4-1-93
10-1-92	REVISED DOWEL SPACING	10-1-92
8-15-91	ADDED SPAC FOR CONTR JTS & DEL KEYWAY	
05-24-90	REVISED TIE BAR, DOWEL & JOINT SIZE	
01-25-90	ADDED EXPANSION JOINT	01-25-90
11-30-89	CHANGED T/4+1 TO T/3+1	11-30-89
03-23-89	ALTERED SAWED JOINT & ADDED NOTE	512-03-23-89
07-15-88	REVISED AND REDRAWN	632-07-15-88
DATE	REVISION	DATE FILMED

JOINT CONFIGURATION FOR
TYPE 3 OR 4 JOINT SEALANT

JOINT WIDTH	SEALANT THICKNESS ①	BACKER ROD DIAMETER	BACKER ROD PLACEMENT DEPTH ②
INCHES			
1/4	1/4	3/8	1/2
3/8	1/4	1/2	1/2
1/2	1/4	5/8	1/2
3/4	3/8	3/4	3/4
1	3/4	1	3/4
1 1/2	3/4	2	1 1/4

JOINT CONFIGURATION FOR
TYPE 5 JOINT SEALANT

JOINT WIDTH	SEALANT THICKNESS ①	BACKER ROD DIAMETER	BACKER ROD PLACEMENT DEPTH ②
INCHES			
1/4	1/2	3/8	3/4
3/8	3/4	1/2	1

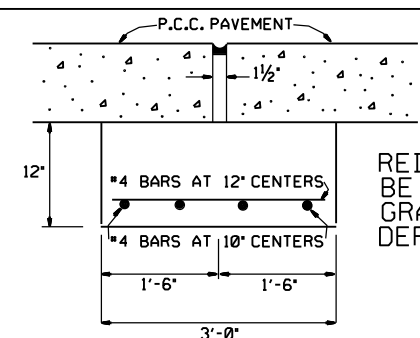

DETAIL OF JOINT SUPPORT
FOR EXPANSION JOINTS



GENERAL NOTES

- *T* DENOTES THICKNESS OF SLAB.
- DOWEL BARS SHALL BE PLACED IN ACCORDANCE WITH THE DIMENSIONS SHOWN. A TOLERANCE OF PLUS OR MINUS ONE INCH WILL BE ALLOWED FOR THE VERTICAL AND LATERAL PLACEMENT AND A TOLERANCE OF PLUS OR MINUS 1/4" WILL BE ALLOWED FOR THE TILT AND SKEW. DOWEL BARS SHALL BE FIELD COATED FOR A MINIMUM DISTANCE OF 2" GREATER THAN HALF THE LENGTH OF THE BAR WITH AN APPROVED GREASE AS A BOND BREAKER JUST PRIOR TO PLACEMENT OF CONCRETE.
- THE EXPANSION JOINT SUPPORT MAY BE CONSTRUCTED WITH CLASS "A", "S" OR PAVING CONCRETE. PAYMENT FOR THE JOINT SUPPORT SHALL BE FOR THE CONTRACT UNIT PRICE BID FOR THE CLASS OF CONCRETE SPECIFIED IN THE PLANS. PAYMENT FOR ALL OTHER WORK AND MATERIALS REQUIRED FOR THE CONSTRUCTION OF THE JOINT SUPPORT SHALL BE INCLUDED IN THE PRICE BID FOR THE ABOVE ITEMS.
- CONTRACTION JOINTS SHALL BE CONSTRUCTED ON 15' CENTERS.
- TOOLING NOT REQUIRED FOR SELF-LEVELING SILICONE.
- UNLESS OTHERWISE SPECIFIED IN THE PLANS, CONCRETE SHOULDERS SHALL BE CONSTRUCTED ACCORDING TO THE DETAILS SHOWN HEREON.
- TIE WIRES IN DOWEL BAR ASSEMBLIES SHALL NOT BE CUT PRIOR TO PLACEMENT OF PAVING CONCRETE.


ARKANSAS STATE HIGHWAY COMMISSION

TRANSVERSE & LONGITUDINAL JOINTS
FOR CONCRETE PAVEMENT (NON-REINFORCED)


STANDARD DRAWING CPTJ - 6A

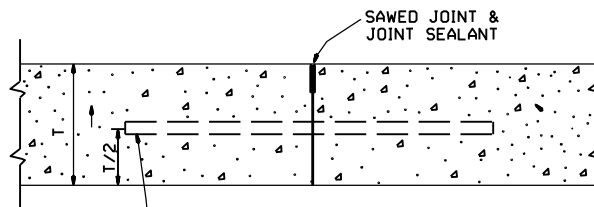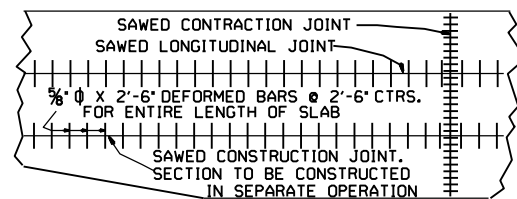


5/8" x 2'-6" DEFORMED BARS @ 2'-6" CTRS. FOR ENTIRE LENGTH OF SLAB
NOTE: TIE BARS SHALL BE 15' FROM TRANSVERSE JOINTS.
LONGITUDINAL CONSTRUCTION JOINT

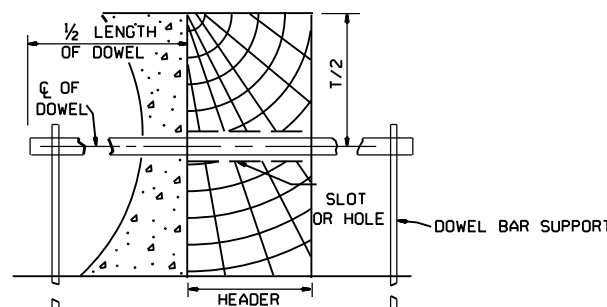


SECTION
TRANSVERSE
CONSTRUCTION JOINT

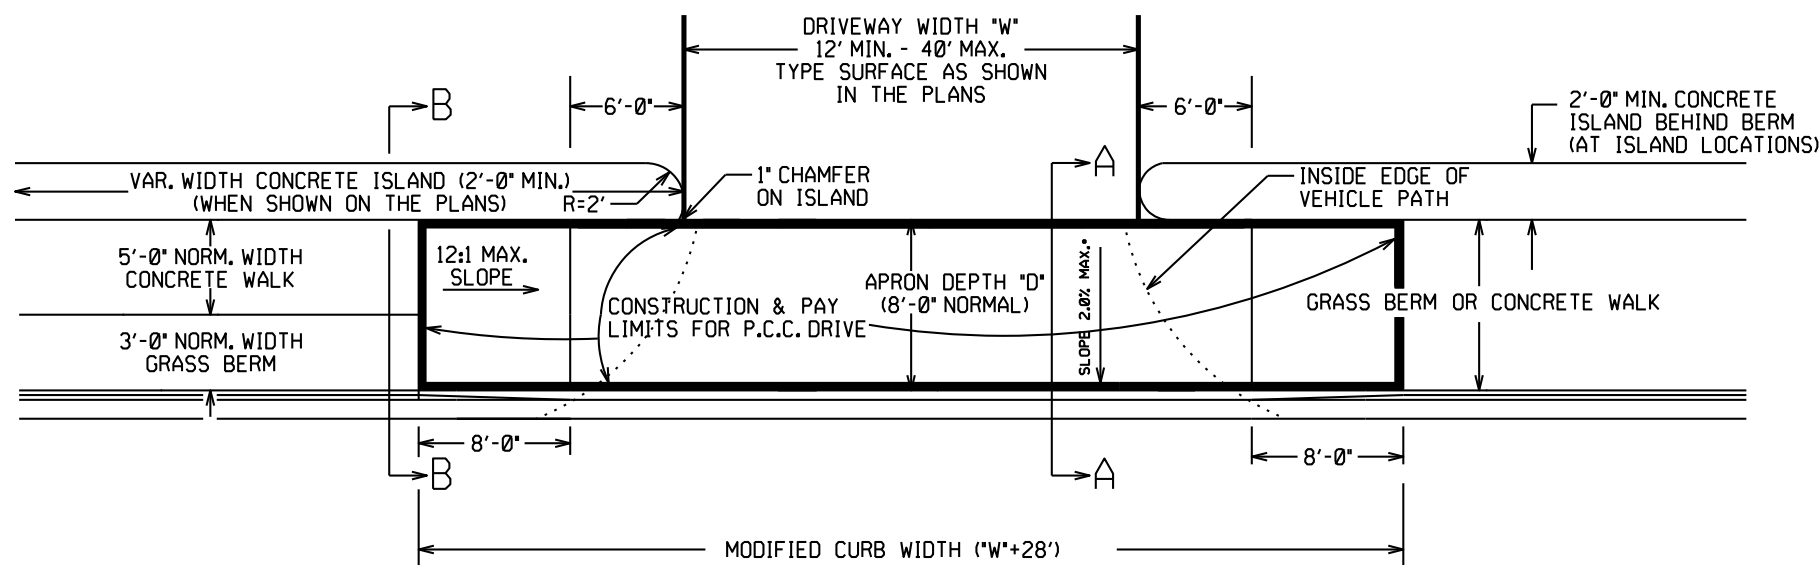

PLAN VIEW

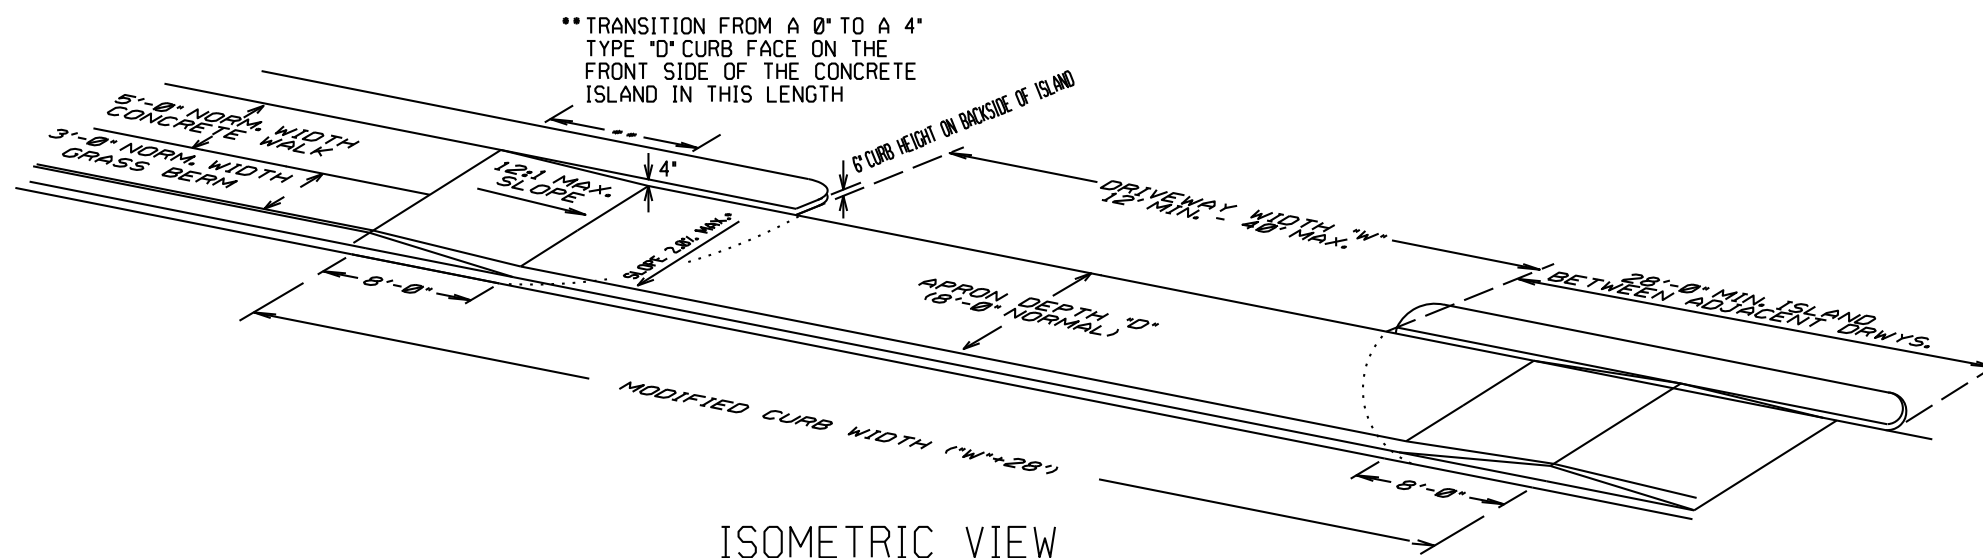


ISOMETRIC VIEW

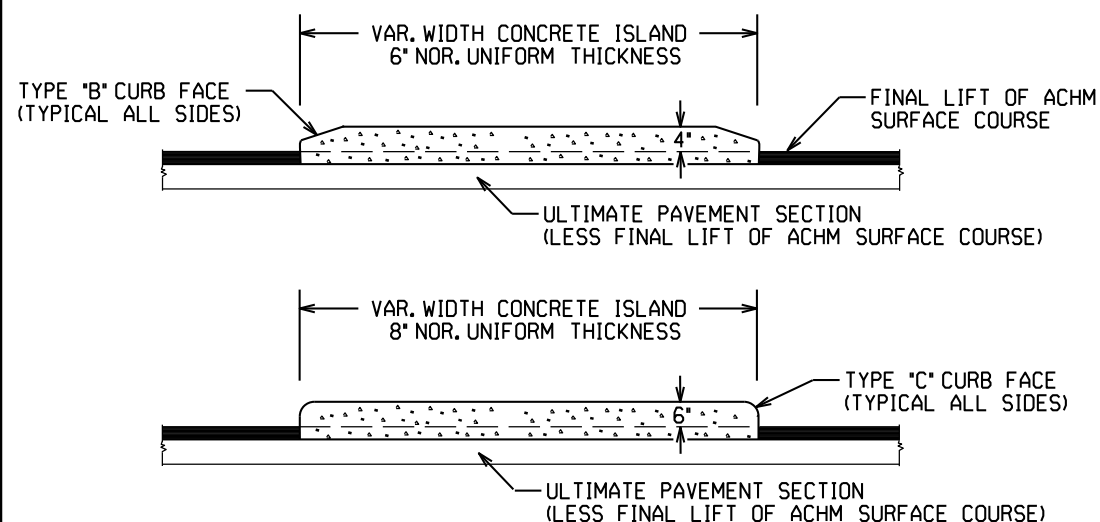

CURBED ISLANDS FOR CHANNELIZATION

CONCRETE ISLAND NOTES:

1. REFER TO PLANS FOR TYPE OF CURB FACE TO BE USED. NO DIRECT PAYMENT WILL BE MADE FOR THE CURB FACES SHOWN ON THE ISLAND DETAILS. PAYMENT FOR THE CURB FACE WILL BE INCLUDED IN THE UNIT PRICE BID FOR THE ITEM "CONCRETE ISLAND".
2. TRANSVERSE EXPANSION JOINTS, NOT LESS THAN 1/2" WIDE, SHALL BE PLACED AT MINIMUM INTERVAL OF 45'. TRANSVERSE JOINT SHALL BE CONSTRUCTED USING A JOINT FILLER COMPLYING WITH AASHTO M213.

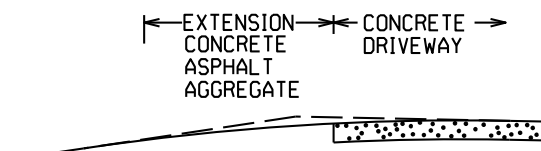


EXTENSION TYPICAL SECTIONS

- 1: CONCRETE - 6" P.C. CONCRETE DRIVEWAY
- 2: ASPHALT - 2" ACHM SURFACE COURSE (1/2")
4" ACHM BINDER COURSE (1") OR
4" ACHM BASE COURSE (1-1/2")
- 3: ASPHALT - 2" ACHM SURFACE COURSE (1/2")
7" AGGREGATE BASE COURSE
- 4: AGGREGATE - 6" AGGREGATE BASE COURSE


THE TYPE OF EXTENSION SHALL BE AS SHOWN IN THE PLANS. THE CONTRACTOR MAY, WITH THE APPROVAL OF THE ENGINEER, SUBSTITUTE A LOWER NUMBERED TYPE OF EXTENSION IN LIEU OF THE TYPE SPECIFIED IN THE PLANS, BUT AT NO ADDITIONAL COST TO THE DEPARTMENT.

DRIVEWAY EXTENSION DETAILS

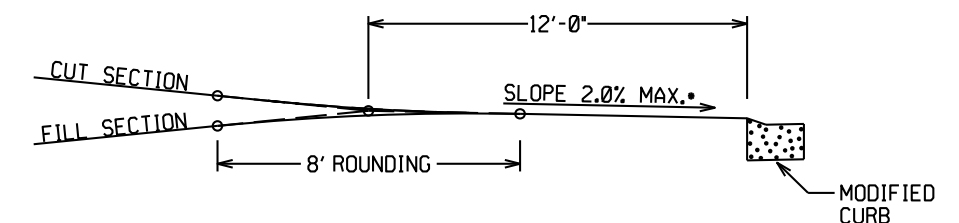


DRIVEWAY VERTICAL ALIGNMENT DETAILS

- NOTE: DRIVEWAYS MAY NOT BE SLOPED AWAY FROM THE ROADWAY UNLESS APPROVED BY THE ENGINEER.

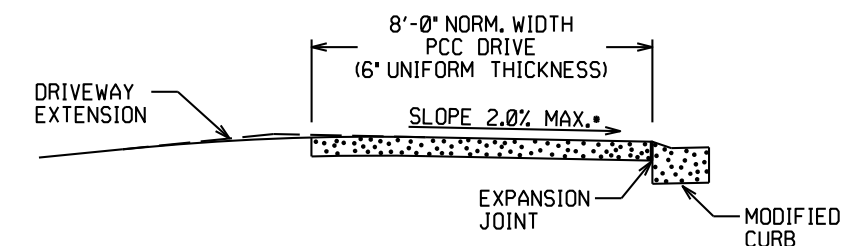





SECTION A-A

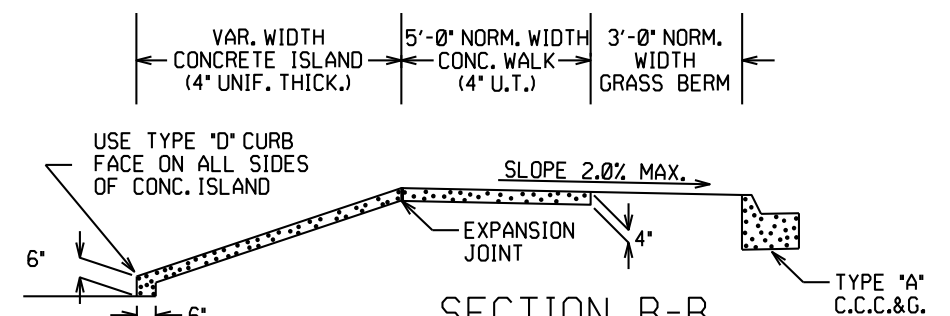

SECTION B-B
CURBED ISLAND BEHIND WALK

DATE REV	DATE FILMED	DESCRIPTION
5-19-22		REVISED ISLAND NOTES
11-07-19		REVISED WALK DETAILS
2-27-14		REVISED PLAN & ISOMETRIC VIEW
11-29-07		ADDED CHANNELIZATION ISLAND WITH TYPE C CURB FACE & REVISED DRIVEWAY SLOPE NOTE & VERTICAL ALIGNMENT DETAIL
11-10-05		REV. APRON SLOPE & DEPTH OF AGG. BASE.
8-22-02		ADDED ISLAND DETAILS & NOTES
3-30-00		REV. MOD. CURB WIDTH & TRANS. NOTE
11-19-98		REVISED NOTES
11-18-98		REDRAWN AND REISSUED

ARKANSAS STATE HIGHWAY COMMISSION
DETAILS OF DRIVEWAYS & ISLANDS
STANDARD DRAWING DR-1

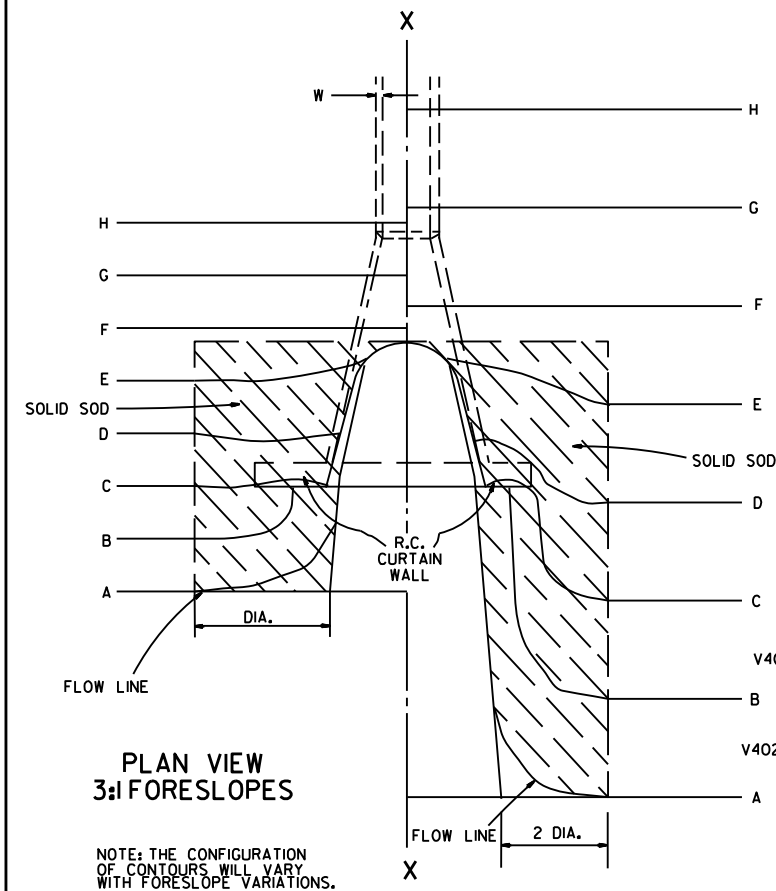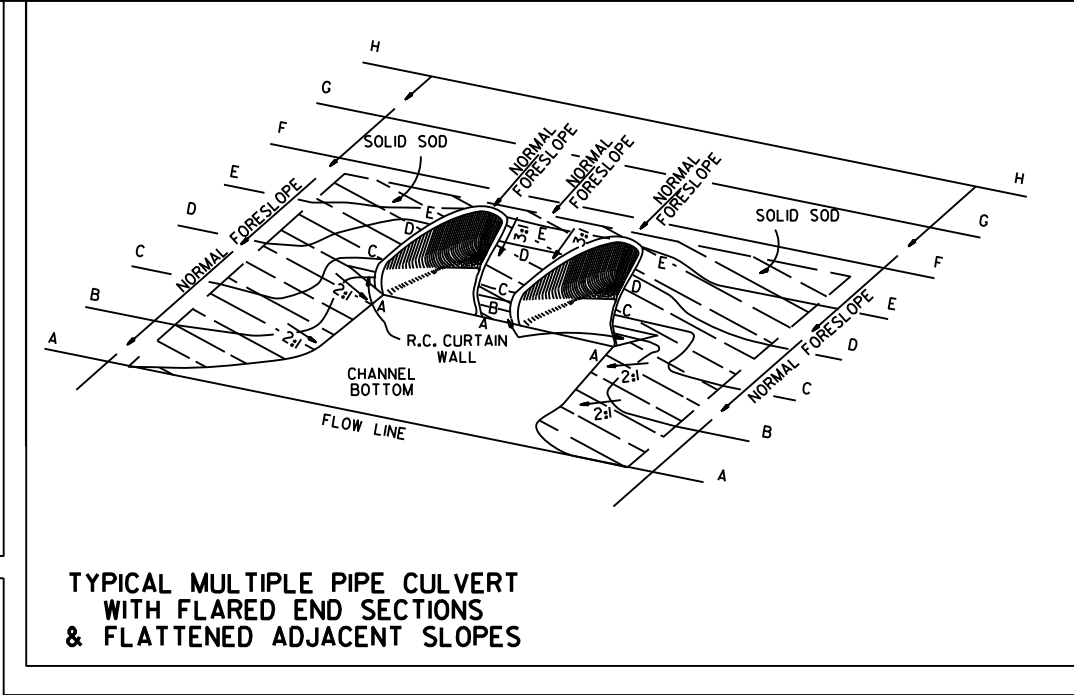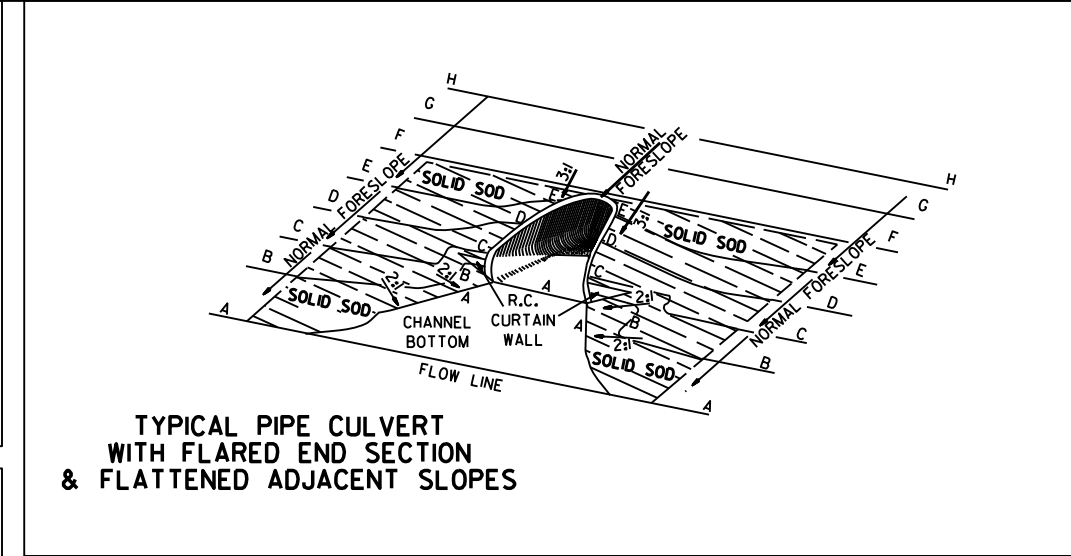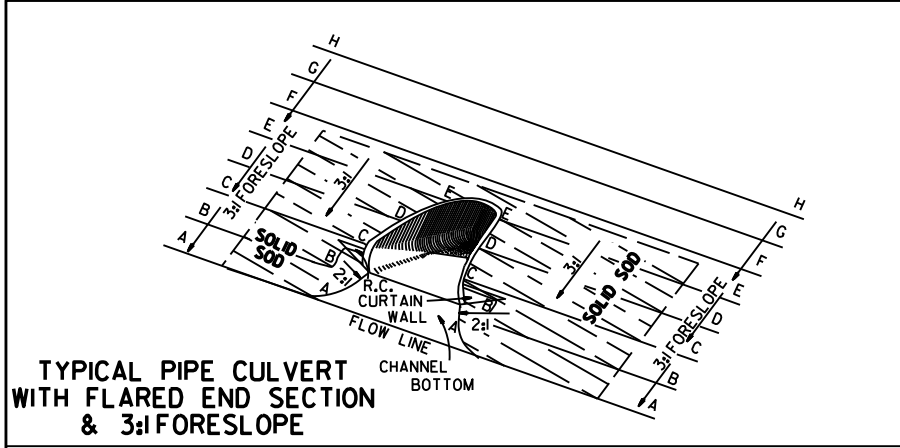

R.C. CURTAIN WALL DIMENSIONS & QUANTITIES

PIPE DIA.	H ₁	L ₁	L	L (DBL.) 2	SINGLE R.C.P.C.		DOUBLE R.C.P.C.	
					CONC.	REINF. STEEL	CONC.	REINF. STEEL
					CU. YDS.	LBS.	CU. YDS.	LBS.
18"	11 1/2"	3'-5"	8'-0"	6'-3"	0.31	27.7	0.45	39.5
24"	1'-0 1/2"	4'-6"	9'-6"	7'-6"	0.37	33.4	0.53	48.0
30"	1'-3 1/2"	5'-7"	11'-0"	9'-0"	0.45	39.0	0.67	59.0
36"	1'-7"	6'-8"	13'-0"	10'-6"	0.58	52.6	0.83	73.9
42"	2'-1 1/2"	7'-3"	15'-6"	12'-0"	0.82	77.1	1.10	100.7
48"	2'-5"	7'-10"	17'-0"	13'-0"	0.98	94.9	1.27	120.4
54"	2'-9 1/2"	8'-5"	18'-6"	14'-0"	1.16	115.8	1.47	143.7
60"	3'-4"	9'-0"	20'-6"	15'-6"	1.47	149.7	1.84	180.3
72"	4'-5"	10'-2"	25'-6"	18'-6"	2.31	232.6	2.73	271.0

NOTE: QUANTITIES SHOWN ARE FOR ONE (1) CURTAIN WALL.

CAST-IN-PLACE

NOTE: THE PORTION OF THE R.C. CURTAIN WALL BENEATH THE FLARED END SECTION (LOWER 1'-0") SHALL BE PLACED MONOLITHICALLY. THE FLARED END SECTION SHALL THEN BE SET IN PLACE & THE REMAINING PORTIONS OF THE R.C. CURTAIN WALL PLACED.



REINFORCING STEEL SCHEDULE

PIPE DIA.	SINGLE R.C. PIPE CULVERT								DOUBLE R.C. PIPE CULVERT									
	H401		H402		V401		V402		H401		H402		H403		V401		V402	
	L	NO.	L	NO.	L	NO.	L	NO.	L	NO.	L	NO.	L	NO.	L	NO.	L	NO.
18"	7'-8"	2	1'-11 1/2"	4	1'-7 1/2"	8	8"	8	12'-2"	2	1'-11 1/2"	4	8"	2	1'-7 1/2"	10	8"	14
24"	9'-2"	2	2'-2"	4	1'-8 1/2"	10	8"	9	14'-8"	2	2'-2"	4	8"	2	1'-8 1/2"	12	8"	18
30"	10'-8"	2	2'-4 1/2"	4	1'-11 1/2"	10	8"	12	17'-8"	2	2'-4 1/2"	4	8"	2	1'-11 1/2"	14	8"	22
36"	12'-8"	2	2'-10"	6	2'-3"	12	8"	14	20'-8"	2	2'-10"	6	8"	3	2'-3"	14	8"	28
42"	15'-2"	2	3'-9 1/2"	8	2'-9 1/2"	16	8"	15	23'-8"	2	3'-9 1/2"	8	8"	4	2'-9 1/2"	18	8"	30
48"	16'-8"	2	4'-3"	10	3'-1"	18	8"	16	25'-8"	2	4'-3"	10	8"	5	3'-1"	20	8"	32
54"	18'-2"	2	4'-8 1/2"	12	3'-5 1/2"	20	8"	17	27'-8"	2	4'-9"	12	8"	6	3'-5 1/2"	22	8"	34
60"	20'-2"	2	5'-5"	14	4'-0"	24	8"	18	30'-8"	2	5'-5"	14	8"	7	4'-0"	26	8"	36
72"	25'-2"	2	7'-4"	18	5'-1"	30	8"	20	36'-8"	2	7'-4"	18	8"	9	5'-1"	33	8"	40

ALL REINFORCING STEEL #4 BARS @ 6" O.C.

PRECAST

NOTE: THE PRECAST CURTAIN WALL WILL BE SET AND BACKFILLED WITH COMPACTED MATERIAL. THE FLARED END SECTION SHALL THEN BE SET IN PLACE AND THE 1" RECESS FILLED WITH GROUT. WHERE "L" EXCEEDS 11' THE CURTAIN WALL MAY BE CAST IN TWO (2) OR MORE SECTIONS. THE METHOD OF JOINING THE SECTIONS FOR INSTALLATION SHALL BE APPROVED BY THE ENGINEER.

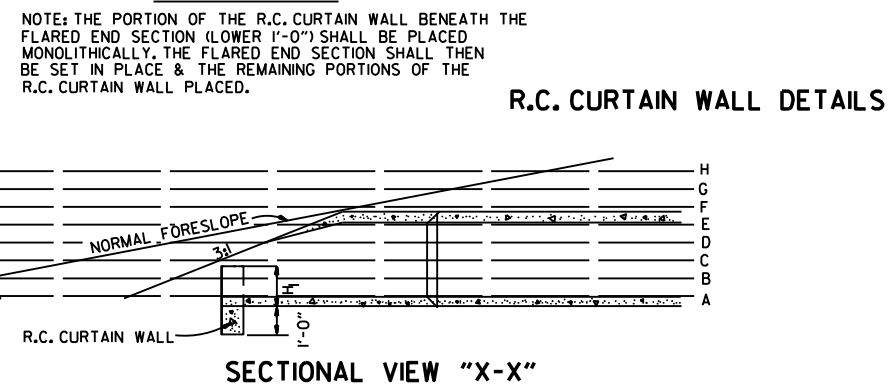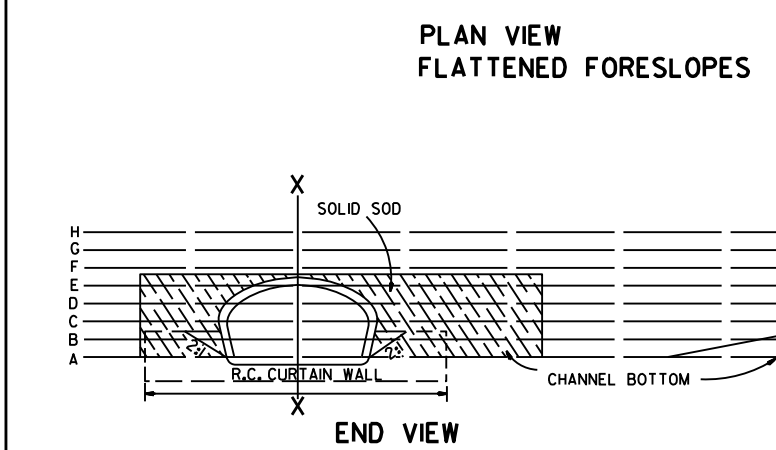

SOLID SODDING

PIPE DIA.	SINGLE R.C.P.C.						DOUBLE R.C.P.C.					
	3:1	4:1	6:1	3:1	4:1	6:1	3:1	4:1	6:1	3:1	4:1	6:1
18"	5	7	12	6	8	13	5	7	12	6	8	13
24"	8	12	19	9	13	20	8	12	19	9	13	20
30"	13	18	29	14	19	30	13	18	29	14	19	30
36"	17	26	41	18	28	43	17	26	41	18	28	43
42"	23	35	55	25	37	57	23	35	55	25	37	57
48"	29	46	68	31	48	70	29	46	68	31	48	70
54"	35	57	85	37	59	87	35	57	85	37	59	87
60"	45	62	104	48	75	107	45	62	104	48	75	107
72"	64	92	156	67	95	159	64	92	156	67	95	159

NOTE: QUANTITIES SHOWN ABOVE ARE FOR ONE (1) END OF F.E.S.

GENERAL NOTES

- A CAST-IN-PLACE OR PRECAST CURTAIN WALL MAY BE USED. PAYMENT FOR THE CURTAIN WALL SHALL BE CONSIDERED TO BE INCLUDED IN THE UNIT PRICE BID EACH FOR FLARED END SECTIONS OF THE SEVERAL SIZES, WHICH PRICE SHALL BE FULL COMPENSATION FOR FURNISHING ALL MATERIALS INCLUDING REINFORCING STEEL AND CONCRETE; FOR FORMS, MIXING AND PLACING; FOR EXCAVATION AND BACKFILL, AND FOR ALL LABOR, TOOLS, EQUIPMENT AND INCIDENTALS NECESSARY TO COMPLETE THE WORK.
- ALL EXPOSED EDGES SHALL BE CHAMFERED 3/4".
- CONCRETE FOR CURTAIN WALL SHALL MEET THE REQUIREMENTS FOR CLASS A OR S CONCRETE AS PROVIDED IN SECTION 802 OF THE STANDARD SPECIFICATIONS OR FOR PAVING CONCRETE AS PROVIDED IN SECTION 501 OF THE STANDARD SPECIFICATIONS.
- WELDED WIRE MESH 3 x 3 W/10 x W/10 MAY BE USED IN LIEU OF REINFORCING BARS.

ARKANSAS STATE HIGHWAY COMMISSION

FLARED END SECTION

STANDARD DRAWING FES-1

DATE: 10-18-98
10-12-95 CORRECTED SPELLING
11-3-94 ADDED GENERAL NOTE NO. 4
8-15-91 REV. CURTAIN WALL QUANT. STEEL SCH. & SOLID SOD QUANT.
3-2-81 ALLOW PRECAST IN 2 OR MORE PIECES CHAMFER EDGES
5-15-80 ADDED PRECAST WALL & GENERAL NOTES
10-2-72 REVISED AND REDRAWN

REVISION: 1
FILMED: 1






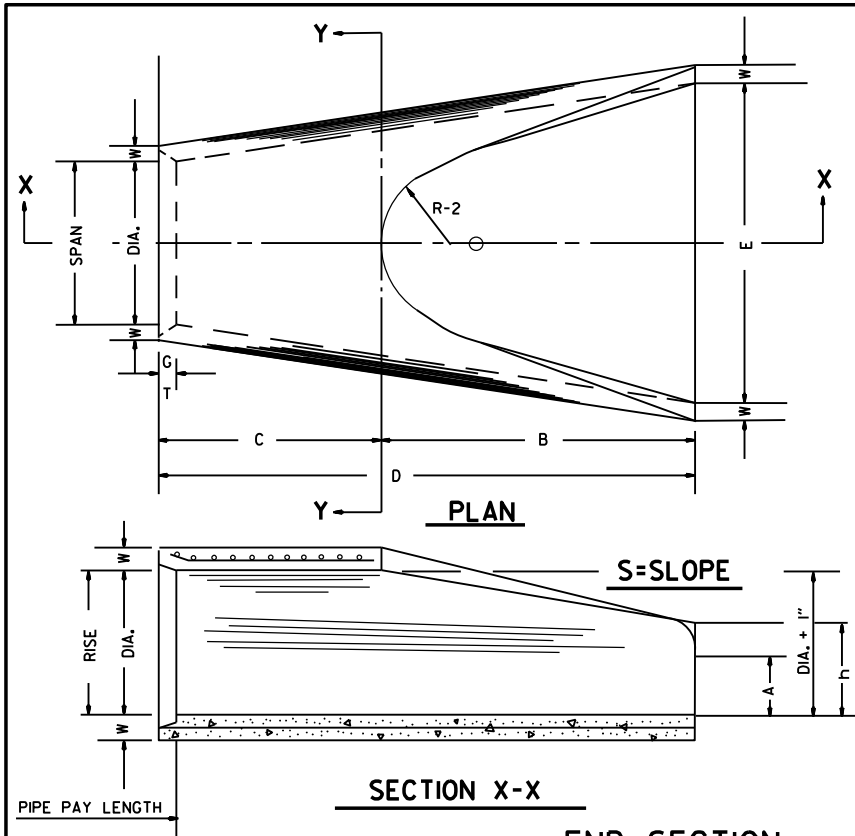


TABLE OF DIMENSIONS															
DIA.	WALL	A	B	C	D	E	S	DIA. + 1"	P	R-1	R-2	G-T	WT.	h	
18"	2 1/2"	9"	2'-3"	3'-10"	6'-1"	3'-0"	3:1	19"	29"	15 1/2"	12"	2"	1000	1'-0 1/2"	
24"	3"	9 1/2"	3'-7 1/2"	2'-6"	6'-1 1/2"	4'-0"	3:1	25"	33 3/8"	16 13/16"	14"	2 1/2"	1600	1'-1 1/2"	
30"	3 1/2"	1'-0"	4'-6"	1'-7 3/4"	6'-1 3/4"	5'-0"	3:1	31"	37"	18 1/2"	15"	3 1/4"	1940	1'-4 5/8"	
36"	4"	1'-3"	5'-3"	2'-10 3/4"	8'-1 3/4"	6'-0"	3:1	37"	47 1/8"	24 3/8"	20"	3 1/2"	4100	1'-8"	
42"	4 1/2"	1'-9"	5'-3"	2'-11"	8'-2"	6'-6"	3:1	43"	53 1/8"	27 1/2"	22"	3 3/4"	5380	2'-2 1/2"	
48"	5"	2'-0"	6'-0"	2'-2"	8'-2"	7'-0"	3:1	49"	56 1/2"	28 1/2"	22"	3 1/2"	6550	2'-6"	
54"	5 1/2"	2'-4"	6'-6"	1'-10"	8'-4"	7'-6"	3:1	55"	65 1/2"	33 3/8"	24"	4"	8750	2'-10 1/2"	
60"	6"	2'-10"	6'-6"	1'-10"	8'-4"	8'-0"	3:1	61"	72 1/2"	36 1/8"	24"	4"	9270	3'-5"	
72"	7"	3'-10"	6'-6"	1'-10"	8'-4"	9'-0"	3:1	73"	77 1/8"	38 5/8"	24"	5"	13250	4'-6"	

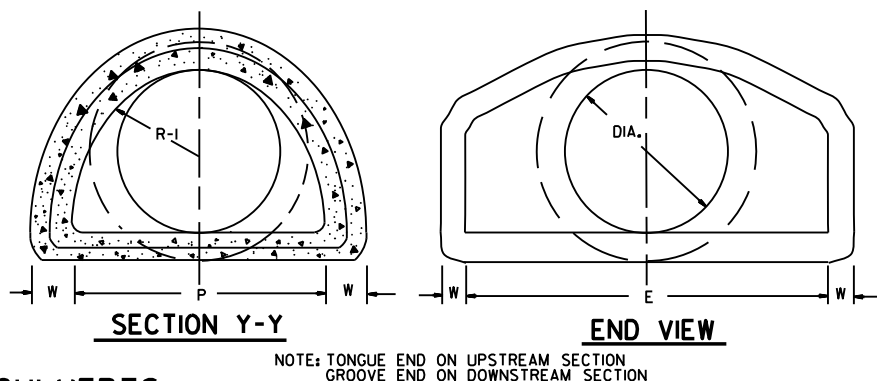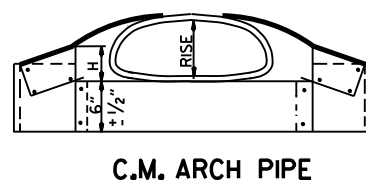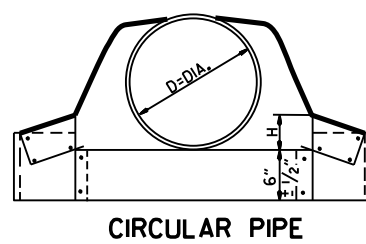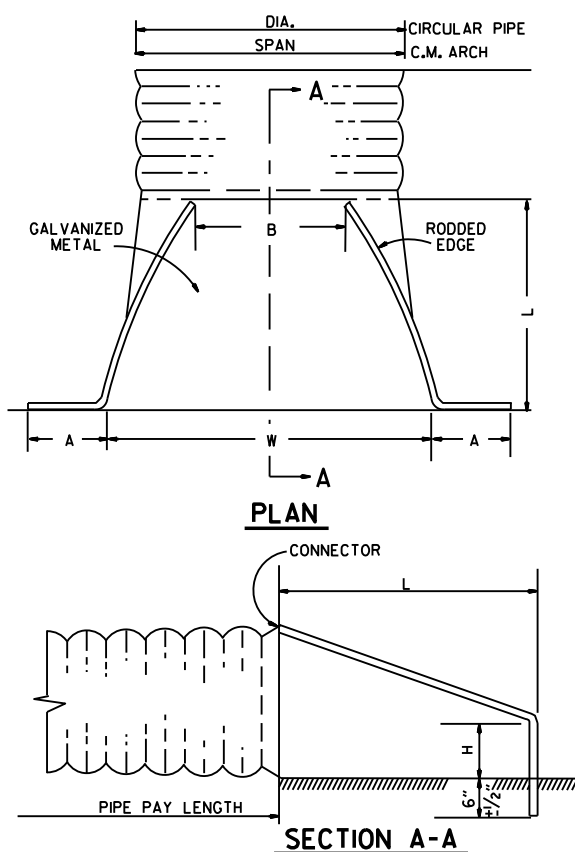


ARCH PIPE															
EQUIV. DIA.	• SPAN		• RISE		W	A	B	C	D	E	P	R2	G-T	S	
	AASHTO M 206	AHD NOMINAL	AASHTO M 206	AHD NOMINAL											
INCHES															
15	18	18	II	II	2"	4"	2'-0"	4'-0"	6'-0"	3'-0"	29"	12"	1 1/2"	2 1/2"	
18	22	22	13 1/2	14	2 1/2"	5"	2'-0"	4'-1"	6'-1"	3'-6"	32 1/8"	13"	2 1/2"	2 1/2"	
21	26	26	15 1/2	16	2 3/4"	7"	2'-3"	3'-10"	6'-1"	4'-0"	34 1/8"	14"	2 1/2"	2 1/2"	
24	28 1/2	29	18	18	3"	9"	2'-3"	3'-10"	6'-1"	5'-0"	36 1/8"	15"	2 1/2"	2 1/2"	
30	36 1/4	36	22 1/2	23	3 1/2"	10"	3'-1"	3'-0 1/2"	6'-1 1/2"	6'-0"	47 1/8"	20"	3"	2 1/2"	
36	43 3/4	44	26 3/8	27	4"	10 1/2"	4'-0"	2'-1 1/2"	6'-1 1/2"	6'-6"	54 1/8"	22"	3 1/2"	2 1/2"	
42	51 1/8	51	31 3/8	31	4 1/2"	11 1/2"	4'-7"	1'-10 1/4"	6'-5 1/4"	7'-2"	59 1/2"	23"	3 3/4"	2 1/2"	
48	58 1/2	59	36	36	5"	1'-3"	5'-3"	2'-10 3/4"	8'-1 3/4"	7'-10"	70 7/8"	24"	4 1/4"	2 1/2"	
54	65	65	40	40	5 1/2"	1'-7"	5'-3"	2'-11"	8'-2"	8'-6"	72 1/8"	24"	4 3/4"	2 1/4"	
60	73	73	45	45	6"	1'-10"	5'-6"	2'-8"	8'-2"	9'-0"	77 1/8"	24"	5"	2 1/4"	

• THE MEASURED SPAN AND RISE SHALL NOT VARY MORE THAN ± 2 PER CENT FROM THE VALUES SPECIFIED BY AASHTO M 206.

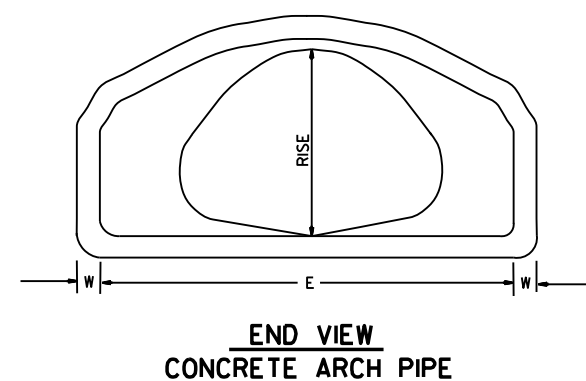


CIRCULAR PIPE									
D. DIA.	GAUGE	A 1" $\pm$	B. MAX.	H 1" $\pm$	L 1 1/2" $\pm$	W 2" $\pm$	S		
12	16	6	6	6	21	24	2 1/2"		
15	16	7	8	6	26	30	2 1/2"		
18	16	8	10	6	31	36	2 1/2"		
21	16	9	12	6	36	42	2 1/2"		
24	16	10	13	6	41	48	2 1/2"		
30	14	12	16	8	51	60	2 1/2"		
36	14	14	19	9	60	72	2 1/2"		
42	12	16	22	11	69	84	2 1/2"		
48	12	18	27	12	78	90	2 1/2"		
54	12	18	30	12	84	102	2 1/2"		
60	12	18	33	12	87	114	1 1/2"		
66	12	18	36	12	87	120	1 1/2"		
72	12	18	39	12	87	126	1 1/3"		


C.M. ARCH PIPE									
EQUIV. DIA.	SPAN	RISE	A 1" $\pm$	B. MAX.	H 1" $\pm$	L 1 1/2" $\pm$	W 2" $\pm$	S	GAUGE
15"	17	13	7	9	6	19	30	2 1/2"	16
18"	21	15	7	10	6	23	36	2 1/2"	16
21"	24	18	8	12	6	28	42	2 1/2"	16
24"	28	20	9	14	6	32	48	2 1/2"	16
30"	35	24	10	16	6	39	60	2 1/2"	14
36"	42	29	12	18	8	46	75	2 1/2"	14
42"	49	33	13	21	9	53	85	2 1/2"	12
48"	57	38	18	26	12	63	90	2 1/2"	12
54"	64	43	18	30	12	70	102	2 1/4"	12
60"	71	47	18	33	12	77	114	2 1/4"	12

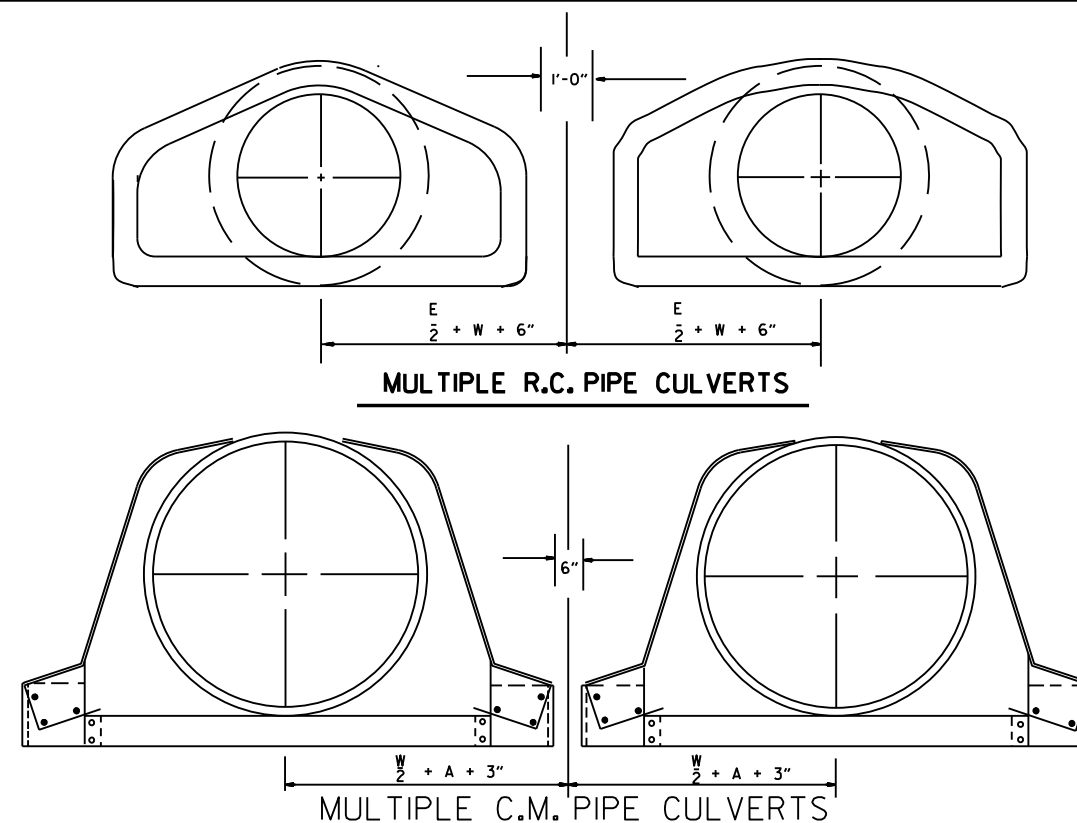


10-18-96	REVISED ASTM REF. TO AASHTO	664-5-15-80	ARKANSAS STATE HIGHWAY COMMISSION
5-15-80	REVISED DISTANCE BETWEEN MULTIPLE R.C.P. F.E.S.	752-7-14-78	
7-14-78	C.M. ARCH SIZES TO CONFORM WITH AASHTO SIZES	517-8-22-75	
8-22-75	ADDED MULTIPLE PIPE CULVERTS	500-12-5-74	
12-5-74	REMOVED NOTE RE REINF. FOR R.C. F.E.S.	627-5-24-73	
5-24-73	CMP END SECTION, SHOW PIPE PAY LENGTH	760-10-2-72	STANDARD DRAWING FES-2
10-2-72	REVISED AND REDRAWN	REVISION	
DATE			

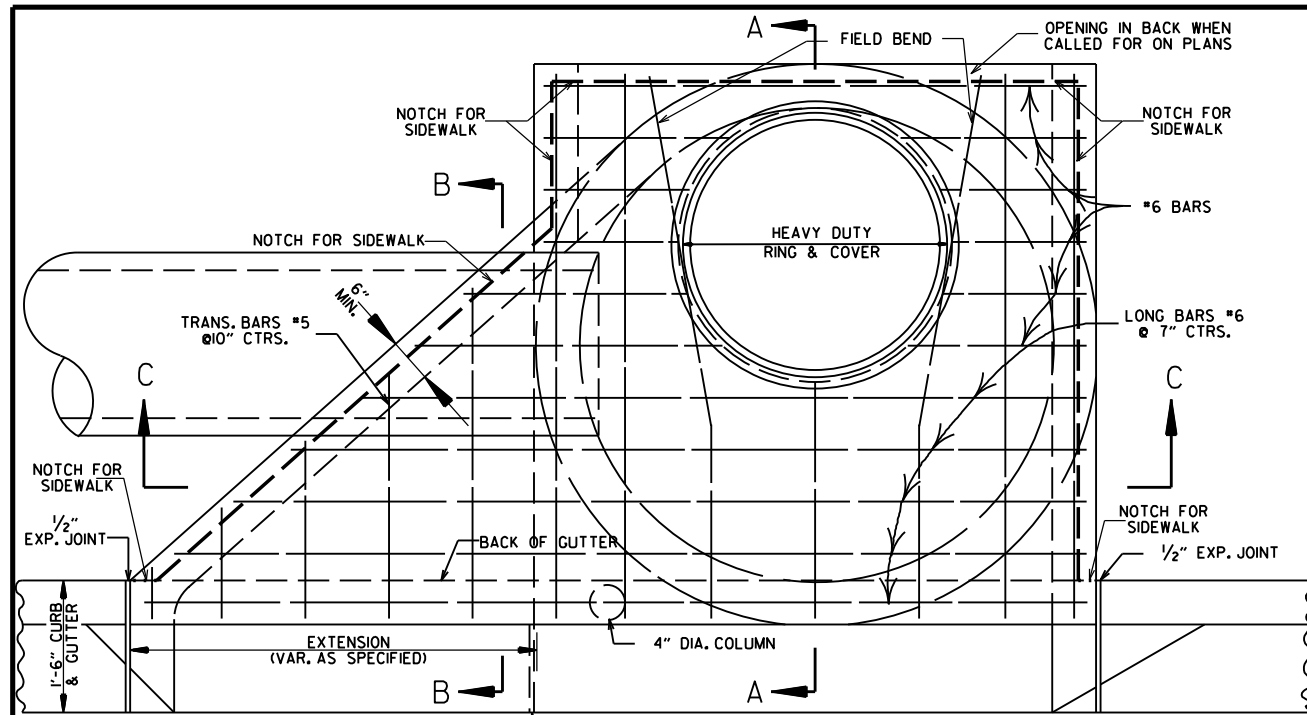


PLAN - W/SINGLE EXTENSION

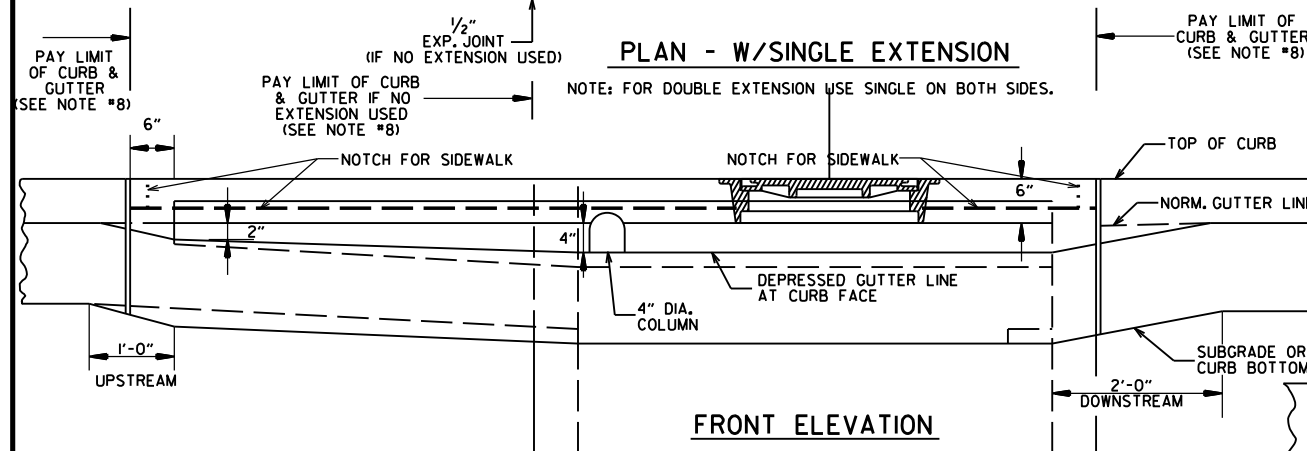

FRONT ELEVATION

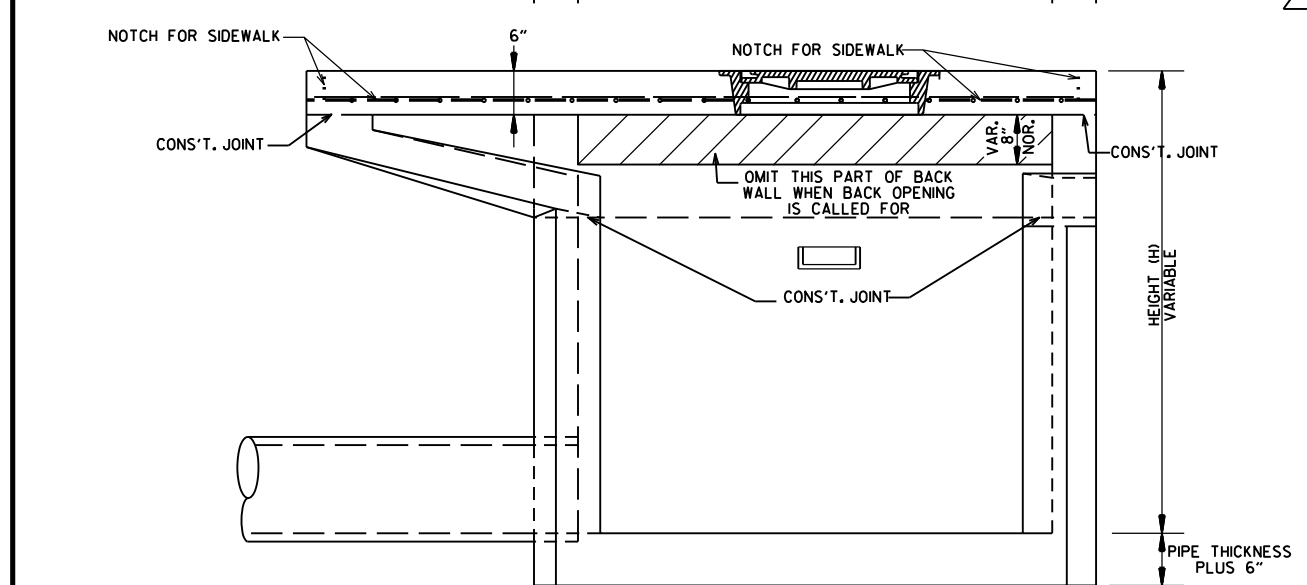


SECTION C-C

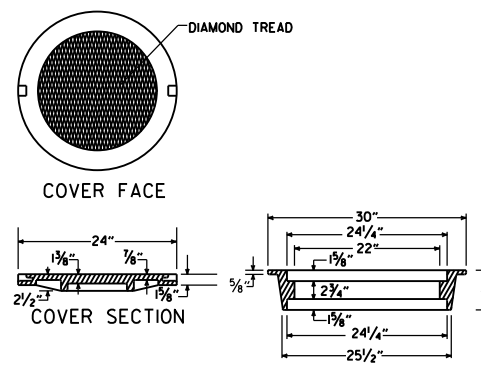


HEAVY DUTY RING & COVER


1. HEAVY DUTY RING AND COVER SHALL BE CONSTRUCTED OF CAST IRON AND SHALL CONFORM TO THE REQUIREMENTS OF THE STANDARD SPECIFICATIONS FOR GRAY IRON CASTINGS AASHTO M105 CLASS 35B & AASHTO M306.
2. HEAVY DUTY RING AND COVER SHALL NOT BE PAINTED.
3. HEAVY DUTY RING SHALL ALWAYS BE INSTALLED WITH FLANGE ON TOP.

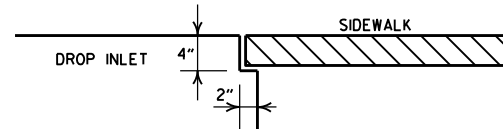


DETAIL OF NOTCH FOR SIDEWALKS

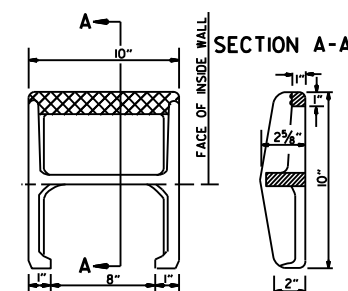


DETAIL OF STEP FOR DROP INLET

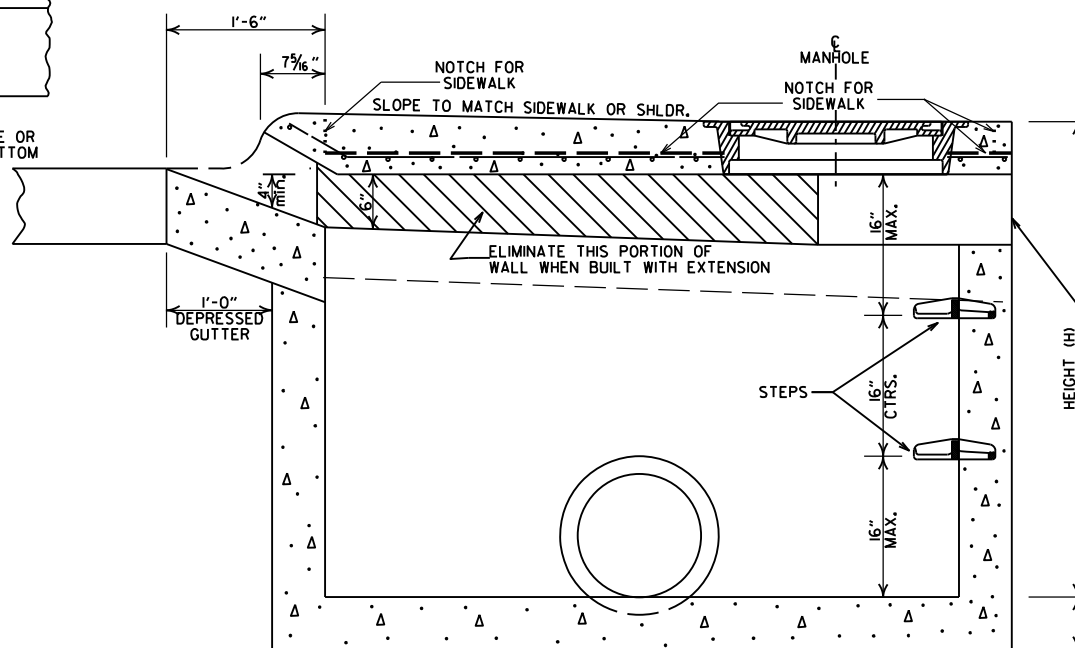

SECTION A-A

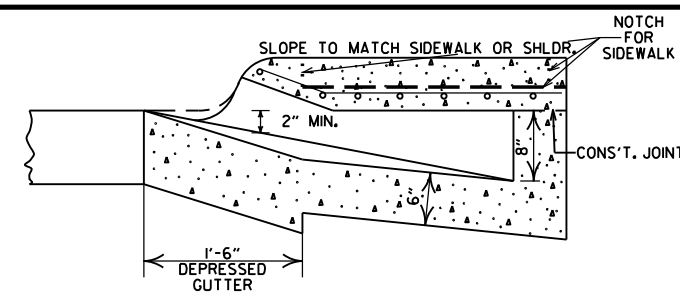

SECTION B-B

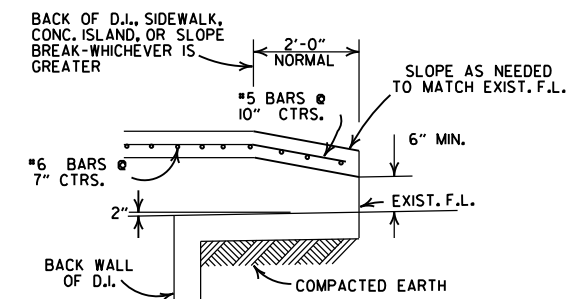

BACK OPENING

- WHEN OPENING IN BACK IS CALLED FOR ON PLANS EXTEND OPENING AS SHOWN IN DETAIL. PAYMENT TO BE INCLUDED IN PRICE BID FOR DROP INLET (TYPE MO).
- GENERAL NOTES:
1. ALL EXPOSED CORNERS TO HAVE 3/4" CHAMFER.
 2. STEPS SHALL BE INSTALLED IN ALL INLETS 4'-0" HIGH AND OVER OR AS DIRECTED BY THE ENGINEER.
 3. ALL REINFORCING BARS SHALL BE GRADE 60 AND HAVE MIN. 1/2" COVER.
 4. DROP INLETS AND EXTENSION ON CURVED SECTIONS SHALL CONFORM TO THE CURVATURE OF THE CURB.
 5. 4" DIA. COLUMNS SPACED AT MAX. 4'-0" INTERVALS SHALL BE INSTALLED ALONG INLET AND EXTENSION TO SUPPORT TOP.
 6. BASE AND INLET WALLS SHALL BE CAST MONOLITHICALLY.
 7. THE THROAT SHALL BE CAST INTEGRALLY WITH THE GUTTER.
 8. PAYMENT FOR CURB AND/OR CURB AND GUTTER WITHIN THE LIMITS OF DROP INLETS AND DROP INLET EXTENSIONS SHALL BE CONSIDERED INCLUDED IN PAYMENT MADE FOR DROP INLETS AND/OR DROP INLET EXTENSIONS.
 9. PIPES MAY ENTER DROP INLET FROM ANY ANGLE OR ELEVATION AS MAY BE APPROVED BY THE ENGINEER.
 10. APPROPRIATE SIZE TYPE C DROP INLETS MAY BE SUBSTITUTED FOR TYPE MO DROP INLETS AS APPROVED BY THE ENGINEER. PAYMENT TO BE AS DROP INLET (TYPE MO).
 11. DURING CONSTRUCTION OF THE ROADWAY THE CONTRACTOR SHALL MAINTAIN DRAINAGE INTO OR AROUND THE DROP INLET AS APPROVED BY THE ENGINEER.
 12. 4"x2" NOTCH SHALL BE FORMED IN ALL DROP INLETS TO SUPPORT SIDEWALK CONSTRUCTION. REFER TO DETAIL OF NOTCH FOR SIDEWALKS.
 13. DIMENSIONS SHOWN FOR RING AND COVER ARE TYPICAL. THE CONTRACTOR MAY SUBSTITUTE SIMILAR CASTINGS WITH THE APPROVAL OF THE ENGINEER. REQUESTING APPROVAL FOR CASTING DESIGNS MAY BE MADE BY REFERRING TO PREVIOUSLY APPROVED DRAWINGS.

LEAVE OPENING IN BACK WHEN CALLED FOR ON PLANS REFER TO BACK OPENING DETAIL



MINIMUM WALL THICKNESS			
DIA. OF D.I.	DIA. OF OUTLET PIPE	CAST IN PLACE	PRECAST
4' I.D.	12" THRU 27"	6"	5"
5' I.D.	30" THRU 42"	8"	6"
6' I.D.	48" THRU 54"	8"	7"

DATE	REVISIONS	DATE	FILED
8-22-02	ADDED PAY LIMIT CURB NOTES TO SECTIONS A-A & B-B		
11-16-01	ADDED NOTE 13		
1-12-00	REVISED HEAVY DUTY RING & COVER		
5-13-99	ADDED NOTCH DETAIL FOR SIDEWALKS		
7-02-98	REP. NOTE 8, REM. PLAN DET., REV. PICTURE FOR NEW RING & COVER, ADDED HEAVY DUTY RING & COVER AND DETAIL OF STEP FOR DROP INLET		
4-26-96	ADDED NOTE 11, ADD. OPENING DIMENSION		
10-12-95	CORRECTED #5 BAR SPACING		
7-20-95	CORRECTED DIAMETER OF D.I. IN BOX		
2-2-95	TYPE C TO MO (OPEN BACK DETAIL)		
11-1-94	REVISED GENERAL NOTES	11-1-94	
4-1-93	REV. BACK OPEN DETAIL & NOTE	4-1-93	
8-15-91	REVISED NOTES 11, 12 & ADDED BACK OPEN DETAIL	8-15-91	
11-30-89	ADDED NOTE NO. 12	11-30-89	
4-21-89	ADDED NOTE & MINIMUM WALL THICKNESS	5/13/89	
1-15-88	ADDED EXTEND NOTE TO SECTION A-A	6/30/88	
1-14-87	MODIFIED WALL THICKNESS	7/81/87	
8-12-87	ISSUED	10/27/87	

ARKANSAS STATE HIGHWAY COMMISSION

DETAILS OF DROP INLET (TYPE MO)

STANDARD DRAWING FPC-9M

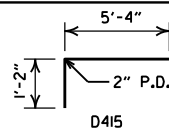 

ALL BARS #4 @ 6" SPACING

SECTION A-A

SECTION THRU FRAME







			ARKANSAS STATE HIGHWAY COMMISSION
7-02-98		REVISED SECT. A-A DETAIL OF DROP INLET & ADDED AASHTO REF. TO NOTE 1, REVISED GRATE	DETAILS OF DROP INLETS AND SPILLWAY OUTLET
10-18-96		REVISED ASTM REF. TO AASHTO	
8-15-91		ISSUED	
DATE REVISED	DATE FILMED	DESCRIPTION	STANDARD DRAWING FPC-9N

SECTION B-B

6. THE MINIMUM W

DETAILS OF PEDESTRIAN GRATE AND FRAME

DETAIL OF BENT "b" BAR

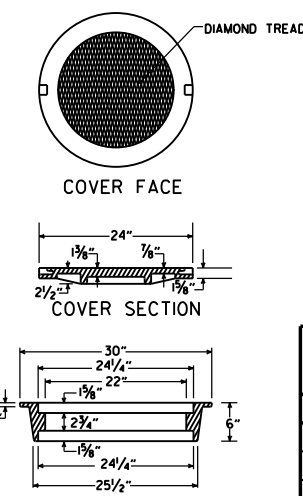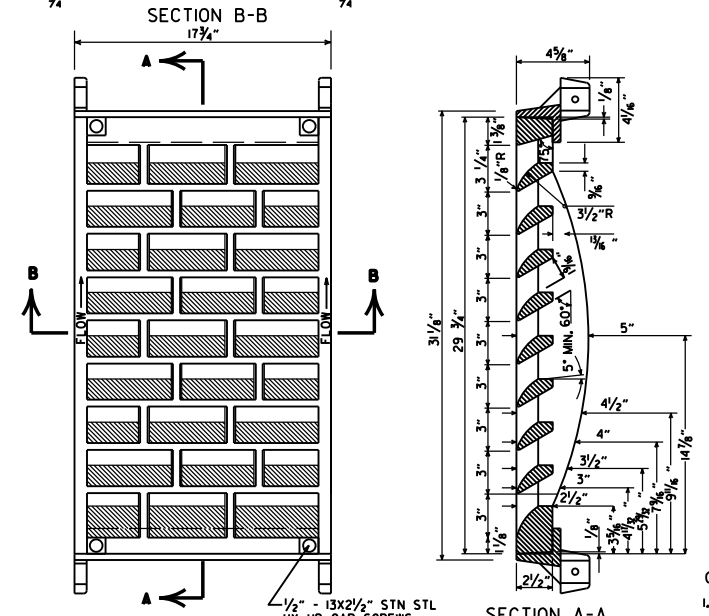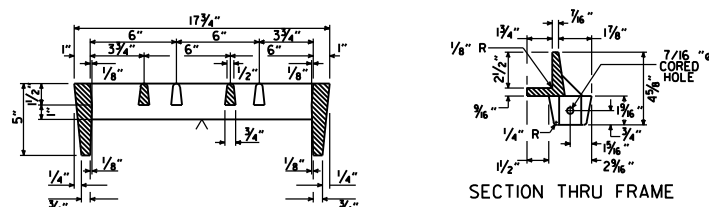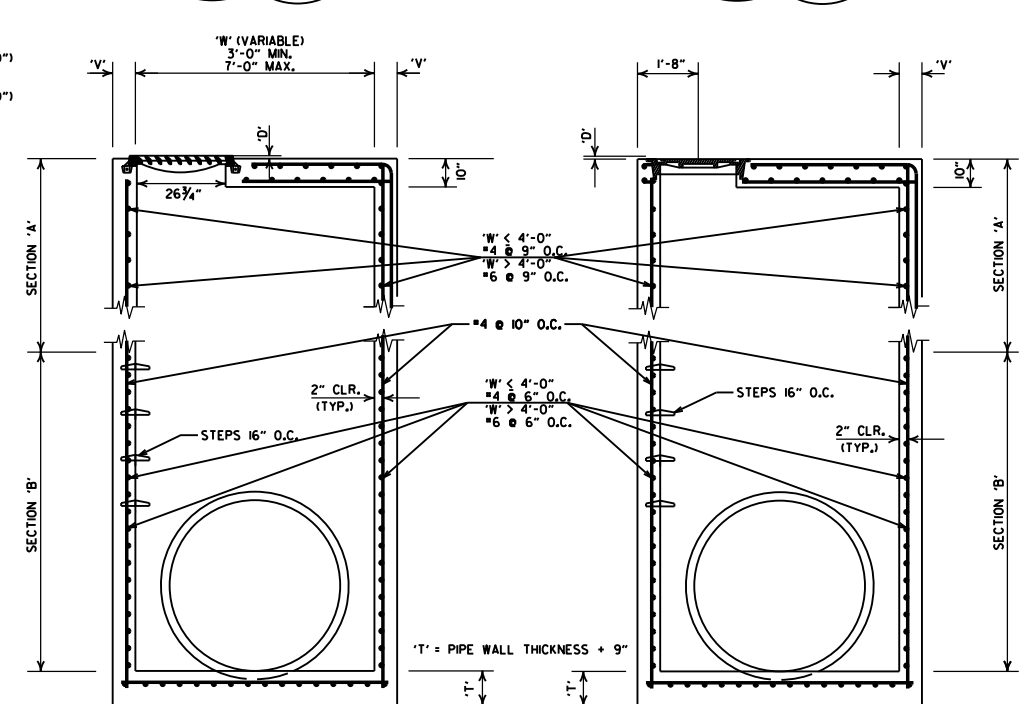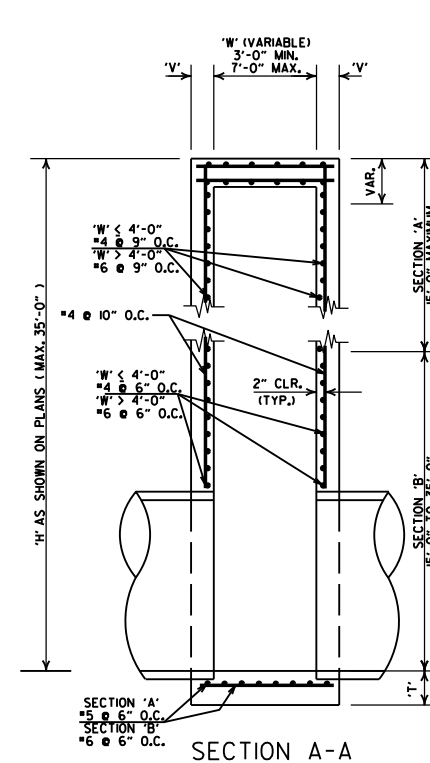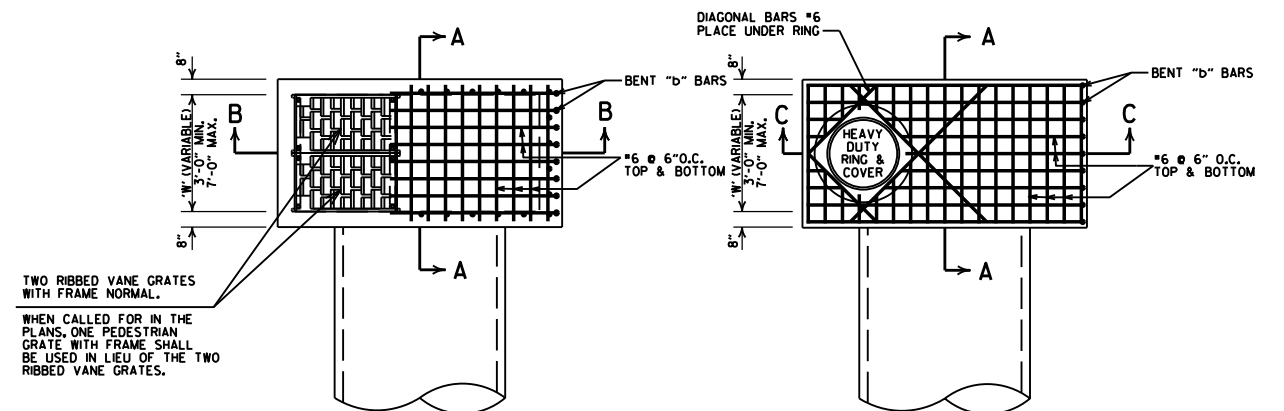

7-26-12		REMOVED NOTE 4, REVISED 'T', REVISED BOTTOM SLAB REBAR FOR SECTION 'A', SHOWED REBAR CLEARANCE IN SECTIONS
11-16-01		ADDED NOTE 4
1-12-00		REVISED HEAVY DUTY RING & COVER
5-13-99		ADDED PEDESTRIAN FRAME & GRATE
7-02-98		REMOVED NOTE 5, REV. DIMENSIONS, ADDED HEAVY DUTY RING & COVER ADDED AASHTO REF. REVISED GRATE
10-18-96		REVISED ASTM REF. TO AASHTO
10-1-92		REVISED & REISSUED
8-15-91	8-15-91	REVISED & REISSUED
DATE REVISED	DATE FILMED	DESCRIPTION

GENERAL NOTES (TYPE ST DROP INLET & JUNCTION BOX)

1. THE "D" DIMENSION SHALL MATCH THE FINAL LIFT OF ACHM SURFACE COURSE. THE "H" DIMENSION SHALL BE THE DEPTH OF THE PAVING SURROUNDS THE GRATE OR RING COVER, AND SHALL BE "0" AT OTHER INSTALLATIONS.
2. THE STEPS SHALL BE OMITTED WHERE "H" IS LESS THAN 4'-0".
3. ALL EXPOSED CORNERS ARE TO HAVE A 3/4" CHAMFER.

GENERAL NOTES (HEAVY DUTY RING & COVER):

1. HEAVY DUTY RING AND COVER SHALL BE CONSTRUCTED OF CAST IRON AND SHALL CONFORM TO THE REQUIREMENTS OF THE STANDARD SPECIFICATIONS FOR GRAY IRON CASTINGS AASHTO M 103, CLASS 35B, OR 30B.
2. HEAVY DUTY RING AND COVER SHALL NOT BE PAINTED.
3. HEAVY DUTY RING SHALL ALWAYS BE INSTALLED WITH FLANGE ON TOP.
4. DIMENSIONS SHOWN FOR RING AND COVER ARE TYPICAL. THE CONTRACTOR MAY SUBSTITUTE SMALLER CASTINGS IF THE ENGINEER REQUESTING APPROVAL FOR CASTING DESIGNS MAY BE MADE BY REFERRING TO PREVIOUSLY APPROVED DRAWINGS.

GENERAL NOTES (RIBBED VANE GRATE & FRAME)

1. RIBBED VANE GRATE AND FRAME SHALL BE CONSTRUCTED OF CAST IRON AND SHALL CONFORM TO OR EXCEED THE REQUIREMENTS AND STANDARD SPECIFICATIONS FOR GRAY IRON CASTINGS AASHTO M 105, CLASS 35B, & AASHTO M 306.
2. GRATE AND FRAME SHALL NOT BE PAINTED.
3. GRATE AND FRAME SHALL BE INSTALLED IN DROP INLET IN ASSEMBLED POSITION.
4. APPROXIMATE WEIGHT OF GRATE SHALL BE 170 LBS.

RING SECTION
HEAVY DUTY
RING & COVER
APPROXIMATE TOTAL WEIGHT = 333 LBS.

ARKANSAS STATE HIGHWAY COMMISSION
**DETAILS OF DROP INLET &
 JUNCTION BOX (TYPE ST)**
 STANDARD DRAWING FPC-9S



REINFORCED CONCRETE ARCH PIPE DIMENSIONS

EQUIV. DIA.	SPAN		RISE	
	AASHTO M 206	ARDOT NOMINAL	AASHTO M 206	ARDOT NOMINAL
INCHES	INCHES			
15	18	18	11	11
18	22	22	13½	14
21	26	26	15½	16
24	28½	29	18	18
30	36¼	36	22½	23
36	43¾	44	26¾	27
42	51½	51	31¾	31
48	58½	59	36	36
54	65	65	40	40
60	73	73	45	45
72	88	88	54	54
84	102	102	62	62
90	115	115	72	72
96	122	122	77½	77
108	138	138	87½	87
120	154	154	96¾	97
132	168¾	169	106½	107

THE MEASURED SPAN AND RISE SHALL NOT VARY MORE THAN ± 2 PERCENT FROM THE VALUES SPECIFIED BY AASHTO M206.

REINFORCED CONCRETE HORIZONTAL ELLIPTICAL PIPE DIMENSIONS

EQUIV. DIA.	AASHTO M 207	
	SPAN	RISE
INCHES	INCHES	
18	23	14
24	30	19
27	34	22
30	38	24
33	42	27
36	45	29
39	49	32
42	53	34
48	60	38
54	68	43
60	76	48
66	83	53
72	91	58
78	98	63
84	106	68

THE MEASURED SPAN AND RISE SHALL NOT VARY MORE THAN ± 2 PERCENT FROM THE VALUES SPECIFIED BY AASHTO M207.

CONSTRUCTION SEQUENCE

1. PLACE STRUCTURAL BEDDING MATERIAL TO GRADE. DO NOT COMPACT.
2. INSTALL PIPE TO GRADE.
3. COMPACT STRUCTURAL BEDDING OUTSIDE THE MIDDLE THIRD OF THE PIPE.
4. PLACE AND COMPACT THE HAUNCH AREA UP TO THE MIDDLE OF THE PIPE.
5. COMPLETE BACKFILL ACCORDING TO SUBSECTION 606.03.(f)(i).


NOTE: HAUNCH AND STRUCTURAL BEDDING MATERIAL WILL NOT BE PAID FOR SEPARATELY, BUT COMPENSATION WILL BE CONSIDERED TO BE INCLUDED IN THE PRICE BID PER LINEAR FOOT OF CONCRETE PIPE.

- LEGEND -

D₁ = NORMAL INSIDE DIAMETER OF PIPE
D_o = OUTSIDE DIAMETER OF PIPE
H = FILL COVER HEIGHT OVER PIPE (FEET)
MIN. = MINIMUM
= UNDISTURBED SOIL

INSTALLATION TYPE	MATERIAL REQUIREMENTS FOR HAUNCH AND STRUCTURAL BEDDING
TYPE 1	AGGREGATE BASE COURSE (CLASS 5 OR CLASS 7)
TYPE 2	SELECTED MATERIALS (CLASS SM-1, SM-2, OR SM-4) OR TYPE 1 INSTALLATION MATERIAL*
TYPE 3**	AASHTO CLASSIFICATION A-1 THRU A-6 SOIL OR TYPE 1 OR 2 INSTALLATION MATERIAL

* SM-3 WILL NOT BE ALLOWED.
** MATERIALS SHALL NOT INCLUDE ORGANIC MATERIALS OR STONES LARGER THAN 3 INCHES.

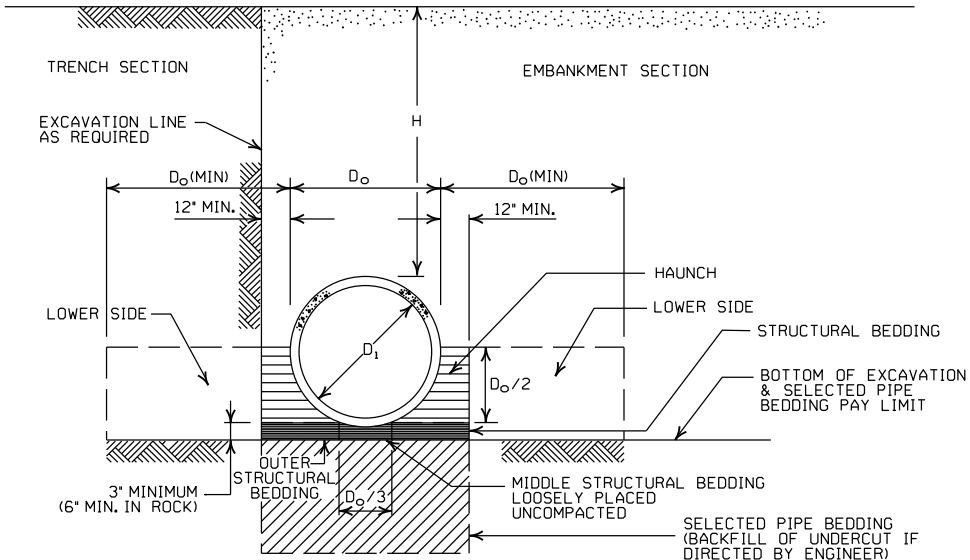

EMBANKMENT AND TRENCH INSTALLATIONS

1. MATERIAL IN THE HAUNCH AND OUTER STRUCTURAL BEDDING SHALL BE COMPACTED TO 95% OF THE MAXIMUM DENSITY ACCORDING TO THE TYPE OR CLASS OF MATERIAL USED.
2. FOR TRENCHES WITH WALLS OF NATURAL SOIL, THE DENSITY OF THE SOIL IN THE LOWER SIDE ZONE SHALL BE AS FIRM AS THE 95% DENSITY REQUIRED FOR THE HAUNCH. IF THE EXISTING SOIL DOES NOT MEET THIS CRITERIA, IT SHALL BE REMOVED AND RECOMPACTED TO 95% OF THE MAXIMUM DENSITY ACCORDING TO THE TYPE OF MATERIAL USED.
3. FOR EMBANKMENTS, THE MATERIAL IN THE LOWER SIDE ZONE SHALL BE COMPACTED TO 95% OF THE MAXIMUM DENSITY ACCORDING TO THE TYPE OR CLASS OF MATERIAL USED.

GENERAL NOTES

1. CONCRETE PIPE CULVERT CONSTRUCTION SHALL CONFORM TO ARKANSAS DEPARTMENT OF TRANSPORTATION STANDARD SPECIFICATIONS FOR HIGHWAY CONSTRUCTION (CURRENT EDITION), WITH APPLICABLE SUPPLEMENTAL SPECIFICATIONS AND SPECIAL PROVISIONS. UNLESS OTHERWISE NOTED IN THE PLANS, SECTION AND SUBSECTION REFER TO THE STANDARD CONSTRUCTION SPECIFICATIONS.
2. CONCRETE PIPE CULVERT DESIGN SHALL CONFORM TO AASHTO LRFD BRIDGE DESIGN SPECIFICATIONS, FIFTH EDITION (2010) WITH 2010 INTERIMS.
3. ALL PIPE SHALL CONFORM TO SECTION 606. CIRCULAR R.C. PIPE CULVERTS SHALL CONFORM TO AASHTO M170, R.C. ARCH PIPE CULVERTS SHALL CONFORM TO AASHTO M206 AND HORIZONTAL ELLIPTICAL PIPE CULVERTS SHALL CONFORM TO AASHTO M207.
4. ALL PIPE SHALL BE PROTECTED DURING CONSTRUCTION BY A COVER SUFFICIENT TO PREVENT DAMAGE FROM PASSAGE OF EQUIPMENT.
5. THE MINIMUM TRENCH WIDTH SHALL BE THE OUTSIDE DIAMETER OF THE PIPE PLUS 24 INCHES. THE MAXIMUM ALLOWABLE TRENCH WIDTH SHALL BE THE MINIMUM WIDTH PRACTICABLE FOR WORKING CONDITIONS.
6. MULTIPLE PIPE CULVERTS SHALL BE INSTALLED WITH A MINIMUM CLEARANCE OF 24 INCHES BETWEEN STRINGS OF PIPE. REFER TO STD. DWG. FES-2 FOR MINIMUM CLEARANCE WHERE FLARED END SECTIONS ARE USED.
7. IMPERVIOUS MATERIAL SHOULD BE PLACED AS DIRECTED BY THE ENGINEER AT THE ENDS OF THE CULVERT TO PREVENT LOSS OF STRUCTURAL BEDDING WHEN PERVIOUS MATERIAL IS USED FOR STRUCTURAL BEDDING AND/OR BACKFILL.
8. NOT MORE THAN ONE LIFTING HOLE MAY BE PROVIDED IN CONCRETE PIPE TO FACILITATE HANDLING. HOLE MAY BE CAST IN PLACE, CUT INTO THE FRESH CONCRETE AFTER FORMS ARE REMOVED, OR DRILLED. THE HOLE SHALL NOT BE MORE THAN TWO INCHES IN DIAMETER OR TWO INCHES SQUARE. CUTTING OR DISPLACEMENT OF REINFORCEMENT WILL NOT BE PERMITTED. SPALLED AREAS AROUND THE HOLE SHALL BE REPAIRED IN A WORKMANLIKE MANNER. LIFTING HOLE SHALL BE FILLED WITH MORTAR, CONCRETE, OR OTHER METHOD AS APPROVED BY THE ENGINEER.
9. WHEN DIRECTED BY THE ENGINEER, UNSUITABLE MATERIAL THAT IS ENCOUNTERED AT THE BOTTOM OF THE EXCAVATED TRENCH (BELOW THE AREA IDENTIFIED AS "STRUCTURAL BEDDING" ABOVE) WILL BE EXCAVATED AND REPLACED WITH SELECTED PIPE BEDDING. THE QUANTITY OF MATERIAL REQUIRED TO BACKFILL THE UNDERCUT AREA UP TO THE SELECTED PIPE BEDDING PAY LIMIT DESIGNATED ABOVE WILL BE MEASURED AND PAID FOR AS "SELECTED PIPE BEDDING."
10. WHEN THE EXISTING MATERIAL EXCAVATED FOR THE PIPE TRENCH IS DETERMINED BY THE ENGINEER TO BE UNSUITABLE FOR BACKFILLING THE PIPE (ABOVE THE AREA IDENTIFIED ABOVE AS THE HAUNCH), BORROW MATERIAL OR MATERIAL FROM THE ROADWAY EXCAVATION WILL BE USED TO BACKFILL THE PIPE. IF SUITABLE MATERIAL IS NOT AVAILABLE, THE ENGINEER MAY AUTHORIZE THE USE OF "SELECTED PIPE BACKFILL."

MINIMUM HEIGHT OF FILL "H" OVER CIRCULAR R.C. PIPE CULVERTS

	CLASS OF PIPE			
	CLASS III		CLASS IV	CLASS V
INSTALLATION TYPE	TYPE 1 OR 2	TYPE 3	ALL	ALL
PIPE ID (IN.)	FEET			
12-15	2	2.5	2	1
18-24	2.5	3	2	1
27-33	3	4	2	1
36-42	3.5	5	2	1
48	4.5	5.5	2	1
54-60	5	7	2	1
66-78	6	8	2	1
84-108	7.5	8	2	1

NOTE: FOR MINIMUM COVER VALUES, "H" SHALL INCLUDE A MINIMUM OF 12" OF PAVEMENT AND/OR BASE.

MINIMUM HEIGHT OF FILL "H" OVER R.C. ARCH & HORIZONTAL ELLIPTICAL PIPE CULVERTS

INSTALLATION TYPE	CLASS OF PIPE	
	CLASS III	CLASS IV
	FEET	
TYPE 2 OR TYPE 3	2.5	1.5

NOTE: TYPE 1 INSTALLATION WILL NOT BE ALLOWED FOR ARCH & HORIZONTAL ELLIPTICAL PIPE CULVERTS.

NOTE: FOR MINIMUM COVER VALUES, "H" SHALL INCLUDE A MINIMUM OF 12" OF PAVEMENT AND/OR BASE.

MAXIMUM HEIGHT OF FILL "H" OVER CIRCULAR R.C. PIPE CULVERTS

INSTALLATION TYPE	CLASS OF PIPE		
	CLASS III	CLASS IV	CLASS V
	FEET		
TYPE 1	21	32	50
TYPE 2	16	25	39
TYPE 3	12	20	30

NOTE: IF FILL HEIGHT EXCEEDS 50 FEET, A SPECIAL DESIGN CONCRETE PIPE WILL BE REQUIRED USING TYPE 1 INSTALLATION.

MAXIMUM HEIGHT OF FILL "H" OVER R.C. ARCH & HORIZONTAL ELLIPTICAL PIPE CULVERTS

INSTALLATION TYPE	CLASS OF PIPE	
	CLASS III	CLASS IV
	FEET	
TYPE 2	13	21
TYPE 3	10	16

NOTE: TYPE 1 INSTALLATION WILL NOT BE ALLOWED FOR ARCH & HORIZONTAL ELLIPTICAL PIPE CULVERTS.


2-27-14	REVISED GENERAL NOTE 1.	
12-15-11	REVISED FOR LRFD DESIGN SPECIFICATIONS	
5-18-00	REVISED TYPE 3 BEDDING & ADDED NOTE	
3-30-00	REVISED INSTALLATIONS	
11-06-97	ISSUED	
DATE	REVISION	DATE FILMED

ARKANSAS STATE HIGHWAY COMMISSION


CONCRETE PIPE CULVERT FILL HEIGHTS & BEDDING

STANDARD DRAWING PCC-1



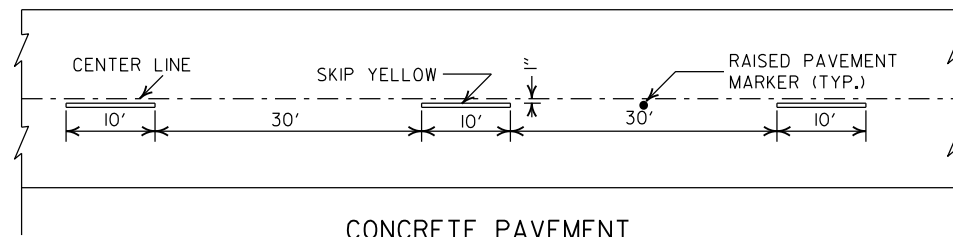


CONCRETE PAVEMENT

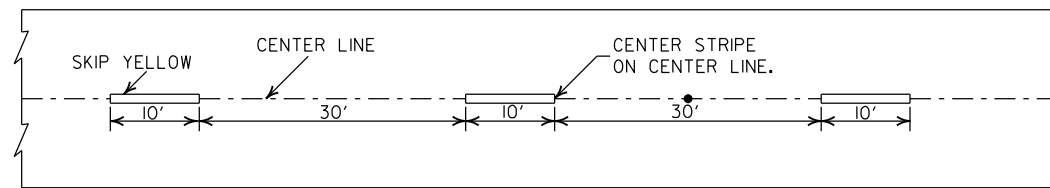


ASPHALT PAVEMENT


BROKEN LINE STRIPING

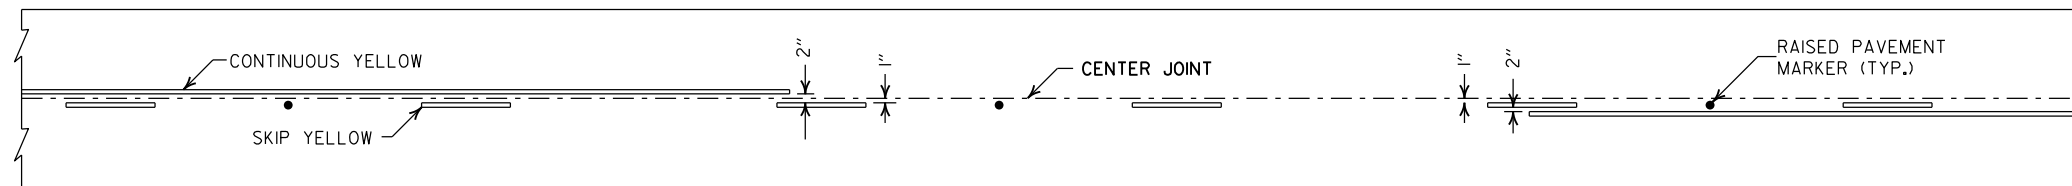


SOLID LINE STRIPING ON CONCRETE PAVEMENT

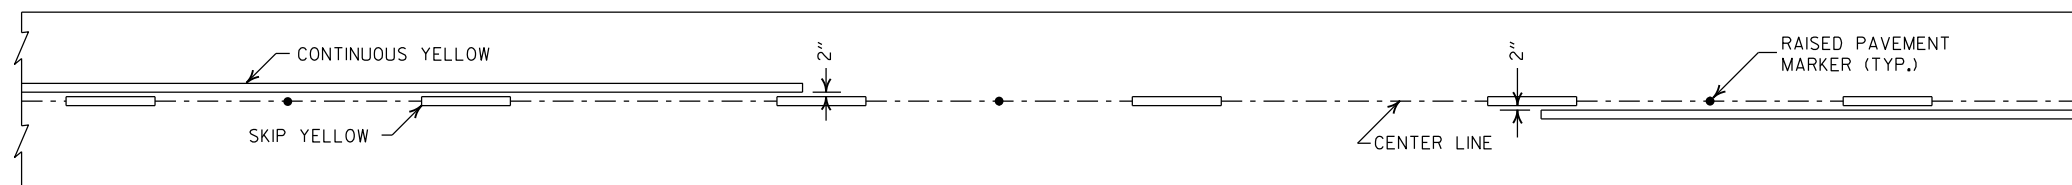

SOLID LINE STRIPING ON ASPHALT PAVEMENT

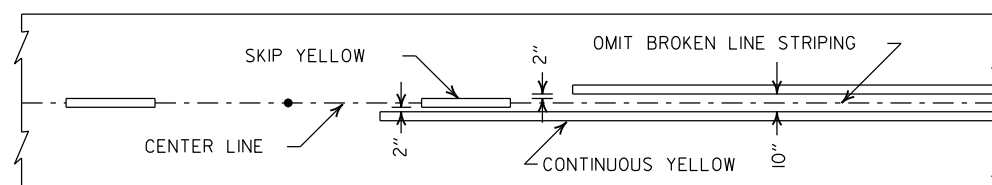


ASPHALT PAVEMENT

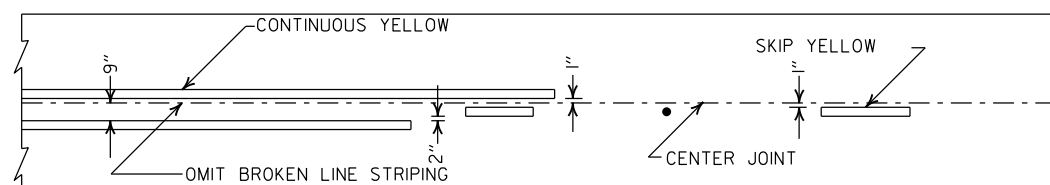


CONCRETE PAVEMENT

STRIPING AT ADJACENT NO PASSING LANES

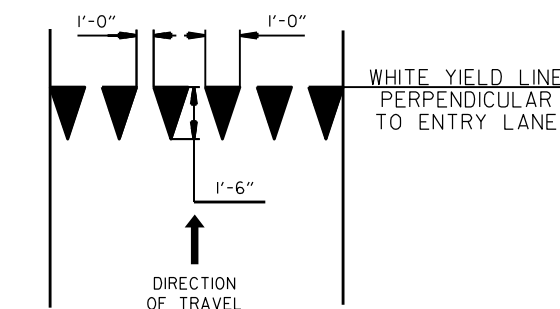


YIELD LINE DETAIL

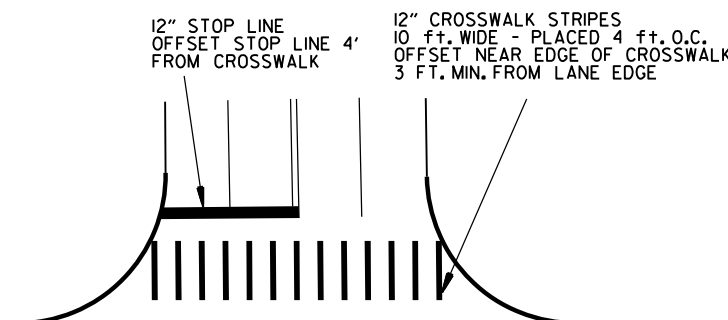

CROSSWALK AND STOP LINE DETAILS


- NOTES:
1. REFER TO THE STRIPING DETAILS FOR PAVEMENT MARKING LINE WIDTHS.
 2. THIS DRAWING SHALL BE USED IN CONJUNCTION WITH THE LATEST REVISED ADDITION OF THE "MANUAL ON UNIFORM TRAFFIC CONTROL DEVICES."
 3. RAISED PAVEMENT MARKERS SHALL BE PLACED ON AN 80 FEET SPACING UNLESS OTHERWISE SHOWN IN THE PLANS.

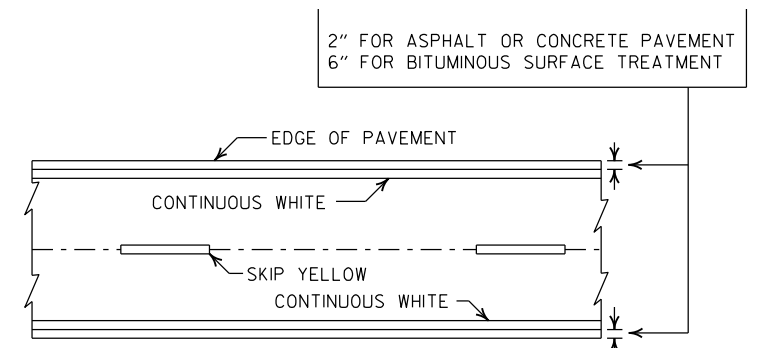

PAVEMENT EDGE LINE MARKING


NOTE:
THE RED LENS OF THE
TYPE II R.P.M. SHALL
FACE THE INCORRECT
TRAFFIC MOVEMENT.

TYPE II
RED/CLEAR OR
YELLOW/YELLOW

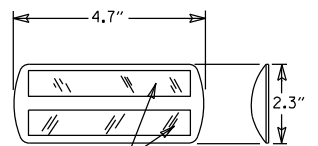

PRISMATIC REFLECTOR

NOTE:
DIMENSIONS SHOWN FOR RAISED PAVEMENT
MARKERS ARE TYPICAL. THE CONTRACTOR
MAY SUBSTITUTE SIMILAR MARKERS WITH
THE APPROVAL OF THE ENGINEER. REQUESTING
APPROVAL FOR SIMILAR MARKERS MAY BE
MADE BY REFERRING TO THE ARDOT QUALIFIED
PRODUCTS LIST.

 

























DETAIL OF STANDARD RAISED PAVEMENT MARKERS





2-27-20	REVISED STOP LINE DETAILS	
6-1-17	ADDED YIELD LINE DETAIL	
5-12-16	REVISED LINE WIDTHS, SPACING, & NOTES	
9-12-13	REVISED DETAIL OF STANDARD RAISED PAVEMENT MARKERS	
11-17-10	REVISED GENERAL NOTES & REMOVED PLOWABLE PAVT MRKRS	
11-18-04	REVISED NOTE 2 & GENERAL NOTES	
8-22-02	ADDED CROSSWALK & STOPBAR DTLS.	
7-02-98	ADDED DETAILS OF STD. RAISED PAVT. MARKERS	
4-26-96	REV. NOTES 3&4; ADDED R.P.M.	
9-30-80	DRAWN	1-9-30-80
DATE	REVISION	FILMED

ARKANSAS STATE HIGHWAY COMMISSION


PAVEMENT MARKING DETAILS

STANDARD DRAWING PM-1

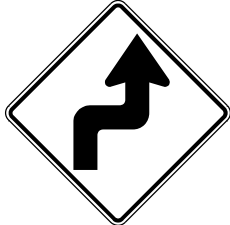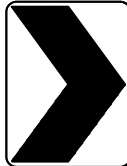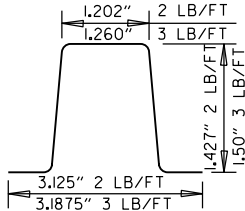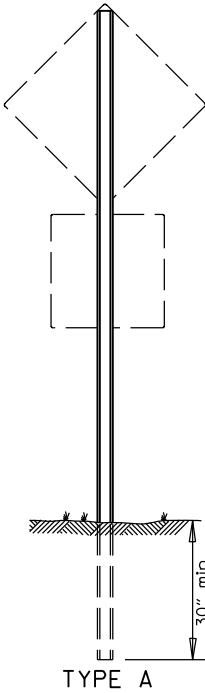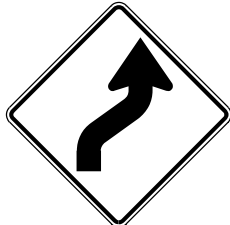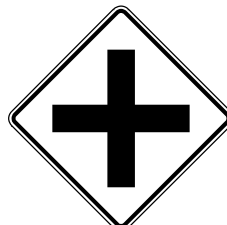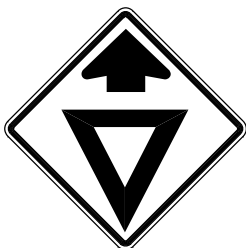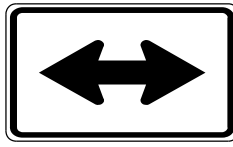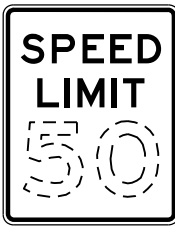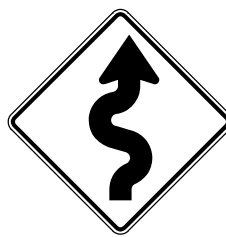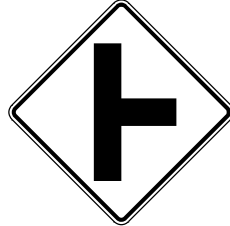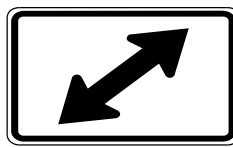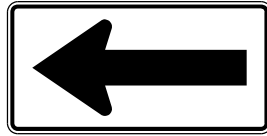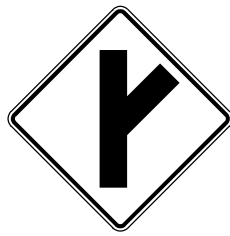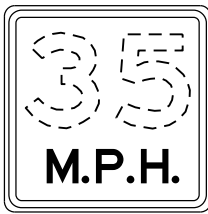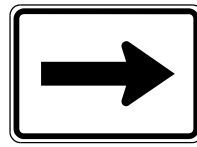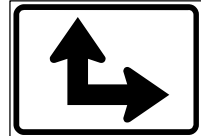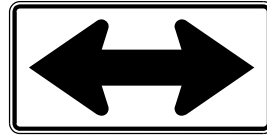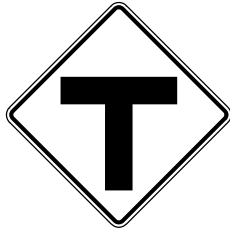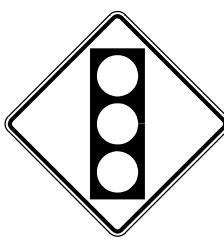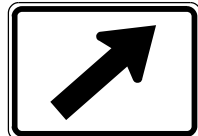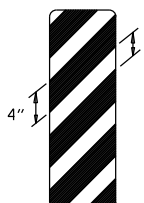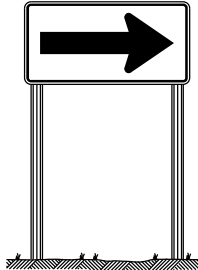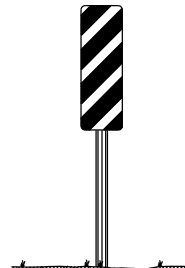
 RI-1 30"X30"	 W1-3 30"X30" (LT. OR RT.)	 W1-8 18"X24"	 W2-5 30"X30"	 W3-1 36"X36"	 W5-1 36"X36"	 M6-3 21"X15"		MINIMUM DIMENSIONS SHOWN SUPPORT SECTION  (U-CHANNEL) STANDARD SUPPORT ASSEMBLIES  TYPE A NOTE: LENGTH OF SIGN POSTS SHALL BE DETERMINED SO AS TO PROVIDE FOR MINIMUM VERTICAL CLEARANCES AS CALLED FOR IN THE SPECIFICATIONS PLUS A MINIMUM VERTICAL PENETRATION OF 30" IN THE SOIL.																																	
 RI-2 36"X36"X36"	 W1-4 30"X30" (LT. OR RT.)	 W2-1 30"X30"	 SI-1 36"X36"	 W3-2 36"X36"	 LASSEN 16 COUNTY County Route Marker MI-6 24"X24"	 M6-4 21"X15"																																			
 R2-1 24"X30"	 W1-5 30"X30" (LT. OR RT.)	 W2-2 30"X30"	 NARROW BRIDGE W5-2 36"X36"	 PAVEMENT ENDS W8-3 36"X36"	NOTE: REFLECTORIZED YELLOW LEGEND (COUNTY NAME, ROUTE LETTER & NUMBER) & BORDER ON A BLUE BACKGROUND.  RI-3P 18"X6"	 M6-5 21"X15"																																			
 W1-1 30"X30" (LT. OR RT.)	 W1-6 48"X24"	 W2-3 30"X30" (LT. OR RT.)	 ONE LANE BRIDGE W5-3 36"X36"	 W13-1P 18"X18"	 M6-1 21"X15"	 M6-6 21"X15"																																			
 W1-2 30"X30" (LT. OR RT.)	 W1-7 48"X24"	 W2-4 30"X30"	 W10-1 36" DIAMETER	 W3-3 36"X36"	 M6-2 21"X15"	 S4-3P 24"X8"	 OM-3 12"X36" (LT. OR RT.)	 TYPE B  TYPE C MINIMUM WEIGHT TYPE A & B = 3 LBS./FT. TYPE C = 2 LBS./FT.																																	
STANDARD HIGHWAY SIGNS						<table><tr><td>9-12-13</td><td>DELETED JOB NO. BLOCK; REVISED RI-3 TO RI-3P</td><td></td></tr><tr><td>4-17-08</td><td>REVISED SIGN DESIGNATION - W3-1 & W3-2</td><td></td></tr><tr><td>4-10-03</td><td>REVISED W5-2, W8-3, OM-3; ADDED W1-8</td><td></td></tr><tr><td>1-5-81</td><td>REDRAWN</td><td>960-1-15-81</td></tr><tr><td>9-15-78</td><td>ADDED W14-3</td><td>877-9-15-78</td></tr><tr><td>9-2-76</td><td>POST WT.</td><td>623-9-3-76</td></tr><tr><td>5-3-76</td><td>STEEL POST WT. FROM 2"-3"; ADDED S4-2 & S4-3</td><td>504-5-3-76</td></tr><tr><td>8-12-74</td><td>REV. HT. TYPE "C" ASSEMBLY</td><td>500-8-21-74</td></tr><tr><td>12-21-72</td><td>ADDED M6-2,3,4,5,6</td><td>500-12-21-72</td></tr><tr><td>12-1-72</td><td>ISSUED</td><td>562-12-1-72</td></tr><tr><td>DATE</td><td>REVISION</td><td>DATE FILMED</td></tr></table>		9-12-13	DELETED JOB NO. BLOCK; REVISED RI-3 TO RI-3P		4-17-08	REVISED SIGN DESIGNATION - W3-1 & W3-2		4-10-03	REVISED W5-2, W8-3, OM-3; ADDED W1-8		1-5-81	REDRAWN	960-1-15-81	9-15-78	ADDED W14-3	877-9-15-78	9-2-76	POST WT.	623-9-3-76	5-3-76	STEEL POST WT. FROM 2"-3"; ADDED S4-2 & S4-3	504-5-3-76	8-12-74	REV. HT. TYPE "C" ASSEMBLY	500-8-21-74	12-21-72	ADDED M6-2,3,4,5,6	500-12-21-72	12-1-72	ISSUED	562-12-1-72	DATE	REVISION	DATE FILMED	SUPPORT ASSEMBLIES
9-12-13	DELETED JOB NO. BLOCK; REVISED RI-3 TO RI-3P	
4-17-08	REVISED SIGN DESIGNATION - W3-1 & W3-2	
4-10-03	REVISED W5-2, W8-3, OM-3; ADDED W1-8	
1-5-81	REDRAWN	960-1-15-81																																							
9-15-78	ADDED W14-3	877-9-15-78																																							
9-2-76	POST WT.	623-9-3-76																																							
5-3-76	STEEL POST WT. FROM 2"-3"; ADDED S4-2 & S4-3	504-5-3-76																																							
8-12-74	REV. HT. TYPE "C" ASSEMBLY	500-8-21-74																																							
12-21-72	ADDED M6-2,3,4,5,6	500-12-21-72																																							
12-1-72	ISSUED	562-12-1-72																																							
DATE	REVISION	DATE FILMED																																							
						ARKANSAS STATE HIGHWAY COMMISSION STANDARD HIGHWAY SIGNS AND SUPPORT ASSEMBLIES STANDARD DRAWING SHS-1																																			

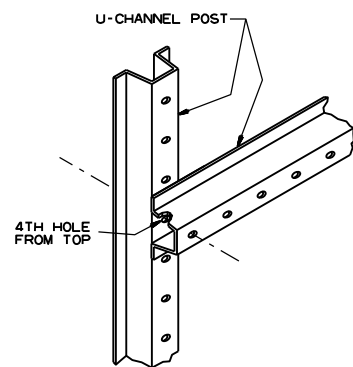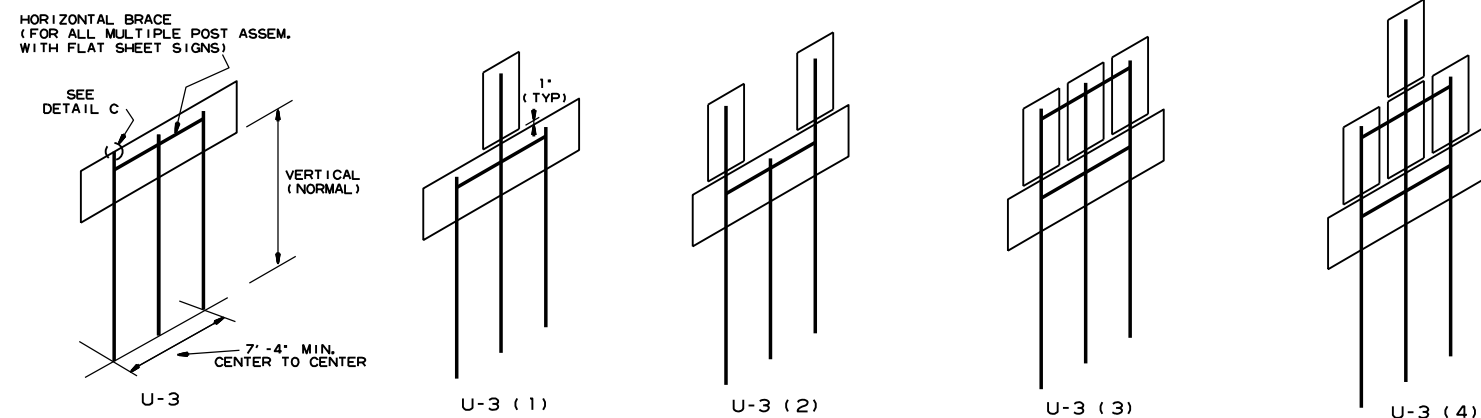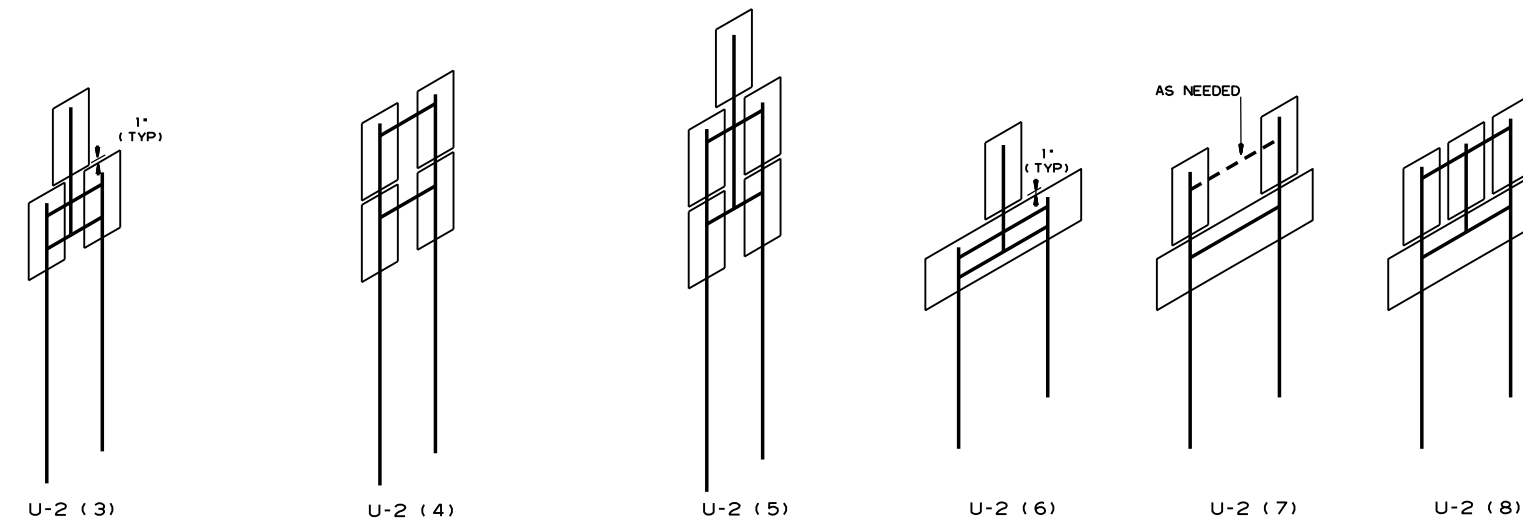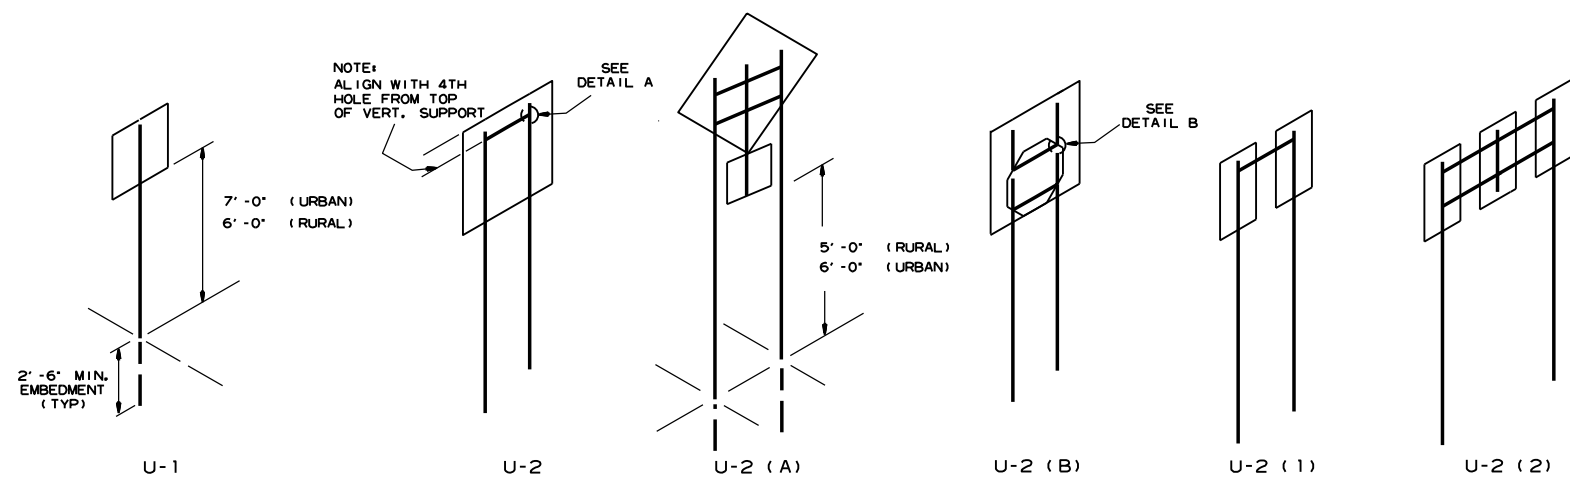


DETAIL A
SHOWING HORIZONTAL BRACE

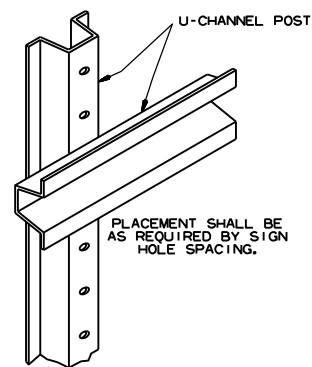


DETAIL B
SHOWING BACK-TO-BACK
INSTALLATION

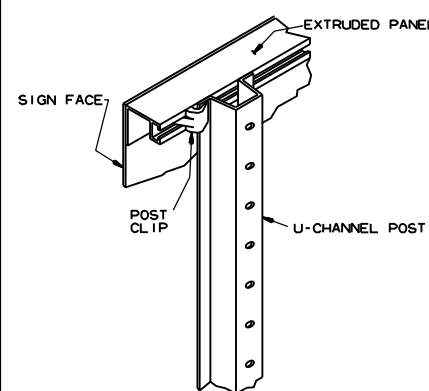


DETAIL C
SHOWING GUIDE SIGN MOUNTING
WITH EXTRUDED PANELS

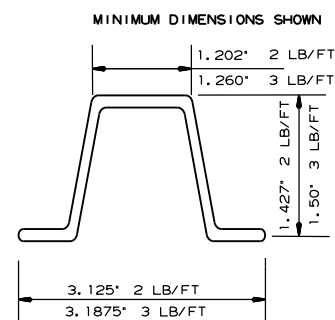

DETAIL C
U-CHANNEL POST

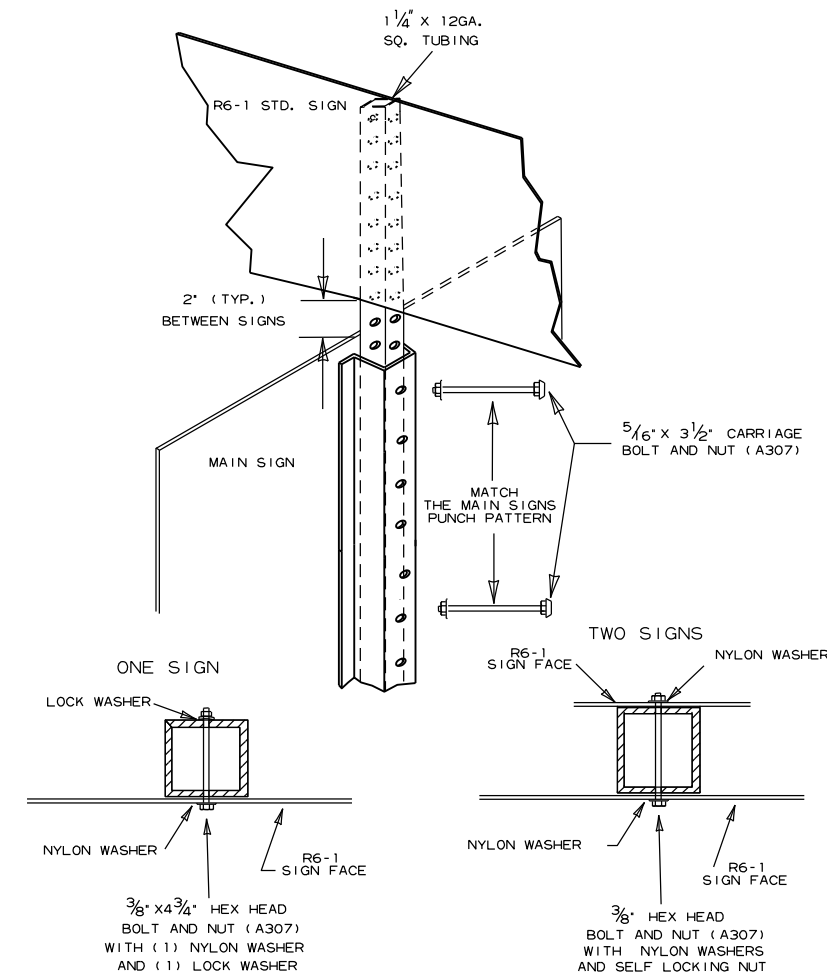

DETAIL E
R6-1 EXTENSION
FOR U-CHANNEL POST

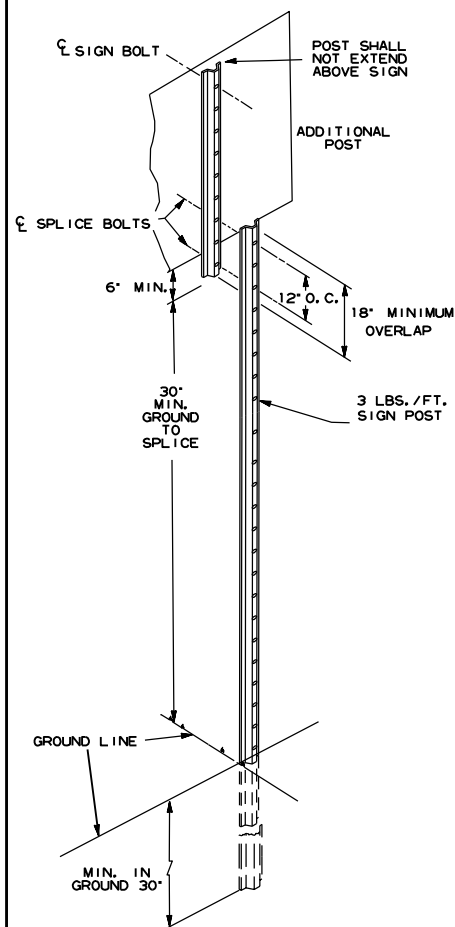

DETAIL F
DETAIL OF SPLICES

NOTES:


SIGNS AT LEAST 8' IN LENGTH MAY BE
INSTALLED ON THREE 3 LB. POST. IN
NO CASE SHALL THERE BE MORE THAN
TWO 3 LB. POSTS WITHIN A 7' PATH.

SPLICES NECESSARY TO ATTAIN PROPER
MOUNTING HEIGHT SHALL BE AS SHOWN IN
DETAIL (F).

NORMAL INSTALLATIONS WILL REQUIRE
5/16" DIA. CARRIAGE BOLTS TO MOUNT
SIGNS TO POST AND TO ASSEMBLE THE
VARIOUS POST SUPPORTS.

ALL SIGN POSTS SHALL BE PLUMB.


THE POST FOR "TYPE U" SUPPORTS SHALL
BE HOT DIP GALVANIZED.

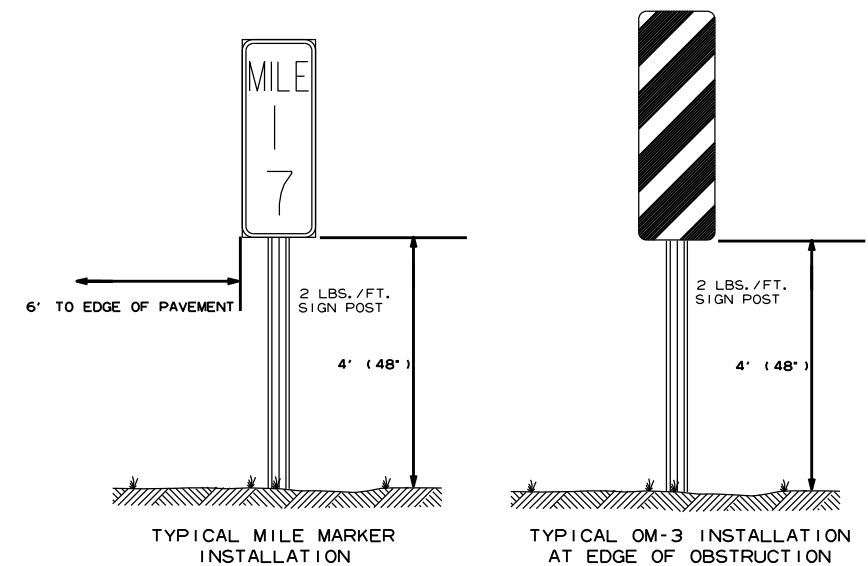

7-25-19	REVISED CARRIAGE BOLT WITH MATERIAL REQUIREMENT		ARKANSAS STATE HIGHWAY COMMISSION
2-27-14	REVISED NOTES.		
9-12-13	REVISED U-2(3), U-2(6), U-3(1), DETAIL D; ADDED DETAILS E & F; ADDED TYPICAL MARKERS		
10-9-03	REMOVED ROUND POST & REVISED SPACING		
10-12-95	MOVED UPPER SPLICE		
6-8-95	REVISED SPLICE DETAIL	6-8-95	
2-2-95	REDRAWN	2-2-95	
DATE	REVISION	FILMED	

U-CHANNEL POST ASSEMBLIES

STANDARD DRAWING SHS-2

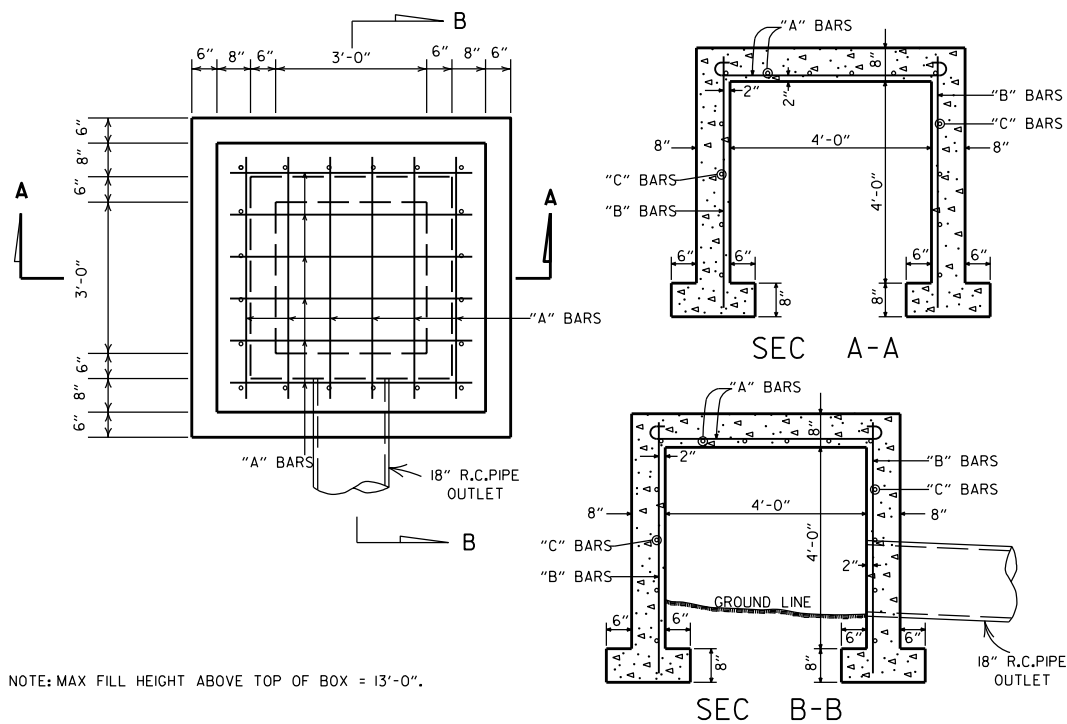

NOTE: MAX FILL HEIGHT ABOVE TOP OF BOX = 13'-0".


STEEL SCHEDULE			
BAR	NUMBER	LENGTH	SPACING
"A"	12	6'-0"	10"
"B"	20	5'-0"	10 1/2"
"C"	16	5'-0"	12"

ALL STEEL TO BE #4 BARS


QUANTITIES
CONCRETE 3.31 CU. YDS.
REINFORCING STEEL 168 LB.

GENERAL NOTE:
THE PAY ITEMS FOR REINFORCED CONCRETE SPRING BOXES SHALL BE FOR THE QUANTITIES OF CONCRETE OF THE CLASS SPECIFIED, REINFORCING STEEL, EXCAVATION FOR STRUCTURES AND 18" R.C. PIPE CULVERT.


REINFORCED CONCRETE SPRING BOX

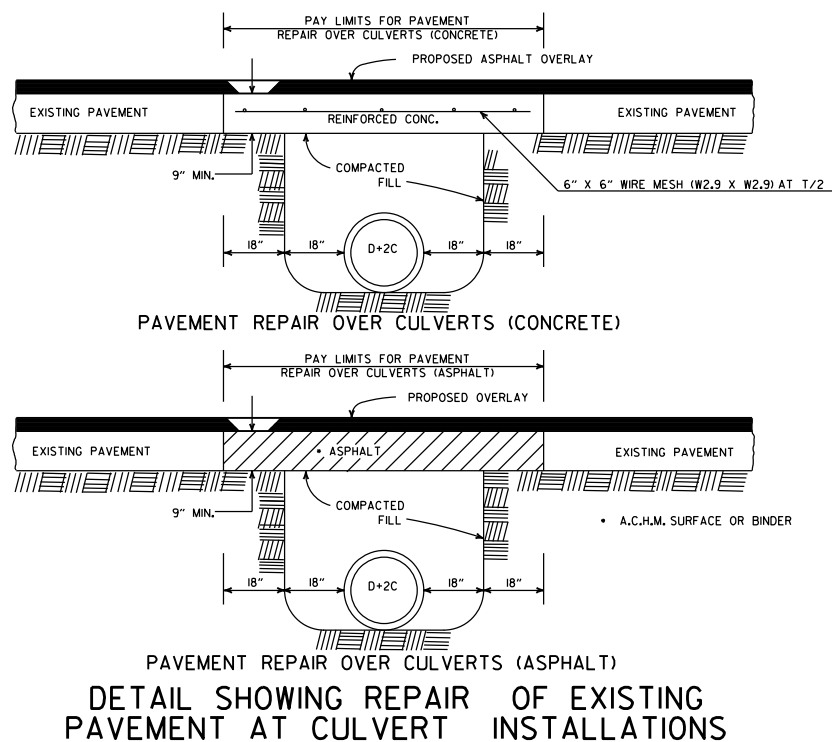


DETAIL SHOWING REPAIR OF EXISTING PAVEMENT AT CULVERT INSTALLATIONS

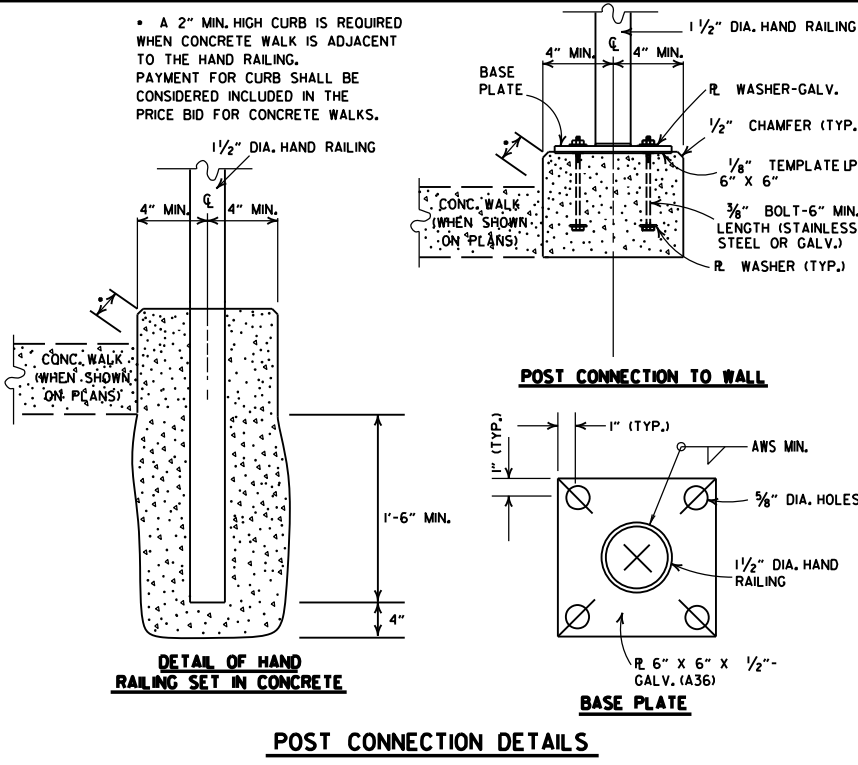

POST CONNECTION DETAILS

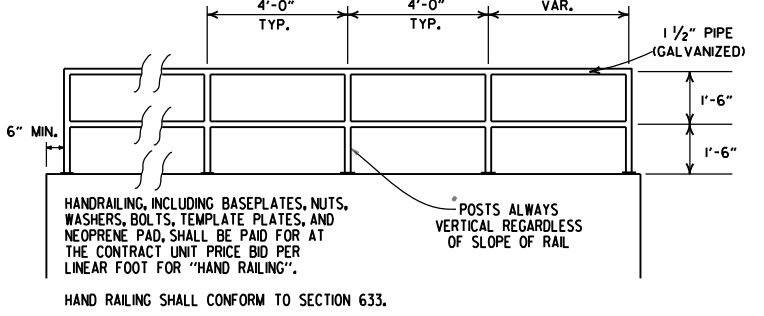

HAND RAILING SHALL CONFORM TO SECTION 633.

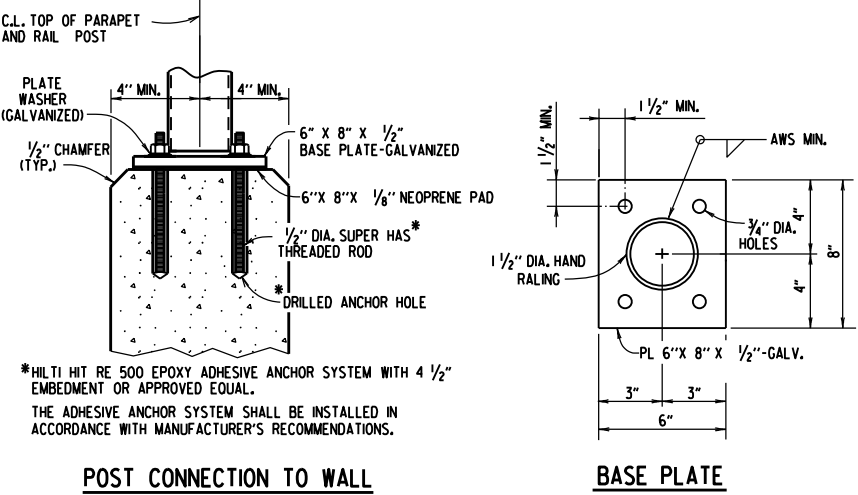


POST CONNECTION TO WALL

BASE PLATE

DETAILS OF ALTERNATE POST ANCHOR SYSTEM (EPOXY ADHESIVE ANCHORS)

HAND RAILING DETAILS

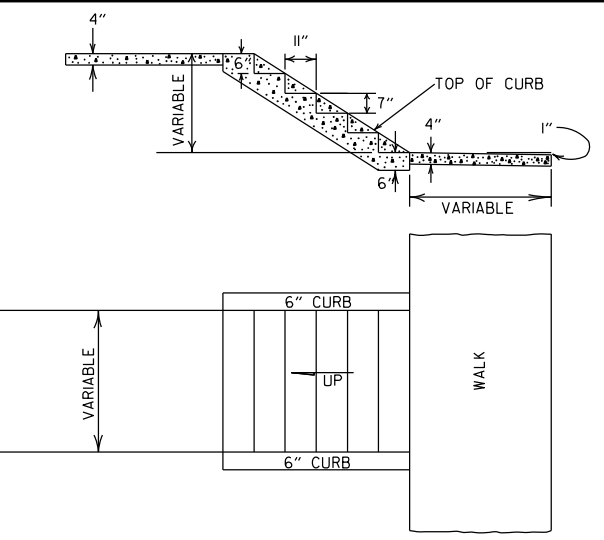


DETAILS OF CONCRETE STEPS & WALKS

10-25-18	REVISED DETAIL SHOWING REPAIR OF EXISTING PAVEMENT AT CULVERT INSTALLATIONS	
9-12-13	REVISED REINFORCED CONCRETE SPRING BOX	
7-26-12	REMOVED RETAINING WALL DETAILS & REVISED HAND RAILING DETAILS	
4-17-08	REV. JOINT & FOOTING STEP DETAILS	
11-29-07	REVISED RETAINING WALL DRAINAGE	
5-25-06	REVISED PVMT REPAIR OVER CULVERTS (CONC); REVISED REINFORCED CONC SPRING BOX	
10-9-03	REVISED PIPE RAILING DETAILS TO HAND RAILING DETAILS	
4-10-03	REVISED RETAINING WALL DRAWING	
8-22-02	ADDED HAND RAILING DETAIL	
11-16-01	REVISED PVMT REPAIR OVER CULVERTS (CONC); CORRECTED SPELLING IN GENERAL NOTES	
11-18-98	ADDED GENERAL NOTES TO CONCRETE STEPS & WALKS	
7-02-98	ENLARGED PIPE	
4-03-97	ADDED NOTE TO STEEL BAR SCHED.	
10-18-96	CORRECTED SPELLING	
4-26-96	ADD WEEP HOLE; REV. JOINT SPACING IN RET. WALL	
6-2-94	CHANGED CONST. TO CONTRACTION JOINT	
10-1-92	CHANGED MESH FABRIC TO WIRE MESH	10-1-92
8-15-91	DELETED HDWL MODIFICATION DETAIL	8-15-91
11-8-90	DELETED COLD MIX FROM CULV'T. REPAIR	11-8-90
11-30-89	REV. RETAINING WALL STEEL SCHEDULE	11-30-89
11-17-88	V. BARS BEHIND ARROW	665-11-17-88
7-15-88	REV. PAVEMENT REPAIR	649-7-15-88
11-1-84	REV. TRENCH FOR PIPE UNDERDRAIN	510-11-1-84
1-4-83	ELIMINATED CONC. CLASS & ADDED CHAMFER NOTE	682-1-4-83
3-2-81	SPELLING OF "UNDERDRAIN"	721-3-2-81
4-20-79	REV. UNDERDRAIN DET & PAVEMENT REPAIR	674-4-20-79
2-2-76	12" MIN. GRAN. MAT'L. OVER PIPE	919-2-2-76
4-10-75	REM. SPECS. FOR GRAN. MAT'L.	568-4-10-75-853
5-22-74	GRANULAR MAT'L. TO BE SB-3	567-5-22-74-740
10-2-72	REVISED AND REDRAWN	564-10-16-72
DATE	REVISION	DATE FILMED

ARKANSAS STATE HIGHWAY COMMISSION


DETAILS OF SPECIAL ITEMS

STANDARD DRAWING SI - I

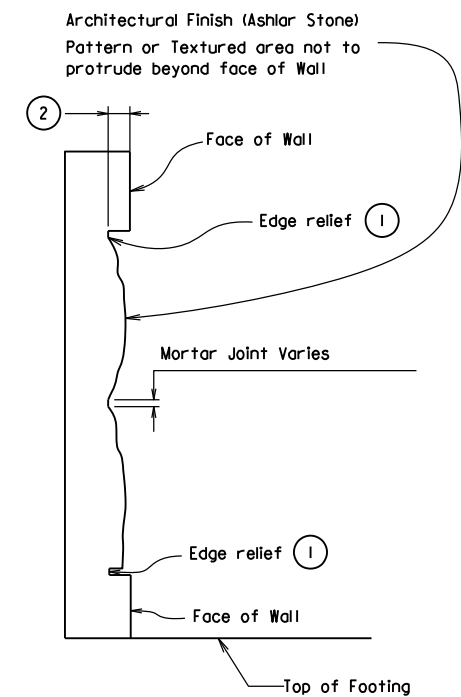

ARCHITECTURAL FINISH DETAILS
N.T.S.

- 1 Provide edge relief around perimeter of Texture. Edge relief dimensions shall match manufacturers edge distance.
- 2 Depth of Ashlar Stone pattern approx. 1 1/2". See SP "Architectural Finish".

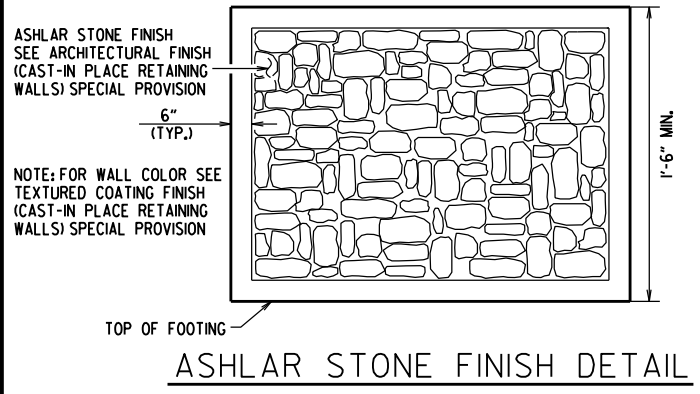


NOTES:


Wall pattern shall be applied to the exposed surfaces of wall in accordance with SP "Architectural Finish (Cast-In Place Retaining Walls)" and as shown in the plans. Care shall be taken with form liner handling and installation to ensure aesthetic quality of the wall texturing is maintained. Where form liner panels require modification to conform to the location, dimensions and lines shown in the plans, the Contractor shall provide edge relief matching that of the unaltered form liner. Payment for wall texturing shall be in accordance with SP "Architectural Finish (Cast-In Place Retaining Walls)".

No adjustments will be made in concrete volume due to the use of "Architectural Finish". Class "S" Concrete shall be measured in accordance with Subsection 802.24(a). Care shall be taken in placing concrete to avoid segregation and to eliminate flow lines.


Class 3 Textured Coating Finish shall be applied to wall surfaces as specified in SP "Textured Coating Finish (Cast-In Place Retaining Walls)" and in accordance with Subsection 802.19(b)(3).

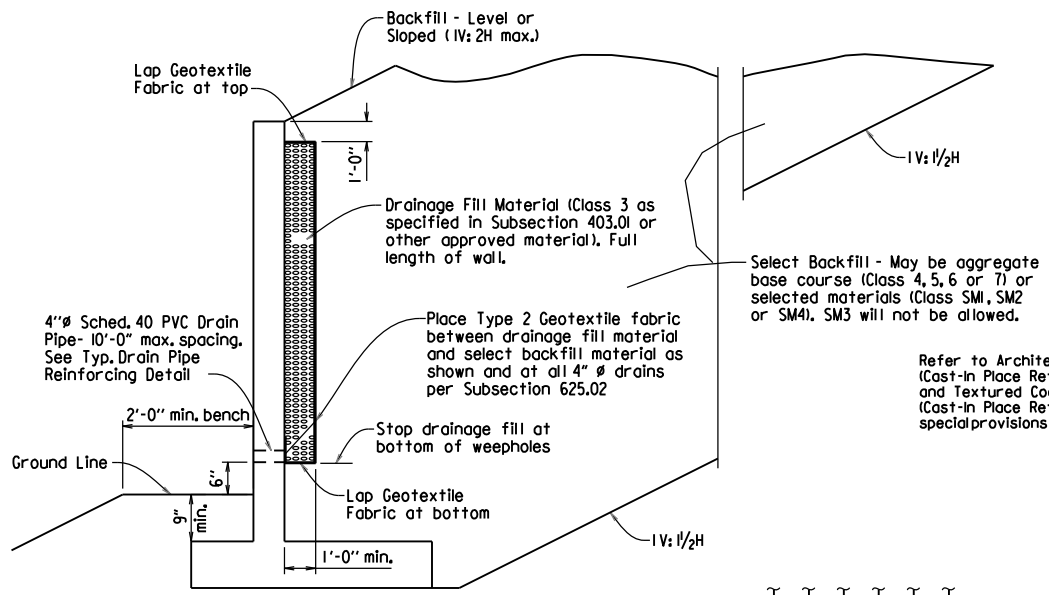


TYPICAL DRAINAGE & BACKFILL DETAILS
N.T.S.

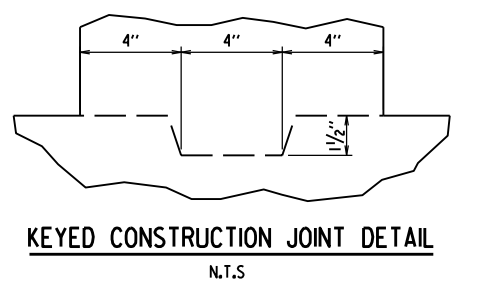


KEYED CONSTRUCTION JOINT DETAIL
N.T.S.

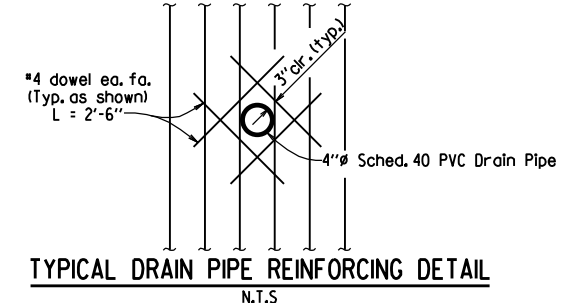


TYPICAL DRAIN PIPE REINFORCING DETAIL
N.T.S.

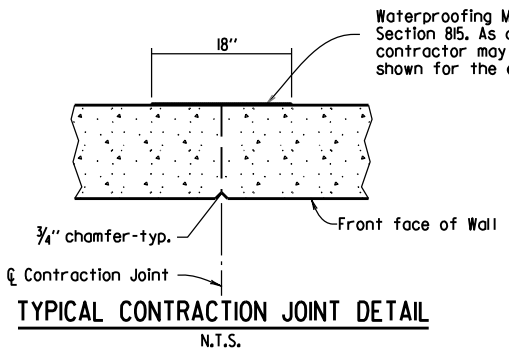


TYPICAL CONTRACTION JOINT DETAIL
N.T.S.

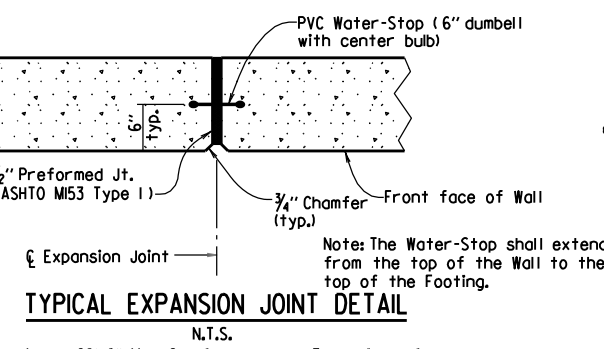


TYPICAL EXPANSION JOINT DETAIL
N.T.S.

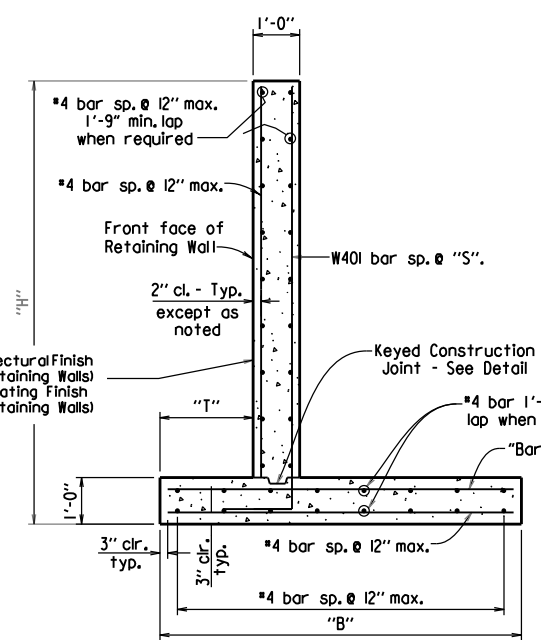

TYPICAL SECTION
N.T.S.

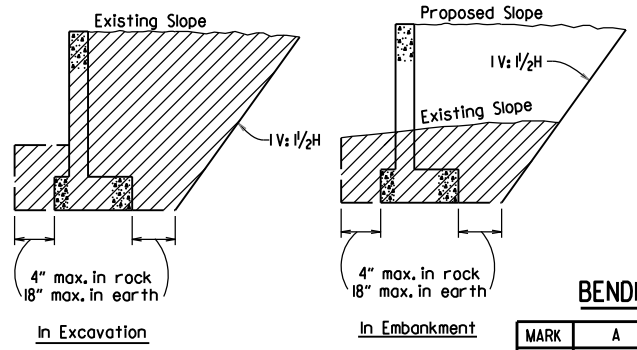

DETAILS OF EXCAVATION
N.T.S.

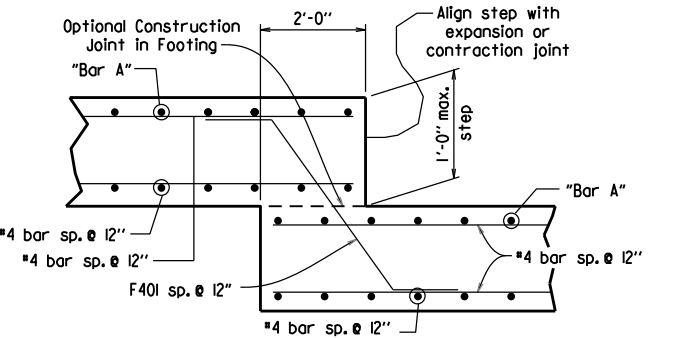

FOOTING STEP DETAIL
N.T.S.

DATE	REVISION	DATE FILMED
5-14-20	ADDED ASHLAR STONE FINISH DETAIL AND NOTES. REVISED TYP. SECTION AND GEN. NOTES.	
5-12-16	REVISED SLOPES FOR SELECT BACKFILL	
2-27-14	REVISED GENERAL NOTES	
7-26-12	DRAWING ISSUED	

GENERAL NOTES

CONSTRUCTION SPECIFICATIONS: Arkansas Department of Transportation Standard Specifications for Highway Construction (Current Edition) with applicable supplemental specifications and special provisions. Unless otherwise noted in the plans, Section and Subsection refer to the Standard Construction Specifications.

DESIGN SPECIFICATIONS: AASHTO LRFD Bridge Design Specifications, Sixth Edition (2012).

LIVE LOAD: Live Load Surcharge is not included in the design of these walls. Vehicular Live Load shall not be allowed within a distance equal to one-half the height of the wall.

CONCRETE: Concrete shall be poured in the dry and all exposed corners to be chamfered 1/2". All concrete shall be Class S with a minimum 28 day compressive strength $f'_c = 3,500$ psi. A Class 2 Surface finish shall be used on all surfaces of the concrete unless otherwise noted. Refer to Architectural Finish (Cast-In Place Retaining Walls) and Textured Coating Finish (Cast-In Place Retaining Walls) special provisions.

REINFORCING STEEL: All reinforcing steel shall conform to AASHTO M31 or M53, Grade 60.

Foundations for footings shall be prepared in accordance with subsection 801.04. Backfill for retaining walls shall be in accordance with subsection 801.08.

Waterproof Membrane (Type C), waterstops, preformed joints, weep holes & geotextile fabric shall not be paid for directly, but shall be considered subsidiary to Class S Concrete.

Drainage fill material (Class 3) and select backfill shall be measured and paid for as Compacted Embankment.

These details are not intended for use along streams or ditches without consideration for scour.


TABLE OF RETAINING WALL VARIABLES
(SLOPED BACKFILL) (1V: 2H MAX.)

"H"	"T"	"B"	"S"	"Bar A" Size & Spacing
3'-0"	9"	2'-6"	12"	*4 @ 12"
4'-0"	9"	3'-6"	12"	*4 @ 12"
5'-0"	9"	4'-6"	12"	*4 @ 12"
6'-0"	9"	5'-6"	12"	*4 @ 6"
7'-0"	9"	6'-6"	12"	*5 @ 6 1/2"
8'-0"	1'-6"	8'-0"	7 1/2"	*6 @ 6"
9'-0"	1'-11"	9'-6"	5"	*8 @ 6"

TABLE OF RETAINING WALL VARIABLES
(LEVEL BACKFILL)

"H"	"T"	"B"	"S"	"Bar A" Size & Spacing
3'-0"	9"	2'-6"	12"	*4 @ 12"
4'-0"	9"	3'-6"	12"	*4 @ 12"
5'-0"	9"	4'-0"	12"	*4 @ 12"
6'-0"	9"	4'-6"	12"	*4 @ 12"
7'-0"	9"	5'-6"	12"	*4 @ 10"
8'-0"	9"	6'-0"	12"	*5 @ 10"
9'-0"	1'-0"	7'-0"	12"	*5 @ 6 1/2"














BENDING DIAGRAMS

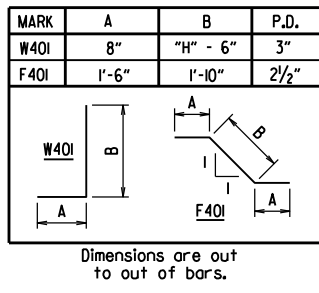

SEISMIC ZONE: These walls have been designed for the following site adjusted peak ground accelerations (A_S):
Level Backfill - $A_S \leq .40g$
Sloped Backfill (1V: 2H max.) - $A_S \leq .30g$


ARKANSAS STATE HIGHWAY COMMISSION

REINFORCED CONCRETE RETAINING WALL (WITHOUT LIVE LOAD SURCHARGE)

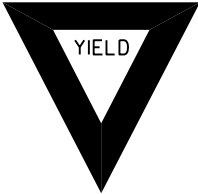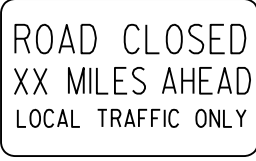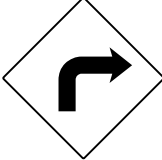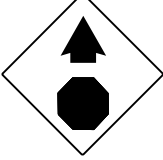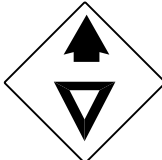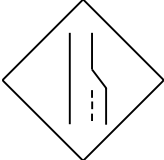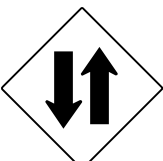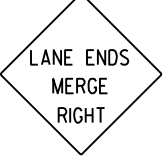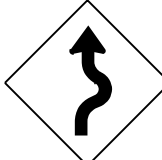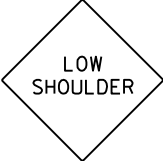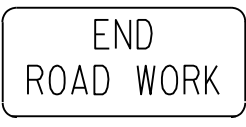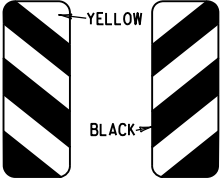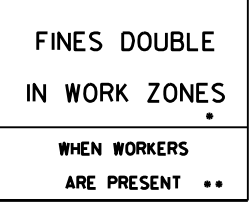
RI-1  STANDARD 30"x30" EXPRESSWAY 36"x36" SPECIAL 48"x48"	RI-2  STD. 36"x36"x36" EXPWY. 48"x48"x48" FWY. 60"x60"x60"	R2-1  STD. 24"x30" EXPWY. 36"x48" FWY. 48"x60"	W3-5  STD. 36"x36" EXPWY. 48"x48" FWY. 48"x48"	W3-5a  STD. 36"x36" EXPWY. 48"x48" FWY. 48"x48"	R4-1  STD. 24"x30" EXPWY. 36"x48" FWY. 48"x60"	R4-2  STD. 24"x30" EXPWY. 36"x48" FWY. 48"x60"	ADVANCE DISTANCES (XXXX) 500 FT 1000 FT 1500 FT 1/2 MILE 3/4 MILE 1 MILE AHEAD GENERAL NOTES: 1. ALL TRAFFIC CONTROL DEVICES USED ON ROAD CONSTRUCTION SHALL CONFORM TO THE MANUAL ON UNIFORM TRAFFIC CONTROL DEVICES, LATEST EDITION, AND TO THE STANDARD HIGHWAY SIGNS, LATEST EDITION, OR AS APPROVED BY THE FEDERAL HIGHWAY ADMINISTRATION. 2. TRAFFIC CONTROL DEVICES SHALL BE SET UP JUST BEFORE THE START OF CONSTRUCTION OPERATIONS AND SHALL BE PROPERLY MAINTAINED DURING THE TIME SUCH CONDITIONS EXIST. THEY SHALL REMAIN IN PLACE ONLY AS LONG AS NEEDED AND REMOVED THEREAFTER. 3. EXISTING SIGNS AND CONSTRUCTION SIGNS SHALL BE KEPT IN PROPER POSITION, AND BE CLEAN AND LEGIBLE AT ALL TIMES. SIGNS THAT DO NOT APPLY TO EXISTING CONDITIONS SHALL BE REMOVED. SIGNS THAT ARE DAMAGED, DEFACED, OR THAT ACCUMULATE DIRT DURING CONSTRUCTION SHALL BE CLEANED, REPAIRED, OR REPLACED. 4. SIGNS ARE USUALLY MOUNTED ON A SINGLE POST, ALTHOUGH THOSE WIDER THAN 36" OR LARGER THAN 10 SQ. FT. SHALL BE MOUNTED ON TWO POSTS, OR ABOVE A TYPE III BARRICADE. 5. SIGN POSTS DIRECT BURIED IN SOIL SHALL BE 2 LB. MINIMUM CHANNEL POST OR 4"x4" WOOD POSTS. CHANNEL POSTS SHALL BE PAINTED GREEN. WOOD POSTS SHALL BE PAINTED WHITE. ALL POSTS SHALL BE NEATLY CONSTRUCTED, AND SHALL BE REPLUMBED, CLEANED, OR REPAIRED AS NEEDED FOR THE DURATION OF THE JOB. THERE SHALL NOT BE MORE THAN 2 POSTS IN A 7' PATH FOR WOOD OR CHANNEL POSTS. ANY CHANNEL POST SPLICE SHALL BE IN ACCORDANCE WITH STANDARD DRAWING TC-3. 6. POST MOUNTED SIGNS IN RURAL AREAS SHALL BE CONSTRUCTED WITH THE NEAR EDGE OF THE SIGN FROM 6 TO 12 FEET FROM THE PAVEMENT EDGE. SIGNS IN URBAN AREAS AND BARRICADE MOUNTED SIGNS SHALL BE MOUNTED A MINIMUM OF 2 FEET FROM THE PAVEMENT EDGE. 7. ALL POST AND BARRICADE MOUNTED SIGNS MOUNTED IN URBAN AREAS SHALL BE MOUNTED A MINIMUM DISTANCE OF 7' FROM THE BOTTOM OF THE SIGN TO THE ROADWAY SURFACE. ALL POST AND BARRICADE MOUNTED SIGNS MOUNTED IN RURAL AREAS SHALL BE MOUNTED A MINIMUM DISTANCE OF 7' FROM THE BOTTOM OF THE SIGN TO THE ROADWAY SURFACE. EXCEPT A MINIMUM OF 6' SHALL BE USED WHEN MOUNTING AN ADVISORY SIGN BELOW A WARNING SIGN. TEMPORARY SIGNS MAY BE MOUNTED ON PORTABLE SUPPORTS FOR INTERMEDIATE TERM STATIONARY WORK CONDITIONS. THE SIGNS MINIMUM MOUNTING HEIGHT SHALL BE 5'. RETROREFLECTIVE DEVICES SHALL BE USED. TEMPORARY SIGNS MAY BE MOUNTED ON PORTABLE SUPPORTS FOR SHORT-TERM, SHORT DURATION, AND MOBILE CONDITIONS. THEY SHALL BE NO LESS THAN ONE (1) FOOT ABOVE THE TRAVELED WAY. LONG-TERM STATIONARY SIGNS SHALL BE DIRECT BURIED IN SOIL, UNLESS CONDITIONS NECESSITATE THE USE OF PORTABLE SIGNS, OR AS APPROVED BY THE ENGINEER. CONCRETE PADS, CONCRETE OR ROCK BALLAST, OR OTHER SOLID MATERIALS SHALL NOT BE UTILIZED WITH PORTABLE SIGN SUPPORTS. 8. FLAGGERS SHALL USE REFLECTORIZED STOP-SLOW PADDLES. FLAGS MAY BE USED ONLY FOR EMERGENCY SITUATIONS. 9. MOST OF THE SIGNS SHOWN ARE ORIENTED TO THE RIGHT. HOWEVER, THIS DOES NOT PRECLUDE THE USE OF MIRROR IMAGES OF THESE SIGNS WHERE THE REVERSE ORIENTATION MIGHT BETTER CONVEY TO MOTORISTS THE PROPER DIRECTION OF MOVEMENT. 10. R55-1 SIGNS SHALL BE PLACED AT LEAST 1500' BUT NOT MORE THAN 1 MILE IN ADVANCE OF THE WORK ZONE. IF A SPEED LIMIT REDUCTION IS IN EFFECT, THE SIGN SHALL BE PLACED A MINIMUM OF 500' IN ADVANCE OF THE "REDUCED SPEED AHEAD" SIGN. • NOTE: SUPPORTS FOR SIGNS, BARRICADES, AND VERTICAL PANELS THAT ARE DIFFERENT FROM THE REQUIREMENTS SHOWN IN NOTES 4 & 5, BUT MEET THE REQUIREMENTS OF MANUAL FOR ASSESSING SAFETY HARDWARE (MASH), WILL BE ACCEPTED. COMPLIANCE WITH THE REQUIREMENTS OF MANUAL FOR ASSESSING SAFETY HARDWARE (MASH) IS REQUIRED FOR ALL PROJECTS.
R5-1  STD. 30"x30" EXPWY. 36"x36" SPECIAL 48"x48"	R11-2  48"x30"	R11-3A  60"x30"	R11-4  60"x30"	W21-5a  STD. 36"x36" FWY. 48"x48"	W1-1  STD. 36"x36" FWY. 48"x48"	W1-2  STD. 36"x36" FWY. 48"x48"	W20-3  STD. 48"x48"
W1-3  STD. 48"x48"	W1-4  STD. 48"x48"	W1-6  STD. 48"x24" SPECIAL 60"x30"	W1-8  STD. 18"x24" SPECIAL 24"x30" EXPWY. 30"x36" FWY. 36"x48"	W3-1  STD. 36"x36" SPECIAL 48"x48"	W3-2  STD. 36"x36" SPECIAL 48"x48"	W4-2  STD. 36"x36" FWY. 48"x48"	
W5-1  STD. 36"x36" SPECIAL 48"x48"	W6-3  EXPWY. 36"x36" SPECIAL 48"x48"	W8-7  EXPWY. 36"x36" FWY. 48"x48"	W9-2  STD. 36"x36" FWY. 48"x48"	W13-1  STD. 24"x24"	W20-1  STD. 48"x48"	W20-2  STD. 48"x48"	
W20-4  STD. 48"x48"	W20-5  STD. 48"x48"	W20-7a  18" 500 FEET 24" W6-2 STD. 36"x36" FWY. 48"x48"	W21-2  STD. 30"x30" SPECIAL 36"x36"	W21-5  STD. 30"x30" SPECIAL 36"x36"	W24-1  STD. 36"x36"	W1-4b  STD. 48"x48"	R56-1  STD. 18"x18"
W8-II  STD. 36"x36" FWY. 48"x48"	W8-9  STD. 36"x36" FWY. 48"x48"	G20-1  60"x24"	G20-2  48"x24"	OM-3L OM-3R  12"x36"	M4-9  STD. 30"x24" SPECIAL 48"x36" SPECIAL 60"x48"	M4-10  48"x18"	R55-1  36"x60" • USE 6" C LETTERS •• USE 4" D LETTERS

11-07-19	REVISED FOR MASH	
4-13-17	DELETED RSP-1 & ADDED W21-5a	
9-2-15	REVISED REDUCED SPEED LIMIT AHEAD SIGNS REVISED ROAD WORK NEXT XX MILES	
12-15-11	REVISED W24-1	
11-17-10	DELETED W8-9a & ADDED W8-9	
10-15-09	ADDED REFERENCE TO MASH & ADDED SIGN W24-1	
4-17-08	REVISED SIGN DESIGNATIONS	
11-18-04	REVISED NOTES	
10-9-03	REVISED NOTE 1	
11-16-01	REVISED NOTE 7	
9-28-00	REVISED NOTE	
11-18-98	ADDED NOTE	
6-26-97	REVISED NOTE 5	
4-03-97	REVISED NOTE 5	
10-18-96	ADDED CONTROLLED ACCESS HWY. SIGN & TO NOTE 7	
10-12-95	ADDED R55-1	
6-8-95	REVISED TO CORRECT SIGN ILLUSTRATIONS	6-8-95
2-2-95	REVISED PER PART VI, MUTCD SEPT. 3, 1993	
8-16-91	DRAWN AND PLACED IN USE	
DATE	REVISION	FILMED


ARKANSAS STATE HIGHWAY COMMISSION
STANDARD TRAFFIC CONTROLS
FOR HIGHWAY CONSTRUCTION
STANDARD DRAWING TC-1

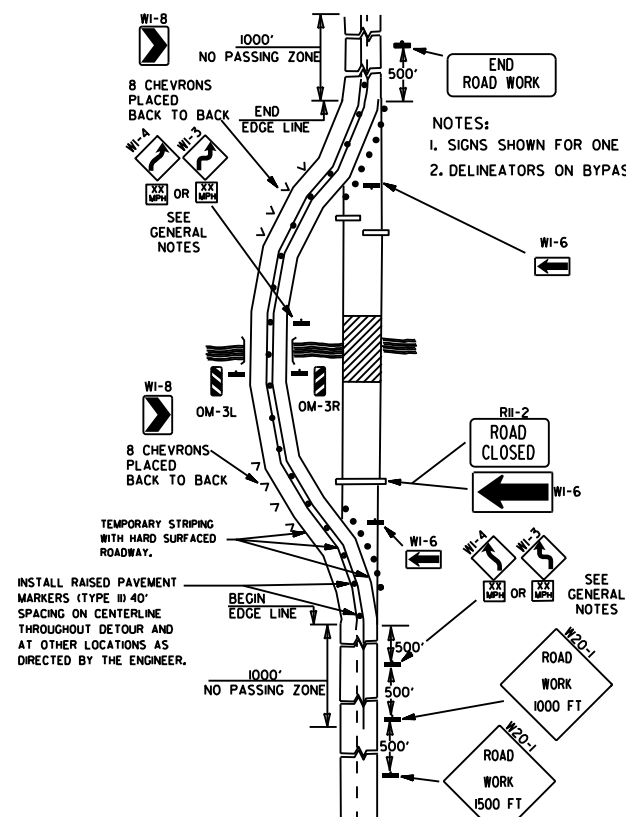


(A) TYPICAL APPLICATION OF TRAFFIC CONTROL DEVICES ON A 2-LANE HIGHWAY WHERE THE ENTIRE ROADWAY IS CLOSED AND A BYPASS DETOUR IS PROVIDED.

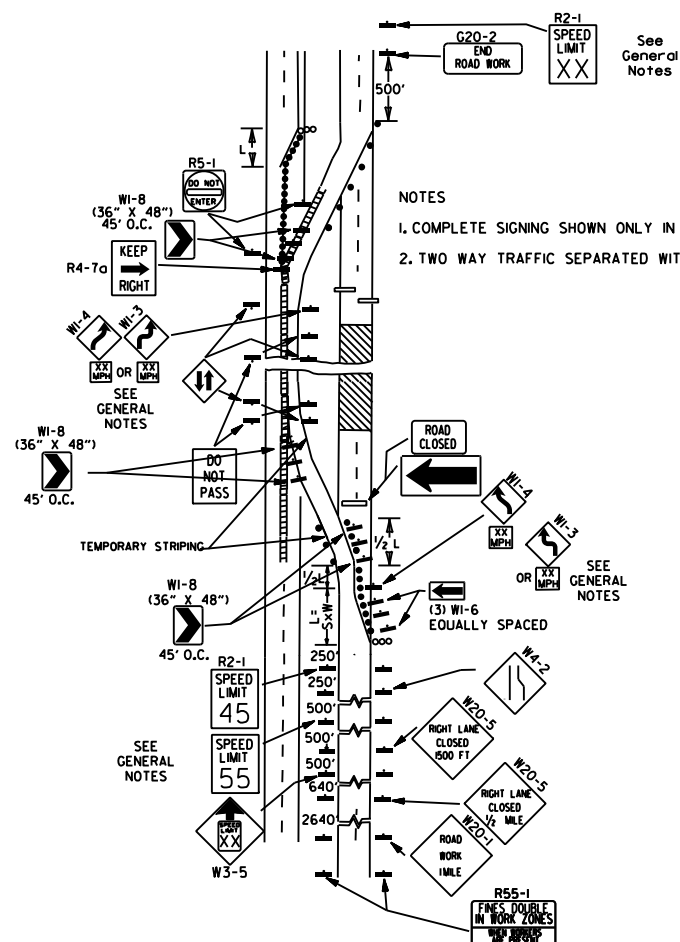


(B) TYPICAL APPLICATION - 4-LANE DIVIDED ROADWAY WHERE ONE ROADWAY IS CLOSED.

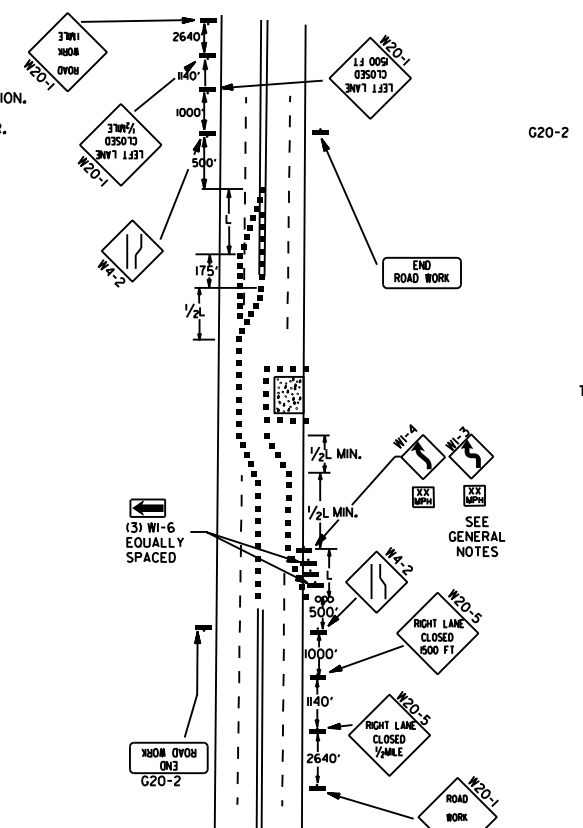


(C) TYPICAL APPLICATION - 4-LANE UNDIVIDED ROADWAY WHERE HALF OF THE ROADWAY IS CLOSED.

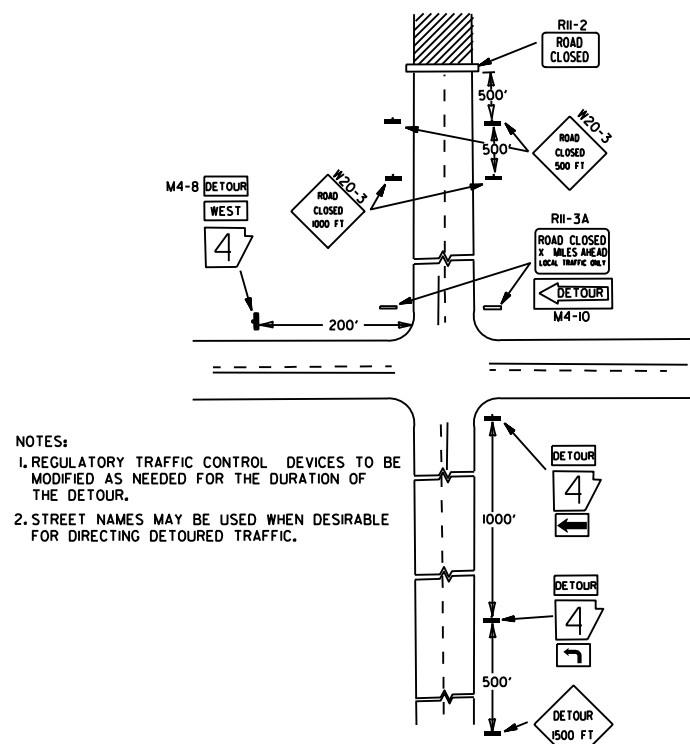


(D) TYPICAL APPLICATION - ROADWAY CLOSED BEYOND DETOUR POINT.

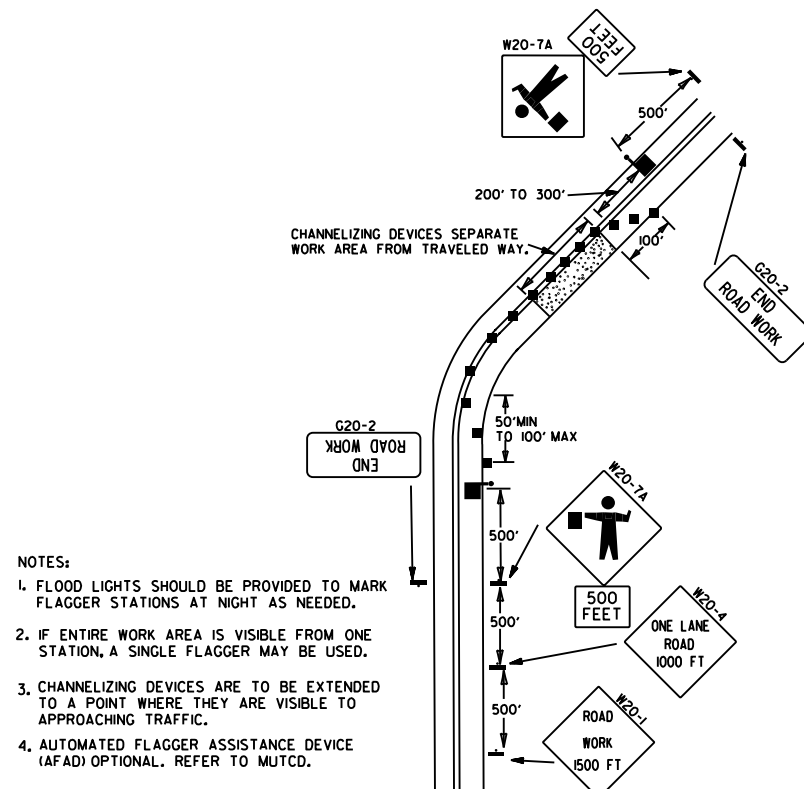

(E) TYPICAL APPLICATION OF TRAFFIC CONTROL DEVICES ON 2-LANE HIGHWAY WHERE ONE LANE IS CLOSED AND FLAGGING IS PROVIDED.

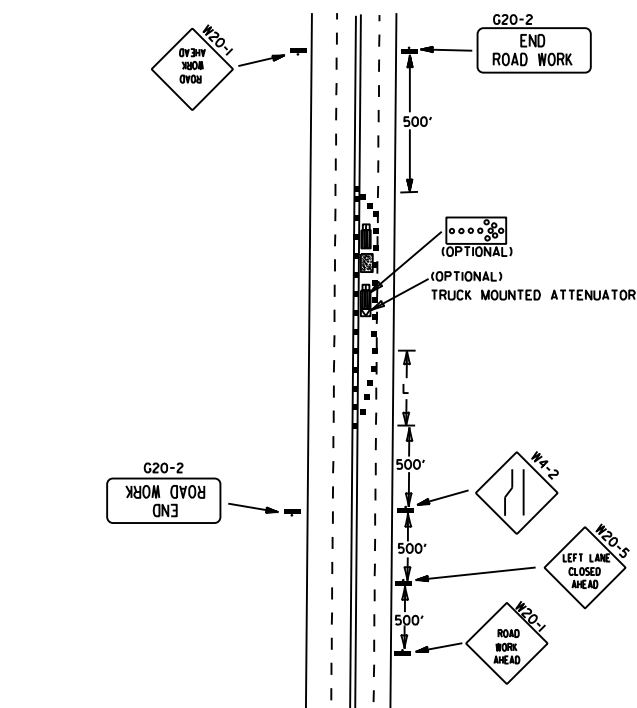

(F) TYPICAL APPLICATION - 4-LANE UNDIVIDED ROADWAY WITH INSIDE LANE CLOSED.

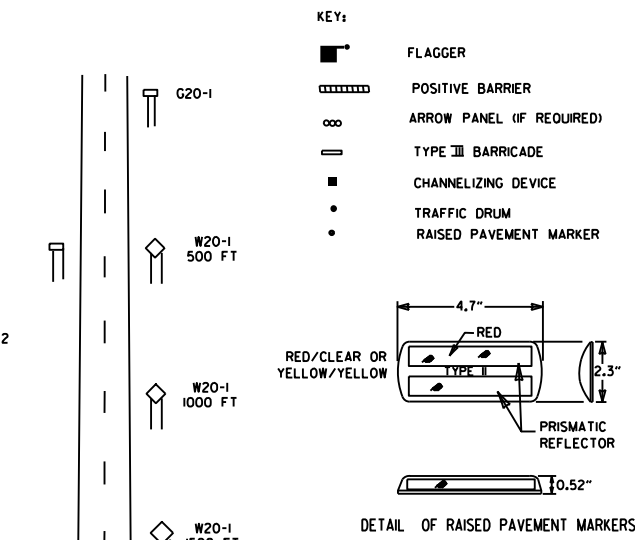

KEY:

- FLAGGER
- POSITIVE BARRIER
- ARROW PANEL (IF REQUIRED)
- TYPE III BARRICADE
- CHANNELIZING DEVICE
- TRAFFIC DRUM
- RAISED PAVEMENT MARKER

DETAIL OF RAISED PAVEMENT MARKERS

TYPICAL ADVANCE WARNING SIGN PLACEMENT

TAPER FORMULAE:

$L = SXW$ FOR SPEEDS OF 45MPH OR MORE.

$L = \frac{WS^2}{60}$ FOR SPEEDS OF 40MPH OR LESS.

WHERE:

L = MINIMUM LENGTH OF TAPER.


S = NUMERICAL VALUE OF POSTED SPEED LIMIT PRIOR TO WORK OR 85TH PERCENTILE SPEED.

W = WIDTH OF OFFSET.


- GENERAL NOTES:
- THE MAINTENANCE DIVISION SHALL CONDUCT A BALL BANK STUDY TO DETERMINE THE ADVISORY SPEED LIMIT PRIOR TO OPENING TO TRAFFIC. THE ADVISORY SPEED WILL BE POSTED ON W1-3 OR W1-4 CURVE WARNING SIGNS. USE W1-4 WHEN SPEED IS GREATER THAN 30MPH AND W1-3 WHEN 30MPH OR LESS.
 - WHEN THE EXISTING SPEED LIMIT IS 55MPH AND THE PLANS REQUIRE A SPEED LIMIT OF 45MPH, THE R2-155 SHALL BE OMITTED AND THE W3-5 SHALL BE INSTALLED AT THAT LOCATION. ADDITIONAL R2-145MPH SPEED LIMIT SIGNS SHALL BE INSTALLED AT A MAXIMUM OF 1/2 MILE INTERVALS. AT THE END OF THE WORK AREA A R2-145MPH SHALL BE INSTALLED TO MATCH ORIGINAL SPEED LIMIT.
 - WHEN THE EXISTING SPEED LIMIT IS 65MPH AND THE PLANS REQUIRE A SPEED LIMIT OF 55MPH, THE R2-145 SHALL BE OMITTED. ADDITIONAL R2-155MPH SPEED LIMIT SIGNS SHALL BE INSTALLED AT A MAXIMUM OF 1/2 MILE INTERVALS. AT THE END OF THE WORK AREA A R2-145 SHALL BE INSTALLED TO MATCH ORIGINAL SPEED LIMIT.
 - THE MAXIMUM SPACING BETWEEN CHANNELIZING DEVICES IN A TAPER SHOULD BE APPROXIMATELY EQUAL IN FEET TO THE SPEED LIMIT. BEYOND THE TAPER, MAXIMUM SPACING SHALL BE TWO TIMES THE SPEED LIMIT, OR AS DIRECTED BY THE ENGINEER.
 - WARNING LIGHTS AND/OR FLAGS MAY BE MOUNTED TO SIGNS OR CHANNELIZING DEVICES AT NIGHT AS NEEDED.
 - PAVEMENT MARKINGS NO LONGER APPLICABLE WHICH MIGHT CREATE CONFUSION IN THE MINDS OF VEHICLE OPERATORS SHALL BE REMOVED OR OBLITERATED AS SOON AS PRACTICABLE.
 - TRAILER MOUNTED DEVICES SUCH AS ARROW PANELS AND PORTABLE CHANGEABLE MESSAGE SIGNS SHALL BE DELINEATED BY AFFIXING CONSPICUITY MATERIAL IN A CONTINUOUS LINE ON THE FACE OF THE TRAILER, WHEN PLACED ON OR ADJACENT TO THE SHOULDER AND NOT BEHIND A POSITIVE BARRIER. THESE DEVICES SHALL BE DELINEATED BY PLACING FIVE (5) TRAFFIC DRUMS, EQUALLY SPACED ALONG THE TRAFFIC SIDE OF THE DEVICE. PAYMENT FOR TRAFFIC DRUMS SHALL BE CONSIDERED INCLUDED IN THE PRICE BID FOR VARIOUS TRAILER MOUNTED DEVICES.
 - DIMENSIONS SHOWN FOR RAISED PAVEMENT MARKERS ARE TYPICAL. THE CONTRACTOR MAY SUBSTITUTE SIMILAR MARKERS WITH THE APPROVAL OF THE ENGINEER. REQUESTING APPROVAL FOR SIMILAR MARKERS MAY BE MADE BY REFERRING TO THE ARDOT QUALIFIED PRODUCTS LIST.
 - ALL TRAILER MOUNTED DEVICES SUCH AS ARROW PANELS AND PORTABLE CHANGEABLE MESSAGE SIGNS SHALL MEET THE REQUIREMENTS OF THE MANUAL FOR ASSESSING SAFETY HARDWARE (MASH).

05-20-21	REVISED NOTE 7	
11-07-19	REVISED NOTE 1, ADDED NOTE 9	
9-2-15	REVISED NOTE 2, ADDED NOTE 8, REVISED DRAWING (A) & REPLACED R2-5A WITH W3-5	
9-12-13	REVISED DETAIL OF RAISED PAVEMENT MARKERS	
3-11-10	ADDED (AFAD)	
11-20-08	REVISED SIGN DESIGNATIONS	
11-18-04	ADDED GENERAL NOTE	
10-18-96	ADDED R55-1	
4-26-96	CORRECTED (G) BEHIND G20-2	
6-8-95	CORRECTED SIGN IDENT. ON W1-4A	6-8-95
2-2-95	REVISED PER PART VI, MUTCD, SEPT. 3, 1993	
8-15-91	DRAWN AND PLACED IN USE	
DATE	REVISION	FILMED

ARKANSAS STATE HIGHWAY COMMISSION
STANDARD TRAFFIC CONTROLS
FOR HIGHWAY CONSTRUCTION
STANDARD DRAWING TC-2

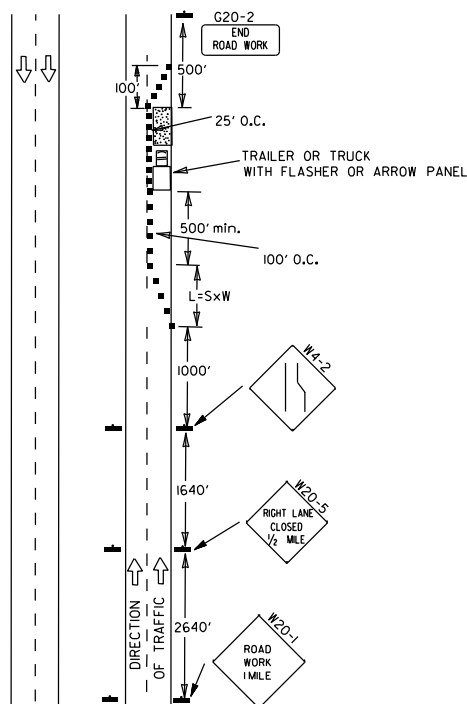

(A) TYPICAL APPLICATION - DAYTIME MAINTENANCE OPERATIONS OF SHORT DURATION ON A 4-LANE DIVIDED ROADWAY WHERE HALF OF THE ROADWAY IS CLOSED.

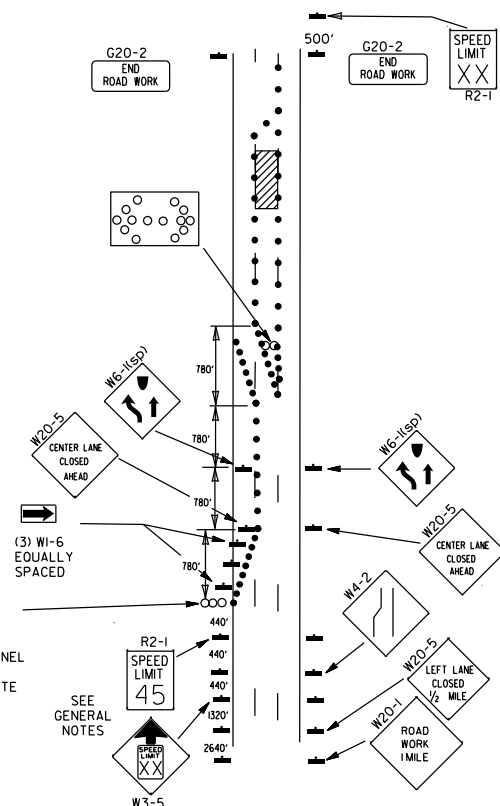


(B) TYPICAL APPLICATION - 3-LANE ONEWAY ROADWAY WHERE CENTER LANE IS CLOSED.

KEY:

- ○ ○ ARROW PANEL (IF REQUIRED)
- CHANNELIZING DEVICE
- TRAFFIC DRUM

GENERAL NOTES:

1. A SPEED LIMIT REDUCTION MAY BE IMPLEMENTED ONLY WHEN DESIGNATED IN THE PLAN OR WHEN RECOMMENDED BY THE ROADWAY DESIGN DIVISION.
2. WHEN THE EXISTING SPEED LIMIT IS 55MPH AND THE PLANS REQUIRE A SPEED LIMIT OF 45MPH, THE R2-(K55) SHALL BE OMITTED AND THE W3-5 SHALL BE INSTALLED AT THAT LOCATION. ADDITIONAL R2-145MPH SPEED LIMIT SIGNS SHALL BE INSTALLED AT A MAXIMUM OF 1/2 MILE INTERVALS. AT THE END OF THE WORK AREA A R2-(KXX) SHALL BE INSTALLED TO MATCH ORIGINAL SPEED LIMIT.
3. WHEN THE EXISTING SPEED LIMIT IS 65MPH AND THE PLANS REQUIRE A SPEED LIMIT OF 55MPH, THE R2-(K45) SHALL BE OMITTED. ADDITIONAL R2-155MPH SPEED LIMIT SIGNS SHALL BE INSTALLED AT A MAXIMUM OF 1/2 MILE INTERVALS. AT THE END OF THE WORK AREA A R2-(KXX) SHALL BE INSTALLED TO MATCH ORIGINAL SPEED LIMIT.
4. THE MAXIMUM SPACING BETWEEN CHANNELIZING DEVICES IN A TAPER SHOULD BE APPROXIMATELY EQUAL IN FEET TO THE SPEED LIMIT. BEYOND THE TAPER, MAXIMUM SPACING SHALL BE TWO TIMES THE SPEED LIMIT OR AS DIRECTED BY THE ENGINEER.
5. WARNING LIGHTS AND/OR FLAGS MAY BE MOUNTED TO SIGNS OR CHANNELIZING DEVICES AT NIGHT AS NEEDED.
6. PAVEMENT MARKINGS NO LONGER APPLICABLE WHICH MIGHT CREATE CONFUSION IN THE MINDS OF VEHICLE OPERATORS SHALL BE REMOVED OR OBLITERATED AS SOON AS PRACTICABLE.
7. THE G20-1 SIGN WILL BE REQUIRED ON JOBS OF OVER TWO MILES IN LENGTH. WHEN THE LANE CLOSURE IS NOT AT THE BEGINNING OF THE PROJECT, THE G20-1 SIGN SHALL BE ERECTED 125' IN ADVANCE OF THE JOB LIMIT. ADDITIONAL W20-1 (1/2 MILE) SIGNS ARE NOT REQUIRED IN ADVANCE OF LANE CLOSURES THAT BEGIN INSIDE THE PROJECT LIMITS.
8. FLAGGERS SHALL USE STOP/SLOW PADDLES FOR CONTROLLING TRAFFIC THROUGH WORK ZONES. FLAGS MAY BE USED ONLY FOR EMERGENCY SITUATIONS.
9. ALL PLASTIC DRUMS AND CONES SHALL MEET THE REQUIREMENTS OF MANUAL FOR ASSESSING SAFETY HARDWARE (MASH).
10. TRAILER MOUNTED DEVICES SUCH AS ARROW PANELS AND PORTABLE CHANGEABLE MESSAGE SIGNS SHALL BE DELINEATED BY AFFIXING CONSPICUITY MATERIAL IN A CONTINUOUS LINE ON THE FACE OF THE TRAILER, WHEN PLACED ON OR ADJACENT TO THE SHOULDER AND NOT BEHIND A POSITIVE BARRIER, THESE DEVICES SHALL BE DELINEATED BY PLACING FIVE (5) TRAFFIC DRUMS, EQUALLY SPACED ALONG THE TRAFFIC SIDE OF THE DEVICE. PAYMENT FOR TRAFFIC DRUMS SHALL BE CONSIDERED INCLUDED IN THE PRICE BID FOR VARIOUS TRAILER MOUNTED DEVICES.
11. ALL TRAILER MOUNTED DEVICES SUCH AS ARROW PANELS AND PORTABLE CHANGEABLE MESSAGE SIGNS SHALL MEET THE REQUIREMENTS OF THE MANUAL FOR ASSESSING SAFETY HARDWARE (MASH).





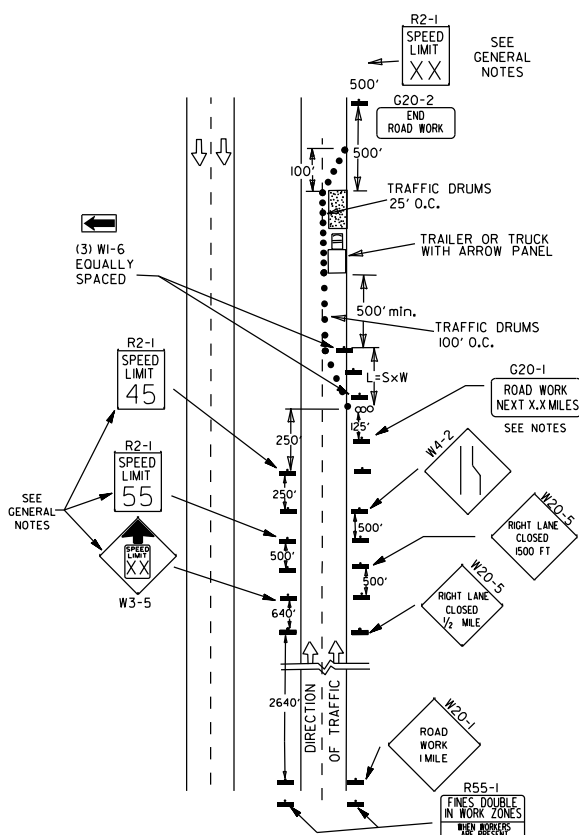


(C) TYPICAL APPLICATION - CONSTRUCTION OPERATIONS OF INTERMEDIATE TO LONG TERM DURATION ON A 4-LANE DIVIDED ROADWAY WHERE HALF OF THE ROADWAY IS CLOSED.

CHANNELIZING DEVICES



* WHEN CONES ARE USED ON FREEWAYS AND MULTI-LANE HIGHWAYS, THEY SHALL BE 28" MIN. DURING HOURS OF DARKNESS, 28" CONES SHALL BE USED ON ALL ROADWAYS, AND SHALL BE REFLECTORIZED IN ACCORDANCE WITH THE M.U.T.C.D.

CONES

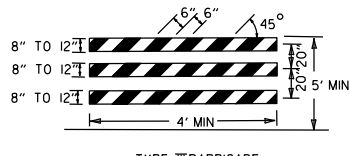 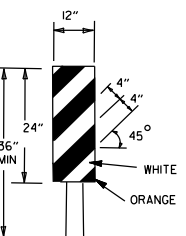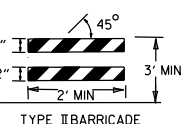 


NOTE:
FOR ALL ROAD CLOSURES, THE TYPE III BARRICADES SHALL BE OF SUFFICIENT LENGTH TO EXTEND ACROSS ENTIRE ROADWAY.

VERTICAL PANEL PLACEMENT

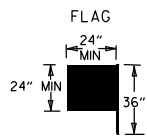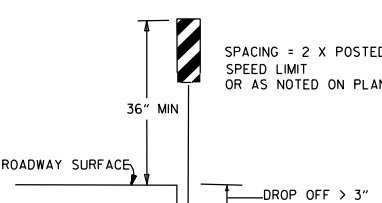

FLAG SHALL BE OF GOOD GRADE RED MATERIAL

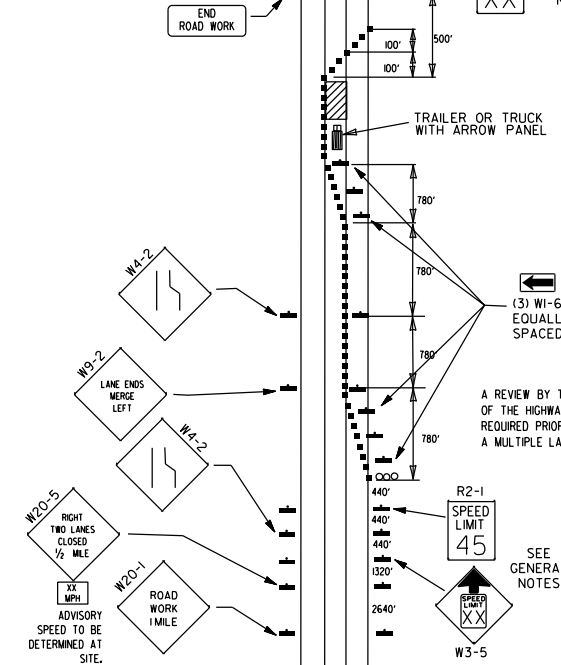


(D) TYPICAL APPLICATION - CLOSING MULTIPLE LANES OF A MULTILANE HIGHWAY.

TRAFFIC CONTROL DEVICES

VERTICAL DIFFERENTIAL	LOCATION	TRAFFIC CONTROL	
		NON-INTERSTATE	
		≤ 45MPH	> 45 MPH
≤ 1"	CENTERLINE	W8-11	W8-11
> 1"	CENTERLINE	W8-11 AND CENTERLINE LANE STRIPING	W8-11 AND CENTERLINE LANE STRIPING
≤ 3"	CENTERLINE	STANDARD LANE CLOSURE ⁽⁶⁾	STANDARD LANE CLOSURE ⁽⁶⁾
> 3"	CENTERLINE	STANDARD LANE CLOSURE ⁽⁶⁾	STANDARD LANE CLOSURE ⁽⁶⁾
≤ 3"	EDGE OF TRAVELED LANE OR EDGE OF SHOULDER	W8-9 AND TRAFFIC DRUMS ⁽¹⁾	W8-9 AND TRAFFIC DRUMS ⁽¹⁾
> 3"	EDGE OF TRAVELED LANE OR EDGE OF SHOULDER	W8-17, EDGE LINE STRIPING, AND TRAFFIC DRUMS ⁽¹⁾	W8-17, EDGE LINE STRIPING, AND TRAFFIC DRUMS ⁽¹⁾
≤ 6"	EDGE OF TRAVELED LANE OR EDGE OF SHOULDER	W8-17, EDGE LINE STRIPING, AND TRAFFIC DRUMS ⁽¹⁾	W8-17, EDGE LINE STRIPING, AND TRAFFIC DRUMS ⁽¹⁾
> 6"	EDGE OF TRAVELED LANE OR EDGE OF SHOULDER	W8-17, EDGE LINE STRIPING, AND TRAFFIC DRUMS ⁽¹⁾	W8-17, EDGE LINE STRIPING, AND TRAFFIC DRUMS ⁽²⁾
> 18"	EDGE OF TRAVELED LANE OR EDGE OF SHOULDER	W8-17, EDGE LINE STRIPING, AND TRAFFIC DRUMS ⁽¹⁾	A STABILIZED WEDGE, W8-17, EDGE LINE STRIPING AND TRAFFIC DRUMS ⁽²⁾
≤ 24"	EDGE OF TRAVELED LANE OR EDGE OF SHOULDER	W8-17, EDGE LINE STRIPING, AND TRAFFIC DRUMS ⁽¹⁾	A STABILIZED WEDGE, W8-17, EDGE LINE STRIPING AND TRAFFIC DRUMS ⁽²⁾
> 24"	EDGE OF TRAVELED LANE OR EDGE OF SHOULDER	PRECAST CONCRETE BARRIER ⁽⁴⁾ & EDGE LINES	PRECAST CONCRETE BARRIER ⁽⁴⁾ & EDGE LINES


VERTICAL DIFFERENTIAL	LOCATION	TRAFFIC CONTROL	
		INTERSTATE	
		≤ 45MPH	> 45 MPH
≤ 3"	CENTERLINE	W8-11 AND LANE STRIPING	W8-11 AND LANE STRIPING
≤ 3"	EDGE OF TRAVELED LANE OR EDGE OF SHOULDER	W8-9, EDGE LINE STRIPING, AND TRAFFIC DRUMS ⁽²⁾	W8-9, EDGE LINE STRIPING, AND TRAFFIC DRUMS ⁽²⁾
> 3"	EDGE OF TRAVELED LANE OR EDGE OF SHOULDER	W8-17, EDGE LINE STRIPING, AND TRAFFIC DRUMS ⁽²⁾	W8-17, EDGE LINE STRIPING, AND TRAFFIC DRUMS ⁽²⁾
≤ 6"	EDGE OF TRAVELED LANE OR EDGE OF SHOULDER	W8-17, EDGE LINE STRIPING, AND TRAFFIC DRUMS ⁽²⁾	W8-17, EDGE LINE STRIPING, AND TRAFFIC DRUMS ⁽²⁾
> 6"	EDGE OF TRAVELED LANE OR EDGE OF SHOULDER	PRECAST CONCRETE BARRIER & EDGE LINES	PRECAST CONCRETE BARRIER & EDGE LINES

FORESLOPE	HEIGHT	TRAFFIC CONTROL	
		INTERSTATE AND NON-INTERSTATE	
		≤ 45MPH	> 45 MPH
1:1	> 2 FT	PRECAST CONCRETE BARRIER	PRECAST CONCRETE BARRIER
2:1	≤ 5 FT	TRAFFIC DRUMS	TRAFFIC DRUMS
2:1	> 5 FT	PRECAST CONCRETE BARRIER	PRECAST CONCRETE BARRIER
Flatter than 2:1	N/A	TRAFFIC DRUMS	TRAFFIC DRUMS

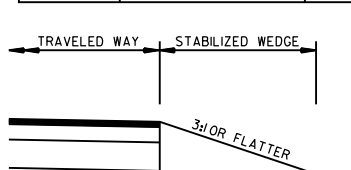


STABILIZED WEDGE

NOTE:
MATERIALS FOR THE STABILIZED WEDGE SHALL MEET THE REQUIREMENTS PROVIDED IN SECTION 603.02 OF THE STANDARD SPECIFICATIONS.

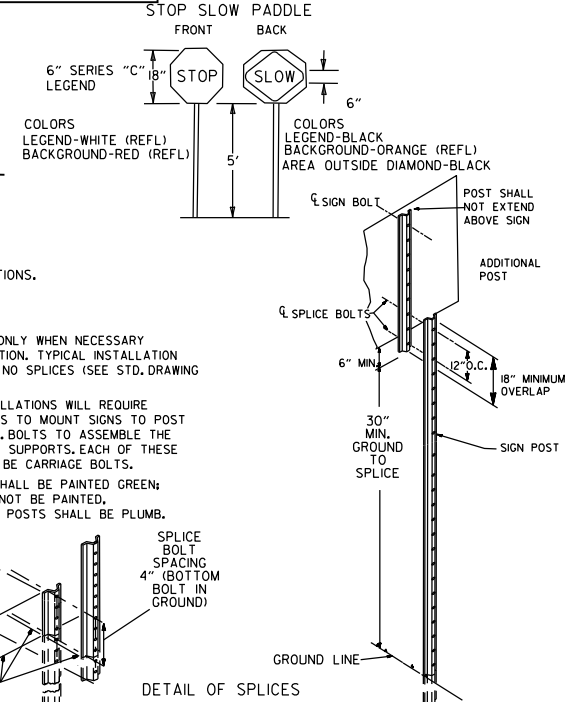

NOTES:
USE SPLICES ONLY WHEN NECESSARY FOR INSTALLATION. TYPICAL INSTALLATION SHOULD HAVE NO SPLICES (SEE STD. DRAWING NO. SHS-2)
NORMAL INSTALLATIONS WILL REQUIRE 1/4" DIA. BOLTS TO MOUNT SIGNS TO POST AND 5/16" DIA. BOLTS TO ASSEMBLE THE VARIOUS POST SUPPORTS, EACH OF THESE BOLTS SHALL BE CARRIAGE BOLTS.
SIGN POSTS SHALL BE PAINTED GREEN; SIGNS SHALL NOT BE PAINTED, AND ALL SIGN POSTS SHALL BE PLUMB.

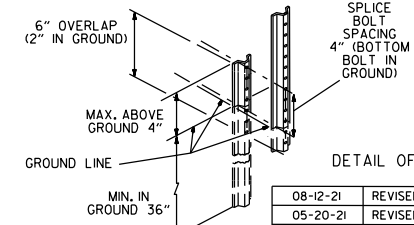

DETAIL OF SPLICES

DATE	REVISION	FILED
08-12-21	REVISED TRAFFIC CONTROL DEVICES AND NOTES	
05-20-21	REVISED NOTE 10	
2-27-20	REVISED TRAFFIC CONTROL DEVICES DETAILS	
11-07-19	REVISED NOTE 9, ADDED NOTE 11	
7-25-19	REVISED TRAFFIC CONTROL DEVICES DETAILS	
9-2-15	REVISED NOTE 2 & REPLACED R2-5A WITH W3-5	
10-15-09	ADDED REFERENCE TO MASH	
11-20-08	REVISED SIGN DESIGNATIONS	
11-18-04	ADDED NOTE	
10-1-98	ADDED NOTE	
4-03-97	ADDED (SP) TO W6-1 & REVISED TRAFFIC CONTROL DEVICES NOTE	
10-18-96	ADDED R55-1	
10-12-95	MOVED UPPER SPLICE	
6-8-95	REVISED SPLICE DETAIL, TEXT	6-8-95
2-2-95	REVISED PER PART VI, MUTCD, SEPT. 3, 1993	
8-15-91	DRAWN AND PLACED IN USE	

ARKANSAS STATE HIGHWAY COMMISSION
STANDARD TRAFFIC CONTROLS
FOR HIGHWAY CONSTRUCTION
STANDARD DRAWING TC-3

GENERAL NOTES

INSTALL A MINIMUM OF 2 UPSLOPE STAKES AND 4 DOWNSLOPE STAKES AT AN ANGLE TO WEDGE WATTLE TO BOTTOM OF DITCH.

SECTION A-A
ROADSIDE DITCHES (V-TYPE)

SECTION B-B
ROADSIDE DITCHES (FLAT-BOTTOM TYPE)

WATTLE DITCH CHECK (E-1)

SAND BAG DITCH CHECK (E-5)

ROCK DITCH CHECK (E-6)

GENERAL NOTES

GEOTEXTILE FABRIC (TYPE 4) IN ACCORDANCE WITH SECTION 625

GEOTEXTILE FABRIC SHALL BE SPliced TOGETHER WITH A SEWN SEAM ONLY AT A SUPPORT POST OR TWO SECTIONS OF FENCE MAY BE OVERLAPPED INSTEAD. PAYMENT OF ADDITIONAL MATERIAL FOR OVERLAP WILL NOT BE MADE.

SILTS FENCE (E-11)

DROP INLET SILTS FENCE (E-7)

SILTS FENCE ON R/W FENCE (E-4)

GENERAL NOTES

1. STRAW BALES SHALL BE INSTALLED SO THAT THE BINDINGS ARE ORIENTED AROUND THE SIDES RATHER THAN ALONG THE TOPS AND BOTTOMS OF THE BALES. THE BALES SHALL BE A MINIMUM OF 30 INCHES IN LENGTH.

2. NO GAPS SHALL BE LEFT BETWEEN BALES.

3. BALED STRAW FILTER BARRIERS COMPLETED AND ACCEPTED WILL BE MEASURED BY THE BALE IN PLACE AS AUTHORIZED BY THE ENGINEER AND WILL BE PAID FOR AT THE CONTRACT UNIT PRICE BID PER BALE FOR BALED STRAW DITCH CHECKS.

BALED STRAW FILTER BARRIER (E-2)

PLAN VIEW
N.T.S.

SECTION A-A
N.T.S.

FILTER SOCK ALONG SLOPE (E-3)

DROP INLET PLAN VIEW
N.T.S.

COMPOST FILTER SOCK DROP INLET PROTECTION (E-13)

ARKANSAS STATE HIGHWAY COMMISSION

TEMPORARY EROSION CONTROL DEVICES

STANDARD DRAWING TEC-1

PLAN VIEW
N.T.S.

SECTION A-A
N.T.S.

FILTER SOCK ALONG SLOPE (E-3)

DROP INLET PLAN VIEW
N.T.S.






COMPOST FILTER SOCK DROP INLET PROTECTION (E-13)

ARKANSAS STATE HIGHWAY COMMISSION

TEMPORARY EROSION CONTROL DEVICES

STANDARD DRAWING TEC-1

11-16-17	ADDED FILTER SOCK E-3 AND E-13	
12-15-11	DELETED BALED STRAW DITCH CHECK & ADDED WATTLE DITCH CHECK	
11-18-98	ADDED NOTES	
07-02-98	ADDED BALED STRAW FILTER BARRIER (E-2)	
07-20-95	REVISED SILTS FENCE E-4 AND E-11	7-20-95
07-15-94	REV. E-4 & E-11 MIN. 13" BURIED END OF FABRIC	
06-02-94	REVISED E-1, 4, 7 & 11; DELETED E-2 & 3	6-2-94
04-01-93	REDRAWN	
10-01-92	REDRAWN	
08-02-76	ISSUED R.D.M.	298-7-28-76
DATE	REVISION	FILMED

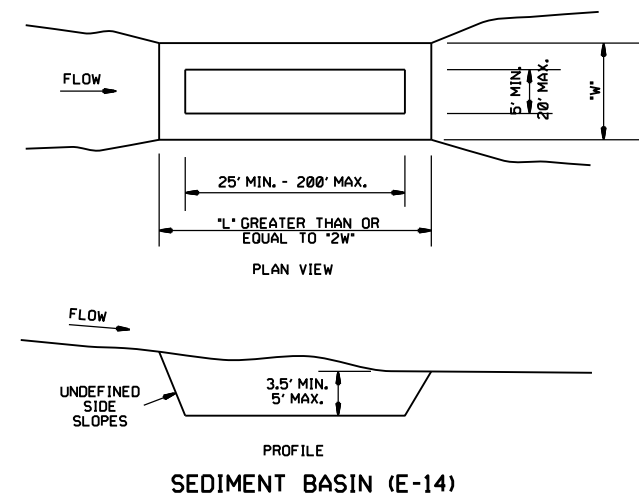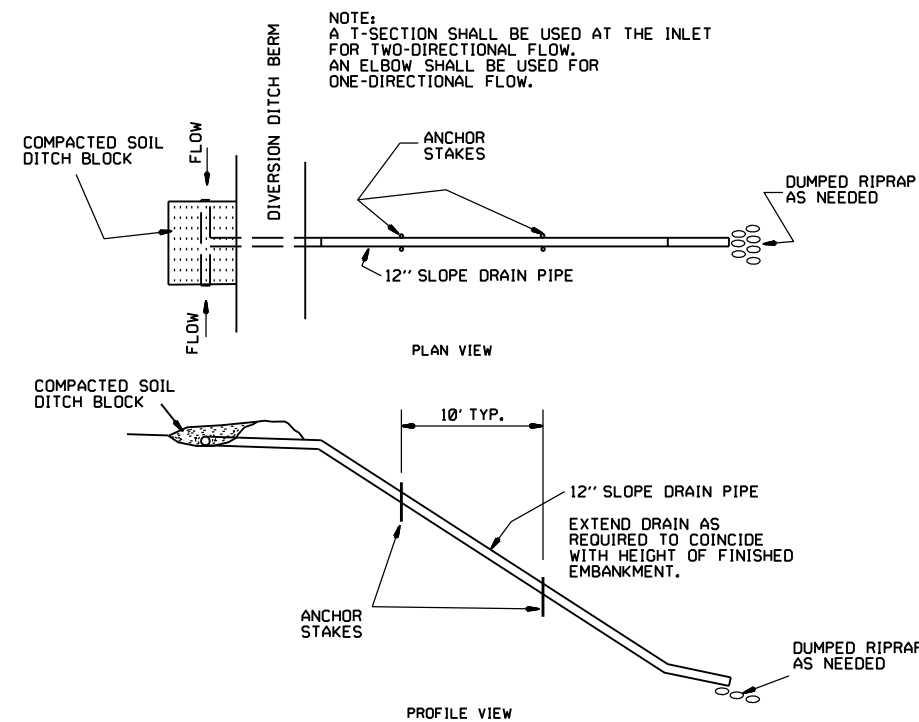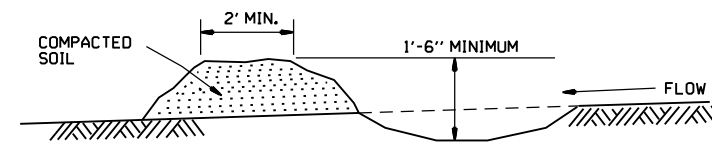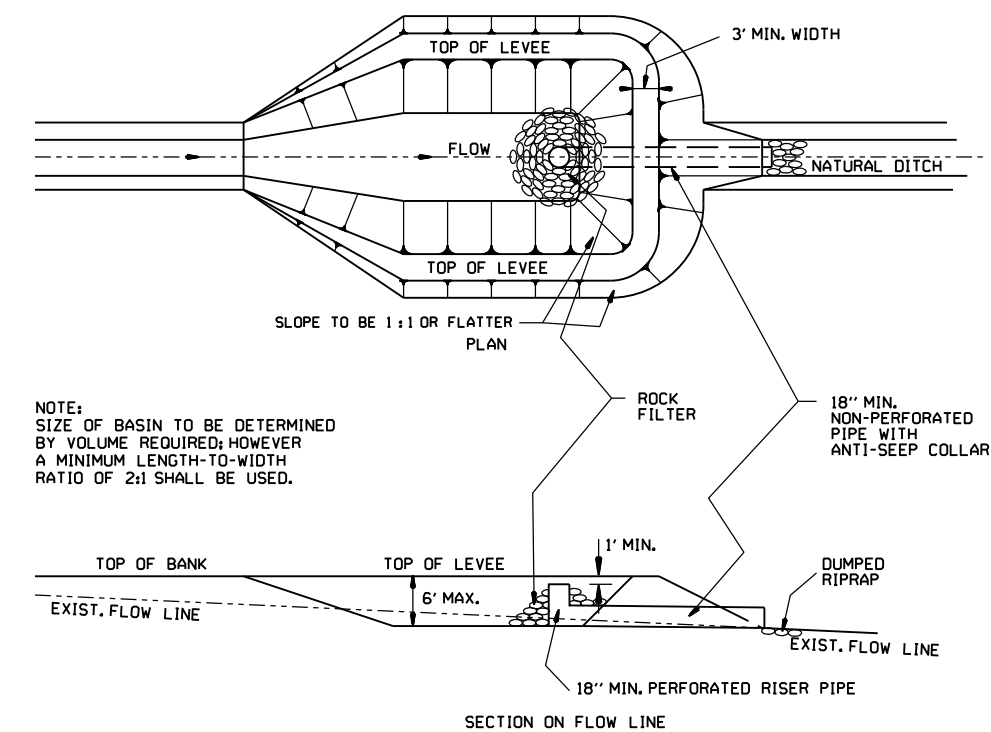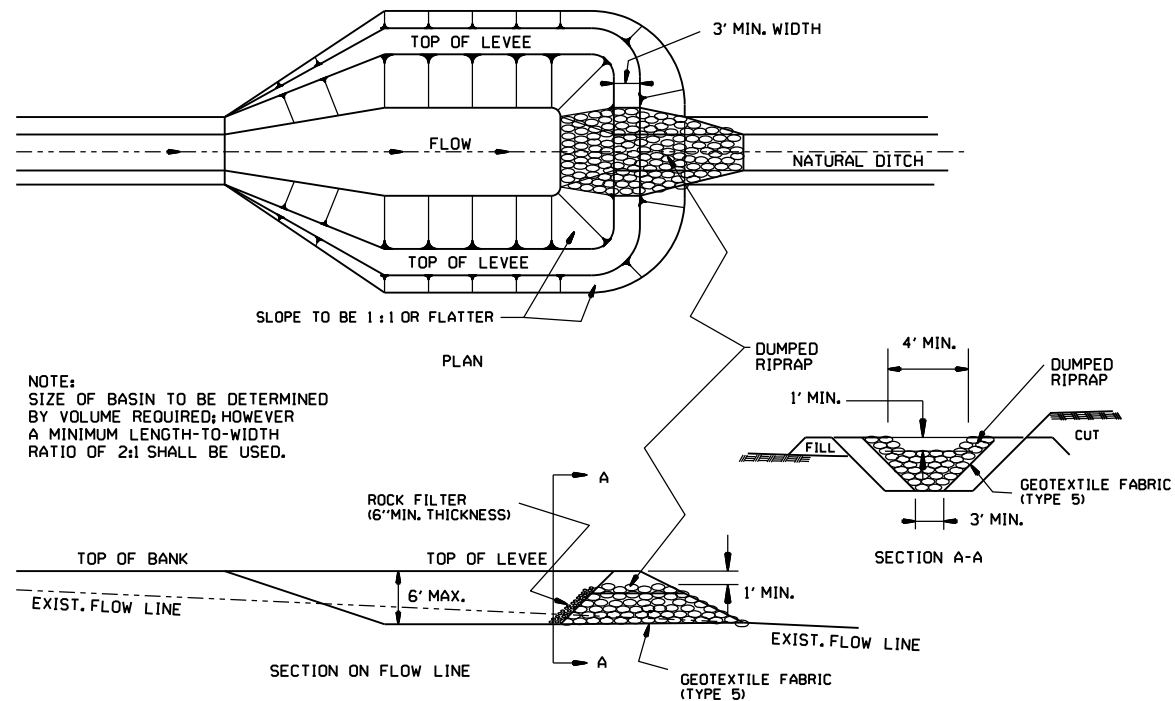


ARKANSAS STATE HIGHWAY COMMISSION			
TEMPORARY EROSION CONTROL DEVICES			
STANDARD DRAWING TEC-2			
6-2-94	Revised E-8 & E-12; Added E-14 & Deleted E-13		
4-1-93	ISSUED		
DATE	REVISION		FILMED

CLEARING AND GRUBBING

- CONSTRUCTION SEQUENCE
- 1. PLACE PERIMETER CONTROLS (I.E. SILT FENCES ,DIVERSION DITCHES, SEDIMENT BASINS, ETC.)
 - 2. PERFORM CLEARING AND GRUBBING OPERATION.

EXCAVATION

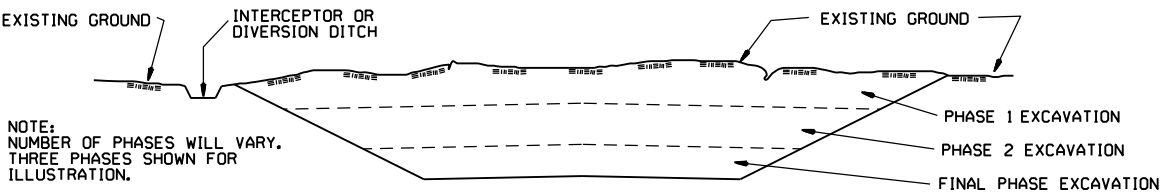


NOTE:
NUMBER OF PHASES WILL VARY.
THREE PHASES SHOWN FOR
ILLUSTRATION.

GENERAL NOTE

ALL CUT SLOPES SHALL BE DRESSED, PREPARED, SEEDED, AND MULCHED AS THE WORK PROGRESSES. SLOPES SHALL BE EXCAVATED AND STABILIZED IN EQUAL INCREMENTS NOT TO EXCEED 25 FEET, MEASURED VERTICALLY.

- CONSTRUCTION SEQUENCE
- 1. EXCAVATE AND STABILIZE INTERCEPTOR AND/OR DIVERSION DITCHES.
 - 2. PERFORM PHASE 1 EXCAVATION. PLACE PERMANENT OR TEMPORARY SEEDING.
 - 3. PERFORM PHASE 2 EXCAVATION. PLACE PERMANENT OR TEMPORARY SEEDING.
 - 4. PERFORM FINAL PHASE OF EXCAVATION. PLACE PERMANENT OR TEMPORARY SEEDING. STABILIZE DITCHES. CONSTRUCT DITCH CHECKS, DIVERSION DITCHES, SEDIMENT BASINS, OR OTHER EROSION CONTROL DEVICES AS REQUIRED.

EMBANKMENT

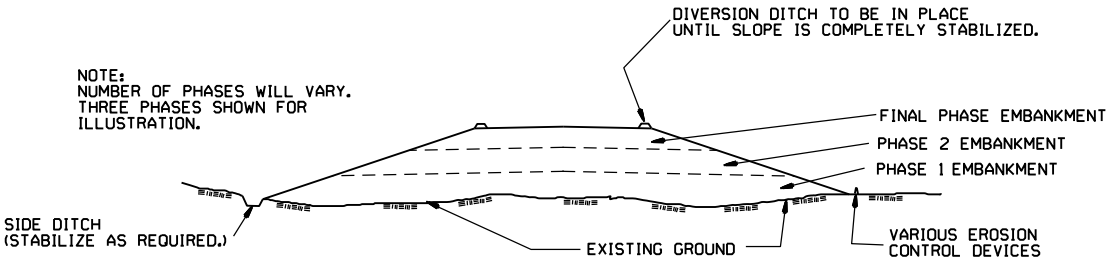

NOTE:
NUMBER OF PHASES WILL VARY.
THREE PHASES SHOWN FOR
ILLUSTRATION.

GENERAL NOTE

ALL EMBANKMENT SLOPES SHALL BE DRESSED, PREPARED, SEEDED, AND MULCHED AS THE WORK PROGRESSES. SLOPES SHALL BE CONSTRUCTED AND STABILIZED IN EQUAL INCREMENTS NOT TO EXCEED 25 FEET, MEASURED VERTICALLY.

- CONSTRUCTION SEQUENCE
- 1. CONSTRUCT DIVERSION DITCHES, DITCH CHECKS, SEDIMENT BASINS, SILT FENCES, OR OTHER EROSION CONTROL DEVICES AS SPECIFIED.
 - 2. PLACE PHASE 1 EMBANKMENT WITH PERMANENT OR TEMPORARY SEEDING. PROVIDE DIVERSION DITCHES AND SLOPE DRAINS IF EMBANKMENT CONSTRUCTION IS TO BE TEMPORARILY ABANDONED FOR A PERIOD OF GREATER THAN 21 DAYS.
 - 3. PLACE PHASE 2 EMBANKMENT WITH PERMANENT OR TEMPORARY SEEDING. PROVIDE DIVERSION DITCHES AND SLOPE DRAINS IF EMBANKMENT CONSTRUCTION IS TO BE TEMPORARILY ABANDONED FOR A PERIOD OF GREATER THAN 21 DAYS.
 - 4. PLACE FINAL PHASE OF EMBANKMENT WITH PERMANENT OR TEMPORARY SEEDING. PLACE DIVERSION DITCHES AND SLOPE DRAINS AND MAINTAIN UNTIL ENTIRE SLOPE IS STABILIZED.

			ARKANSAS STATE HIGHWAY COMMISSION
			TEMPORARY EROSION CONTROL DEVICES
			STANDARD DRAWING TEC-3
11-03-94	CORRECTED SPELLING		
6-2-94	Drawn & Issued	6-2-94	
DATE	REVISION	FILMED	

STANDARD DRAWING WR-1