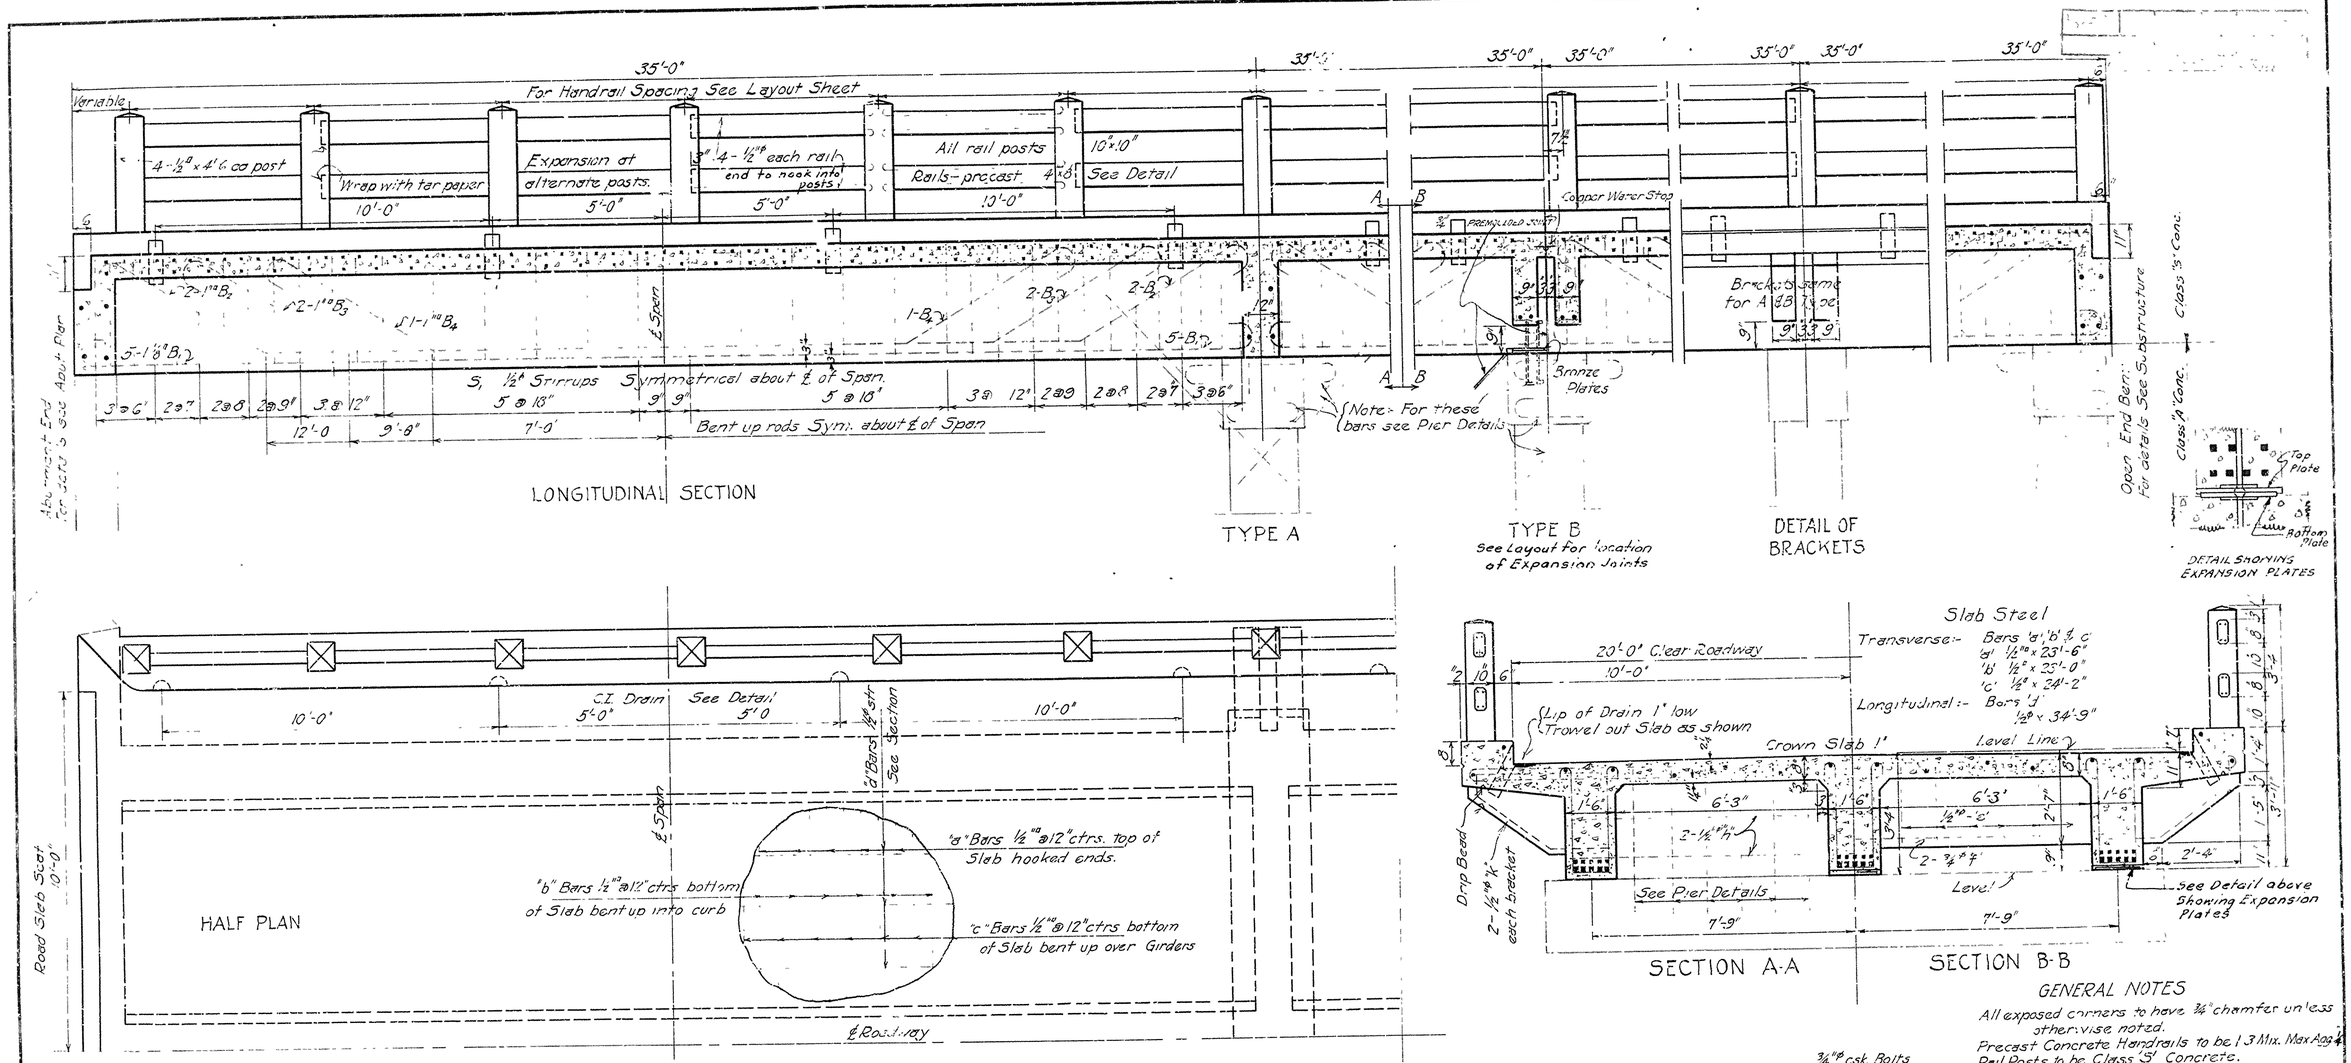

GENERAL NOTES

All exposed corners to have ¾" chamfer unless otherwise noted.
Precast Concrete Handrails to be 1:3 Mix. Max. Agg. ¾"
Rail Posts to be Class 'S' Concrete.
Reinforcing Steel to be deformed bars of Structural or Intermediate Grade. Shop List and Bending Diagrams of Steel must be submitted before fabrication. Drains and Exp. Devices to be paid for at the unit price bid for Reinf. Steel.
All concrete above top Column Cap except Handrail, Class 'S'; below, Class 'A'.
Specifications:- Ark. Standard Road and Bridge Specifications adopted May 30 1925
Pour all Concrete in the dry.

STANDARD SUPERSTRUCTURE

FOR

35 FT. R.C.D. GIRDER

20 FT. ROADWAY

ROUTE SEC.

ARKANSAS STATE HIGHWAY DEPARTMENT

LITTLE ROCK, ARK.

Drawn By: W.A.D. Date: 1/10/28
Traced By: C.A.O. Date:
Checked By: Date:

Scale: ½ in. 1 ft.

N. B. Garver
BRIDGE ENGINEER

BRIDGE NO.

DRAWING NO. 179