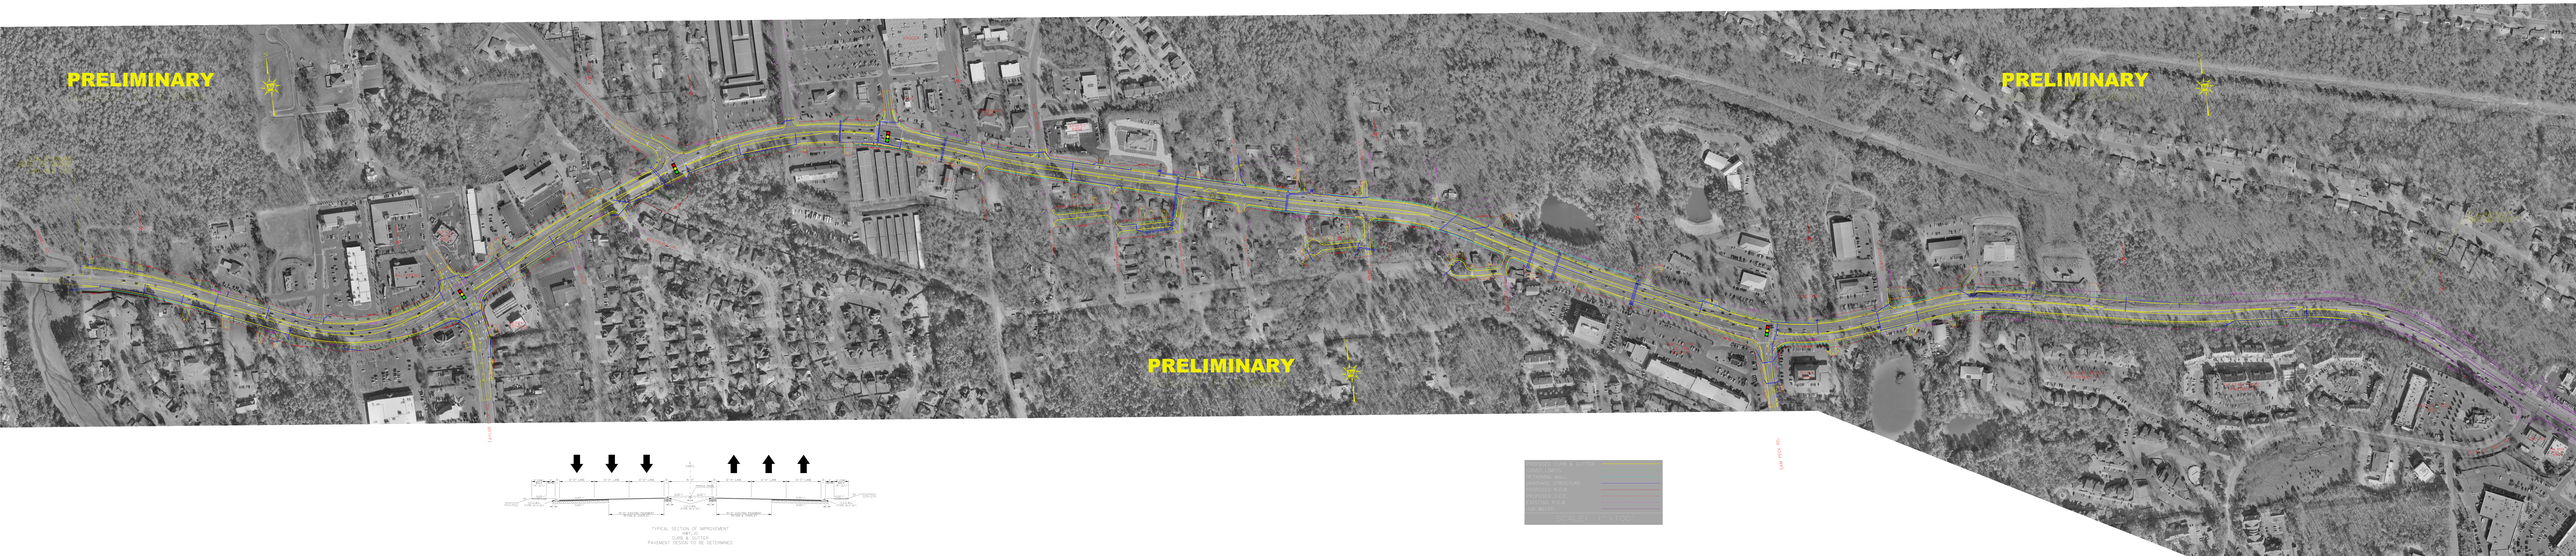PRELIMINARY LAYOUT
JOB 061382
TAYLOR LOOP RD. - PLEASANT RIDGE RD. (S)
PULASKI COUNTY
ROUTE 10 SECTION 8